

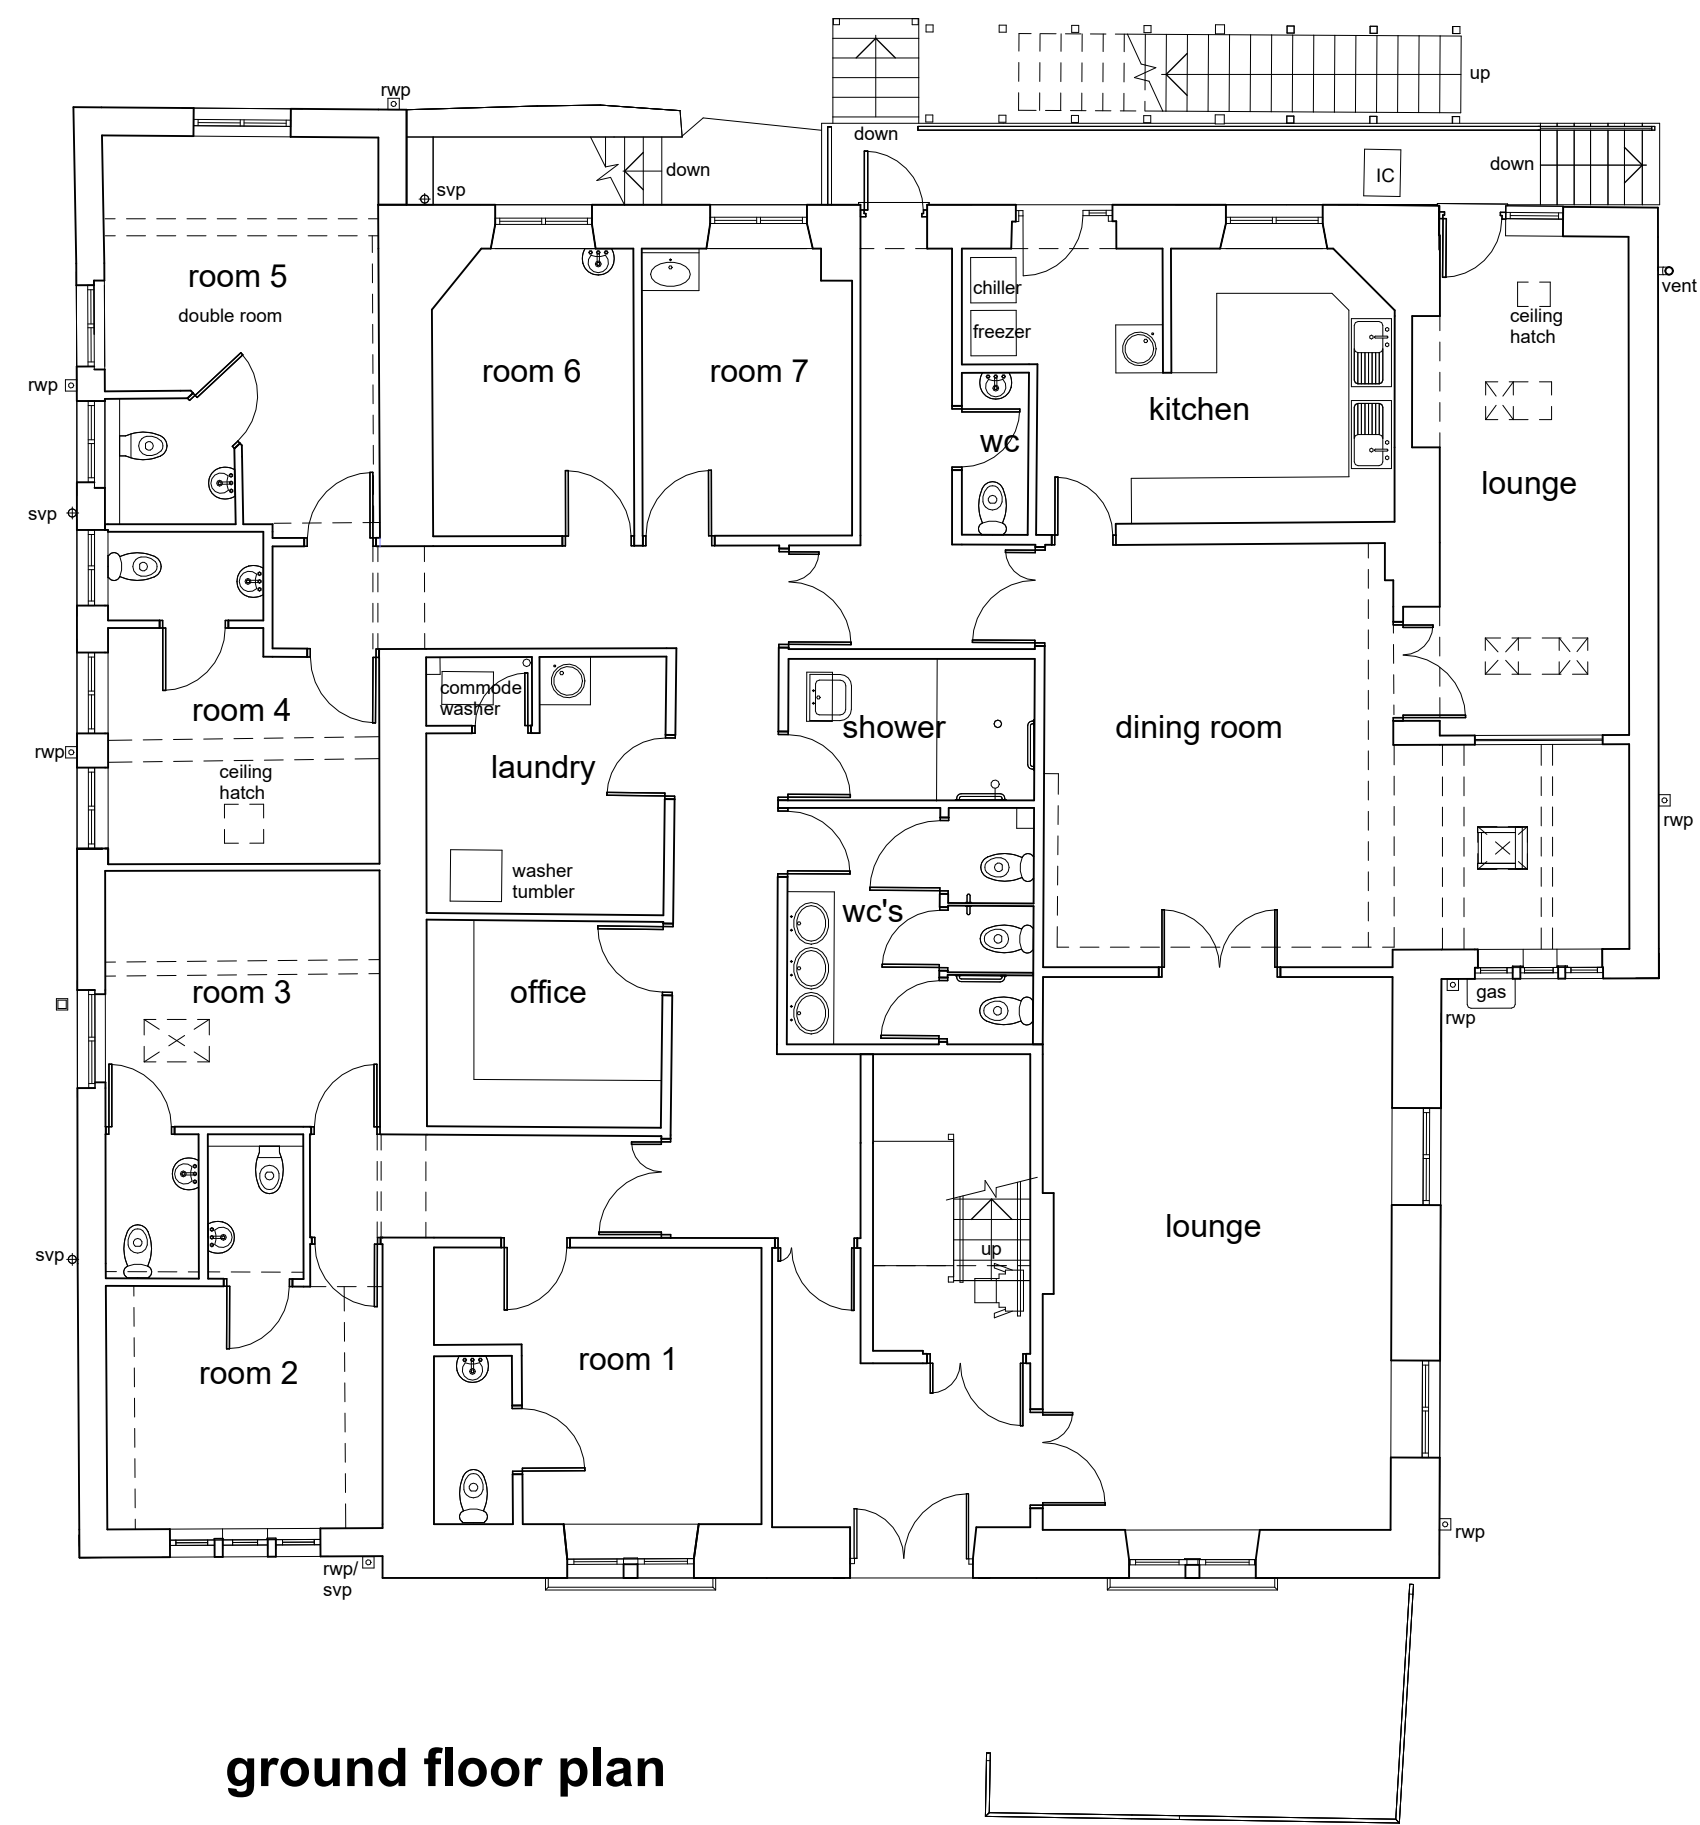


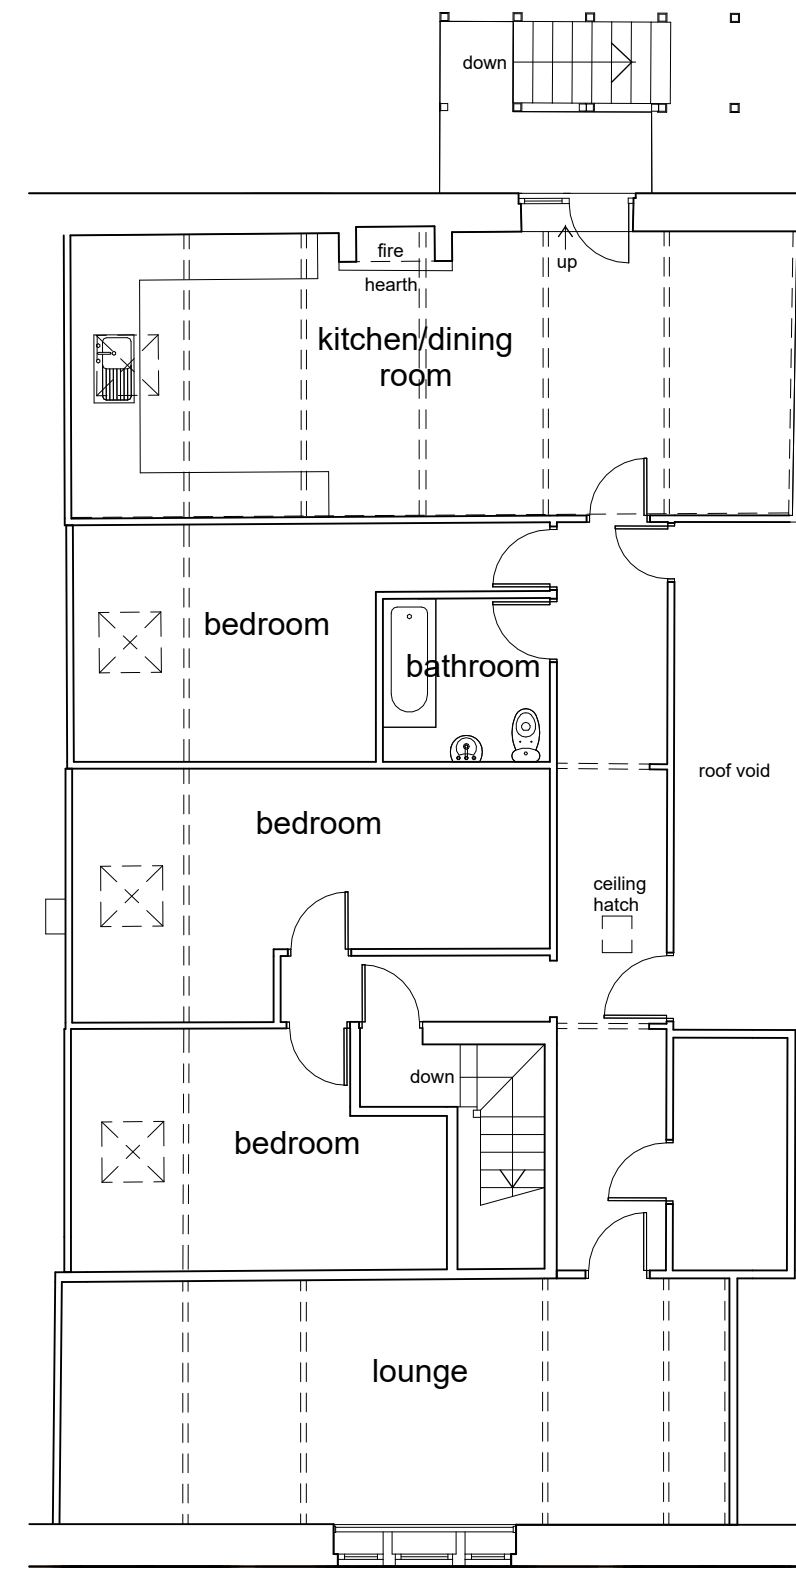


ground floor plan

basement floor plan  
1 : 100

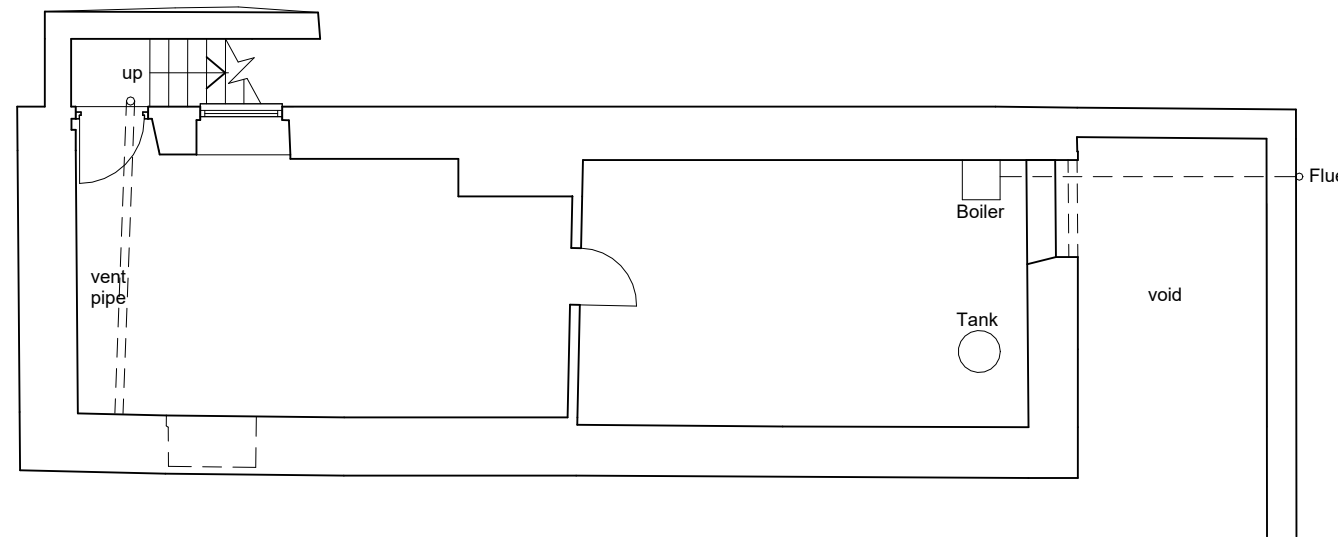

second floor plan

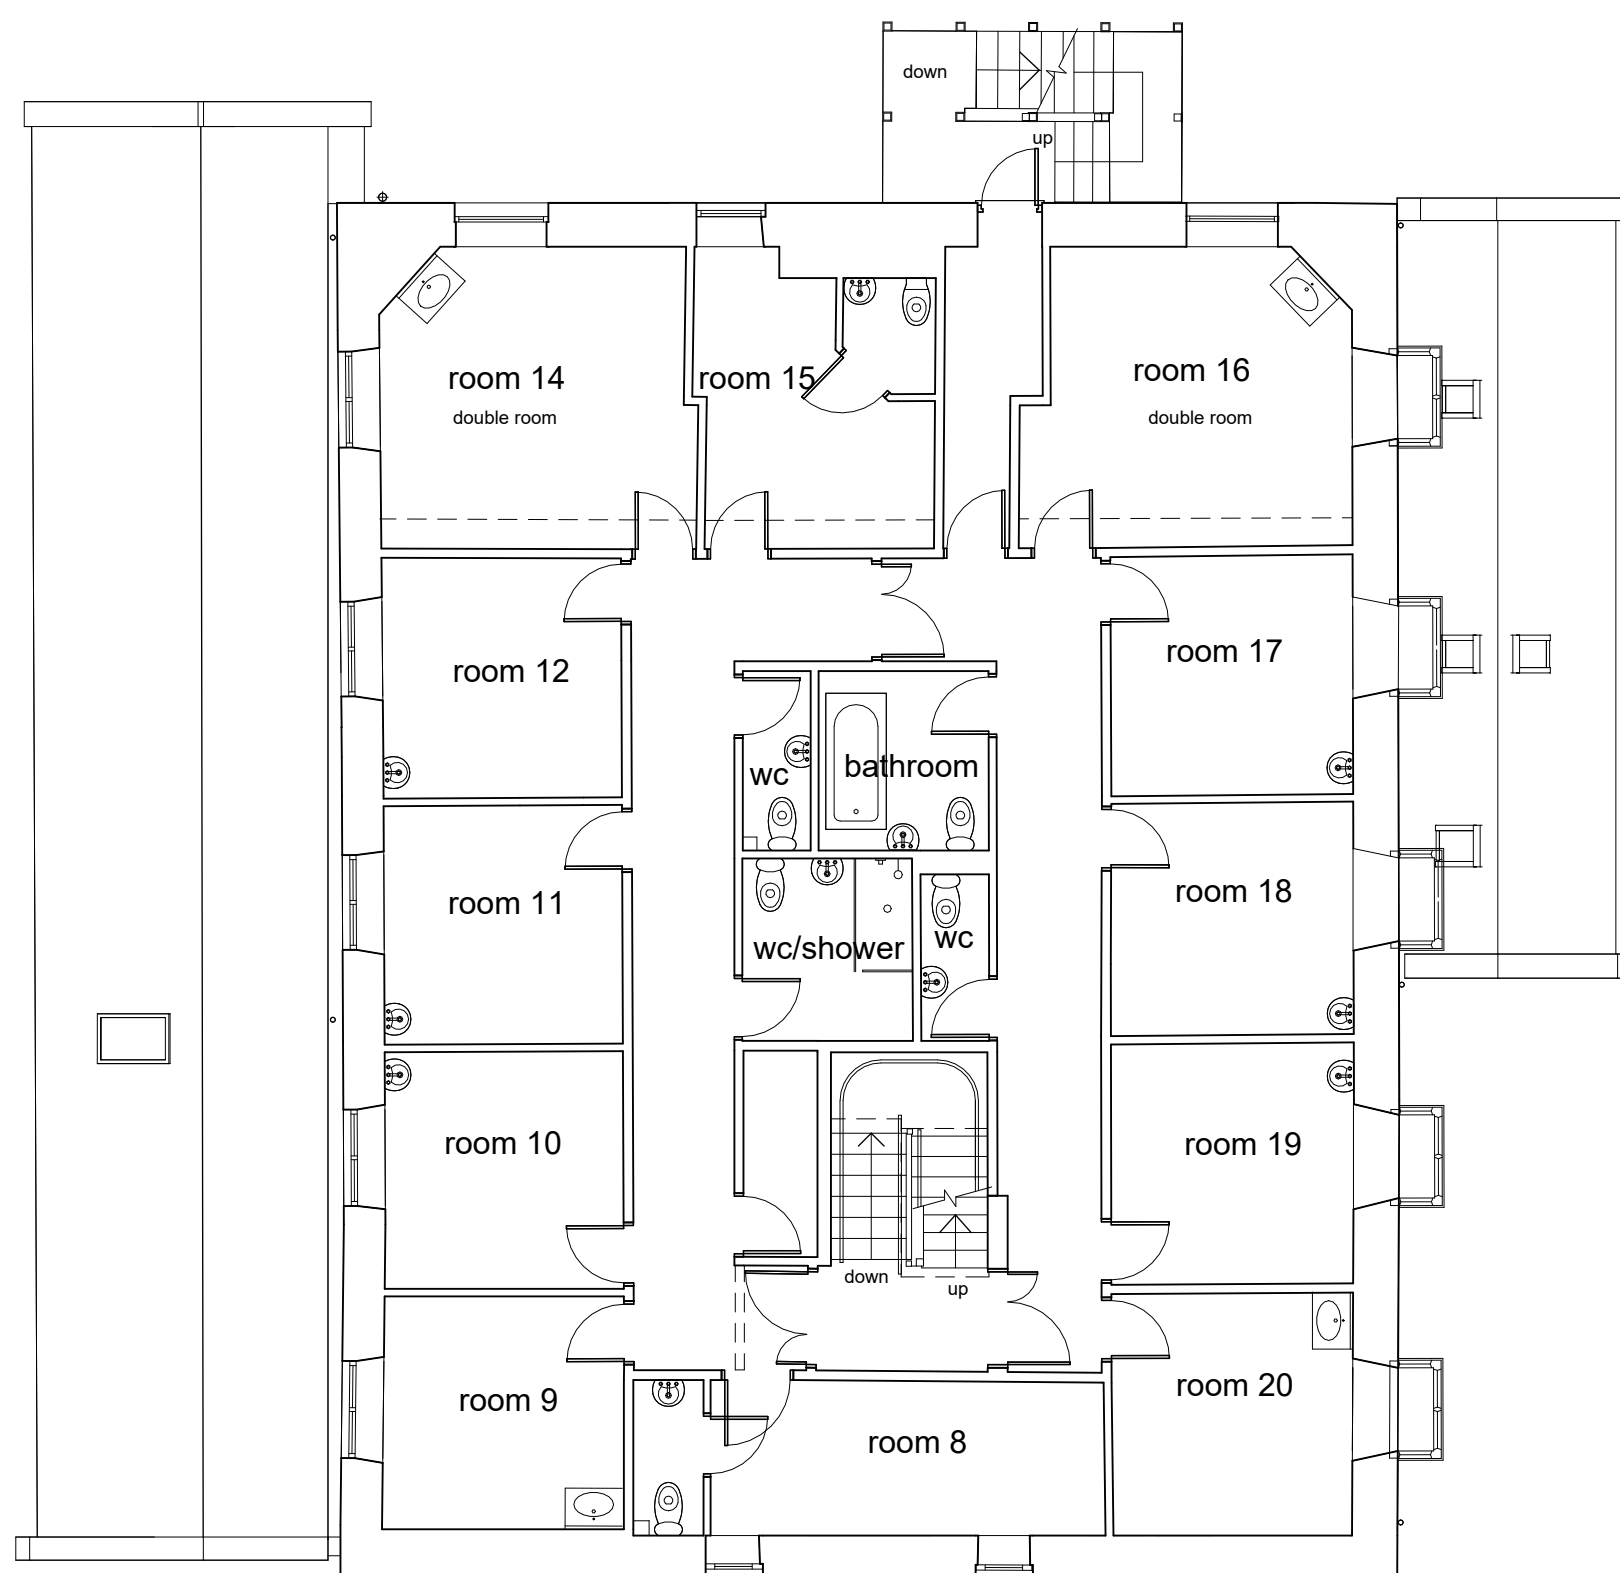

first floor plan

This drawing has been prepared specifically for the purpose of obtaining Planning Permission and/or Building Regulation Approval. Its suitability for other purposes, without supplementary details and specifications cannot be guaranteed. The Permissions and/or Approvals are beyond the Architects control, and no guarantees that such will be granted is given or to be inferred by reason of the preparation of this drawing. Only figured dimensions are to be used. All dimensions to be checked on site. This drawing together with the design

| rev. | description     | date     | drawn | approved |
|------|-----------------|----------|-------|----------|
| P01  | drawing created | 13.03.24 | JW    | NG       |



project Extension and alterations to care home

at  
38 Knowl Road, Golcar  
Huddersfield, HD7 4AN  
for  
Matthew & Kirsty Lunn

title Floor plans as existing  
number 22130D -01 -P01  
scale 1 : 100  
size A1