



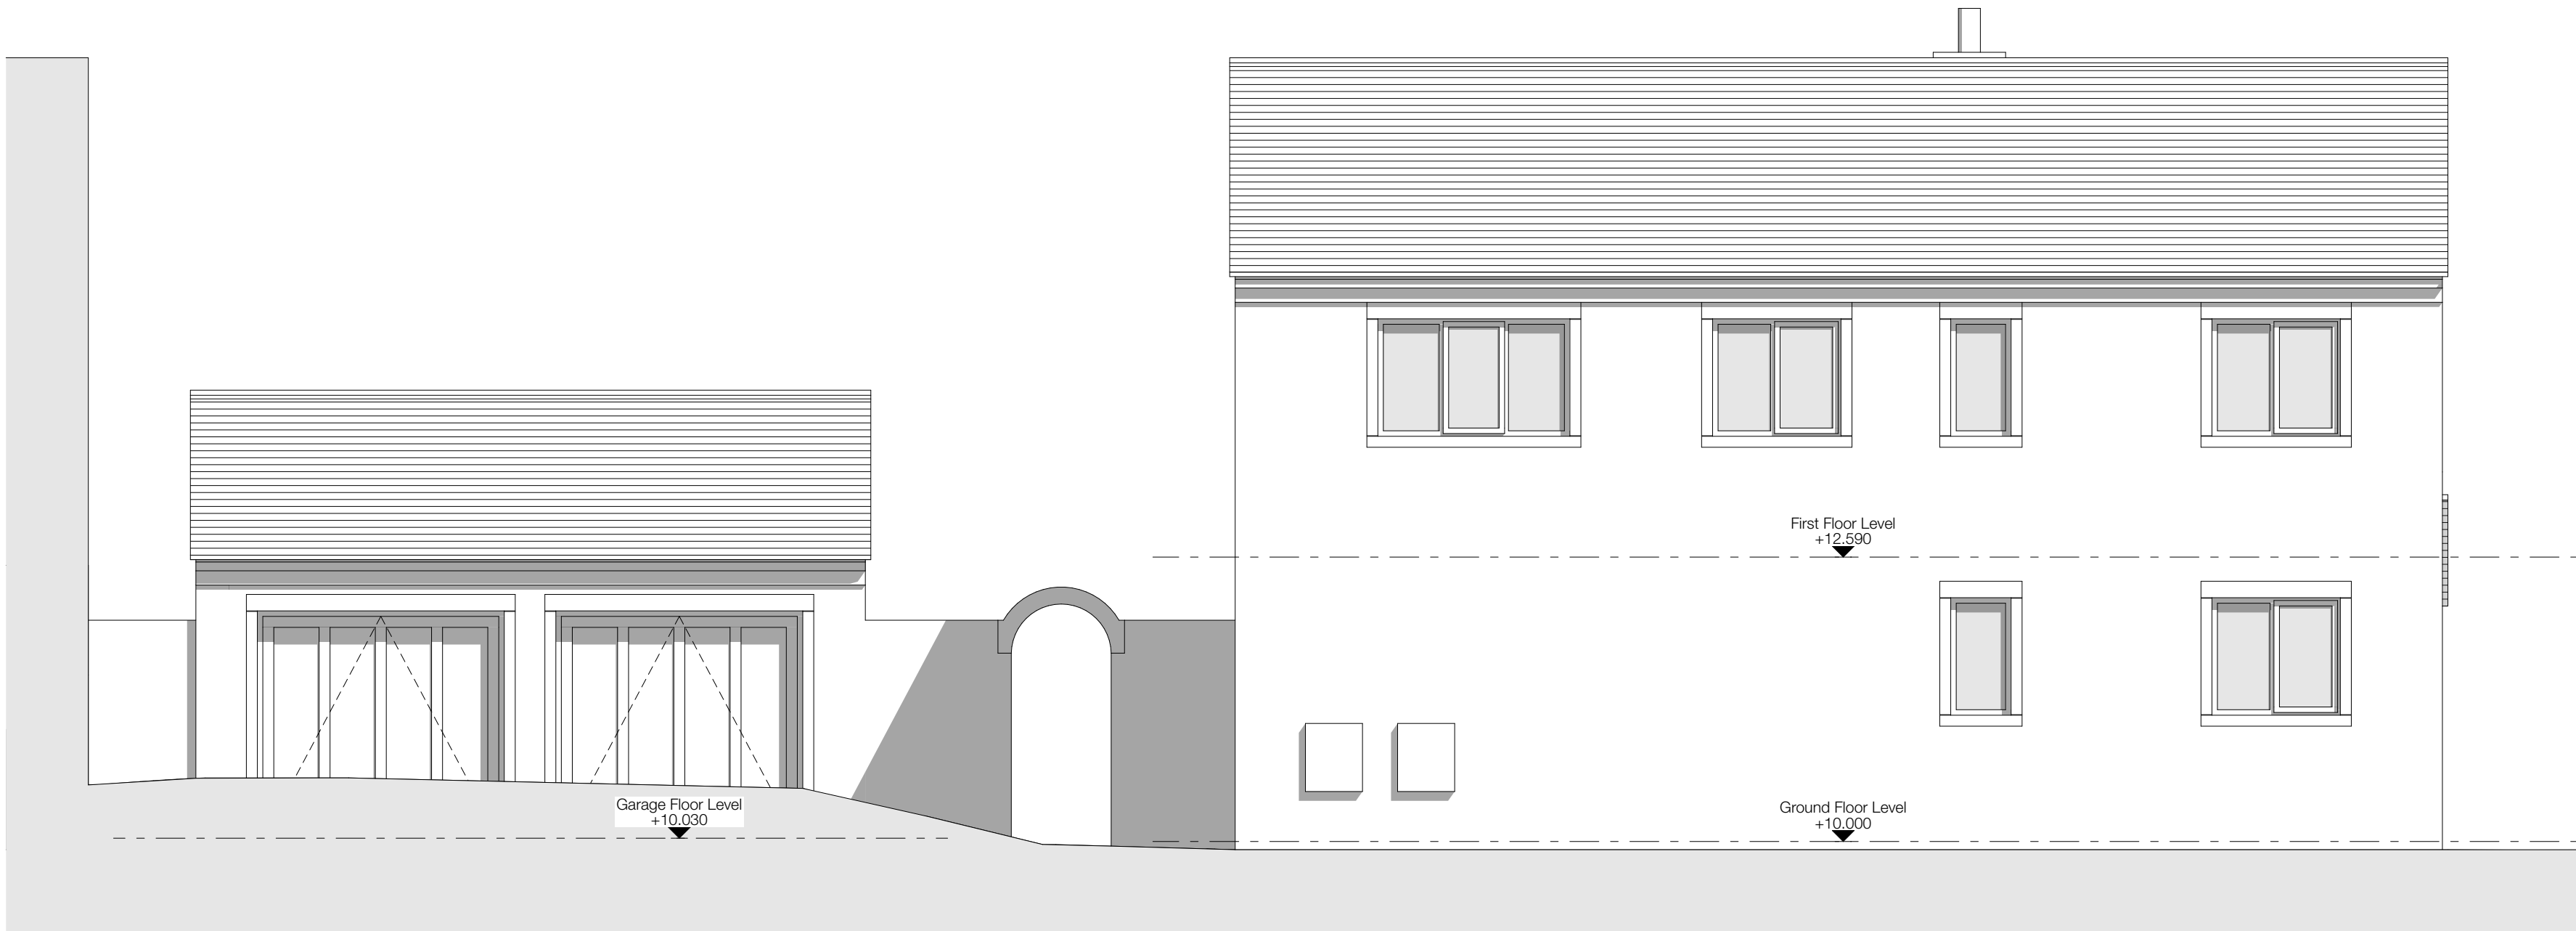


Existing North Elevation - 1:50



Existing East House Elevation - 1:50

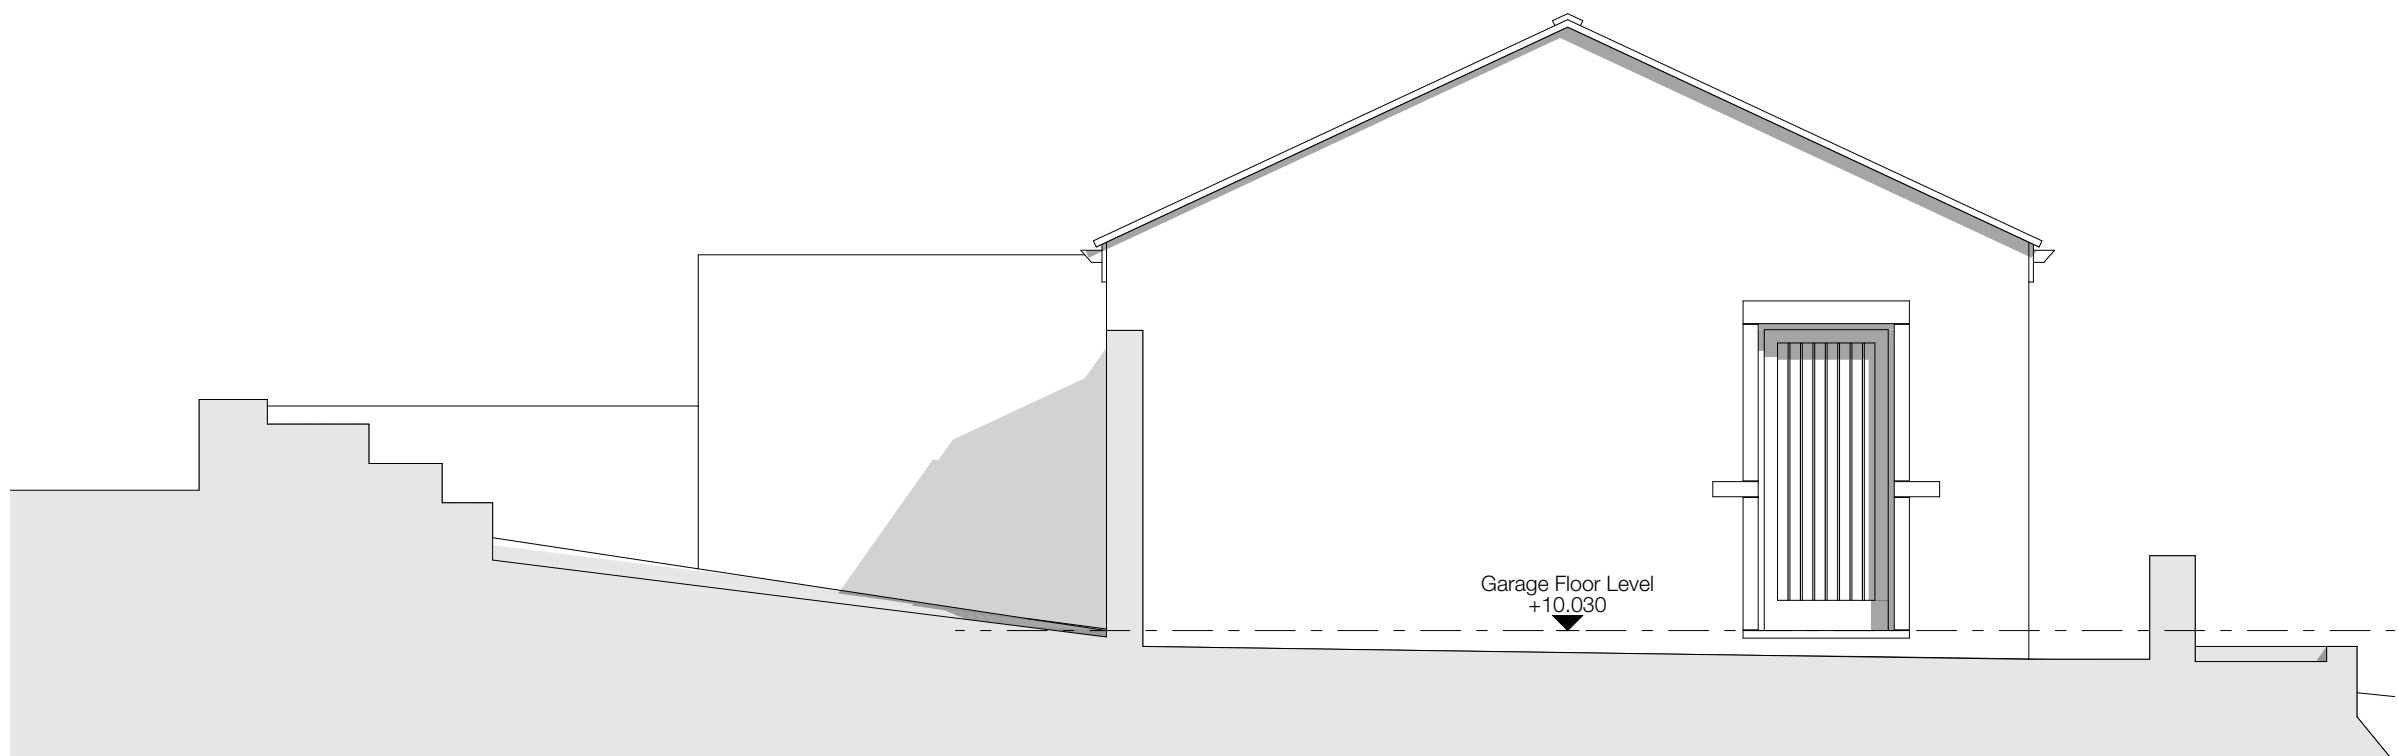

Existing West Garage Elevation - 1:50


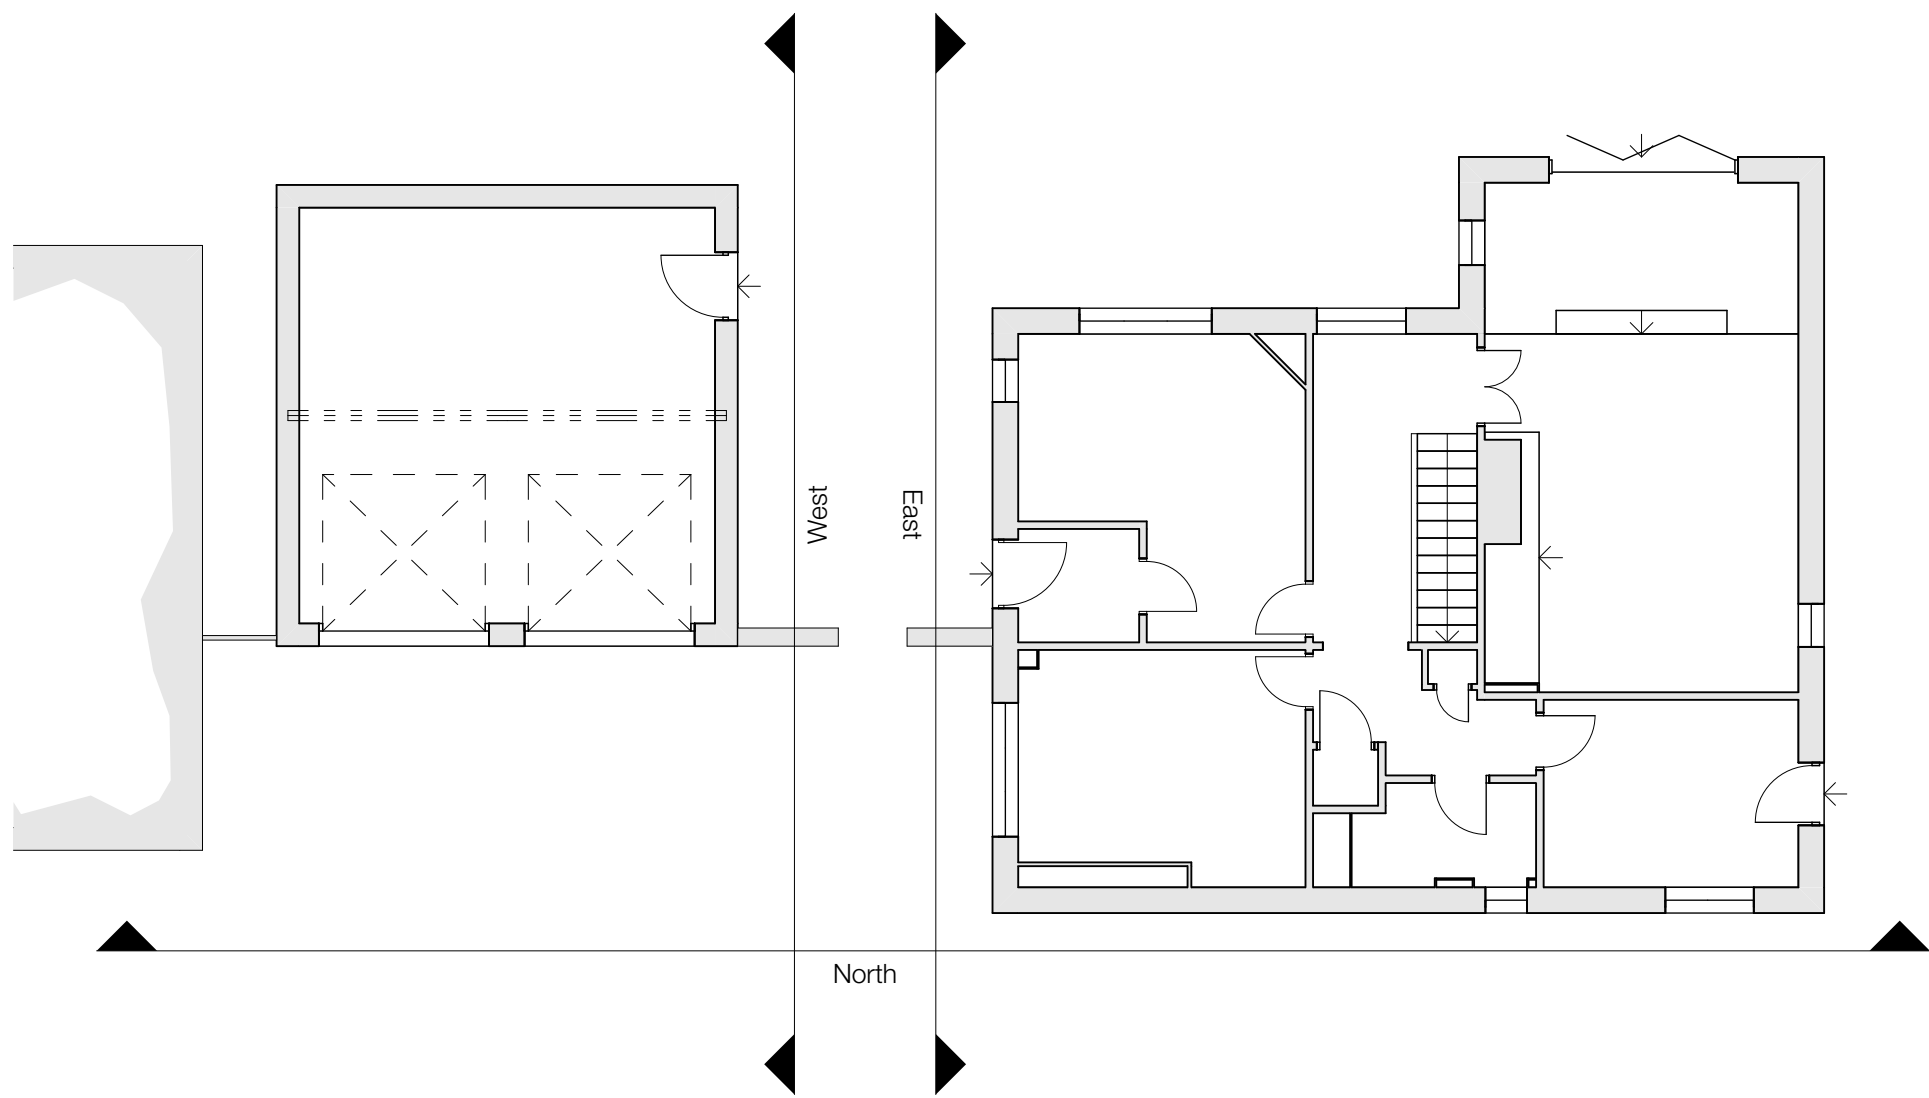


Existing Ground Floor Plan - 1:100

Notes

Do not scale from drawing, use figured dimensions only.
All dimensions must be checked and verified on site prior to commencement of work and Architect to be notified of any discrepancies.
This drawing is intended to permit overall scheme proposals only and cannot be used for construction purposes without further information.

Rev	Description	Drawn	Date
•	Drawing created.	JPH	24.11.23

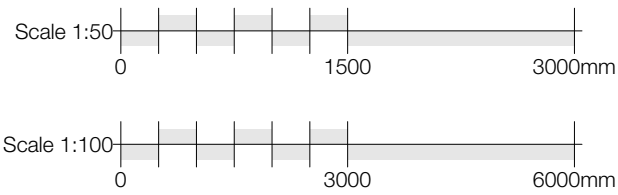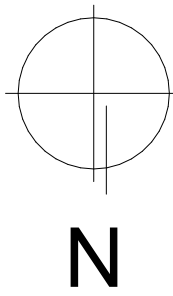

Client
MR & MRS A LOCKWOOD

Site Address
47, West End Road, Golcar, Huddersfield,
HD7 4JF

Project Description
Extension & Interior Fit-Out

Status
Preliminary

Date
November

Drawn
JPH

Checked
•

Drawing
Existing House North & West
Elevations and Existing Garage
East Elevation

Scale @ A1
1:50, 1:100

Drawing No.
3587 (0-) 02

Revision
•

ONE17
DESIGN

THE DYEHOUSE, ARMITAGE BRIDGE
HUDDERSFIELD, WEST YORKS HD4 7PD

T 01484 668000 E SOLUTIONS@ONE17DESIGN.COM

ONE17DESIGN.COM