




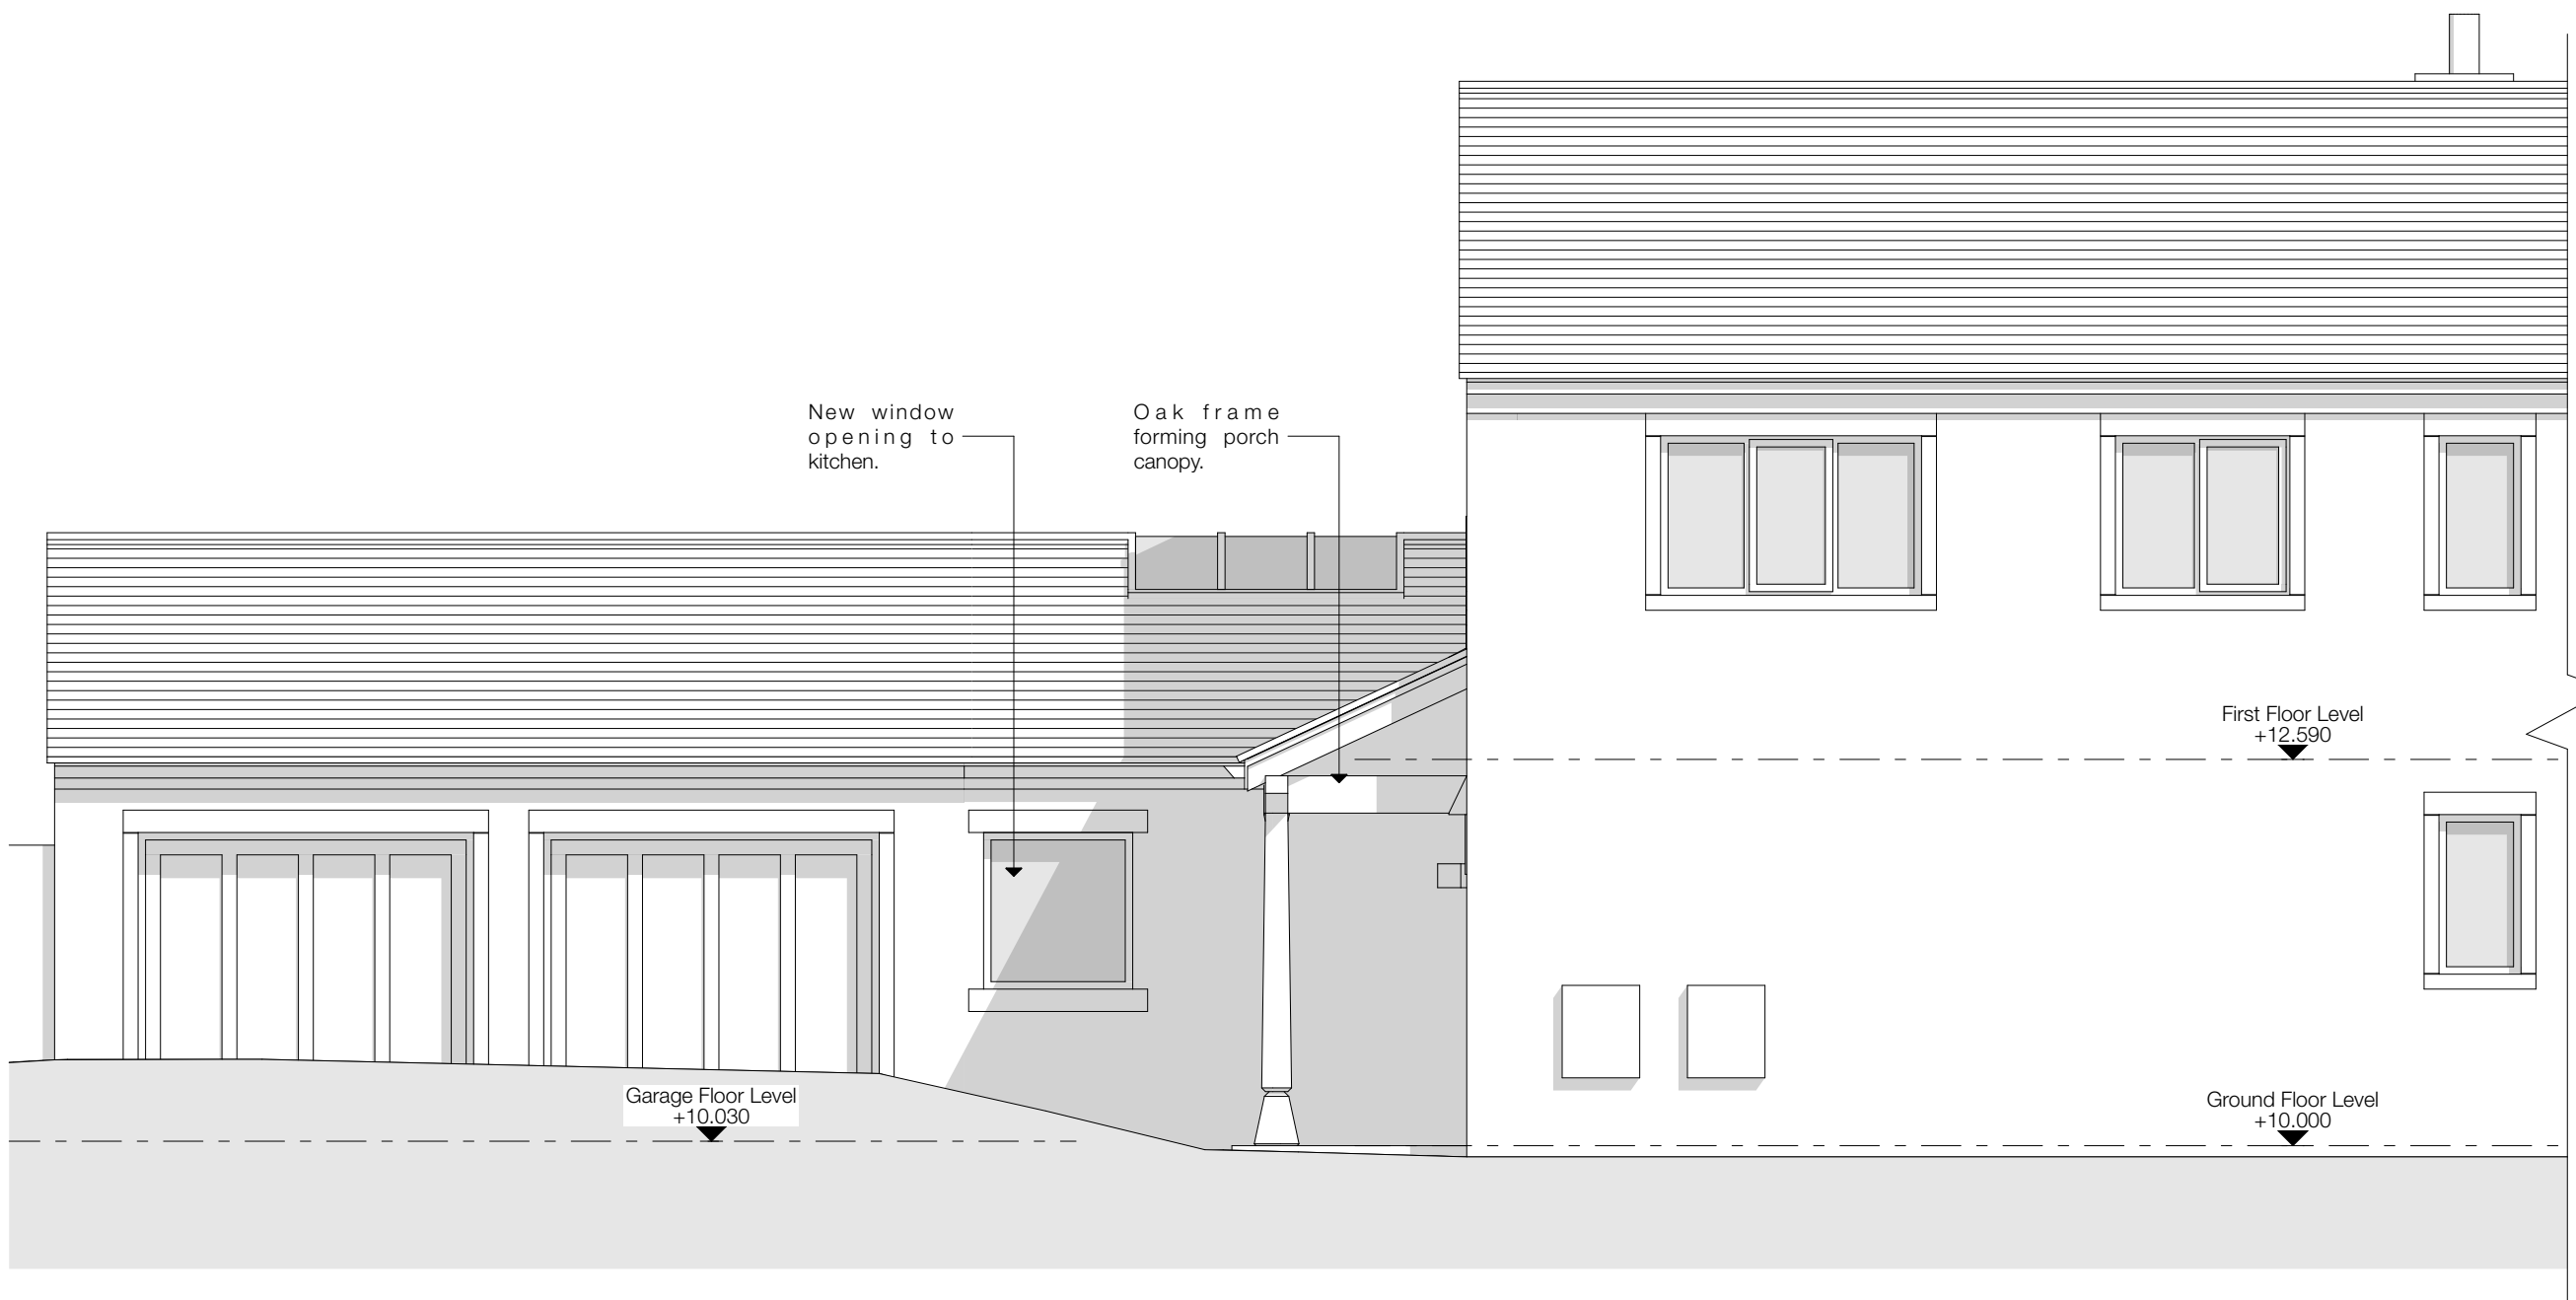

Proposed North Elevation - 1:50

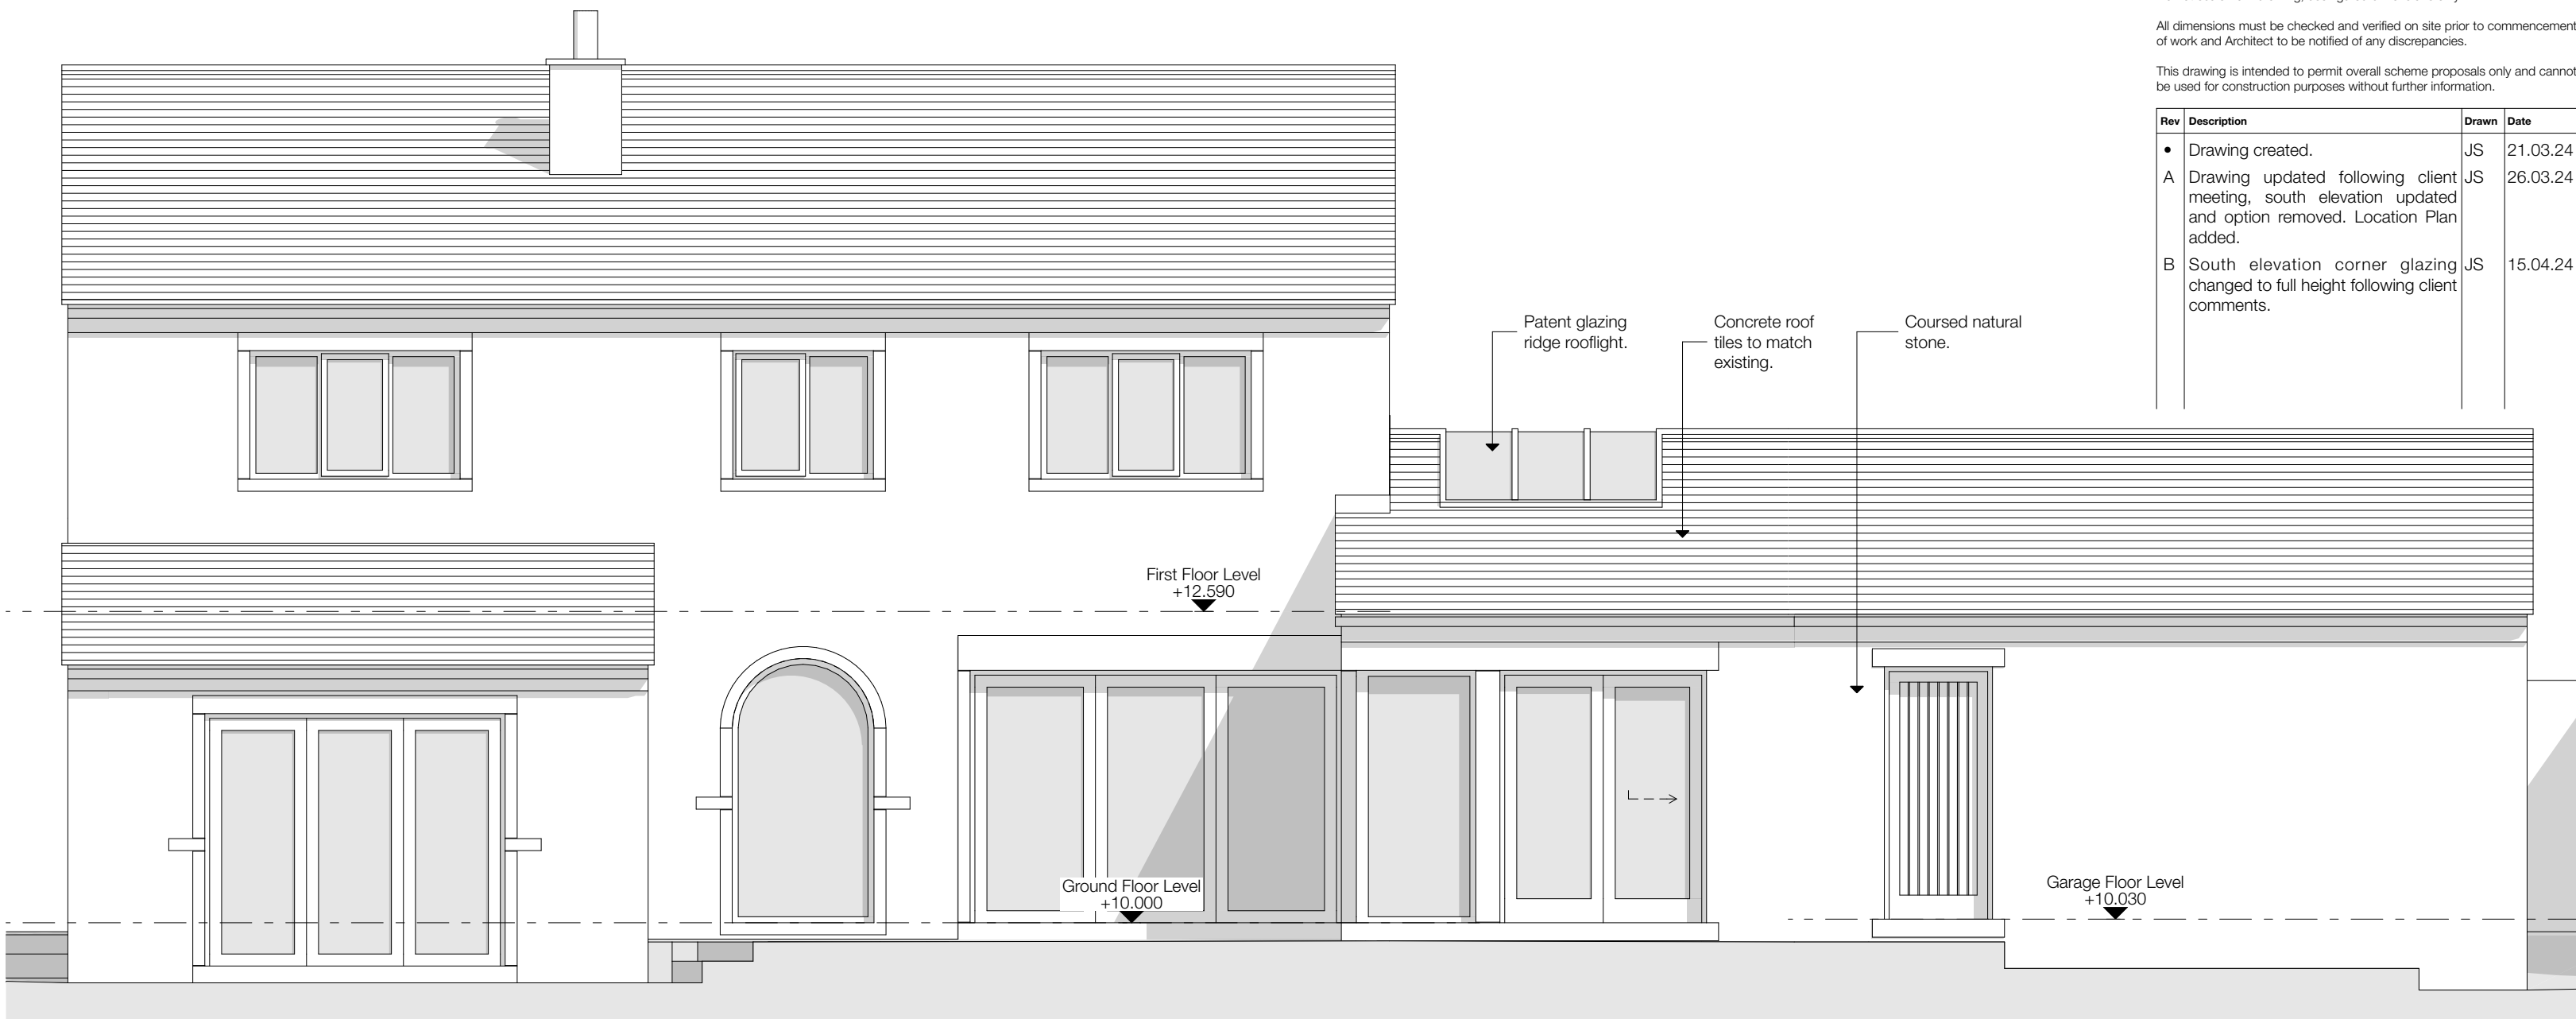


Proposed South Elevation - 1:50

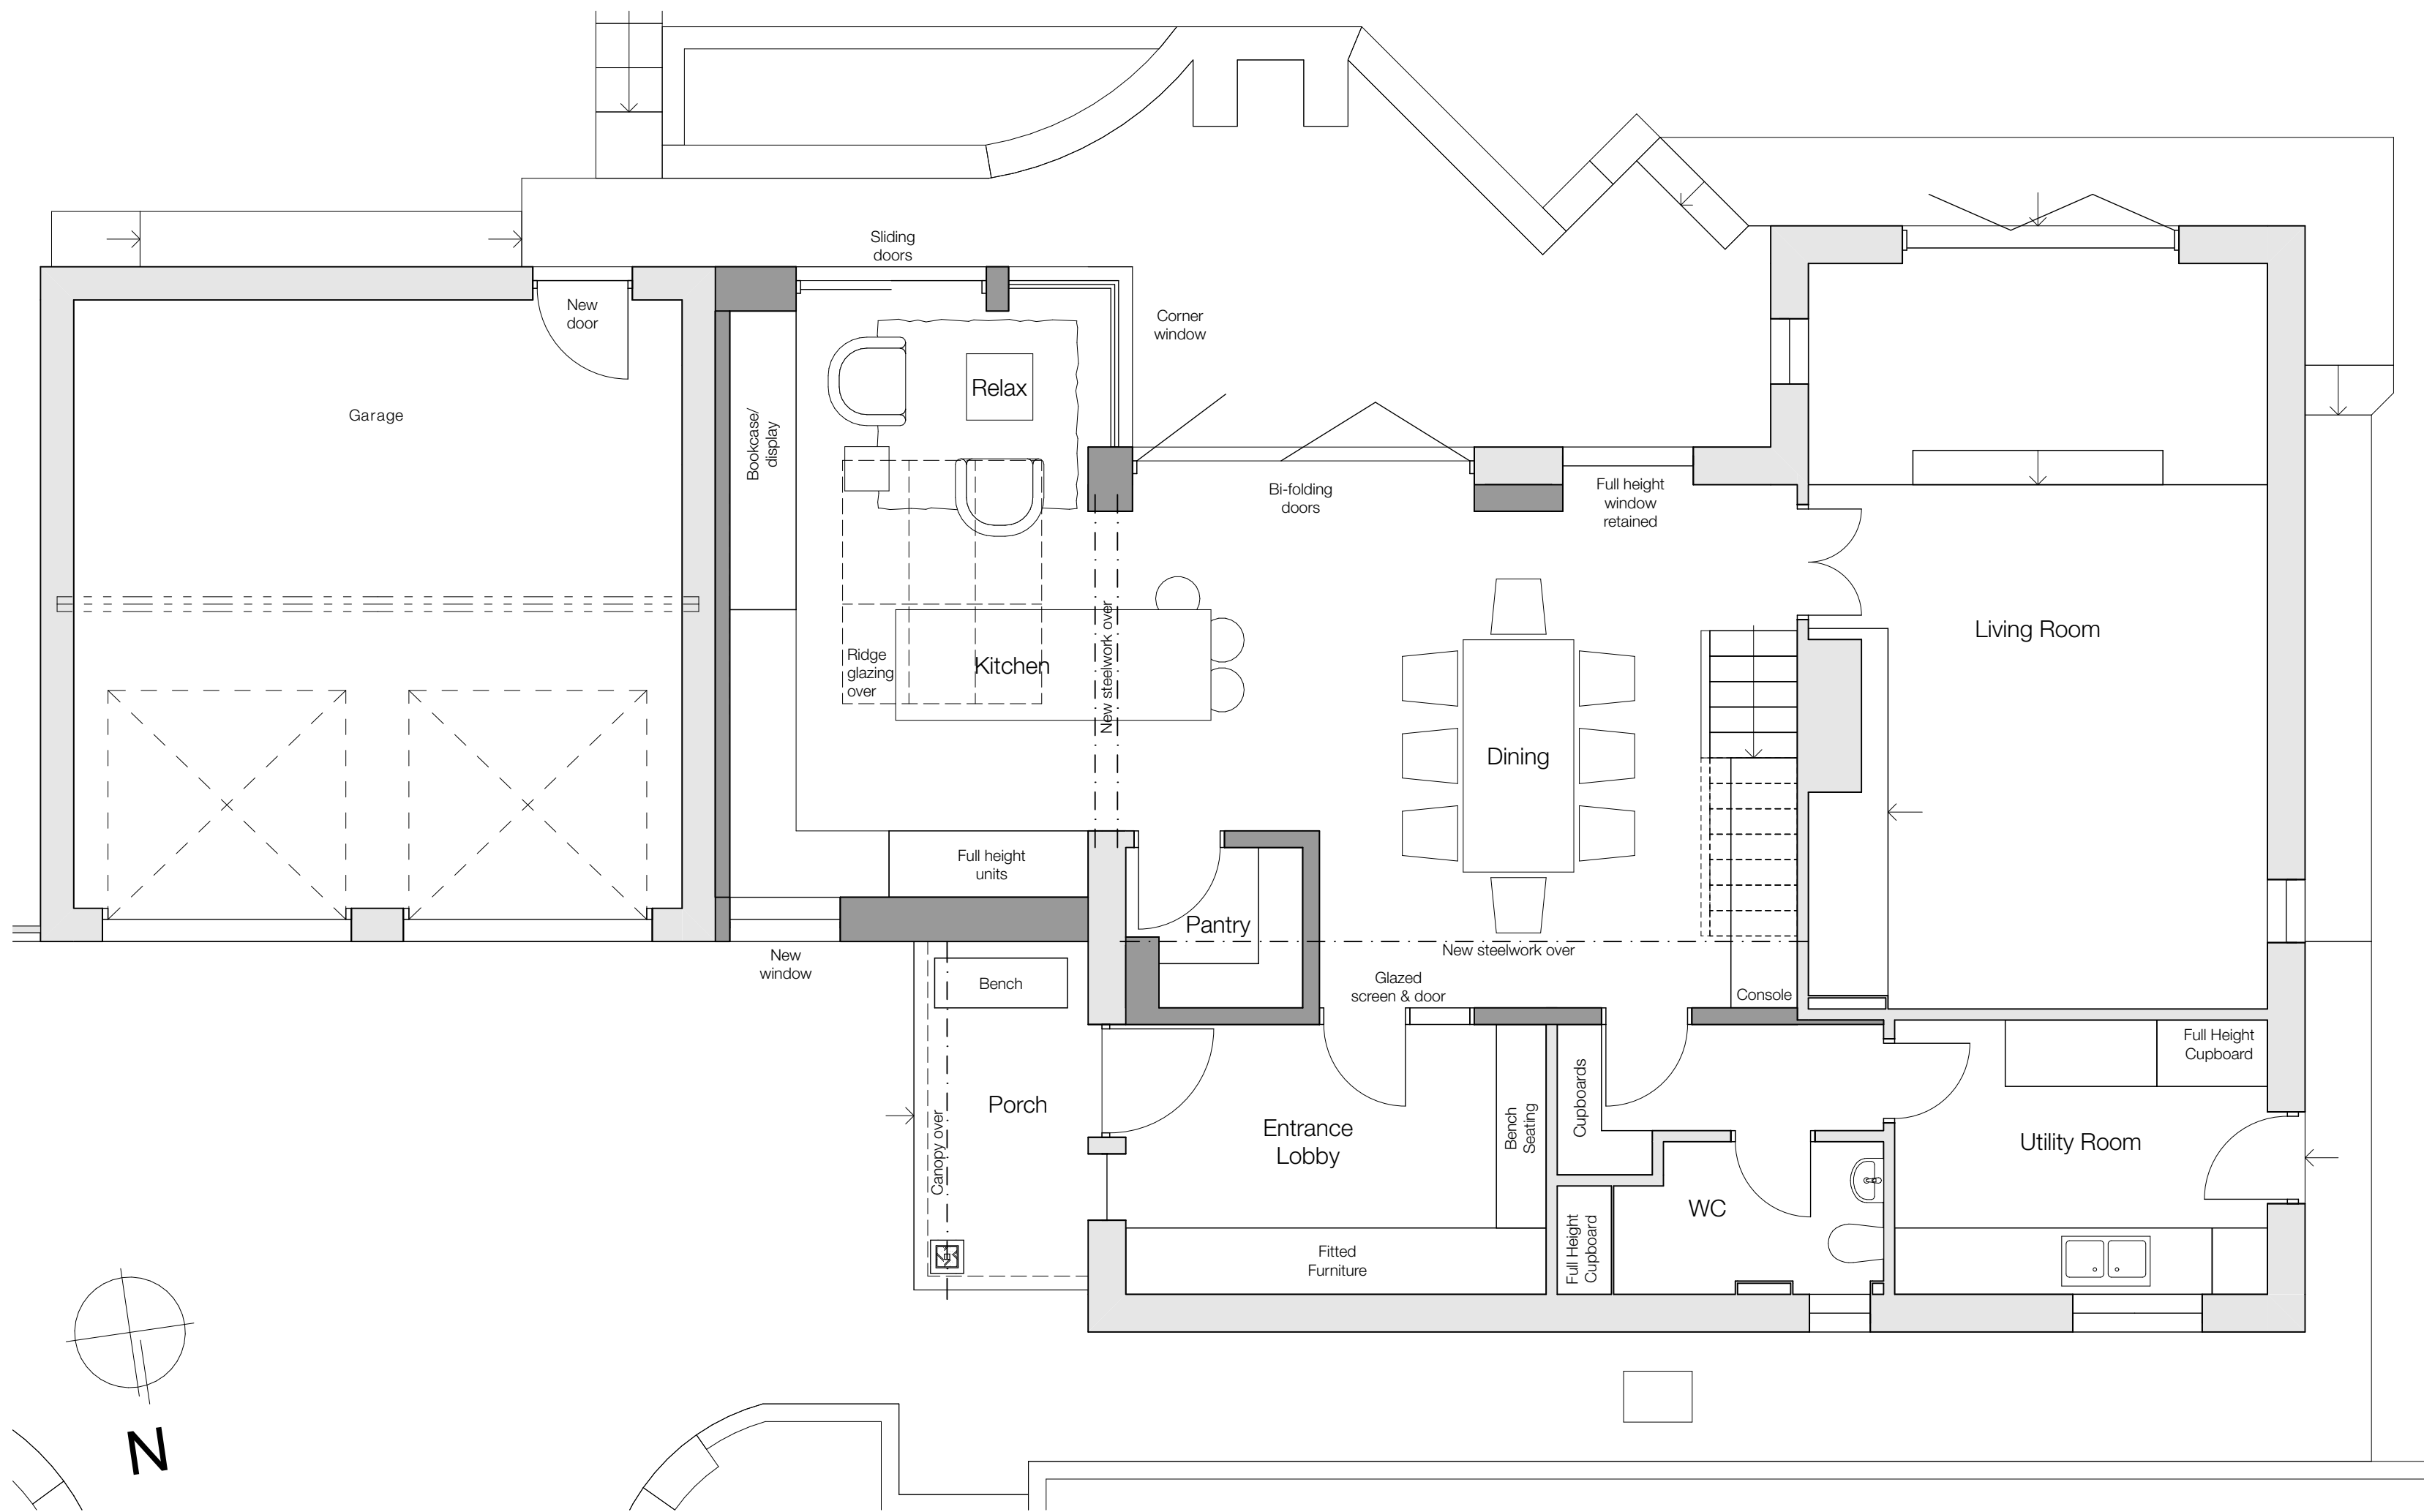

Proposed Ground Floor Plan / Part Site Plan - 1:50



Proposed East Elevation / Part Section - 1:50

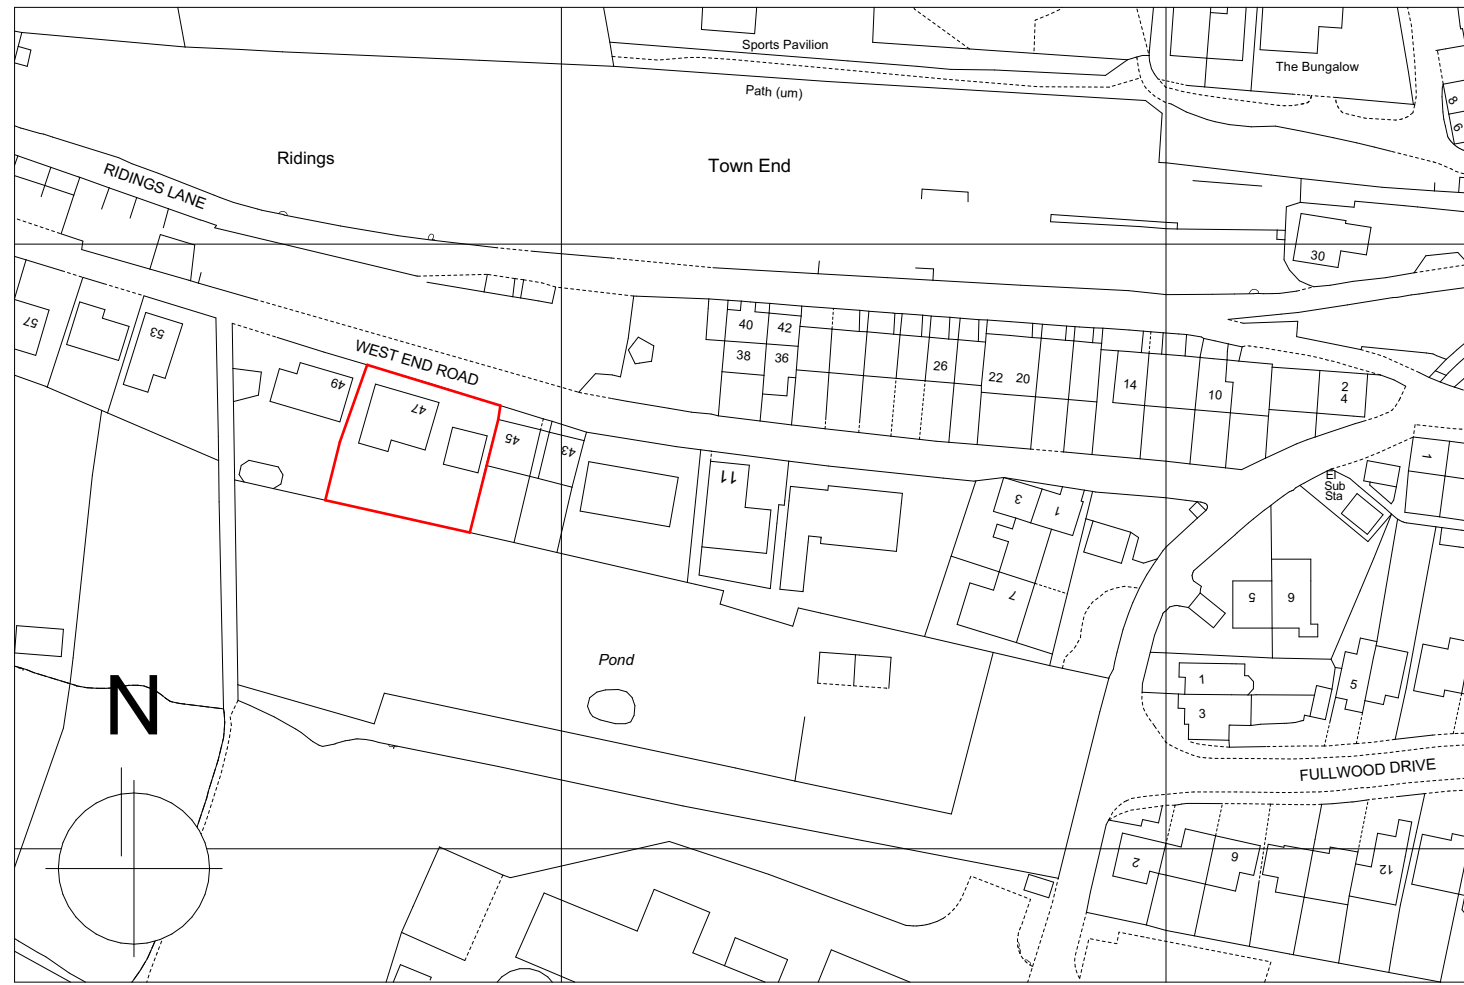

Location Plan - 1:1250

Notes

Do not scale from drawing, use figured dimensions only.
All dimensions must be checked and verified on site prior to commencement of work and Architect to be notified of any discrepancies.
This drawing is intended to permit overall scheme proposals only and cannot be used for construction purposes without further information.

Rev	Description	Drawn	Date
•	Drawing created.	JS	21.03.24
A	Drawing updated following client meeting, south elevation updated and option removed. Location Plan added.	JS	26.03.24
B	South elevation corner glazing changed to full height following client comments.	JS	15.04.24

Client
Mr & Mrs A Lockwood

Site Address
47, West End Road, Golcar, Huddersfield, HD7 4JF

Project Description
Extension & Interior Fit-Out
Status
Planning

Date
March 2024

Drawn
JS

Checked

Drawing
General Arrangement as
Proposed

Scale @ A1
1:50,
1:1250

Drawing No.
3587 (0-) 03

Revision
B

ONE17
DESIGN

THE DYEHOUSE, ARMITAGE BRIDGE
HUDDERSFIELD, WEST YORKS HD4 7PD
T 01484 668000 E SOLUTIONS@ONE17DESIGN.COM

ONE17DESIGN.COM