




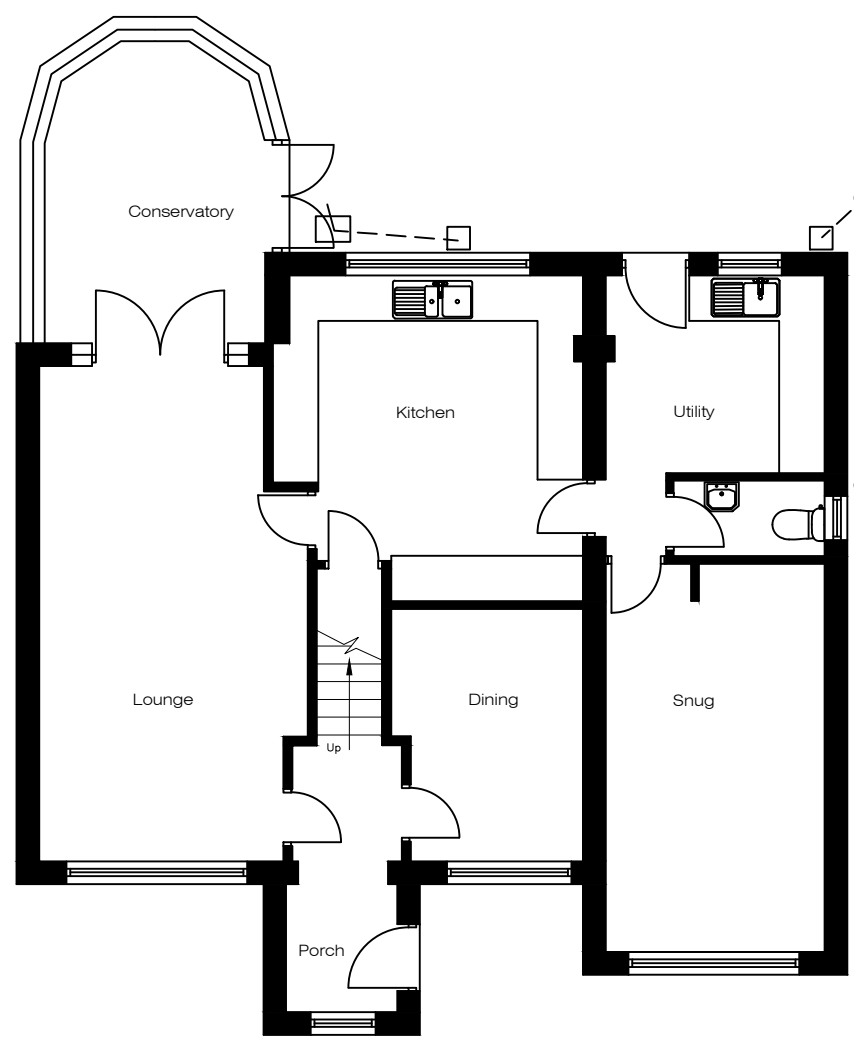

Ground Floor Plan
as Existing

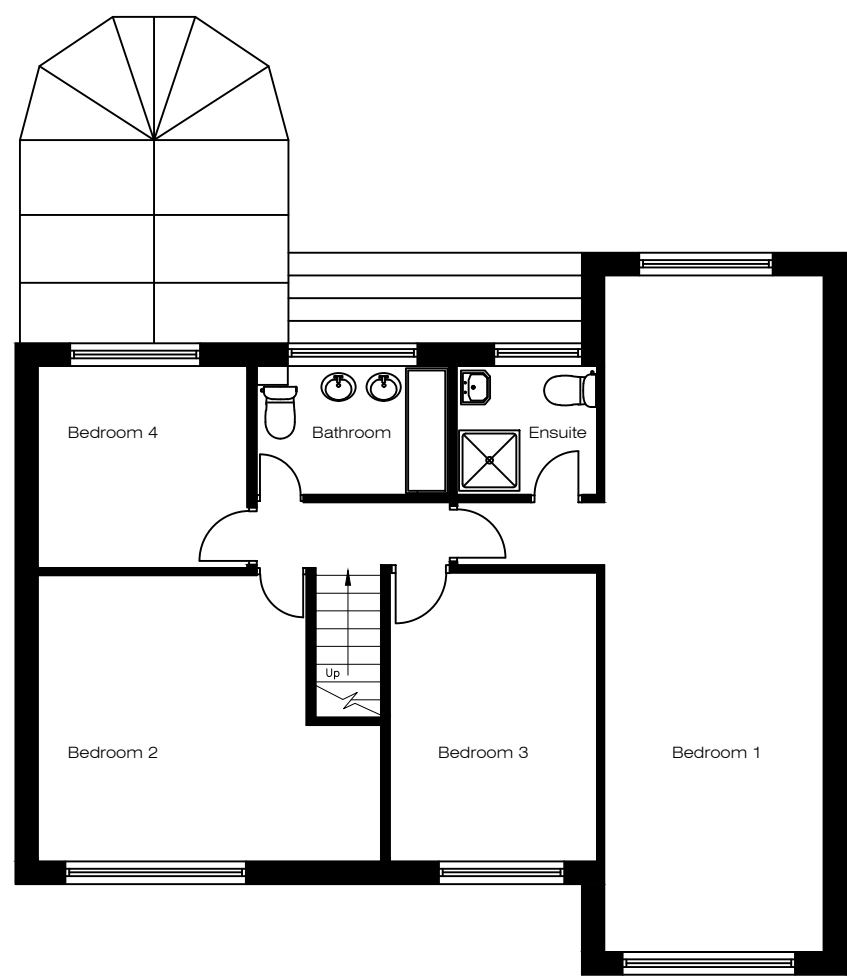


First Floor Plan
as Existing

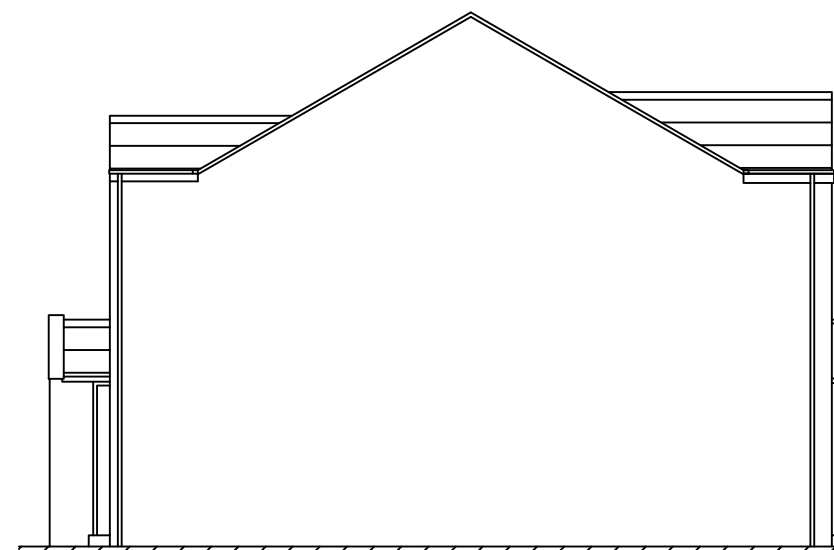


Side Elevation.
as Existing



Rear Elevation.
as Existing

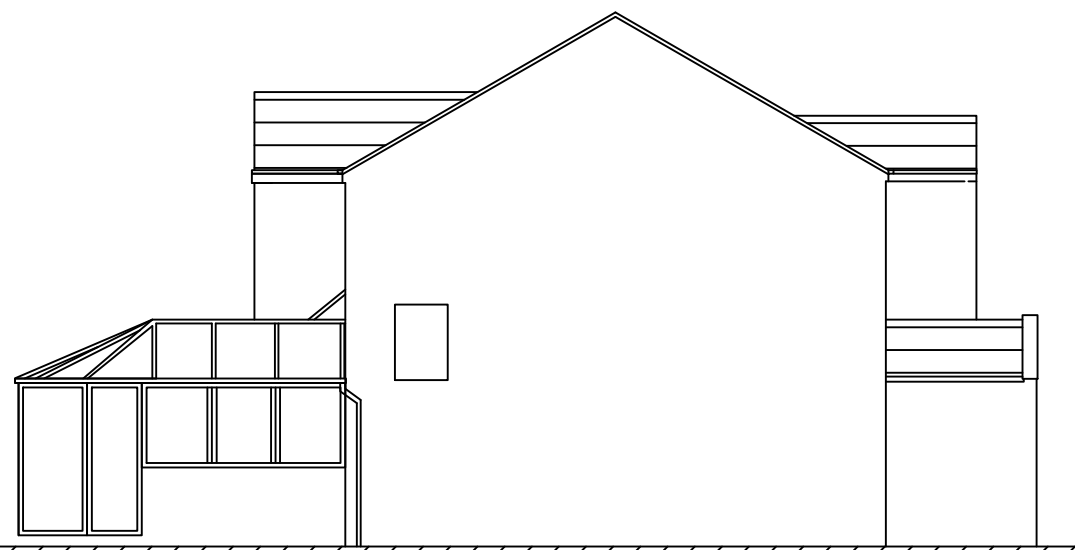


Side Elevation.
as Existing

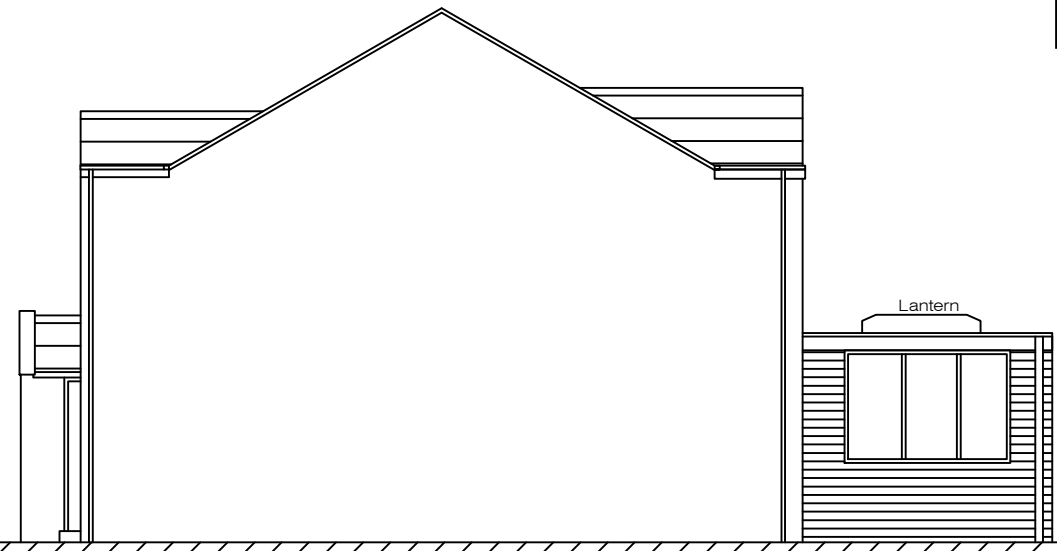


Side Elevation.
as Proposed




Rear Elevation.
as Proposed

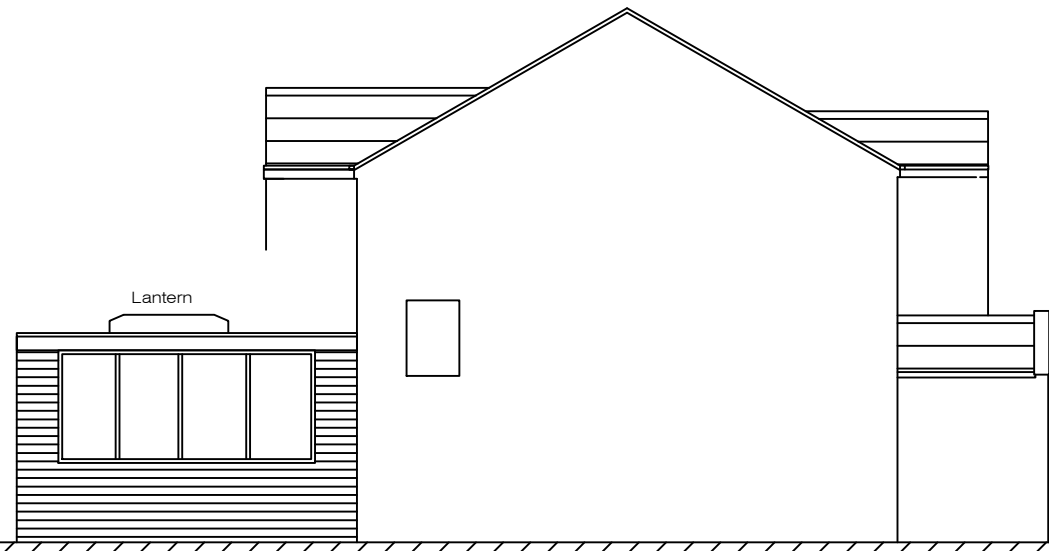


Side Elevation.
as Proposed

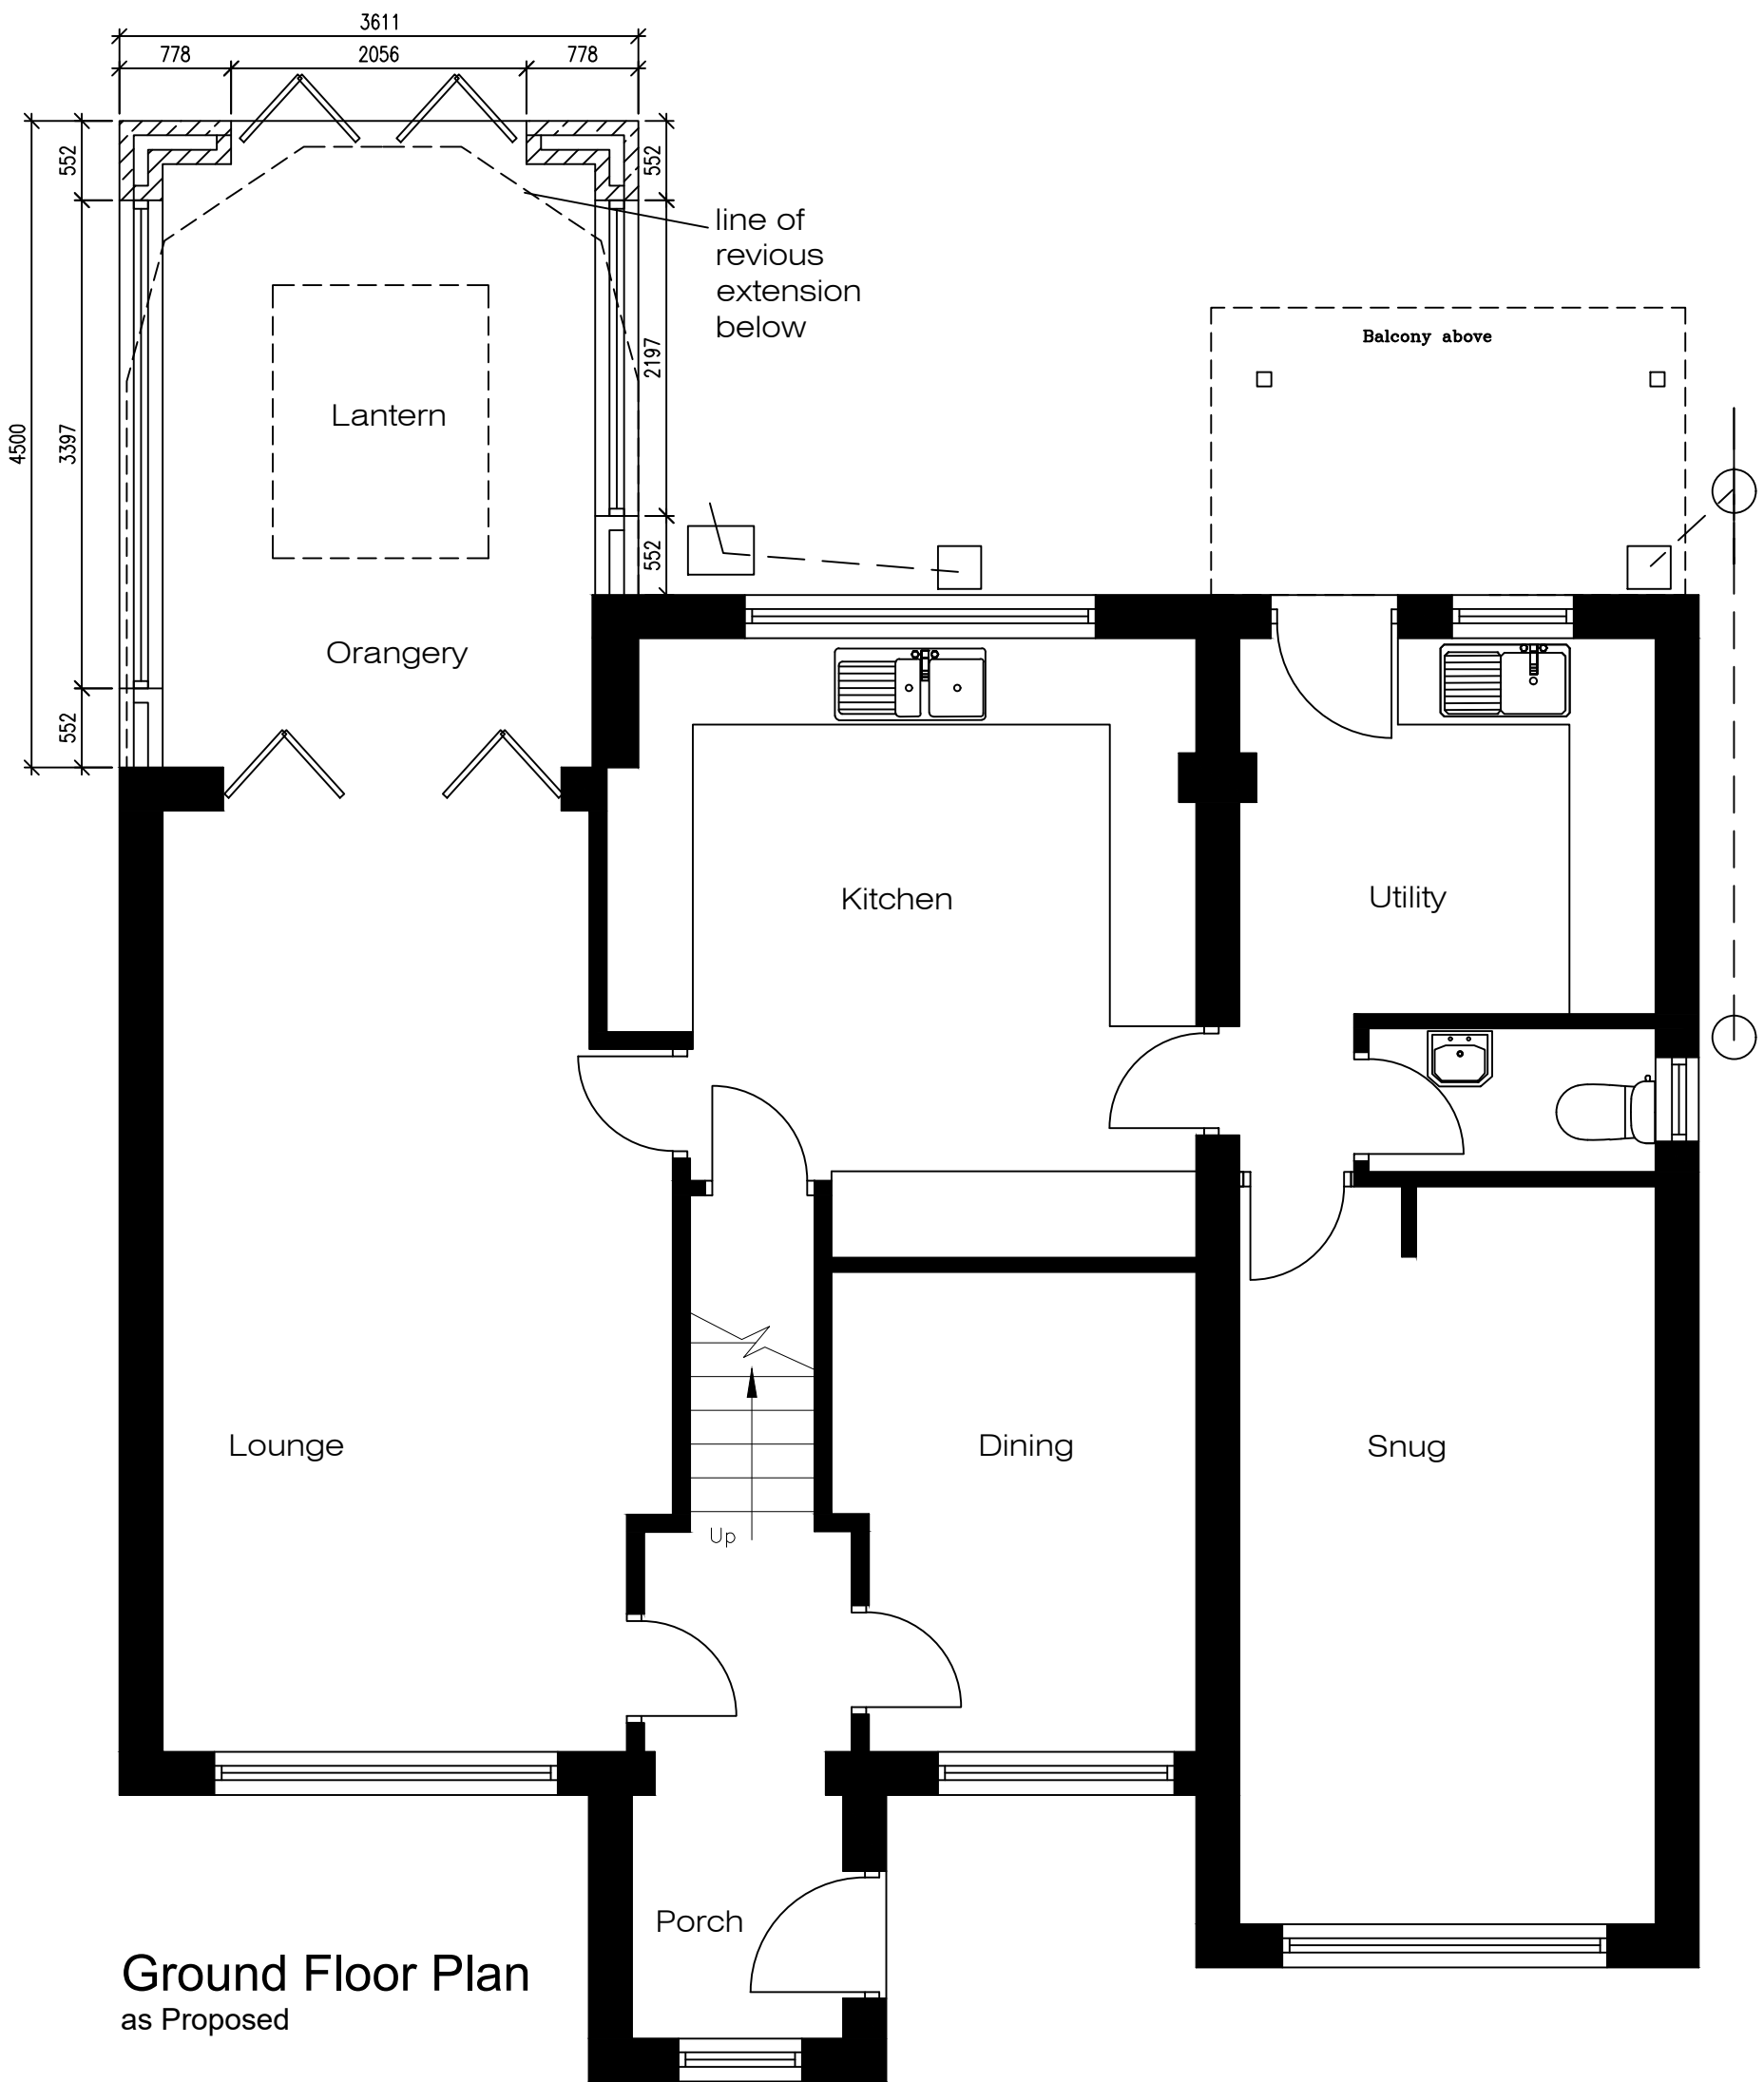

Ground Floor Plan
as Proposed

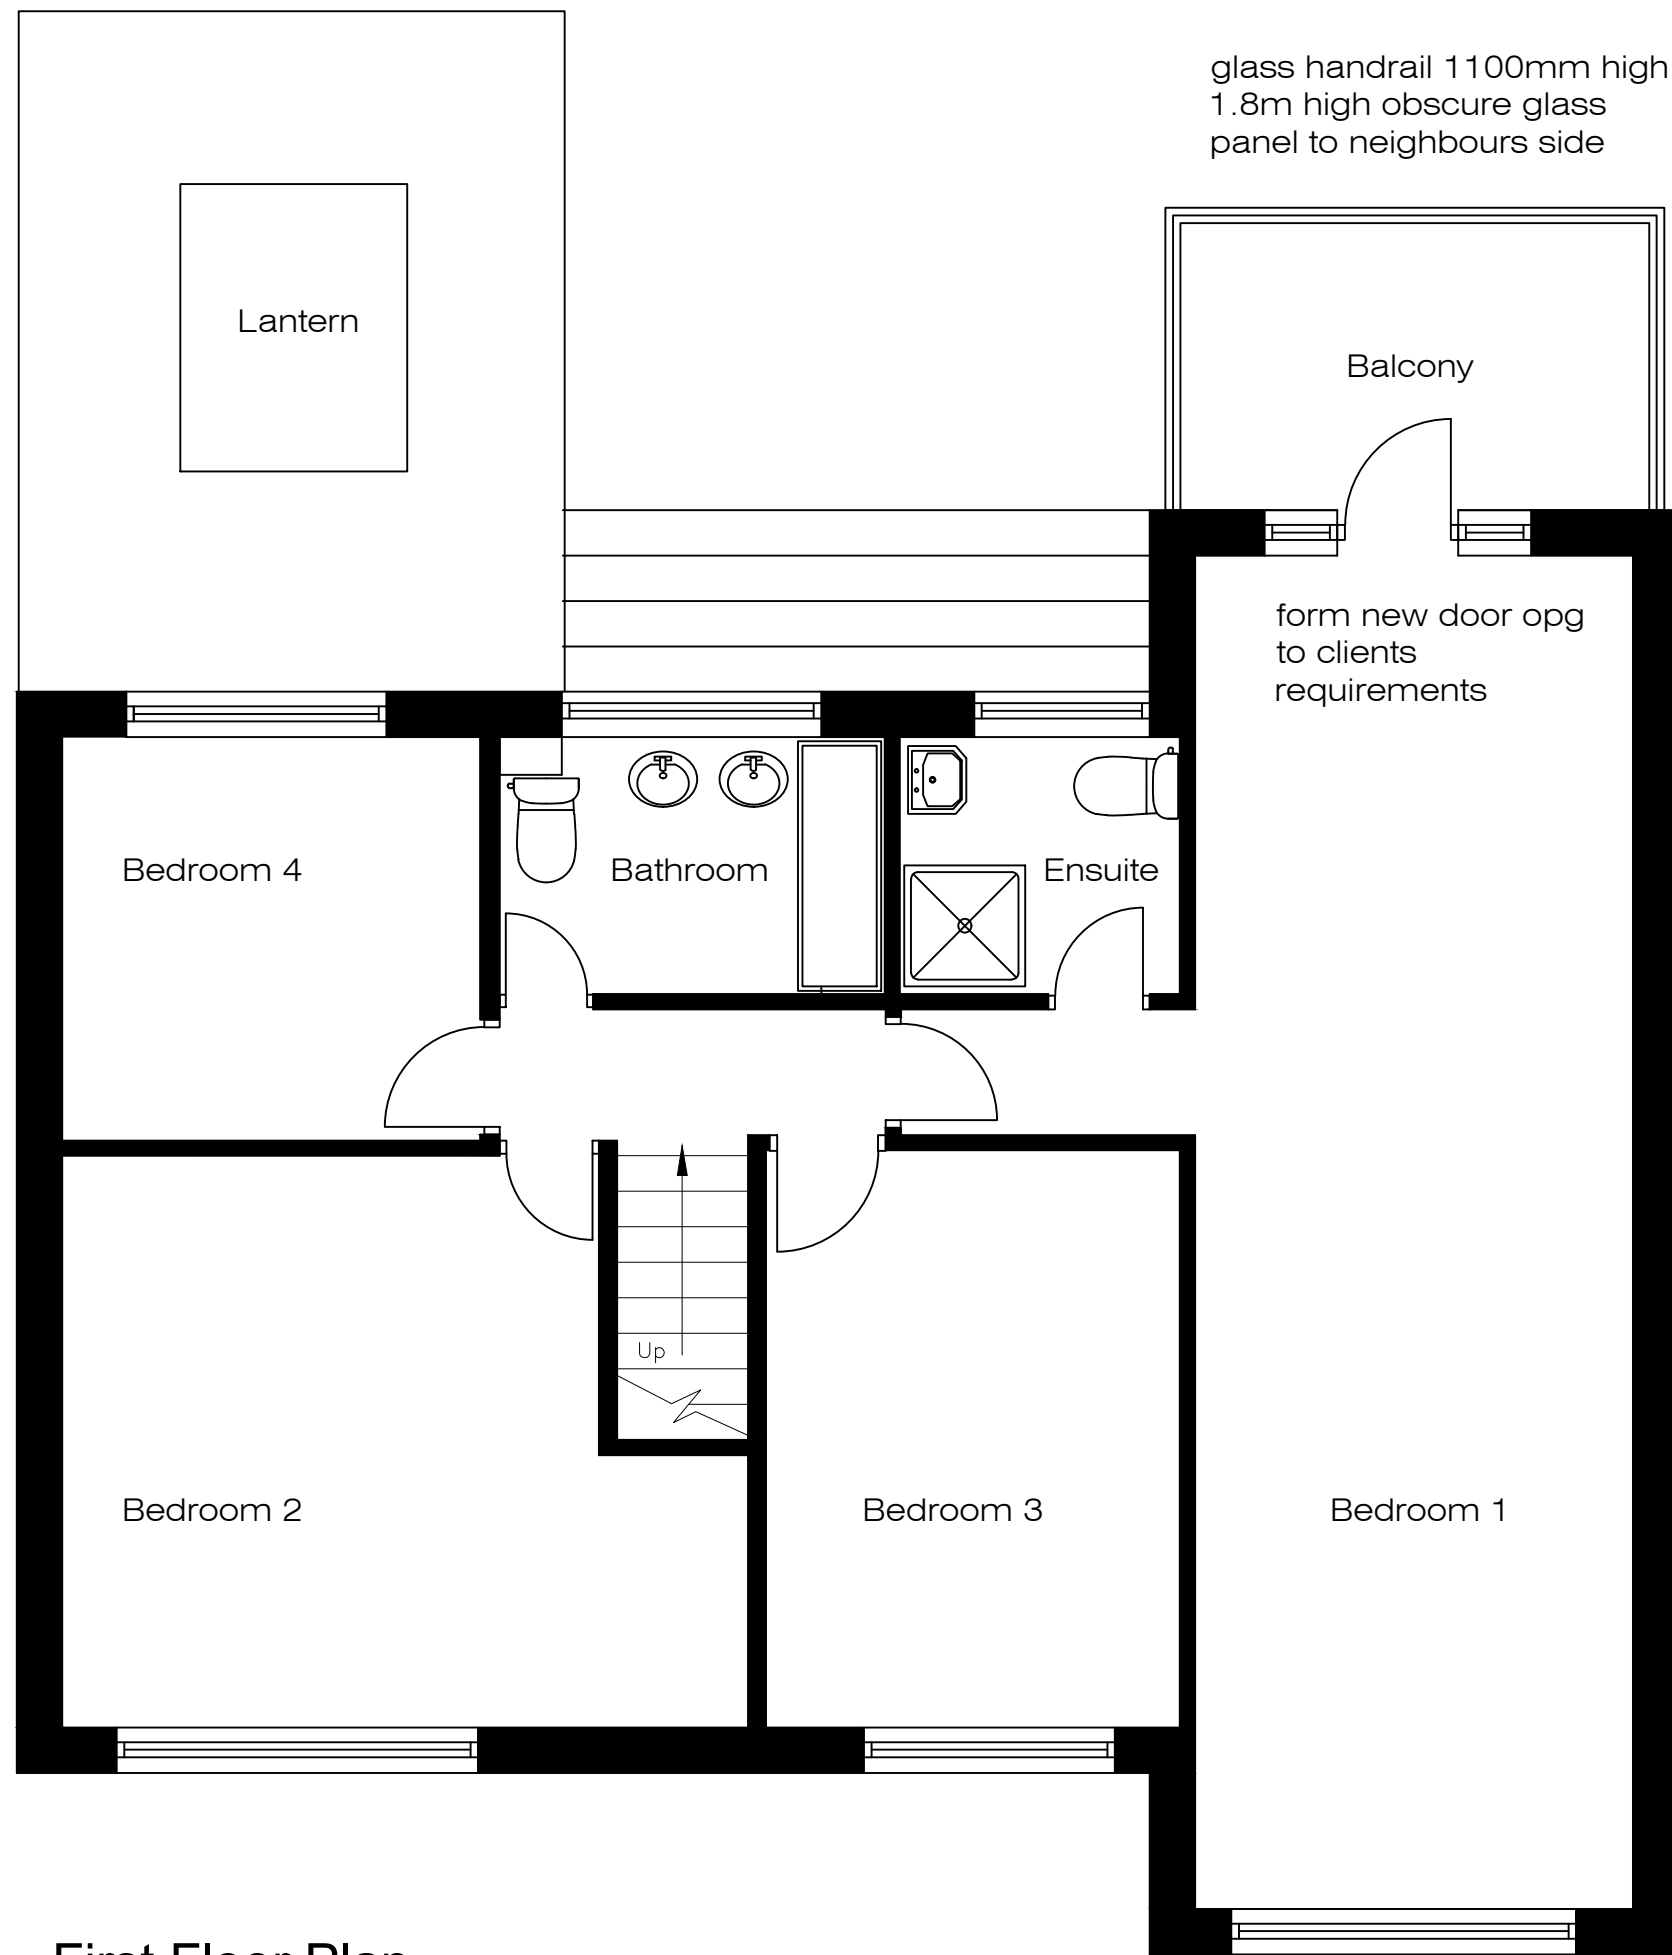

First Floor Plan
as Proposed

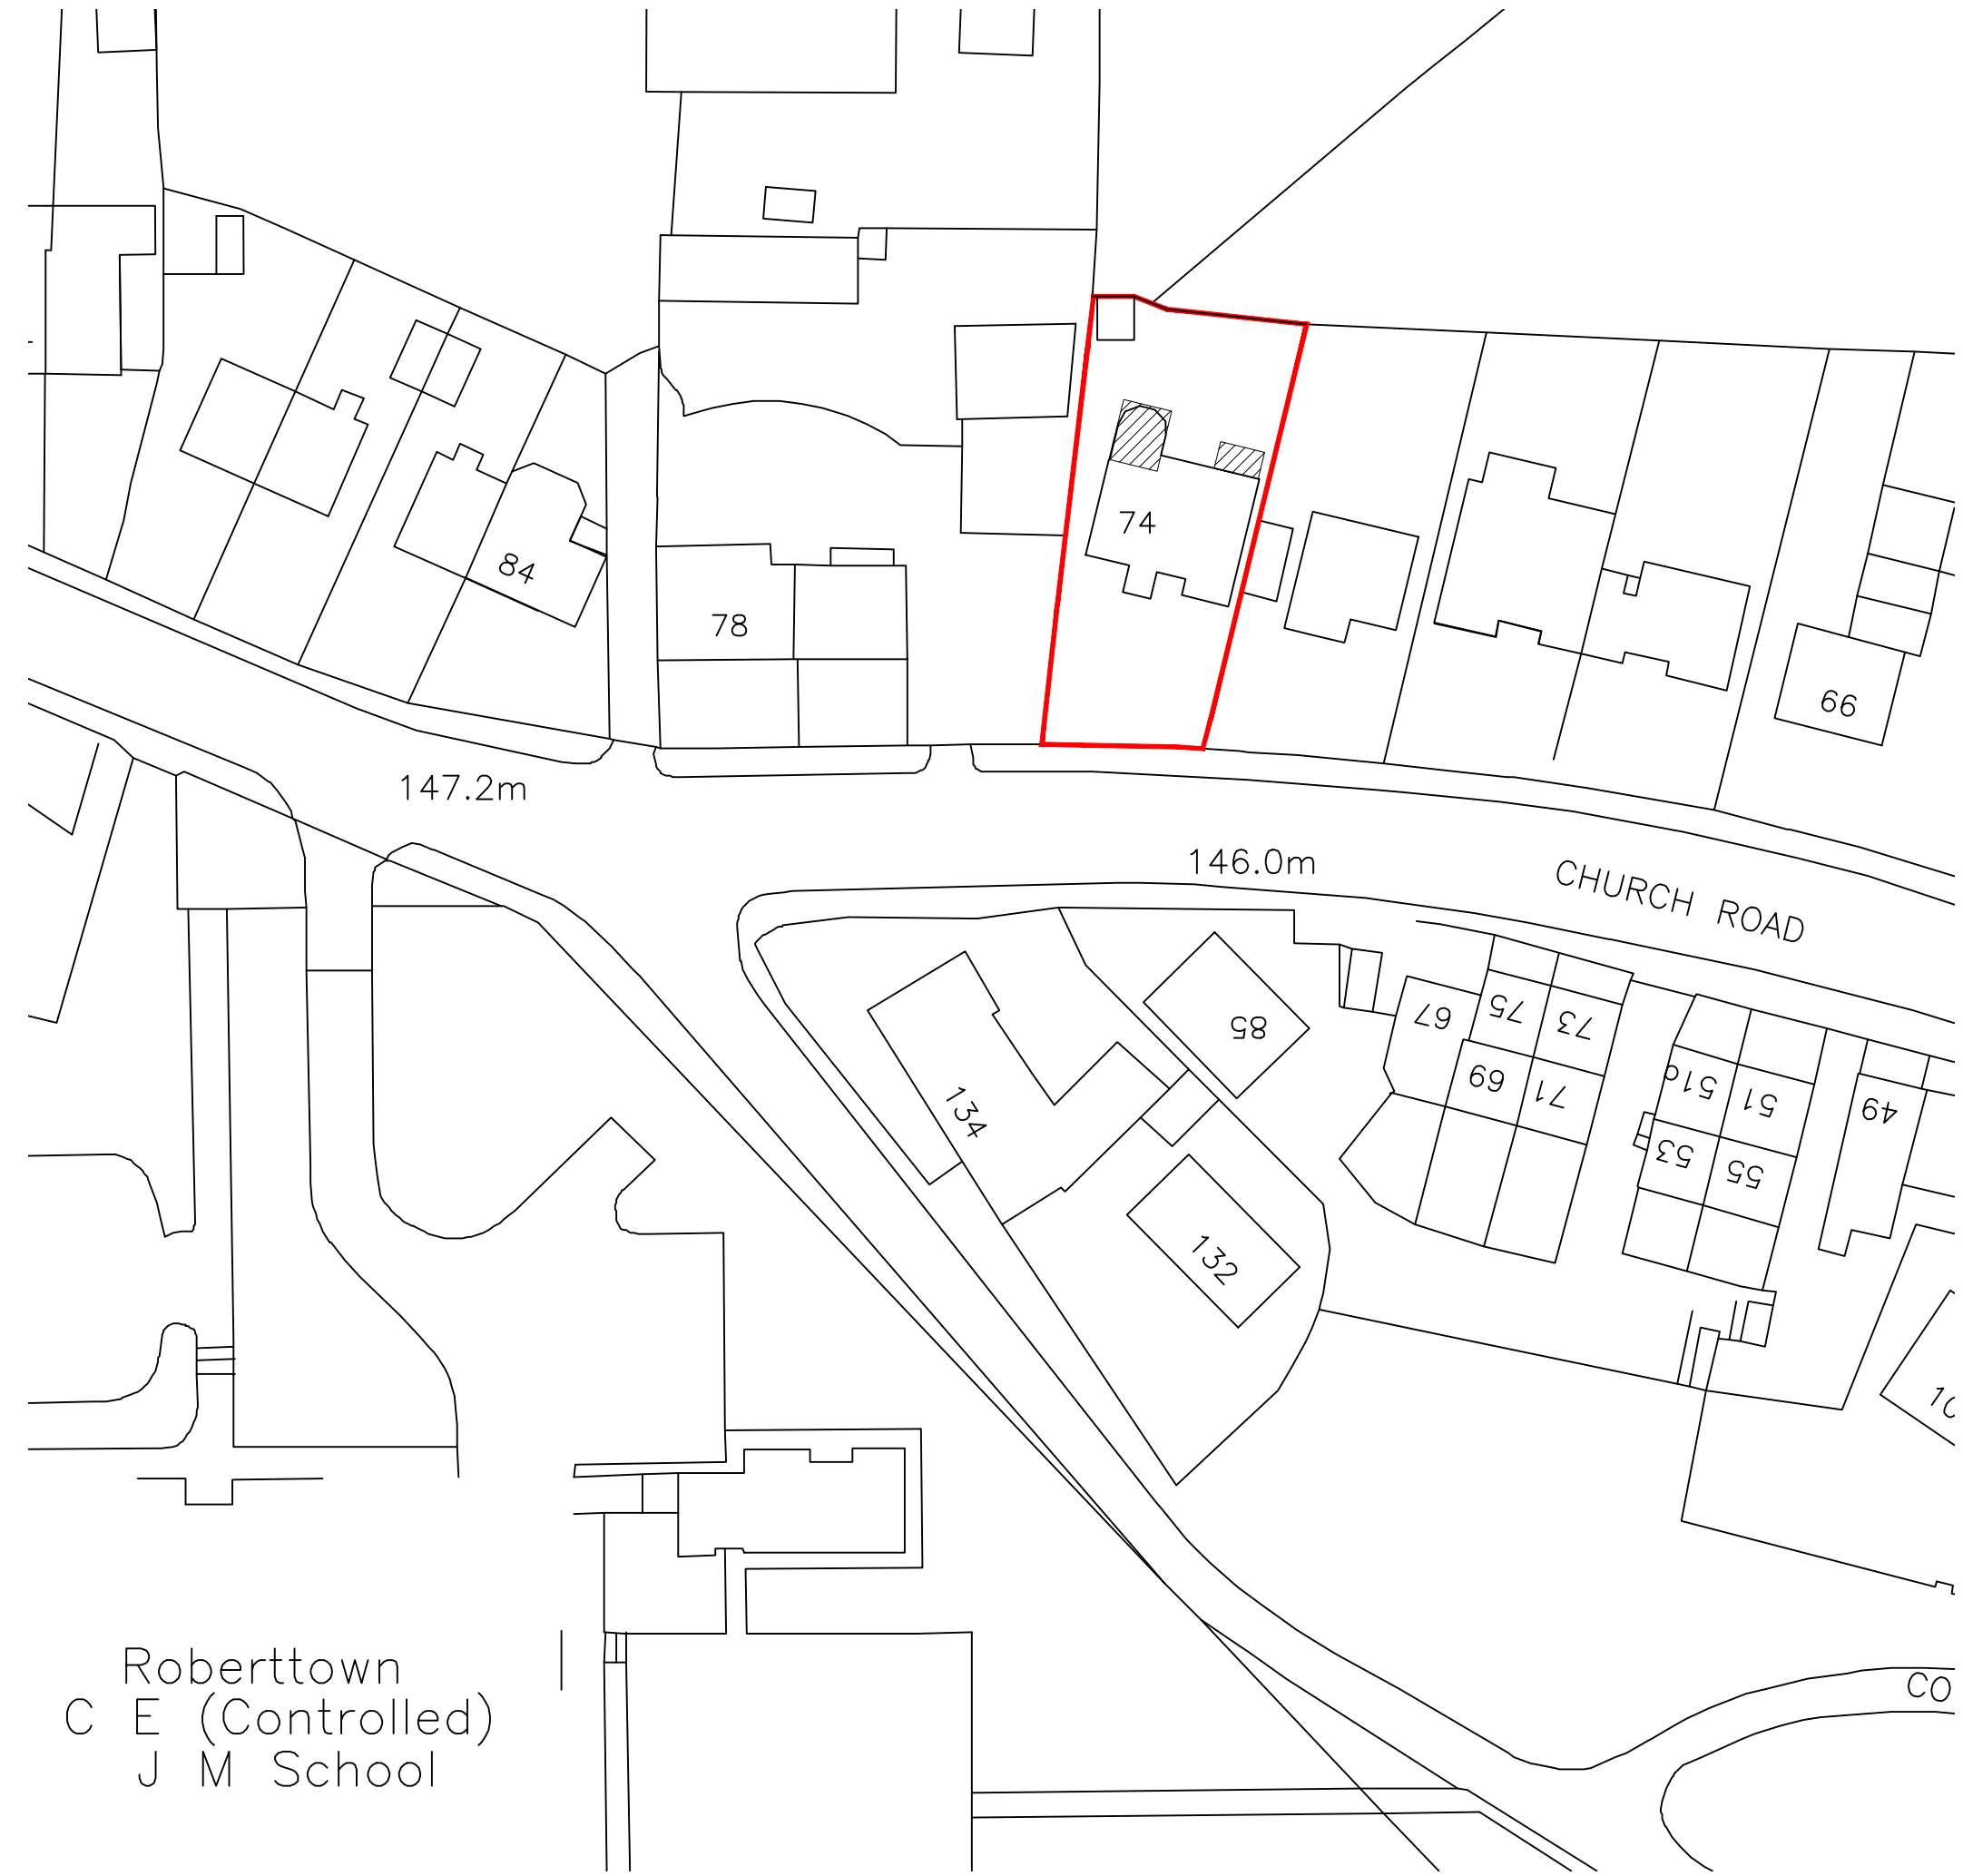

Roberttown
C E (Controlled)
J M School

Block Plan
Scale 1:500

FOR PLANNING PURPOSES ONLY
NOT TO BE USED FOR CONSTRUCTION

REVISION	DATE	DESCRIPTION
A	15/04/2024	Project Description changed & clarified at Planners request

NEIL BOWEN

R.I.B.A.

ARCHITECTS

Office: F7
Flexspace
Monckton Road
Wakefield, WF2 7AS
Email: neil@neilbowenarchitects.co.uk
Phone: 01924 380873

Project
Demolition of existing Conservatory to Rear &
Proposed Single Storey Extension & Balcony to Rear
to 74 Church Road, Roberttown, WF15 7LP
for Mr L Sutton

Date 14/02/2024

Drawing
Existing & Proposed Plans, Elevations
& Block Plan

Drg No

A1

2497A

R

A

1

Scale

1:50

1:100

1:500