


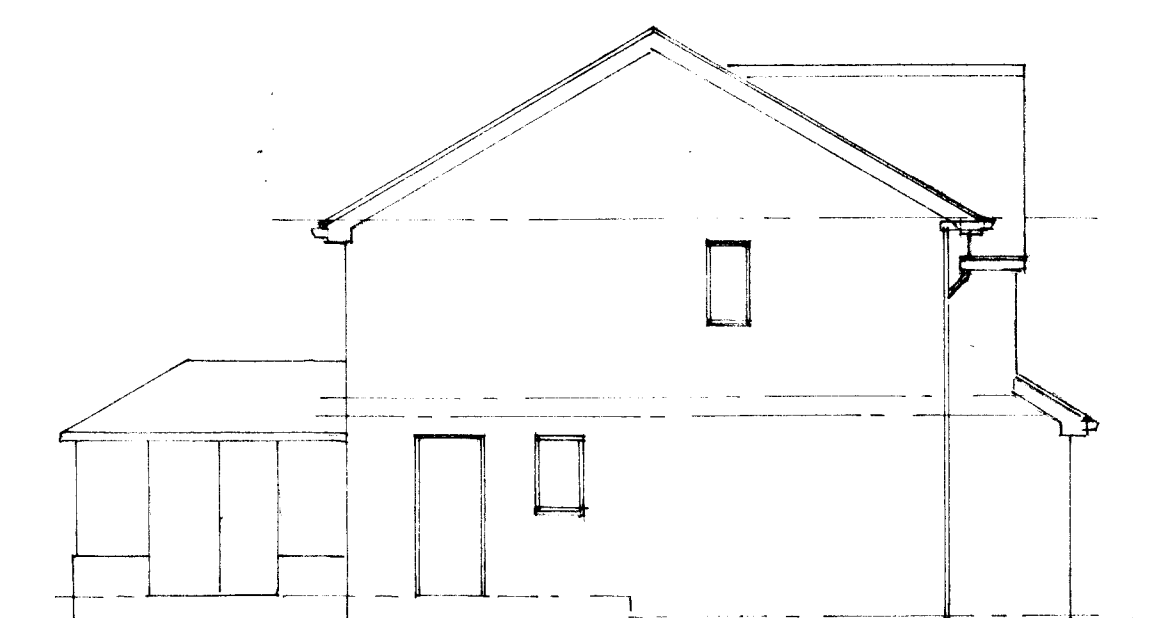
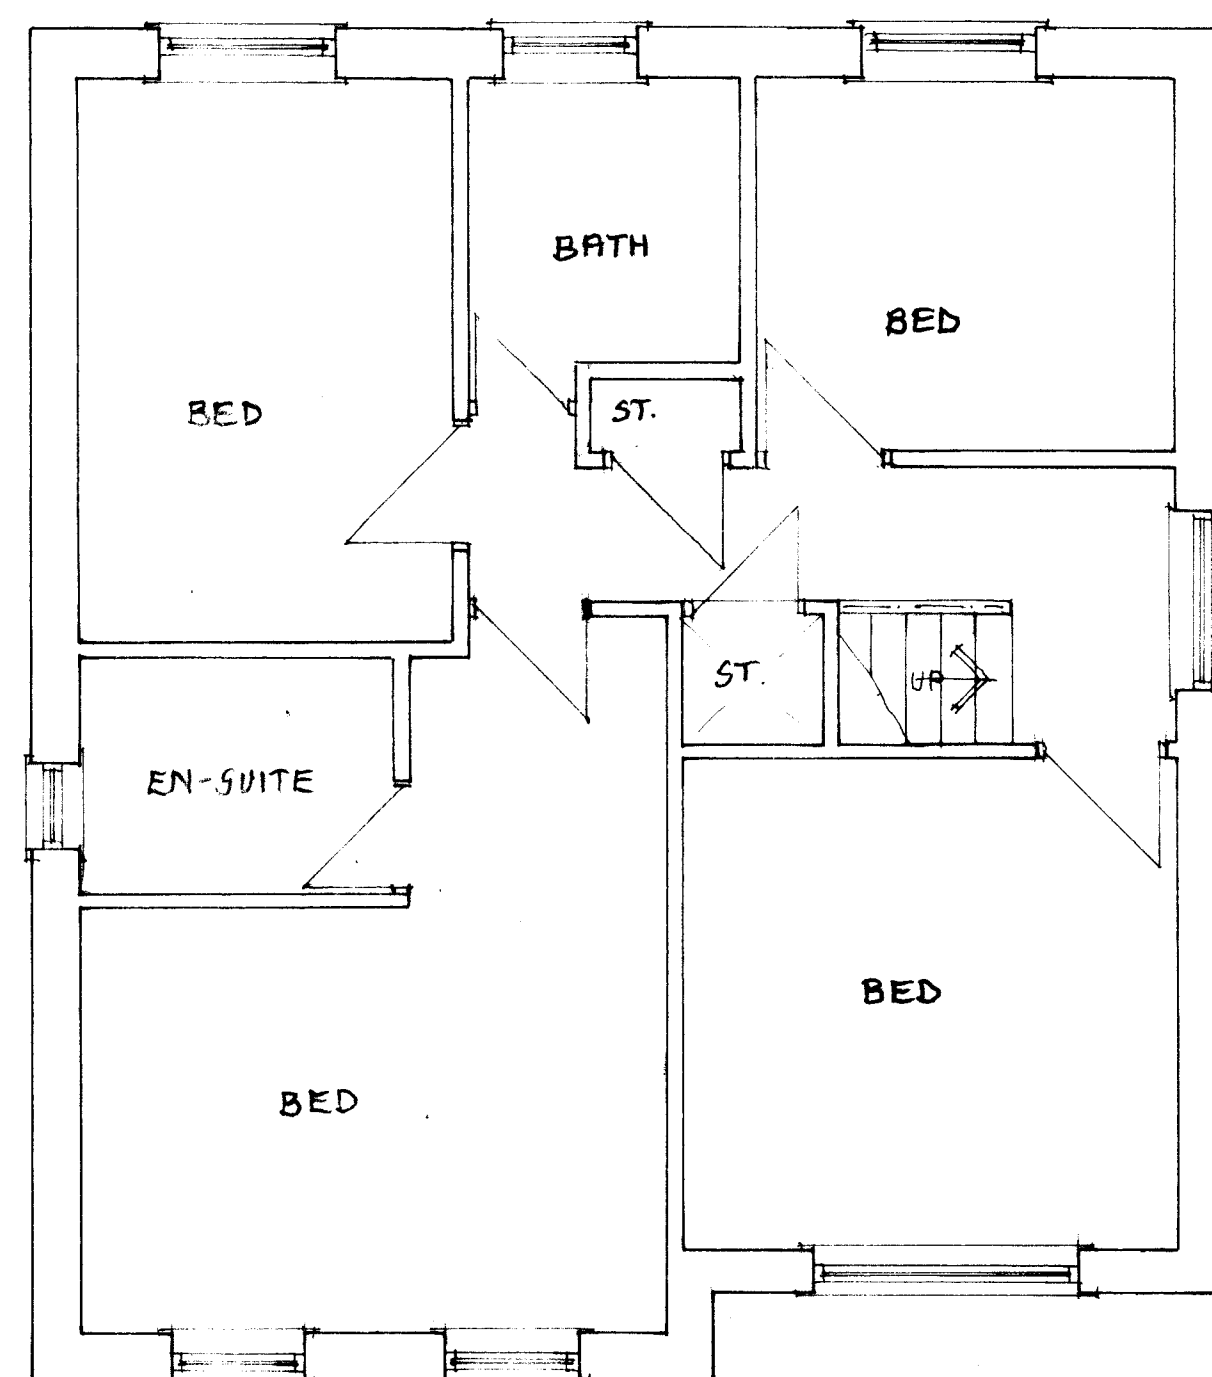


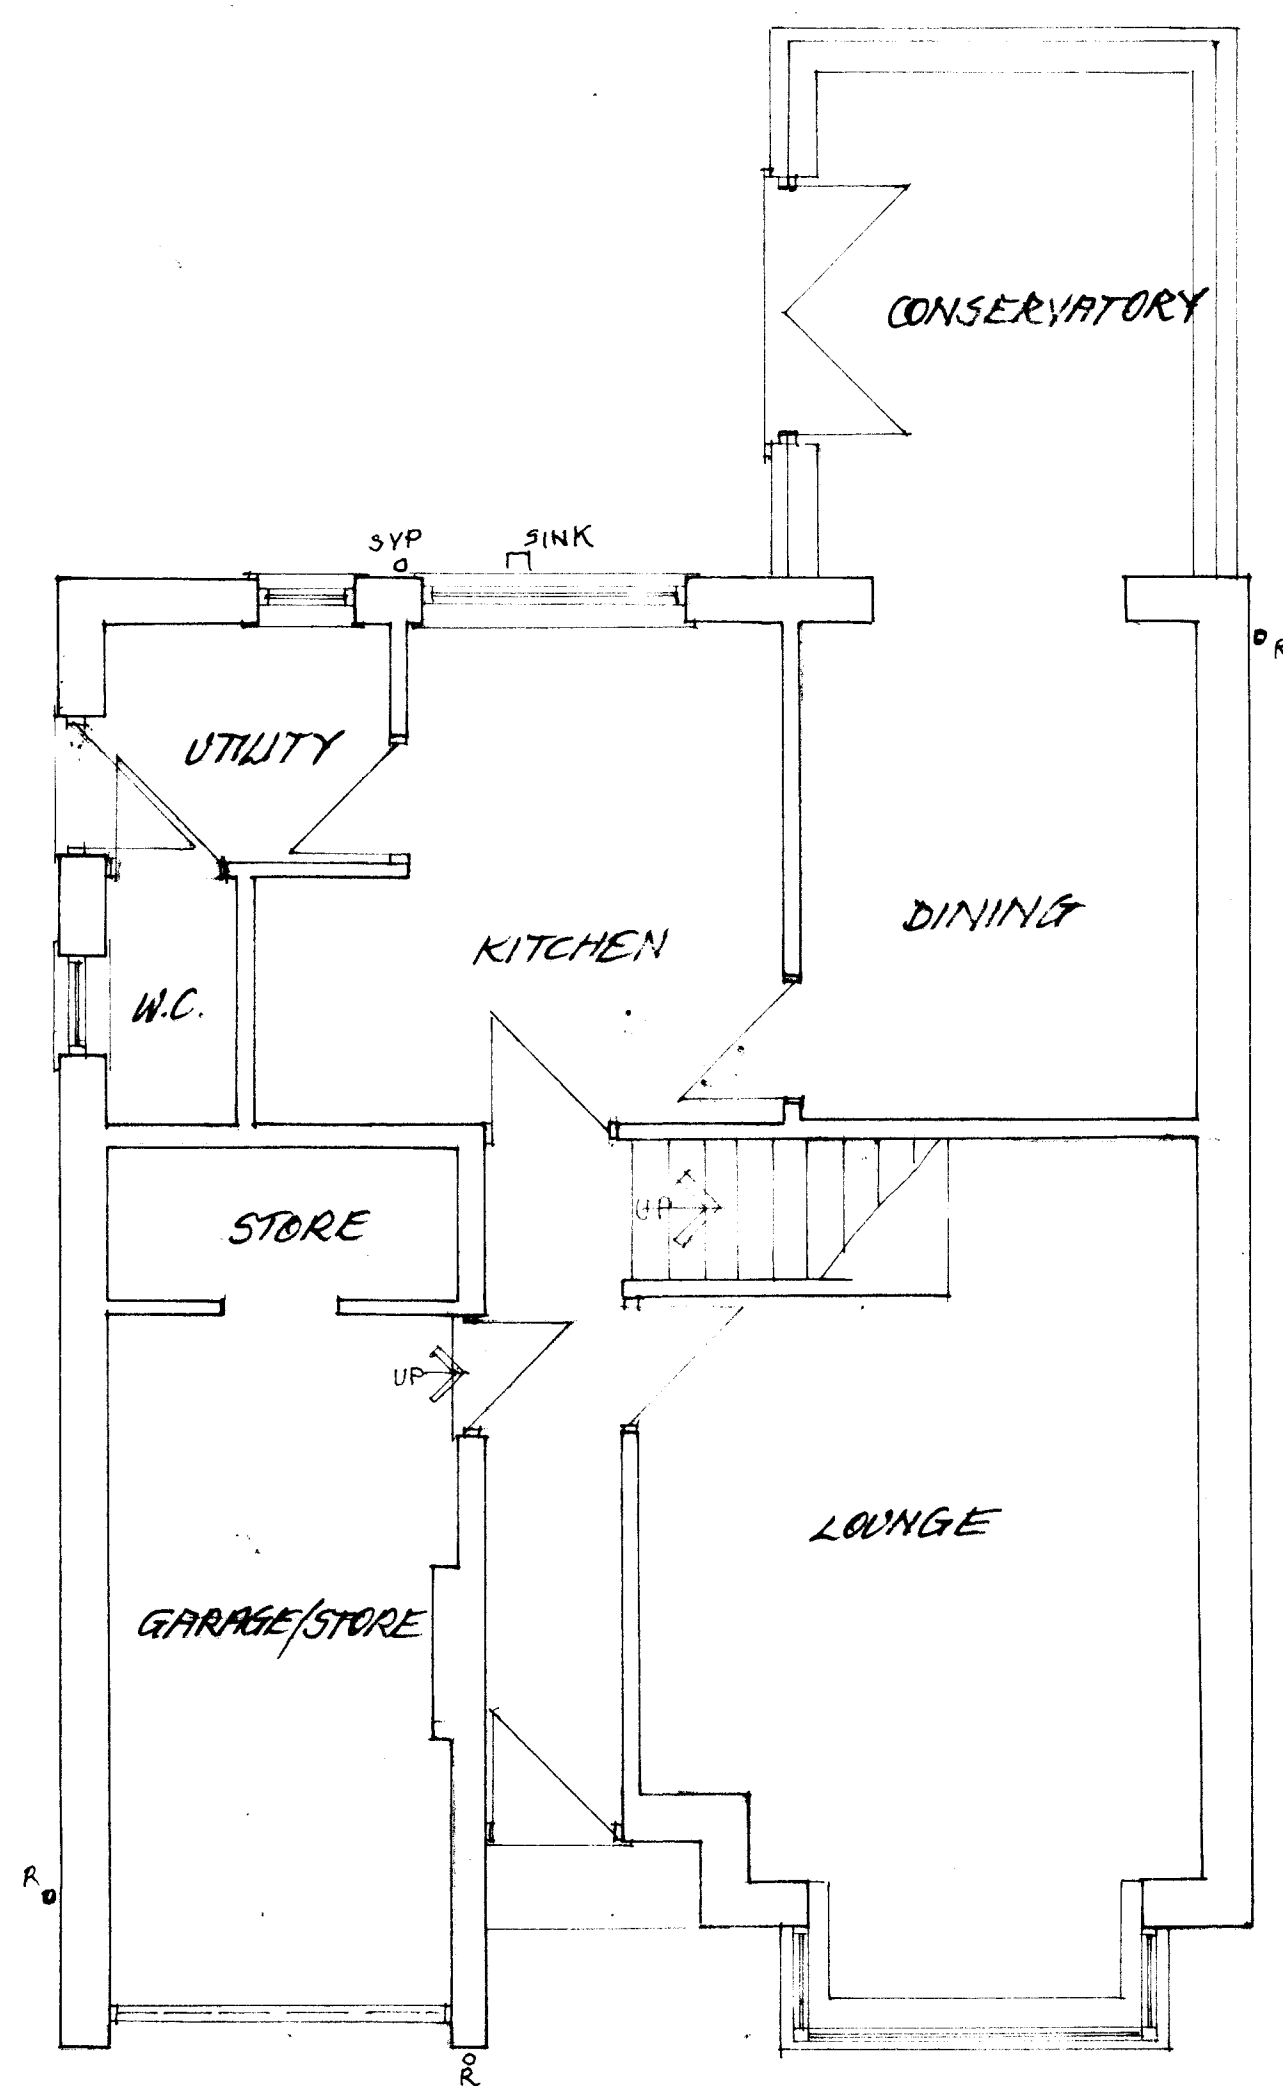


S.W. ELEVATION (SIDE)

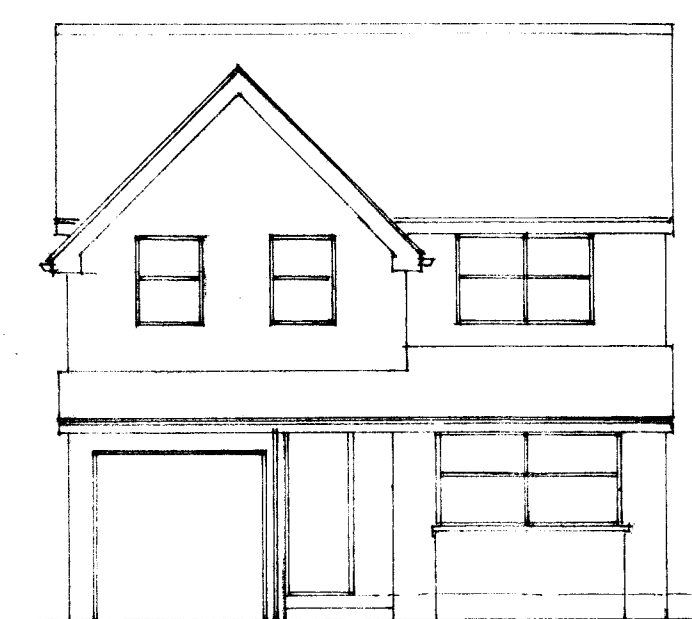

S.E. ELEVATION (FRONT)

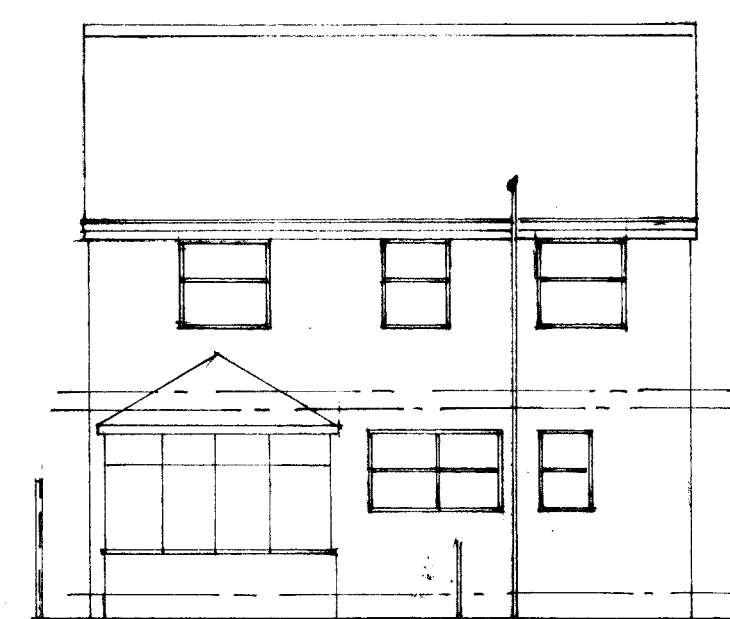

N.W. ELEVATION (REAR)

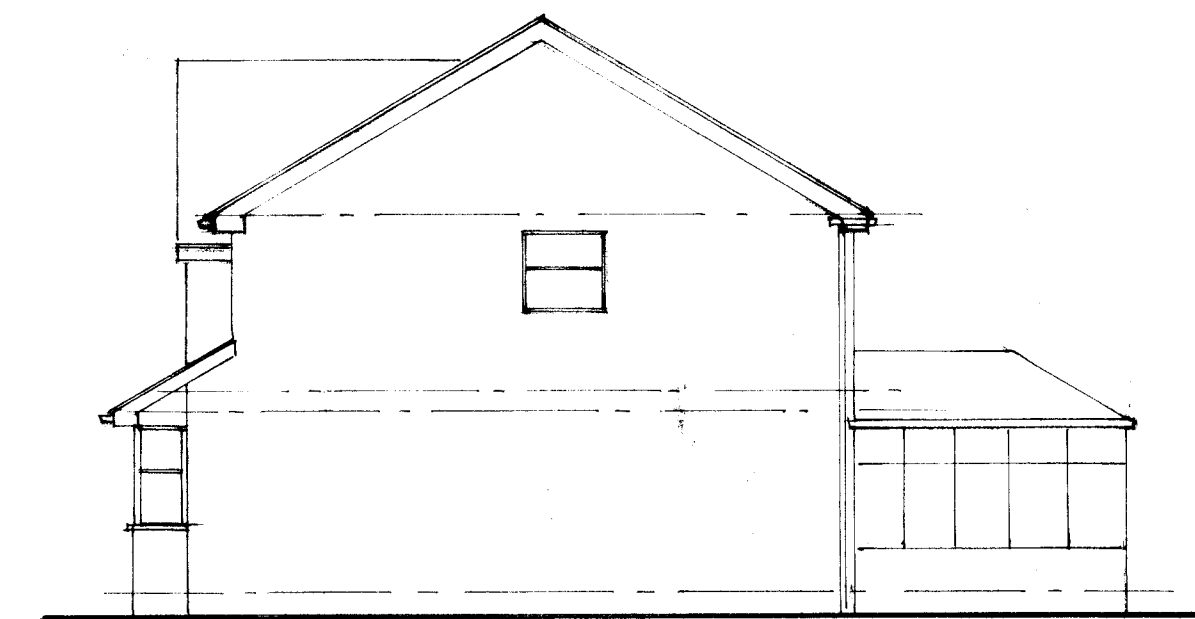

N.E. ELEVATION (SIDE)

Notes :-

- ALL DIMENSIONS MUST BE CHECKED ON SITE PRIOR TO WORKS STARTING.
- DO NOT SCALE.
- THIS DRAWING AND DESIGN REMAINS THE COPYRIGHT OF J.A. OLDROYD & SONS LTD AND MAY NOT BE REPRODUCED WITHOUT PERMISSION.
- ALL WORKS MUST BE CARRIED OUT IN ACCORDANCE WITH CURRENT BUILDING REGULATIONS, CODES OF PRACTICE AND PLANNING OFFICERS REQUIREMENTS.
- ALL MATERIALS MUST COMPLY WITH CURRENT BRITISH STANDARDS IN SITUATION USED.

THIS IS A NOTIFIABLE PROJECT UNDER THE CONSTRUCTION & DESIGN REGULATIONS 2007. THE DEVELOPER MUST BY LAW INFORM THE LOCAL HEALTH & SAFETY EXECUTIVE AND ALSO OBTAIN THE SERVICES OF A C.D.M. CO-ORDINATOR.

Party Walls

The Party Wall Act etc. Act 1996 came into effect on 1st July 1997. If someone is planning to carry out building work which involves work on an existing wall shared with another property or new building on the boundary with a neighbouring property or excavating near a neighbouring building, they should find out whether that work falls within the scope of the Act. If it does, they must serve the statutory notice on all affected owners. The government has produced an explanatory leaflet which is available from planning services.

A

Date Revisions

J.A. OLDROYD & SONS LTD

 THE BAILEY 3 PRINCE LANE
 HIGHTOWN LIVERPOOL
 WEST YORKSHIRE WF15 6NS
 TEL: 01274 865127
 email: mr.oldroyd@vodafone.co.uk

Client

ATIQ AKHTAR

Address

63 MOOR PARK LN.
 DEWSBURY
 WF12 7AX

Drawing Title

EXISTING
 FLOOR PLANS &
 ELEVATIONS

scale 1:100 1:50

date DEC '23 drawn by

Drg No 23/175/A

Rev