

ARCHITECTURE | PLANNING | DESIGN

Malkin Farm
Brow Lane
Holmfirth
HD9 2RJ
07946872499
paul@paulmatthewsarchitectural.co.uk
www.paulmatthewsarchitectural.co.uk

Company Registration Number: 09898149 – Company
Registered in England and Wales



Project
Certificate of Lawfulness for Erection of Dormer
Roof Extension and Internal Alterations to
Dwelling at, Long Ing Farm, Shaw Lane, Holmfirth,
HD9 2PY
Client

Mr G Palin


Drawing Title/Issue

General Arrangement as Proposed


scale 1:100 date 02/2024 sheet size A2 dwg. no. 24/984/04

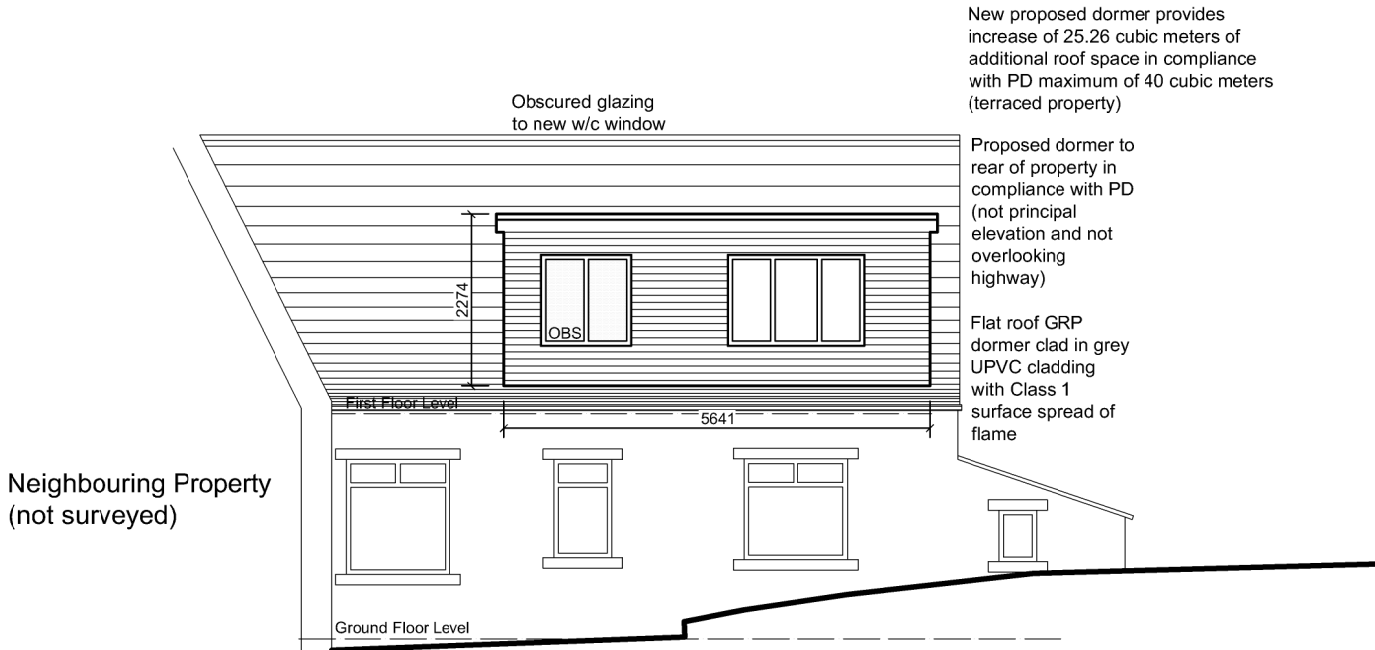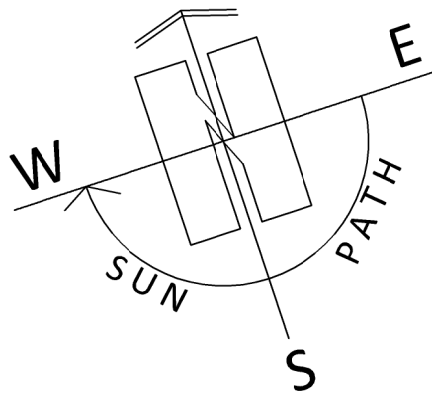


North West Elevation
(Rear)

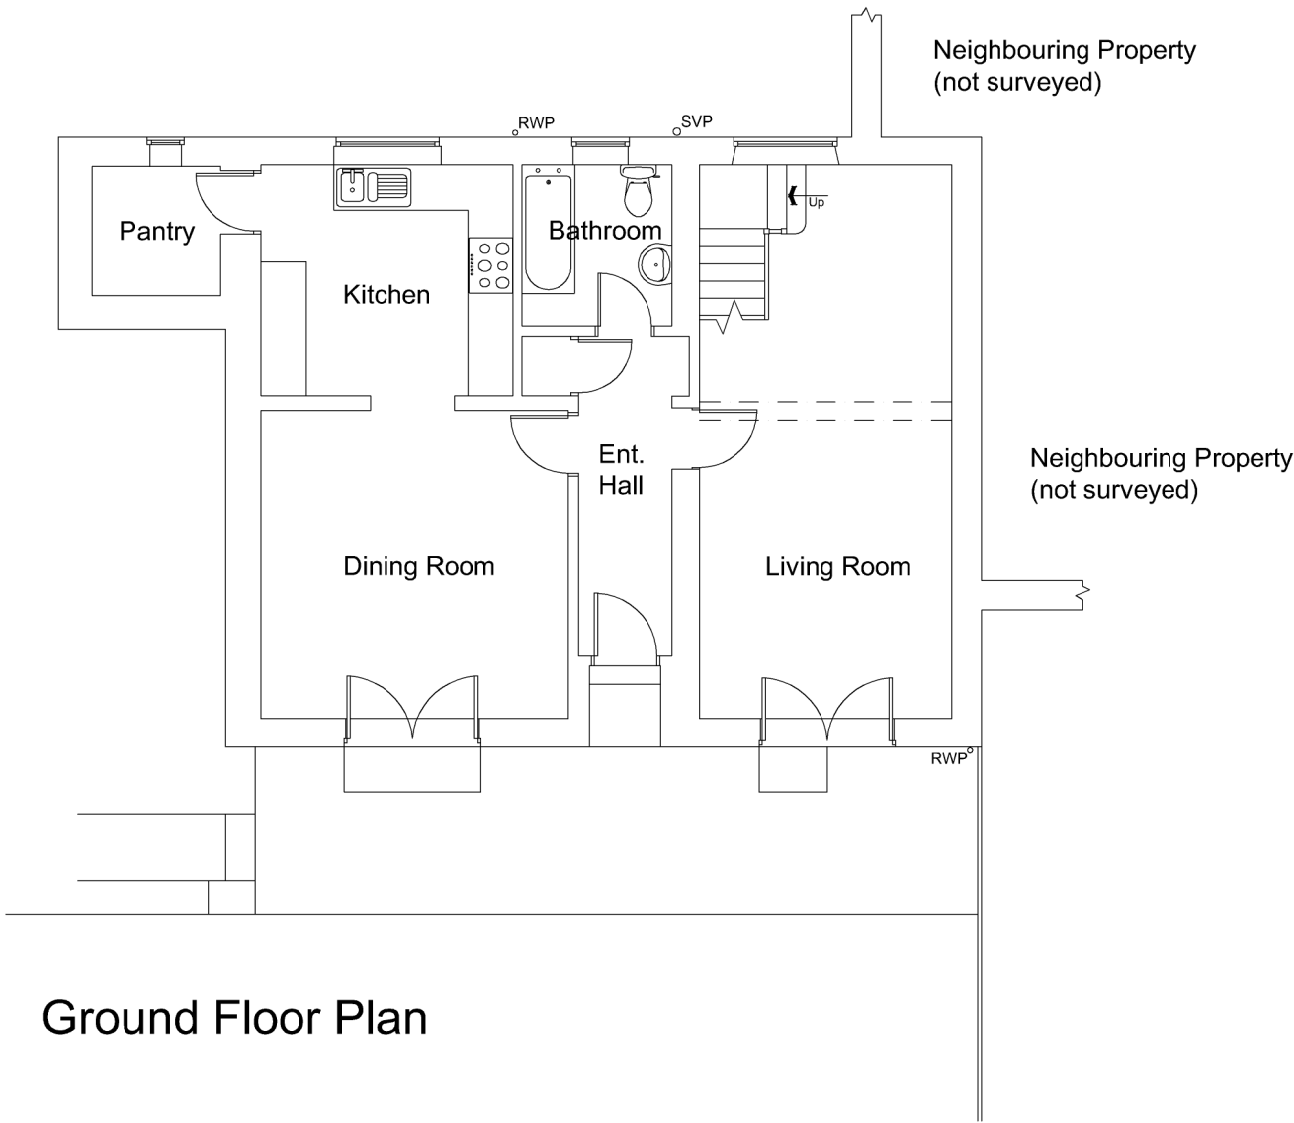

Ground Floor Plan

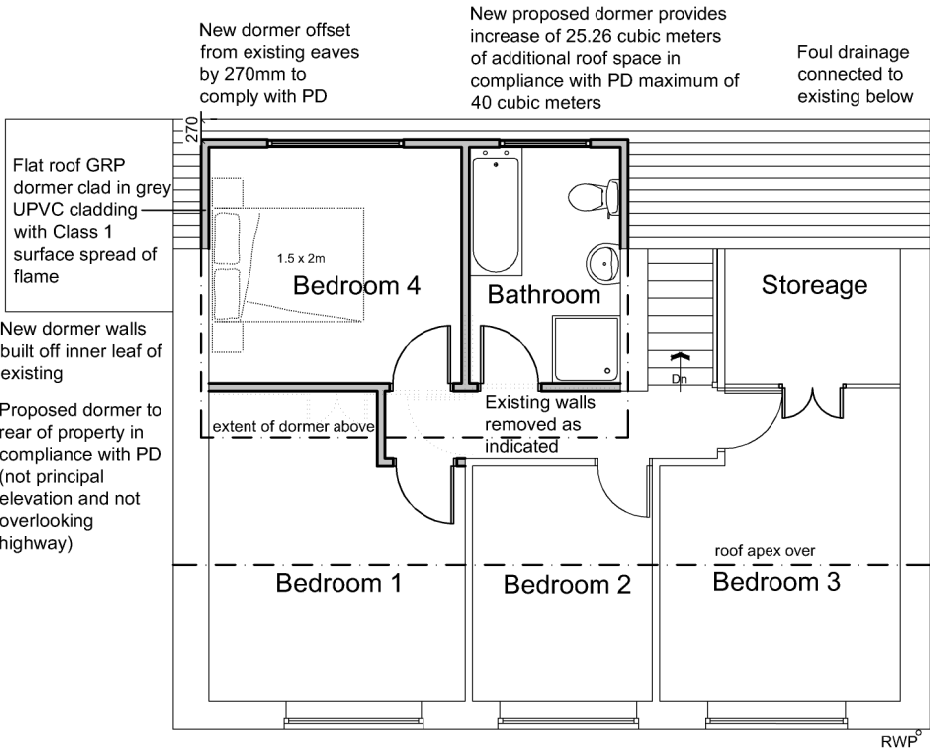

First Floor Plan

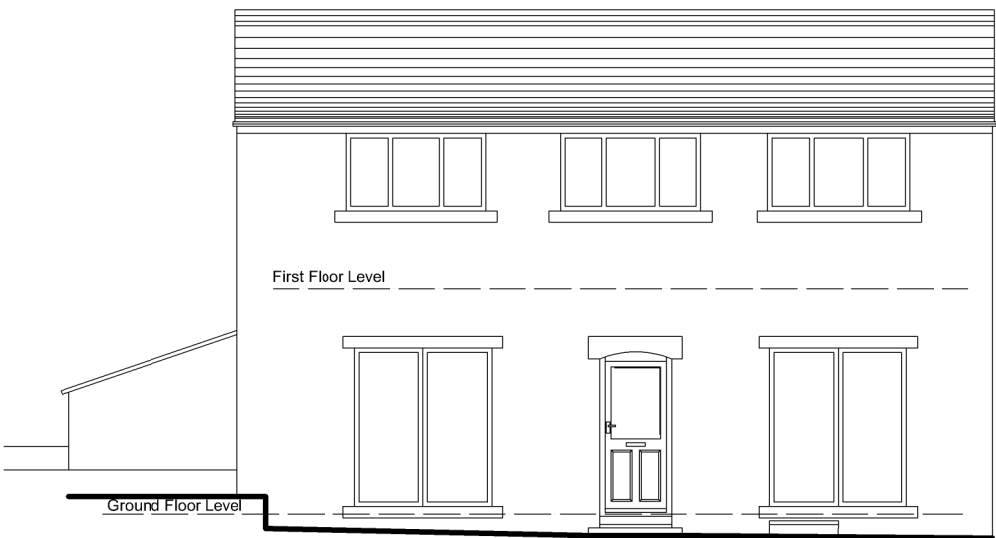

South East Elevation
(Front)

