




Side Elevation NE
1 : 100

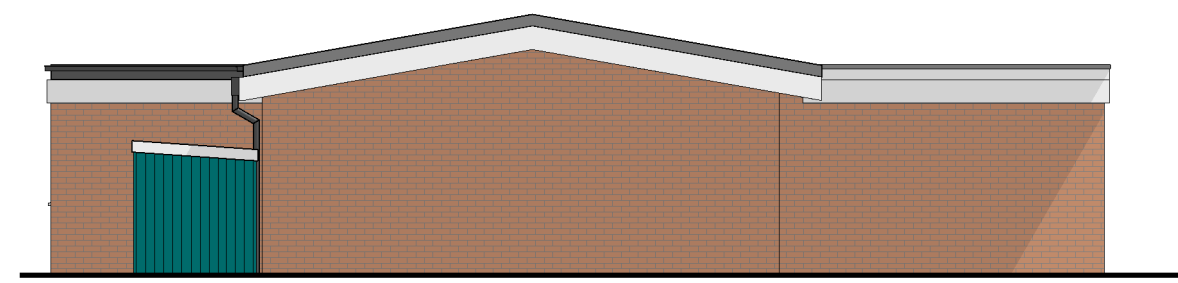


Rear Elevation NW
1 : 100

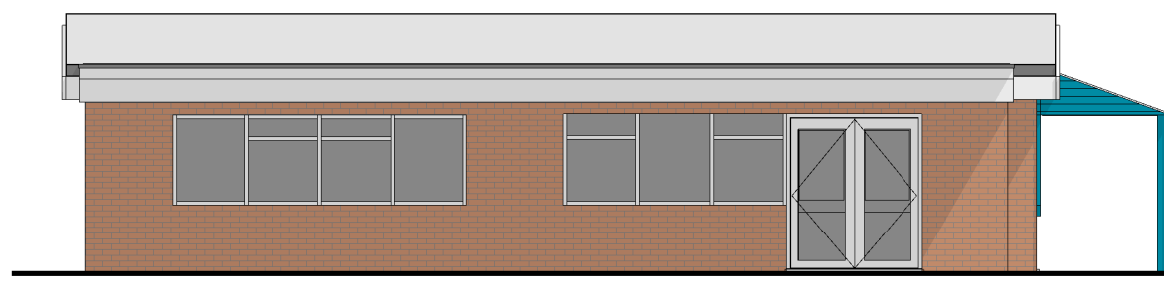


Side Elevation SW
1 : 100

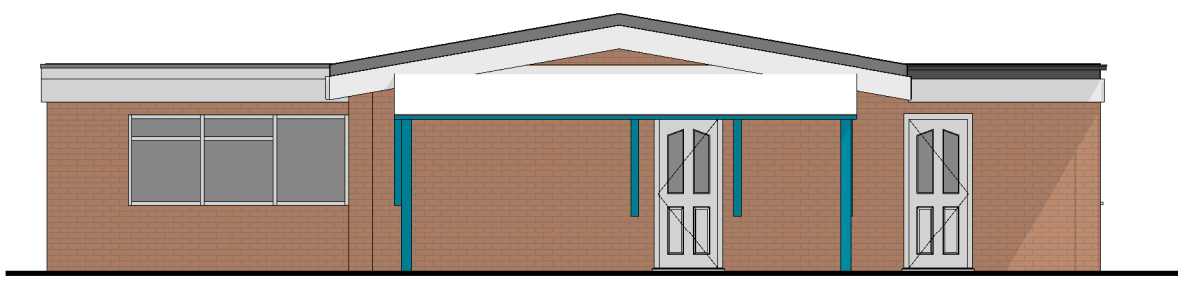


Front Elevation SE
1 : 100

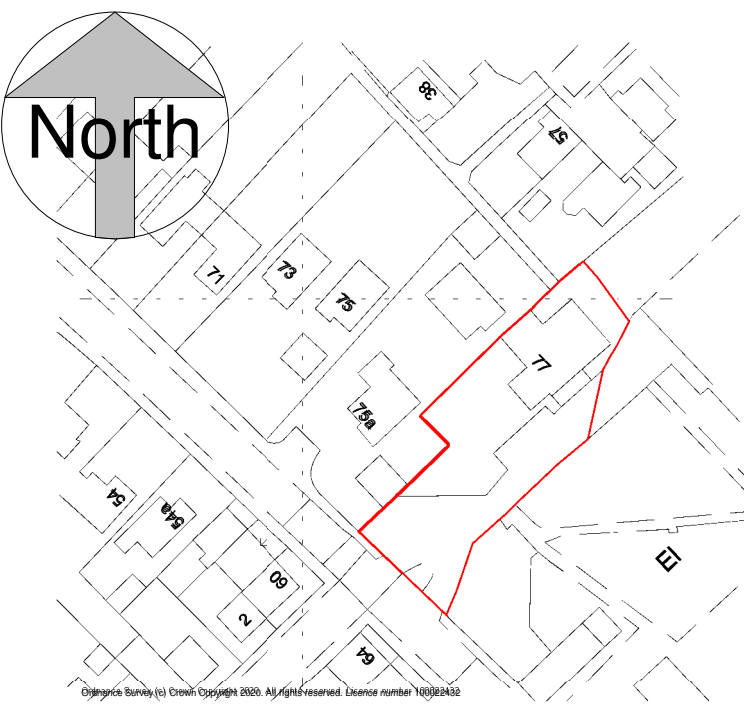


Location Plan.
1 : 1250

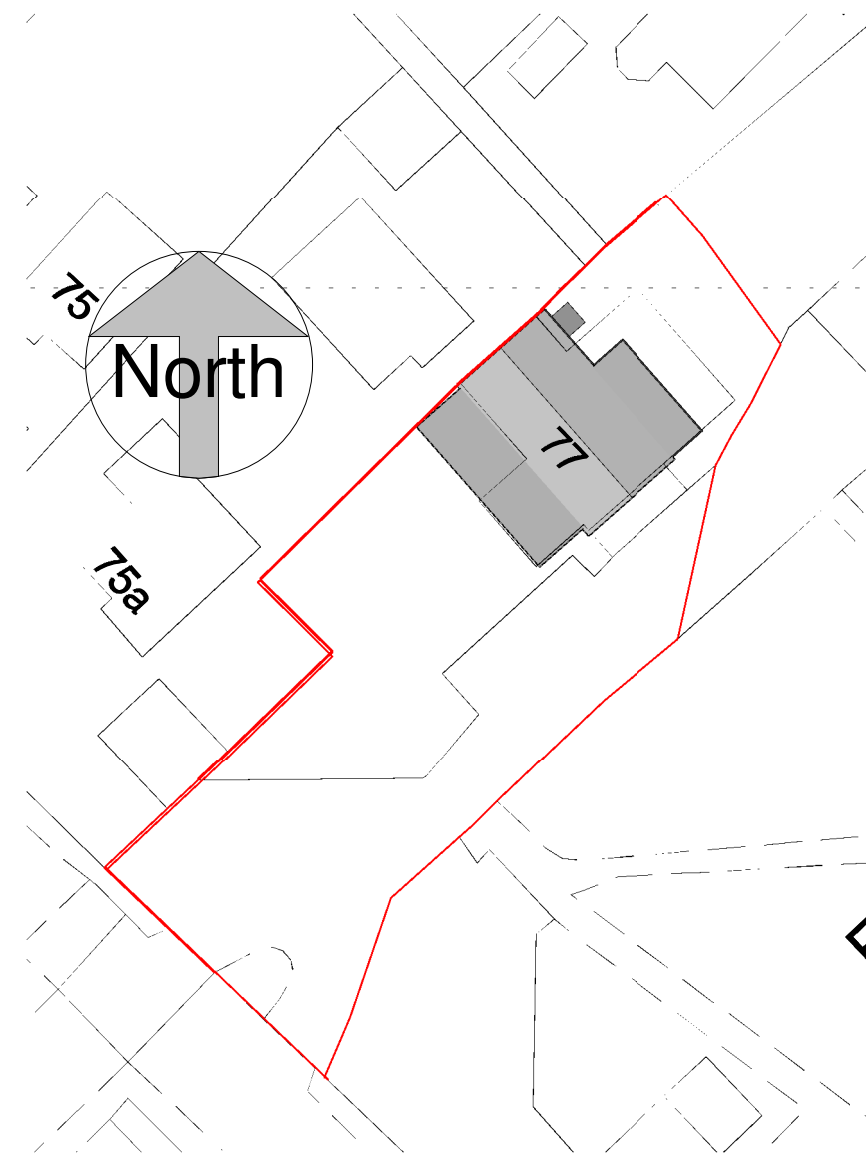





Block Plan
1 : 500

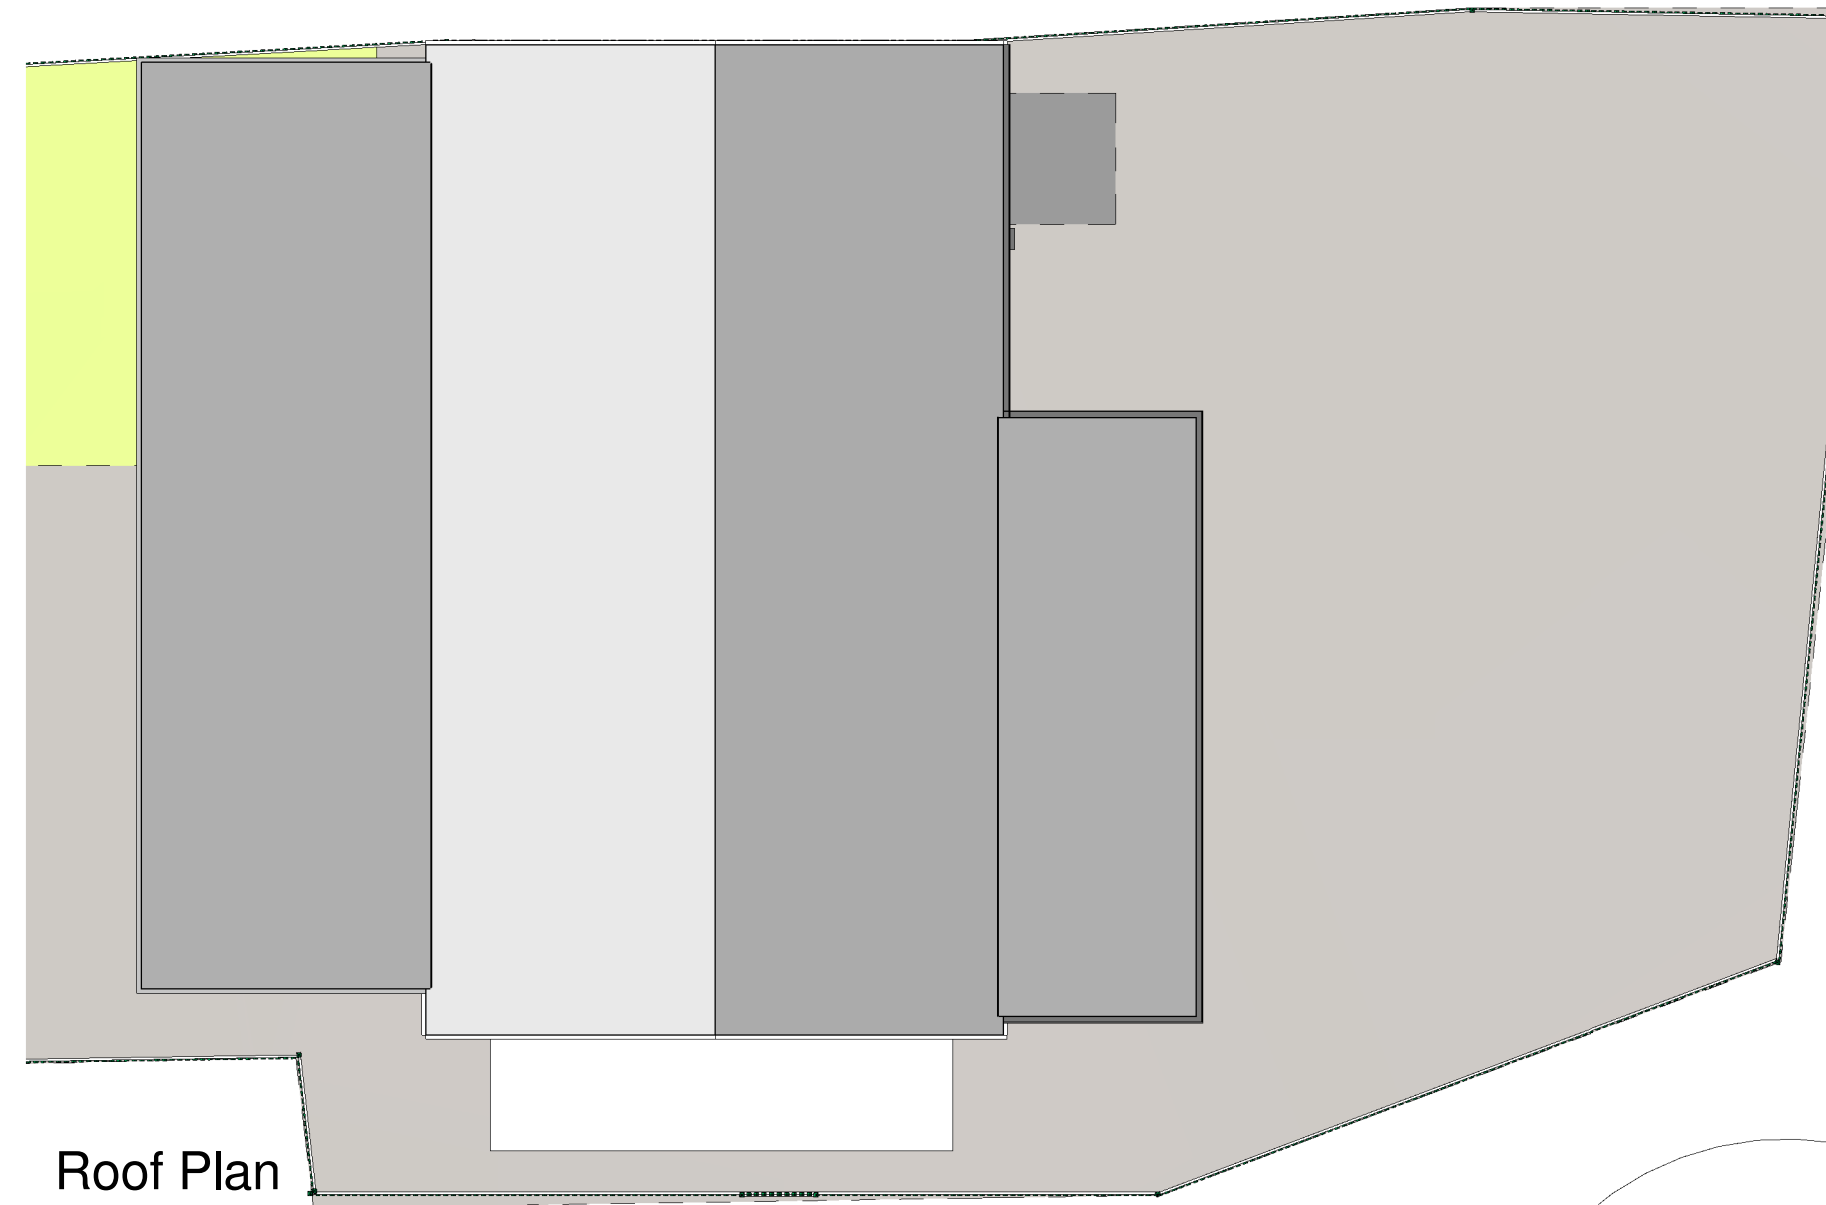

Roof Plan
1 : 100

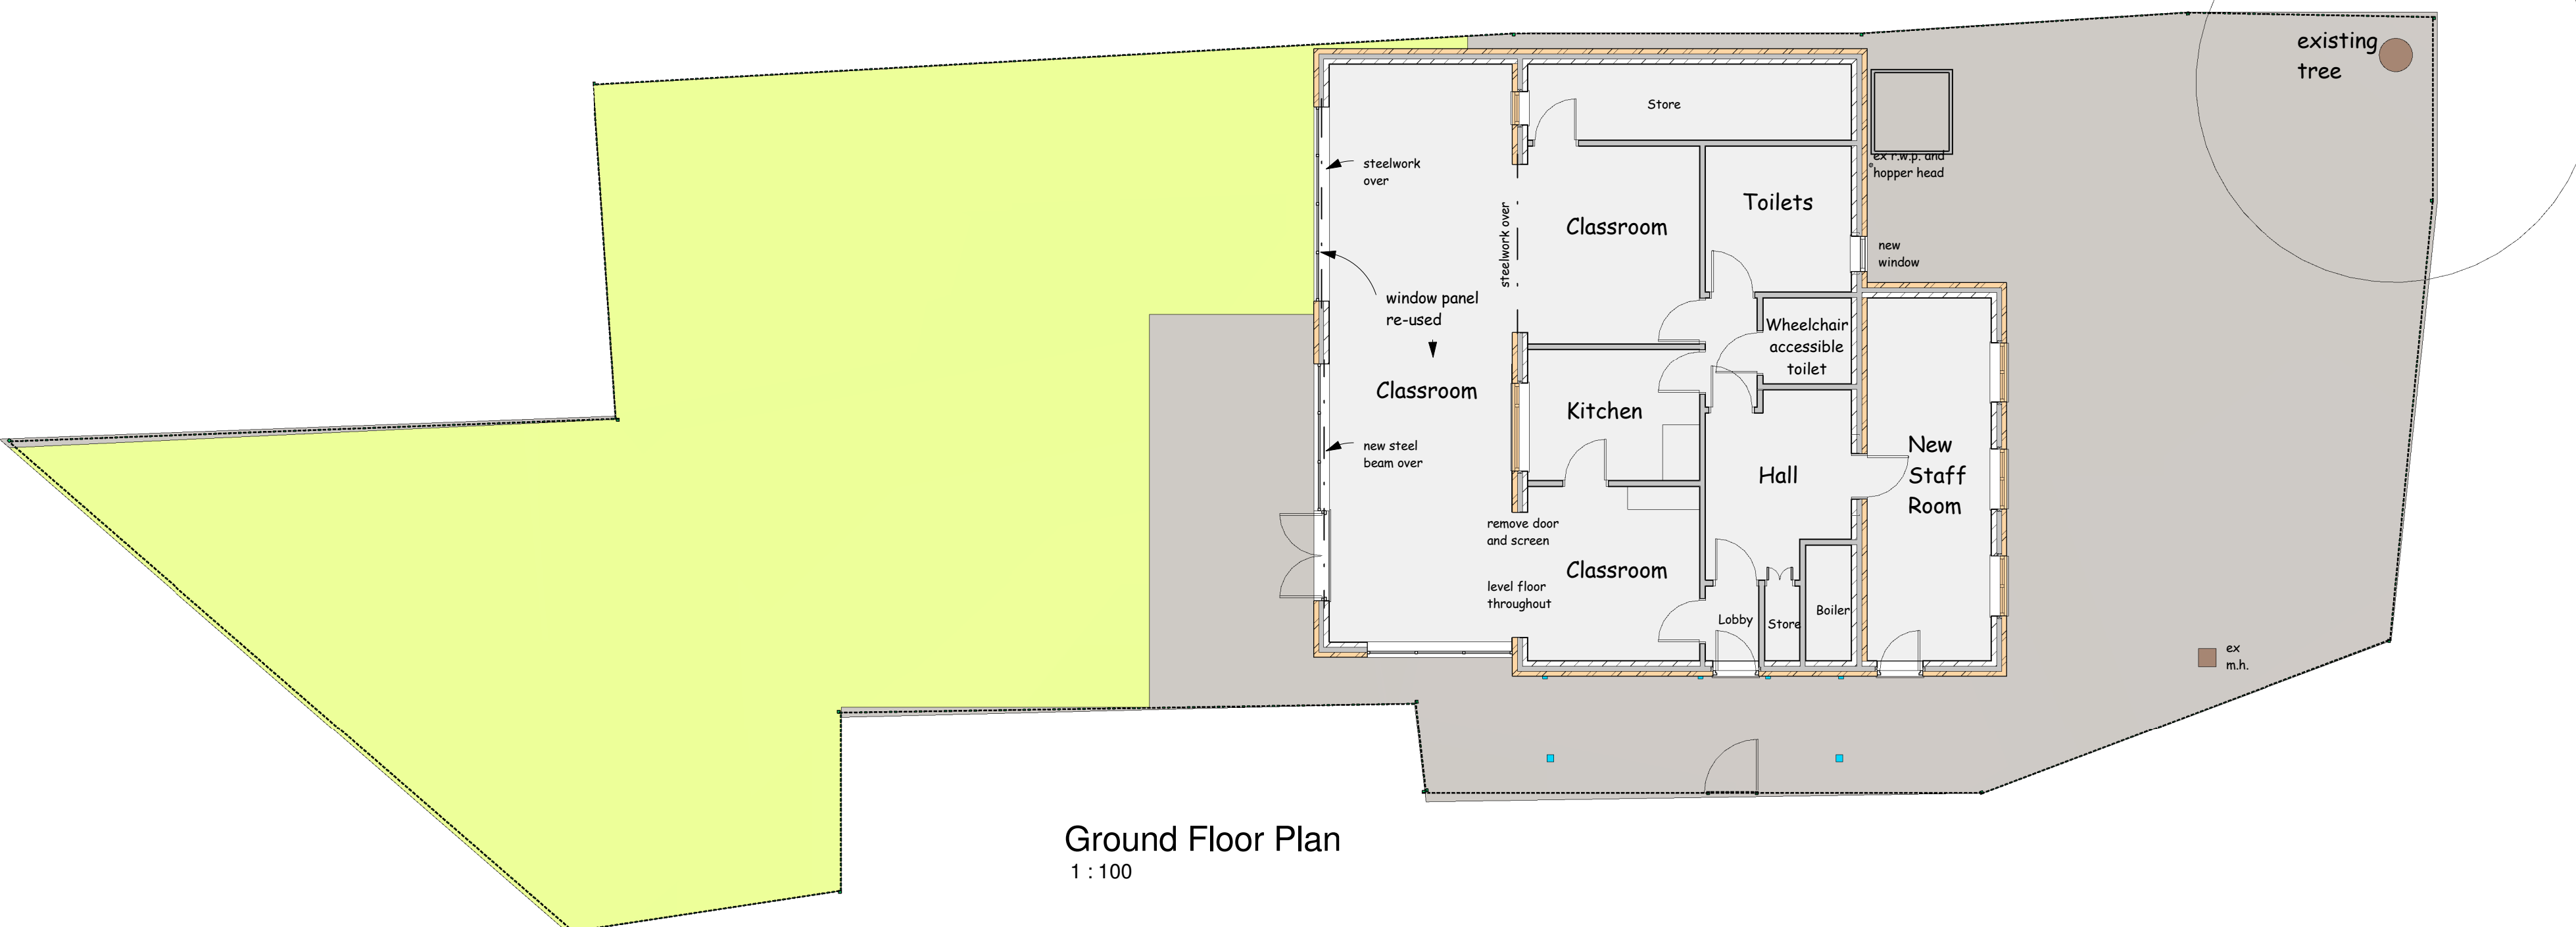

Ground Floor Plan
1 : 100

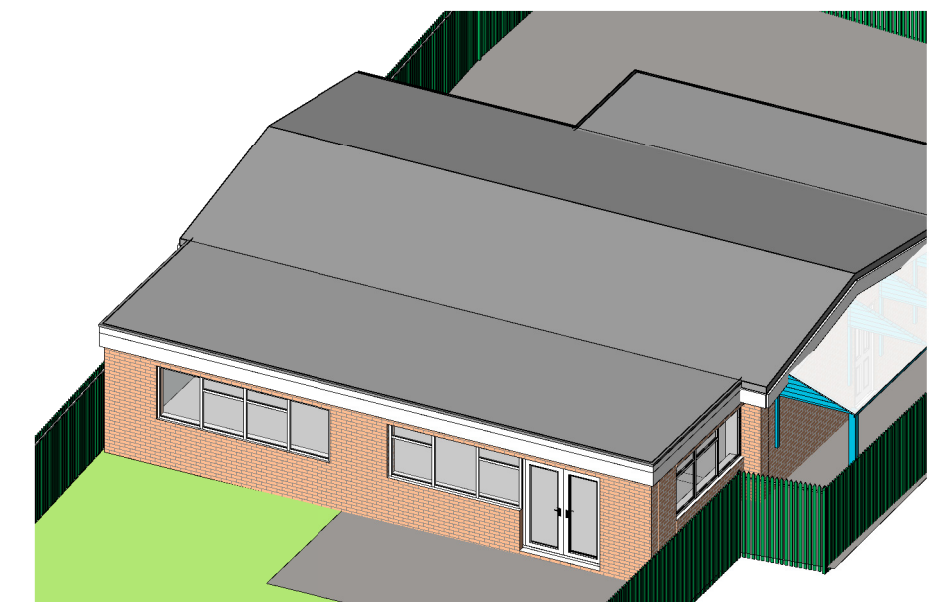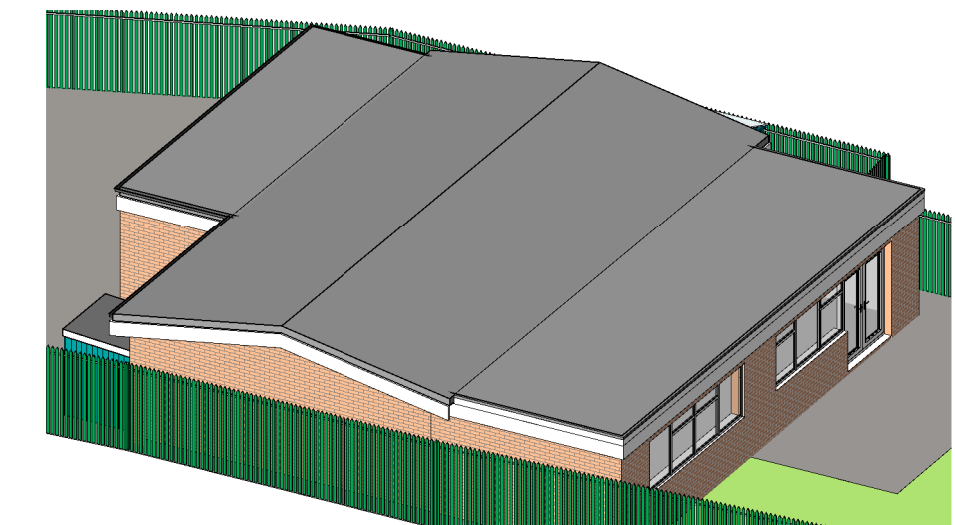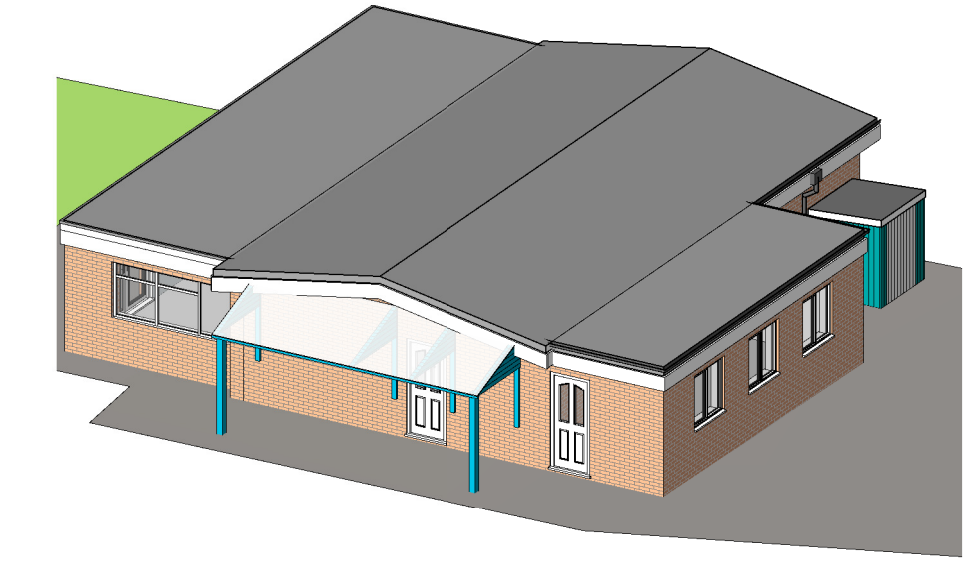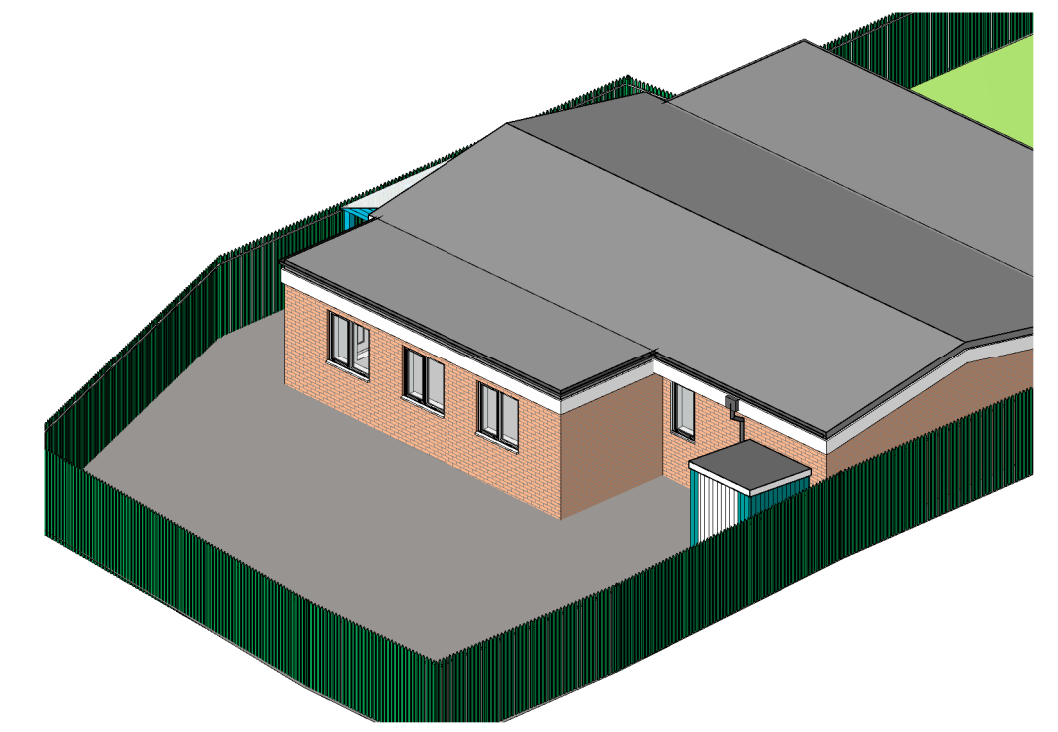

This drawing is copyright and must not be reproduced without written permission
Do not scale - Use figured dimensions only

PROJECT Proposed Rear Extension and Conversion of Conservatory to classroom at Meltham Pre-school Playgroup, 77 Holmfirth Road, Meltham, Huddersfield. HD9 4DA

CLIENT Hannah Dyson

DWG TITLE Plans, Elevations and Views as Proposed

DWG NO. 2411 - 02

SCALE 1 : 100

DATE 01/04/2024

DB | ARCHITECTS

31 Moor View, Meltham, Holmfirth, HD9 5RT
t:01484 850579 e:david.dbarchitects@virginmedia.com

