


Notes_

PLANNING

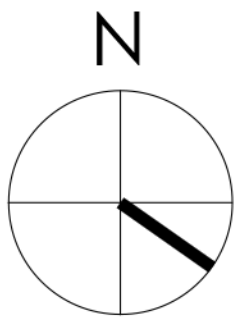

0 500 1000 1500 2000 2500mm
SCALE 1:50

0 1000 2000 3000 4000 5000mm
SCALE 1:100

Note:
Surrounding contextual buildings and information are based on received ordinance survey drawings and are shown for illustrative purposes only. assumed site boundary is subject to confirmation to legal confirmation

Note:
Information is based on OS map and received information and is subject to full topographical survey. Assumed site boundary and site constraints subject to legal confirmation. All Legal easements and extent of existing underground services locations are subject to confirmation.

ROOF PLAN_
AS PROPOSED_
Scale 1.100



GROUND FLOOR PLAN_
AS PROPOSED_
Scale 1.50




FRONT ELEVATION_
AS EXISTING_
Scale 1.100



SIDE ELEVATION_
AS PROPOSED_
Scale 1.100



REAR ELEVATION_
AS PROPOSED_
Scale 1.100

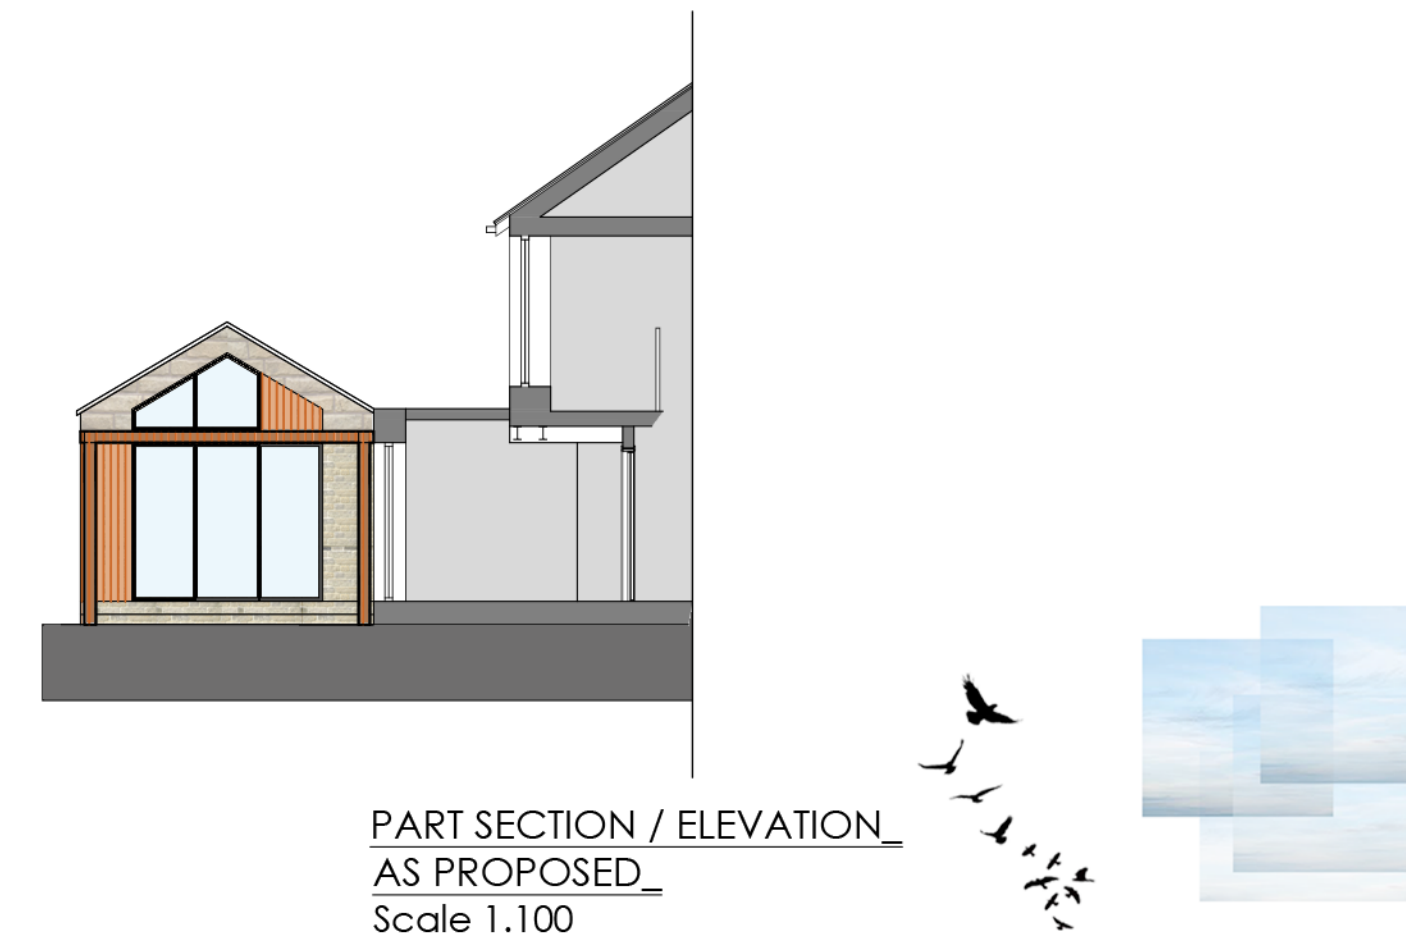

PART SECTION / ELEVATION_
AS PROPOSED_
Scale 1.100



SIDE ELEVATION_
AS EXISTING_
Scale 1.100

A_ 14/12/23 Updated to client comments JAL JAL
Rev_ Date_ Amendments_ By_ App'd_

Eight_ OneTwo Architects

Tel_ +44 [0]7761 570735
Email_ mail@eightonetwo.co.uk
www.eightonetwo.co.uk
Studio A5, Brooke's Mill, Armitage Bridge, Huddersfield, HD4 7NR

Drawing Status_
PLANNING

Client_
MR + MRS FROST

Project_
124 SLADES ROAD, BOLSTER MOOR, HUDDERSFIELD

Drawing Title_
AS PROPOSED, GROUND FLOOR PLAN, ROOF PLAN +
ELEVATIONS

Drawing Scale_ 1:50 1:100
Drawn By_ JAL
Checked By_ JAL

Paper Size_ A1
Drawn Date_ SEPT 2023
Checked Date_ DEC 2023

Drawing Number_
23_818 101 A