


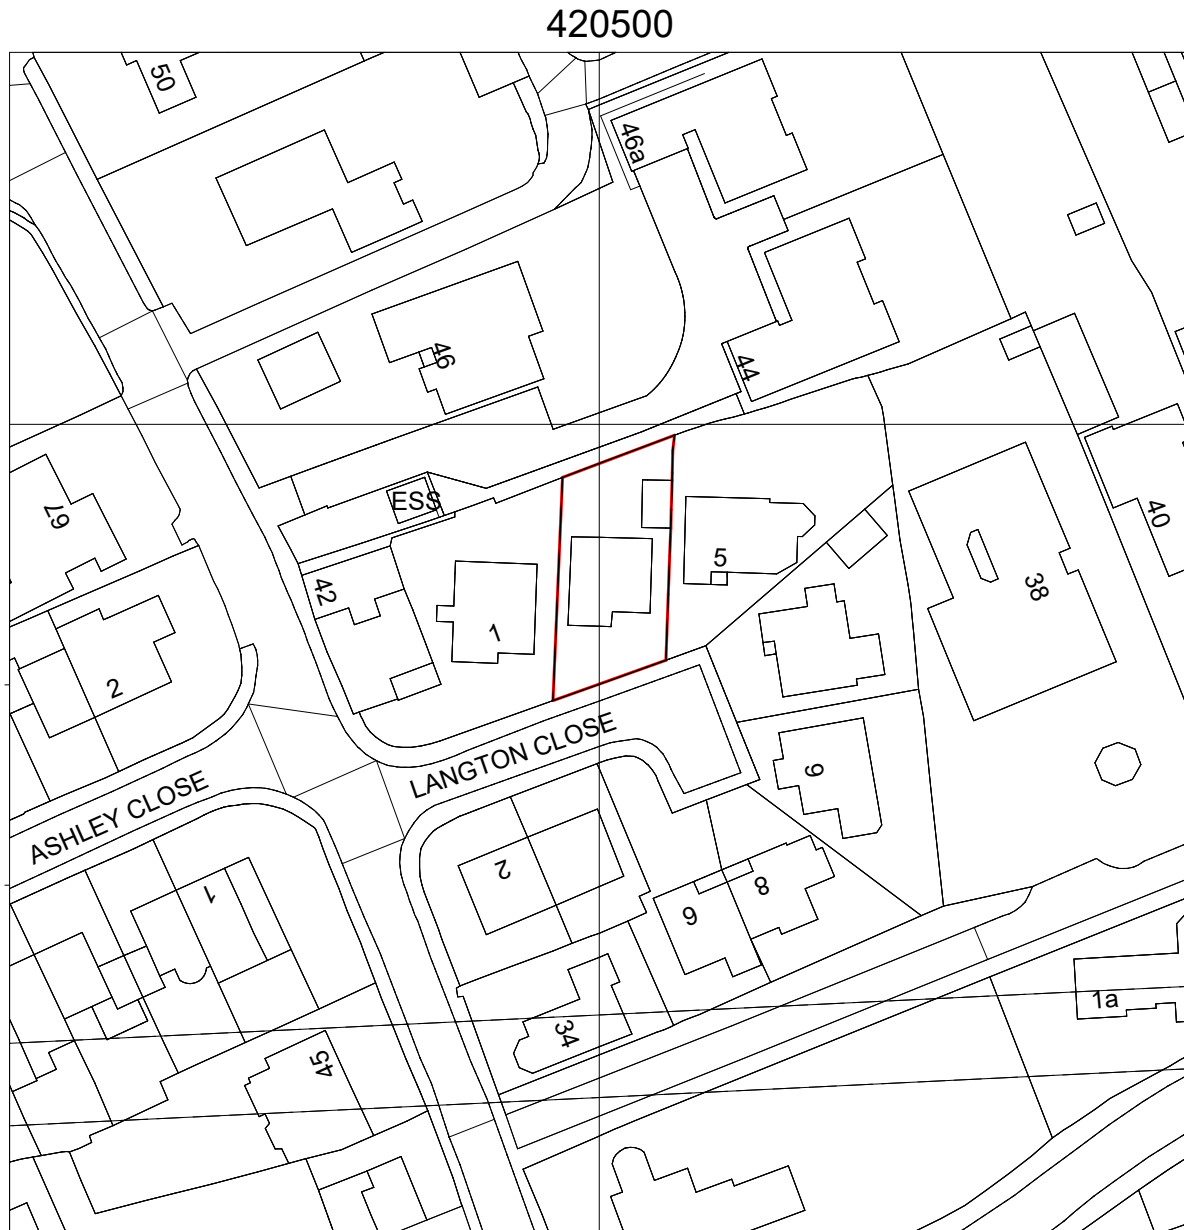


Not to Scale


Existing Front Elevation




Existing Side Elevation

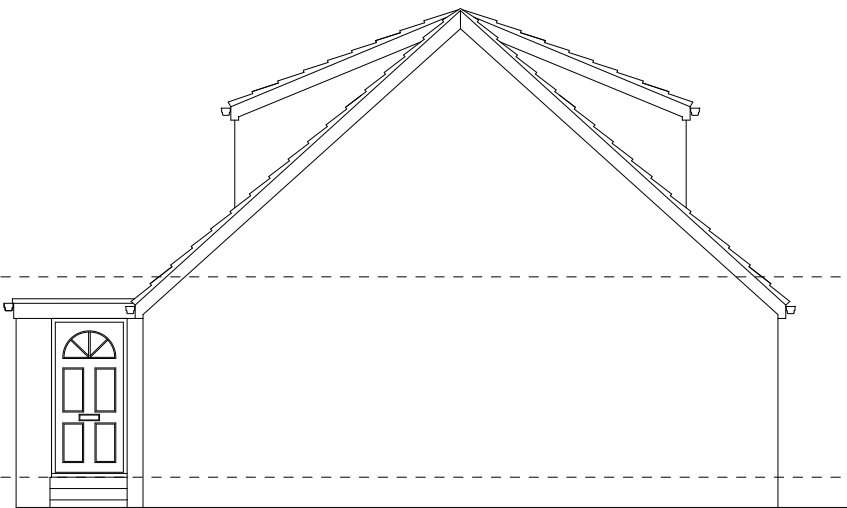


Existing Rear Elevation

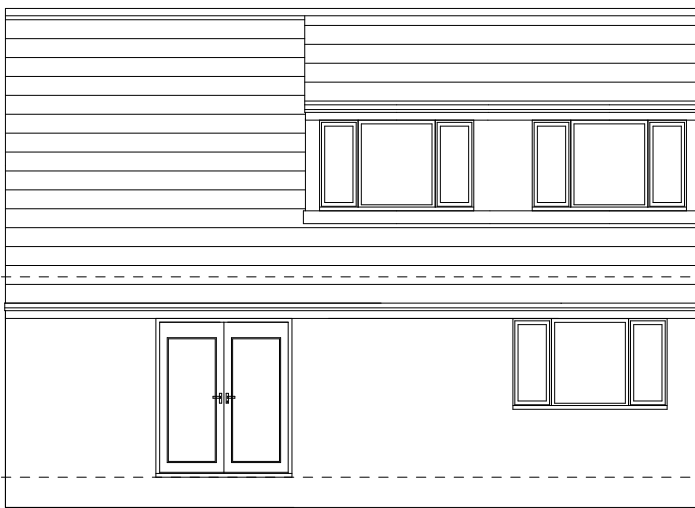


Existing Side Elevation

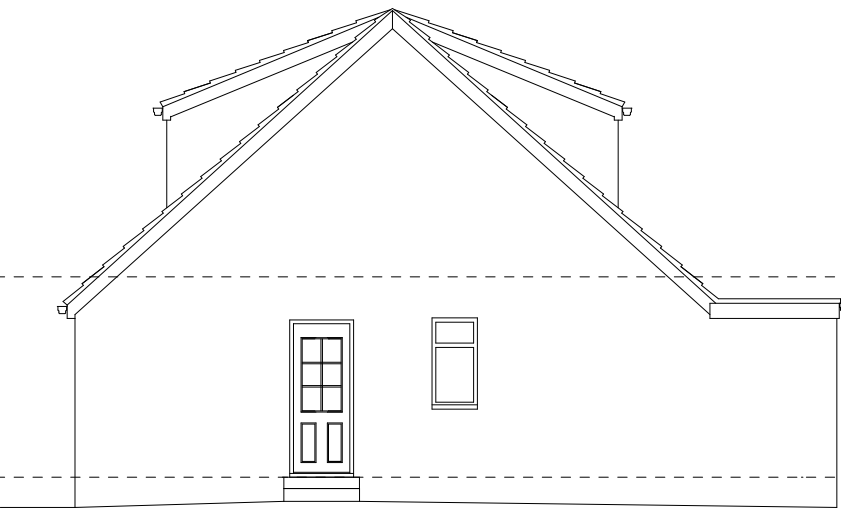

Existing Ground Floor Plan

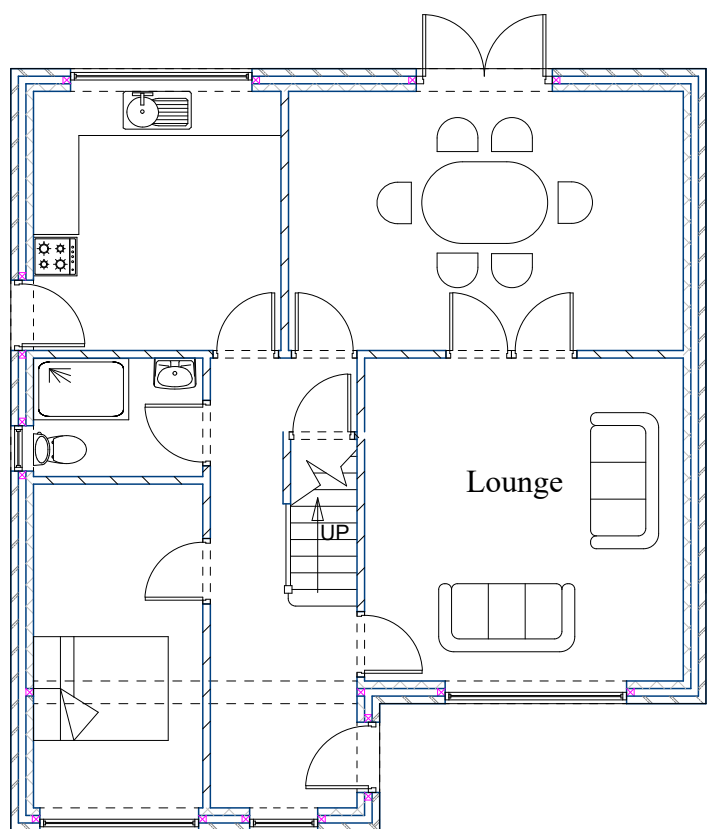


Existing First Floor Plan

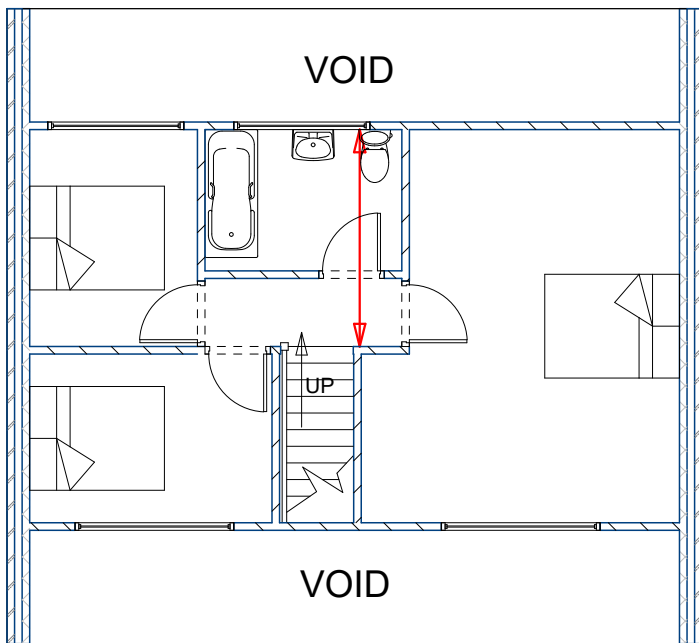


Existing Roof Plan




Proposed Ground Floor Plan

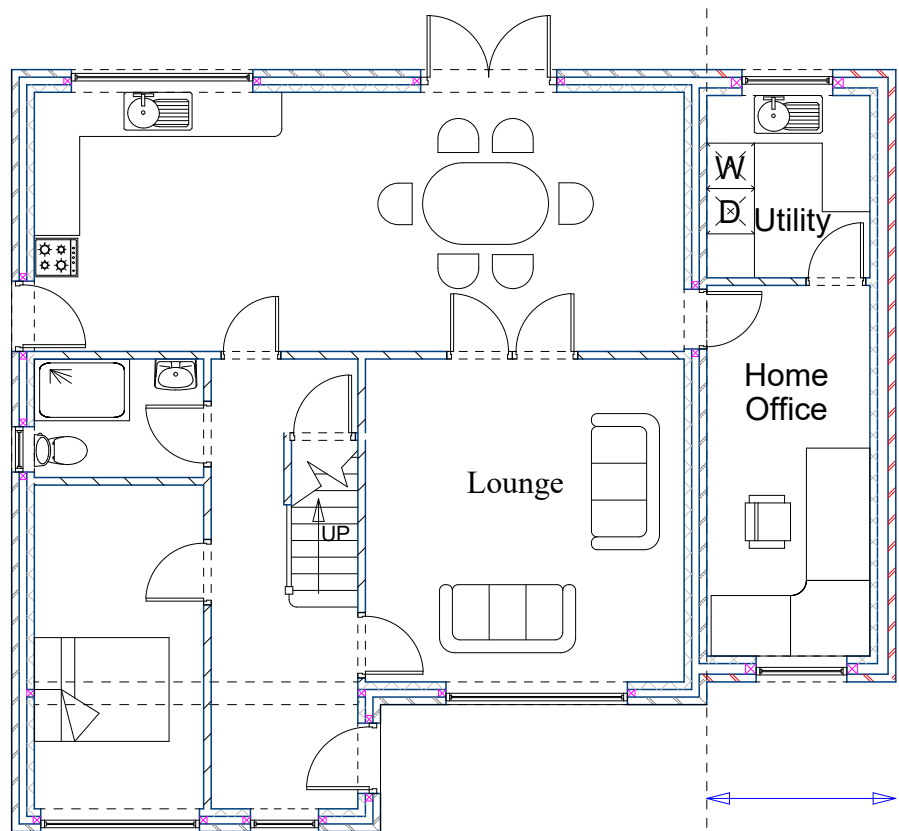


Proposed First Floor Plan

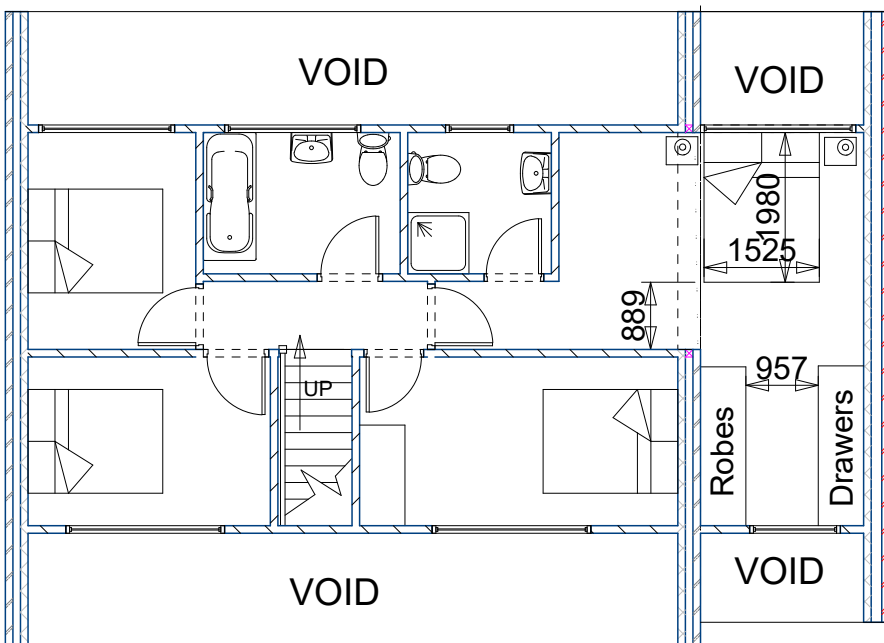

Proposed Roof Plan

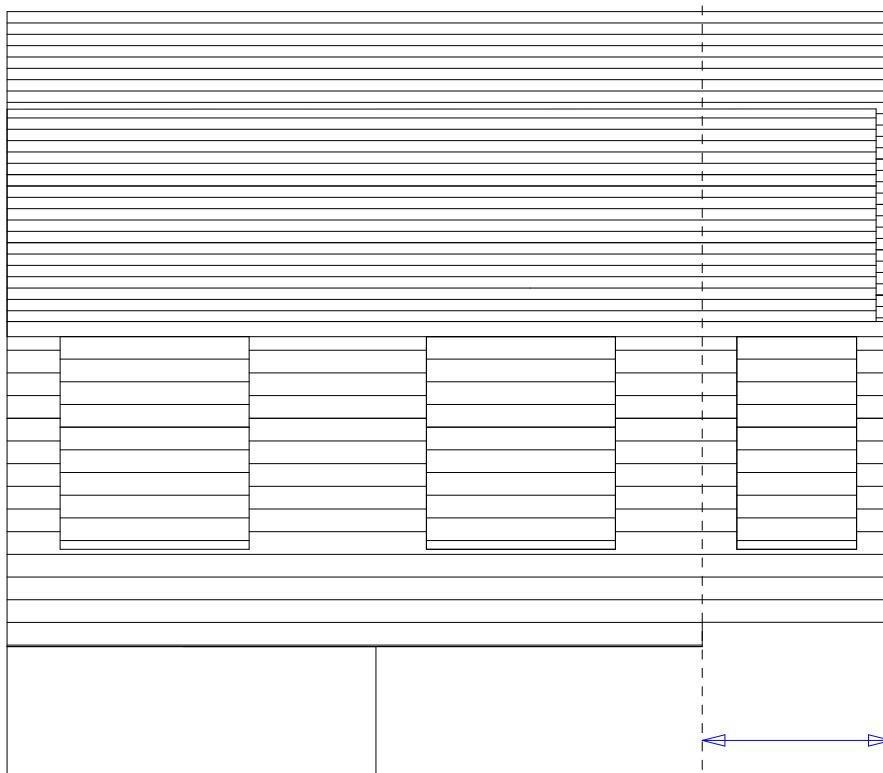

Proposed Side Extension

 


Cladding to match  
existing dormer cheeks


Proposed Front Elevation




Proposed Side Elevation

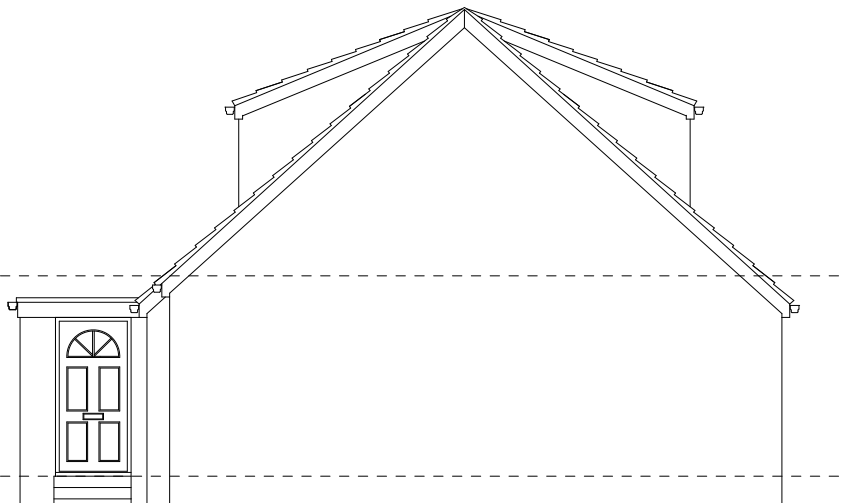

Proposed Rear Elevation

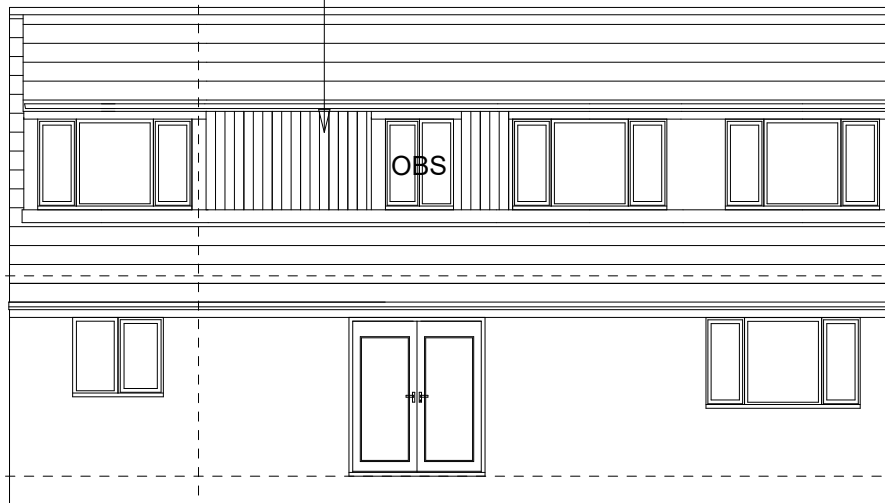

Proposed Side Elevation

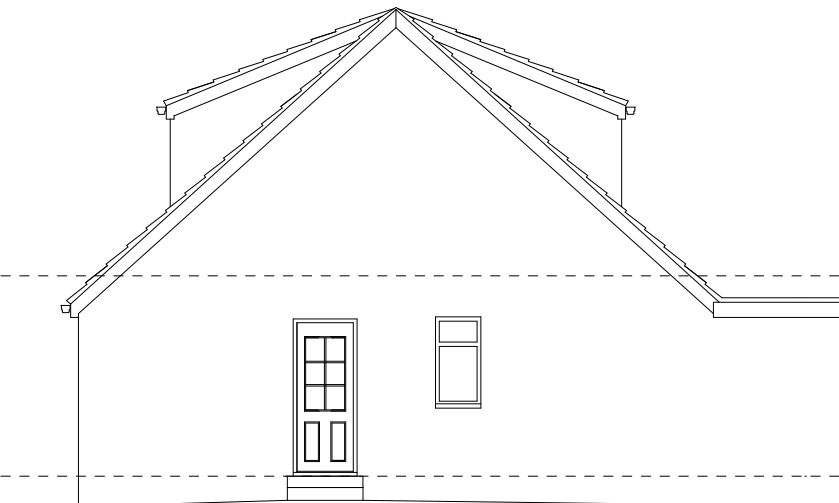

Blue Hill Homes Ltd  
24 intake Road  
Pudsey  
Leeds  
LS28 9BZ

[Visit us at BlueHillHomes.co.uk](http://BlueHillHomes.co.uk)

Contact: Richard Burrows  
Tel: 07866 519 100  
e-mail: richlea.leeds@hotmail.co.uk

Project

2 storey side extension

3 Langton Close  
Gomersal  
BD19 4AS

Plans and elevations

Drawing No. 201/02

Drawn by  
RJB

Page Size - A1

Date

March '24

Scale: 1:100