


Only figured dimensions should be used.
Scaled dimensions should be checked with the Architect.
This drawing together with the design, is the property and copyright
of the Architect and must not be reproduced without written
permission

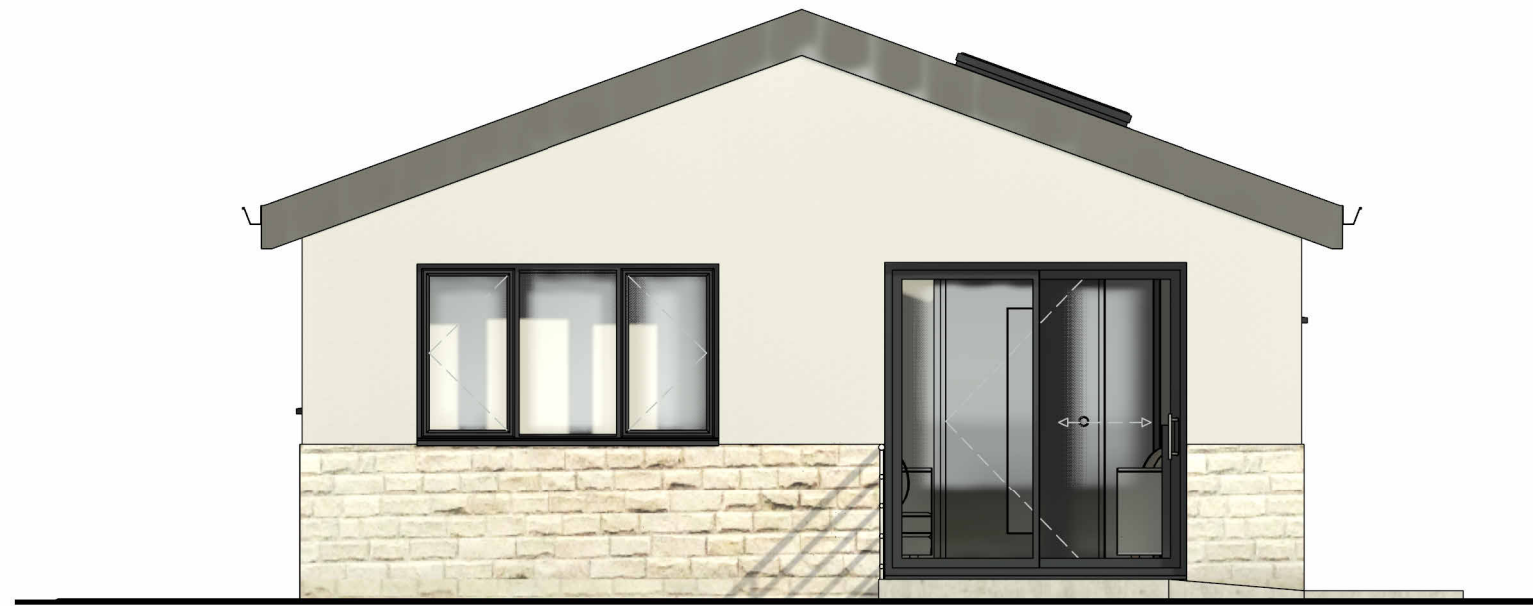

3 P. FRONT ELEVATION - WEST
1 : 50




4 P. REAR ELEVATION - EAST
1 : 50



2 P. SIDE ELEVATION - NORTH
1 : 50



5 P. SIDE ELEVATION - SOUTH
1 : 50

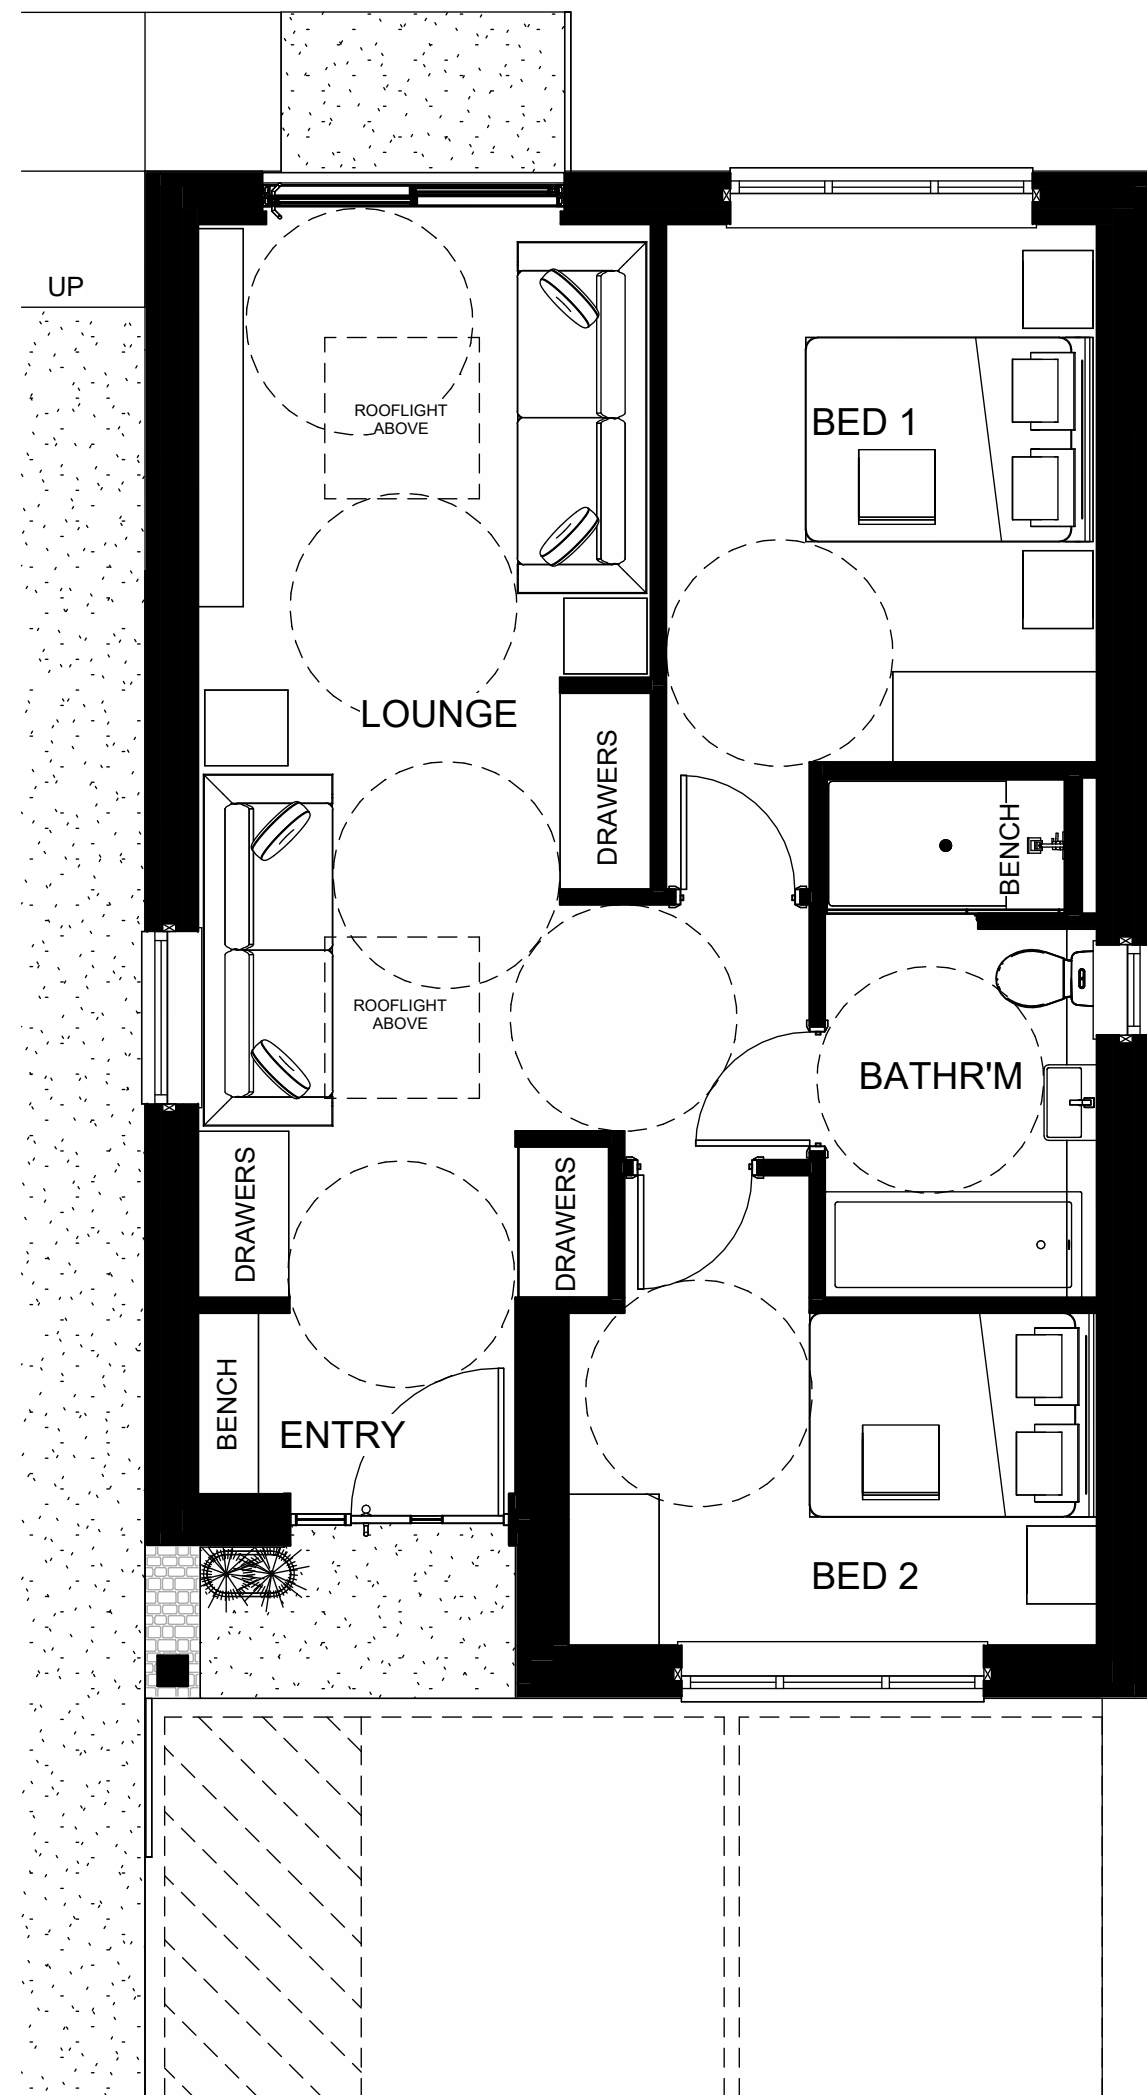

1 PROP. GROUND FLOOR
1 : 50

rev	description	drawn	auth	date
DO NOT SCALE OFF THIS DRAWING				
ACUMEN Designers & Architects				
acumenarchitects.co.uk		01484 546 000		
Headrow House, Old Leeds Road, Huddersfield, Huddersfield HD1 1SG				
Client				
MS J EDWARDS				
Project				
48 DEIGHTON RD				
Project No	Drawing No	Rev		
2902	(100)03			
Description				
PROPOSED ELEVATIONS, PLANS & 3D				
Scale	Date Drawn	Drawn By	Authorised By	
1 : 50 @ A1	APR 24	HB	JC	
Purpose of Issue				
Planning ☒	Building Regs ☐	Tender ☐	Construction ☐	Comment ☐
Info ☐				