
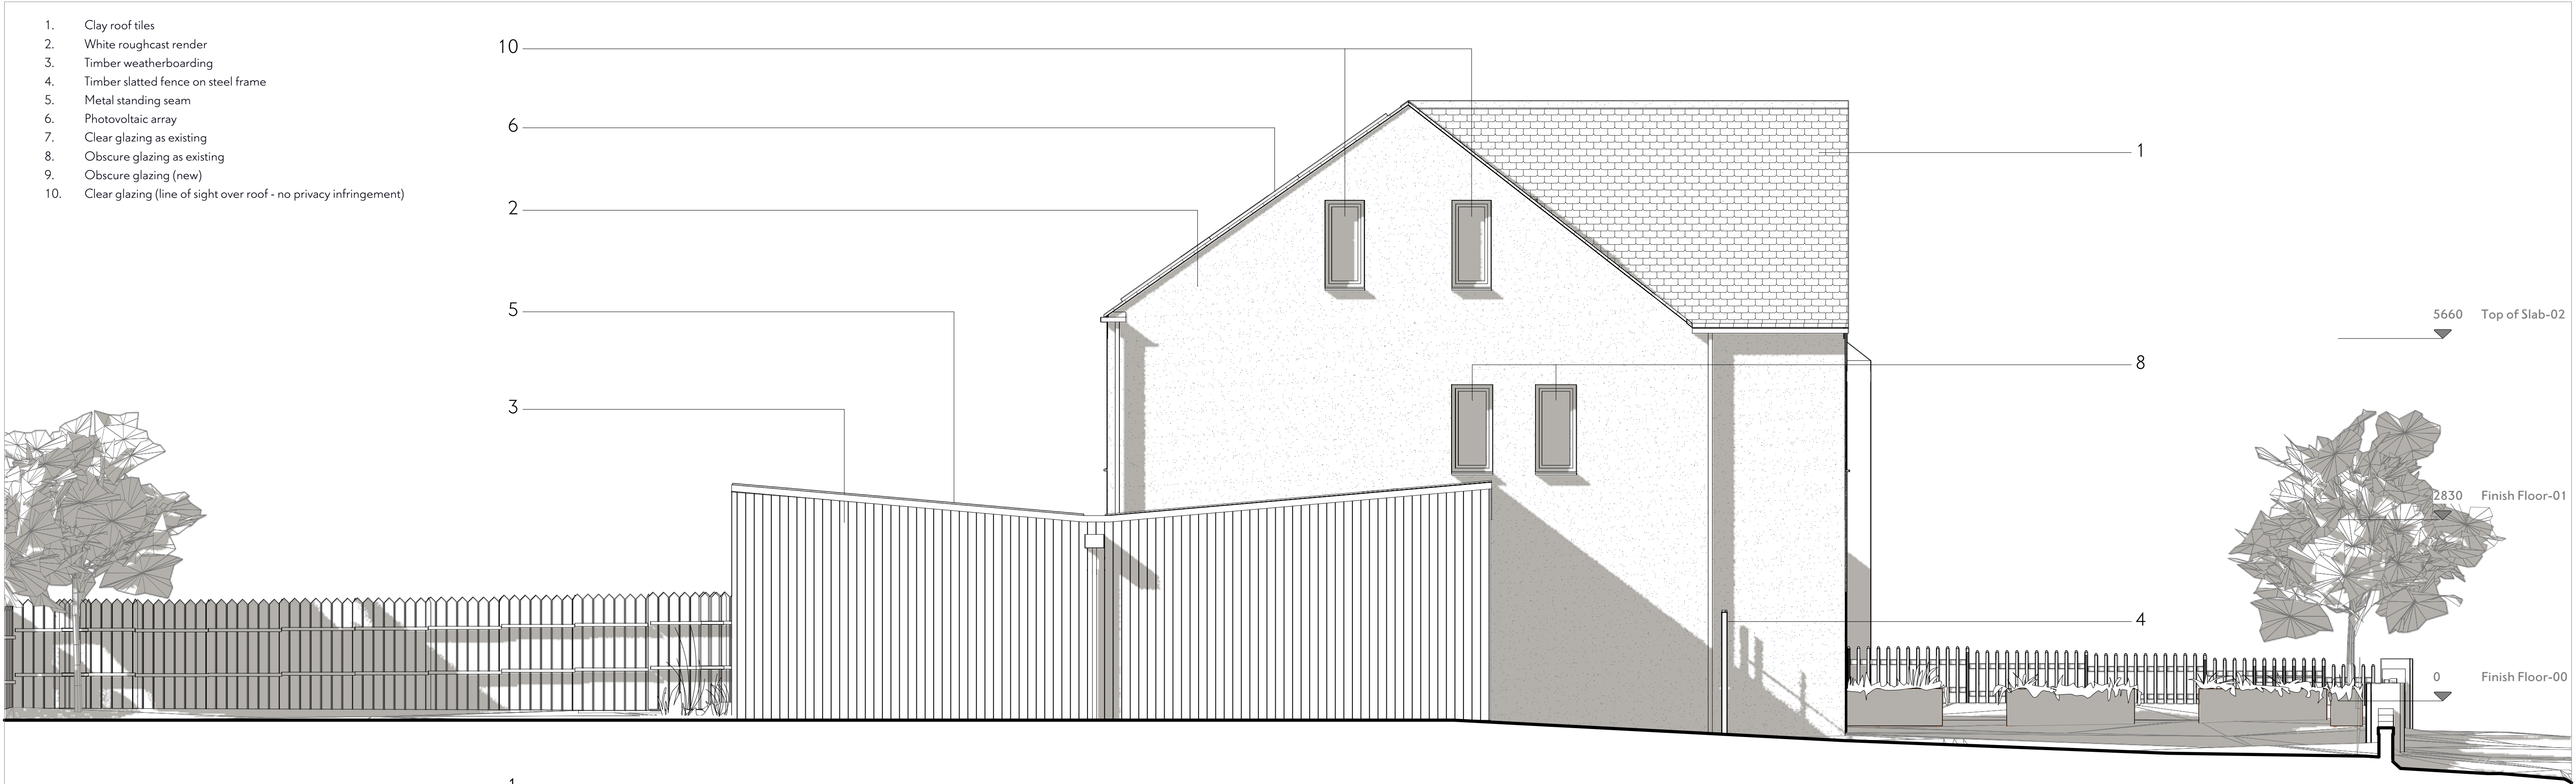


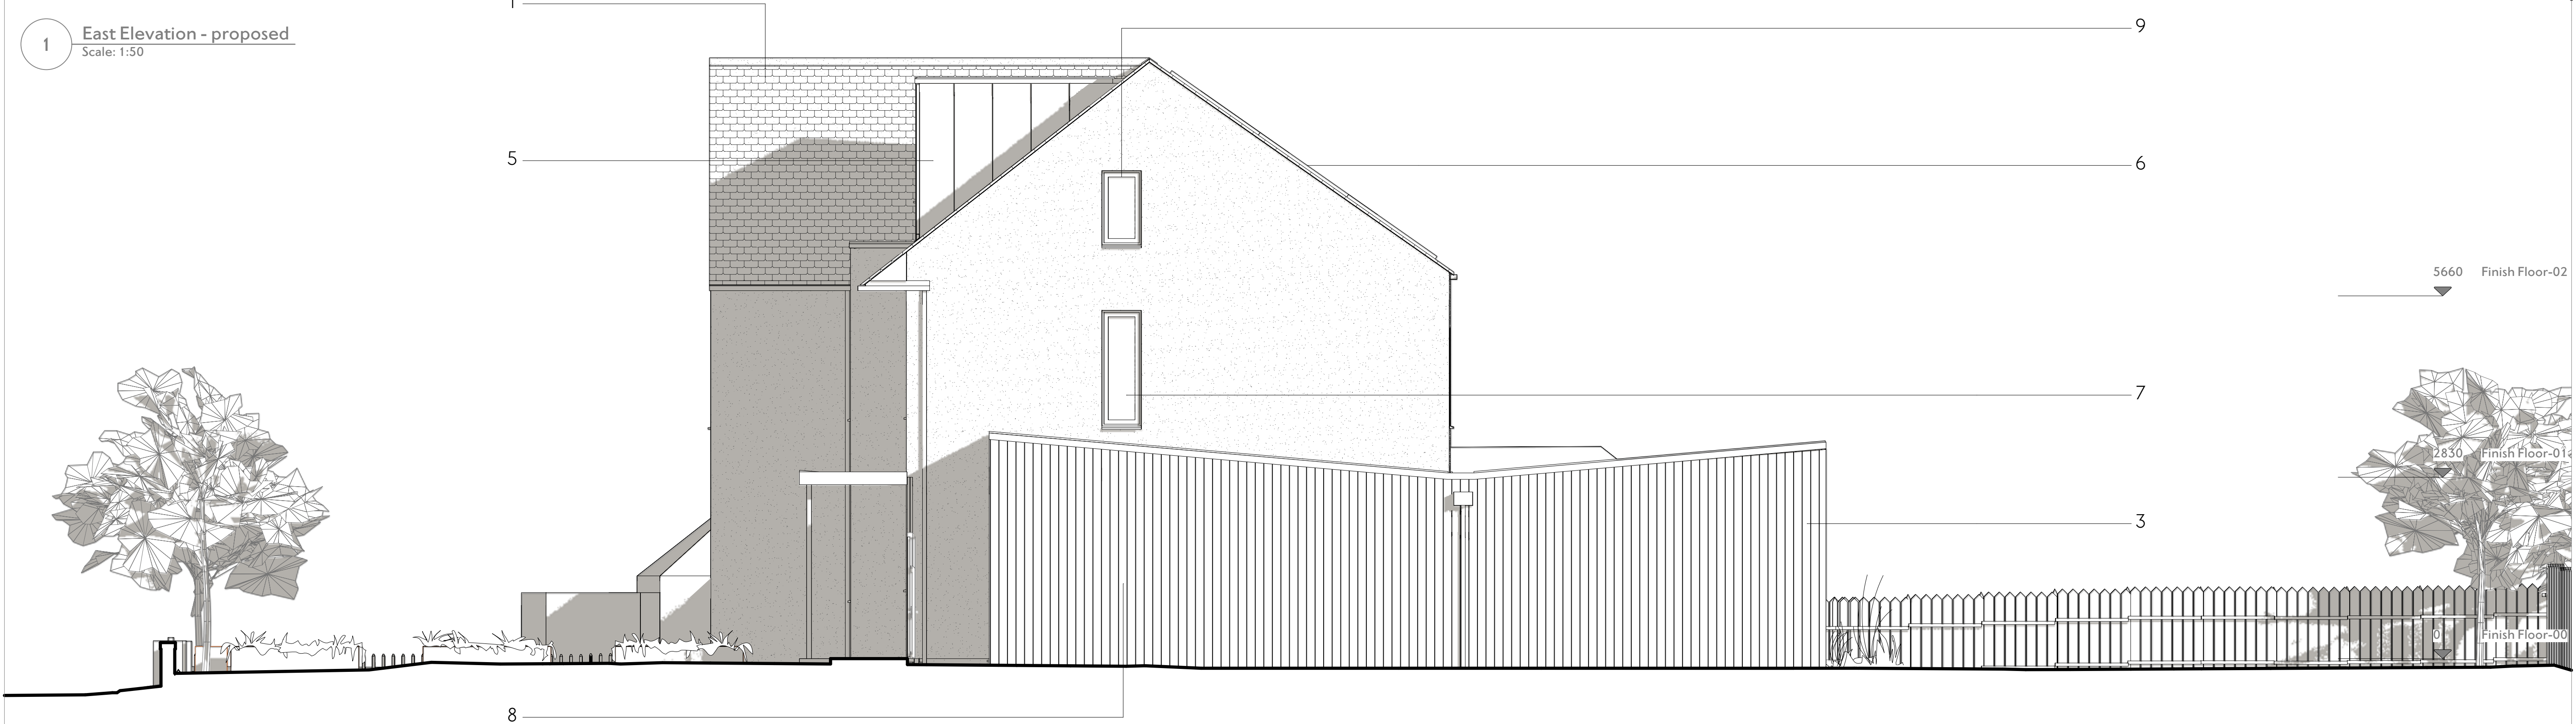

<div>1</div> <div>East Elevation - proposed</div> <div>Scale: 1:50</div>		<div>2</div> <div>West Elevation - proposed</div> <div>Scale: 1:50</div>	
<div>Andrew Lees Architect (ALA) shall have no responsibility for any use made of this document other than for that which it was prepared and issued.</div> <div>All dimensions should be checked on site. It is the Contractor's responsibility to check all governing dimensions and verify all dimensions on site before commencing any work or making any shop drawings.</div> <div>SCALE WITH CAUTION AS DISTORTION CAN OCCUR</div> <div>This drawing is to be read in conjunction with the architectural specification, the CDM documentation, and with the structural, mechanical and electrical drawings and any other relevant design information by others.</div> <div>Any drawing errors or divergences should be brought to the attention of ALA at the contact details shown on this sheet.</div>		<div>Daylight / shadow simulation for East Elevation: 20th March, 12:00 hrs.</div> <div>Daylight / shadow simulation for West Elevation: 20th March, 16:00 hrs.</div>	
<div>1st issue</div> <div>REVISION DESCRIPTION</div>		<div>AWL AWL 12/04/24</div> <div>AWL AWL 02/04/24</div> <div>DRAWN CHECKED DATE</div>	
<div>0 1 2 3m</div> <div>1:50</div>		<div>ANDREW LEES ARCHITECT</div> <div>48 Norwich</div> <div>South Street</div> <div>Park Hill</div> <div>Sheffield</div> <div>S2 5AY</div> <div>E andrew@andrewleesarchitect.co.uk</div> <div>T 07941 328353</div> <div>www.andrewleesarchitect.co.uk</div>	
<div>PROJECT</div> <div>35 Cumberland Avenue, Fixby,</div> <div>Huddersfield</div>		<div>CLIENT</div> <div>Mr Abdul Bismilla</div> <div>DATE PREPARED</div> <div>02/04/24</div> <div>DRAWING TITLE</div> <div>East & West Elevations - Proposed</div> <div>SCALE</div> <div>1:50</div> <div>VERSION</div> <div>A</div>	