


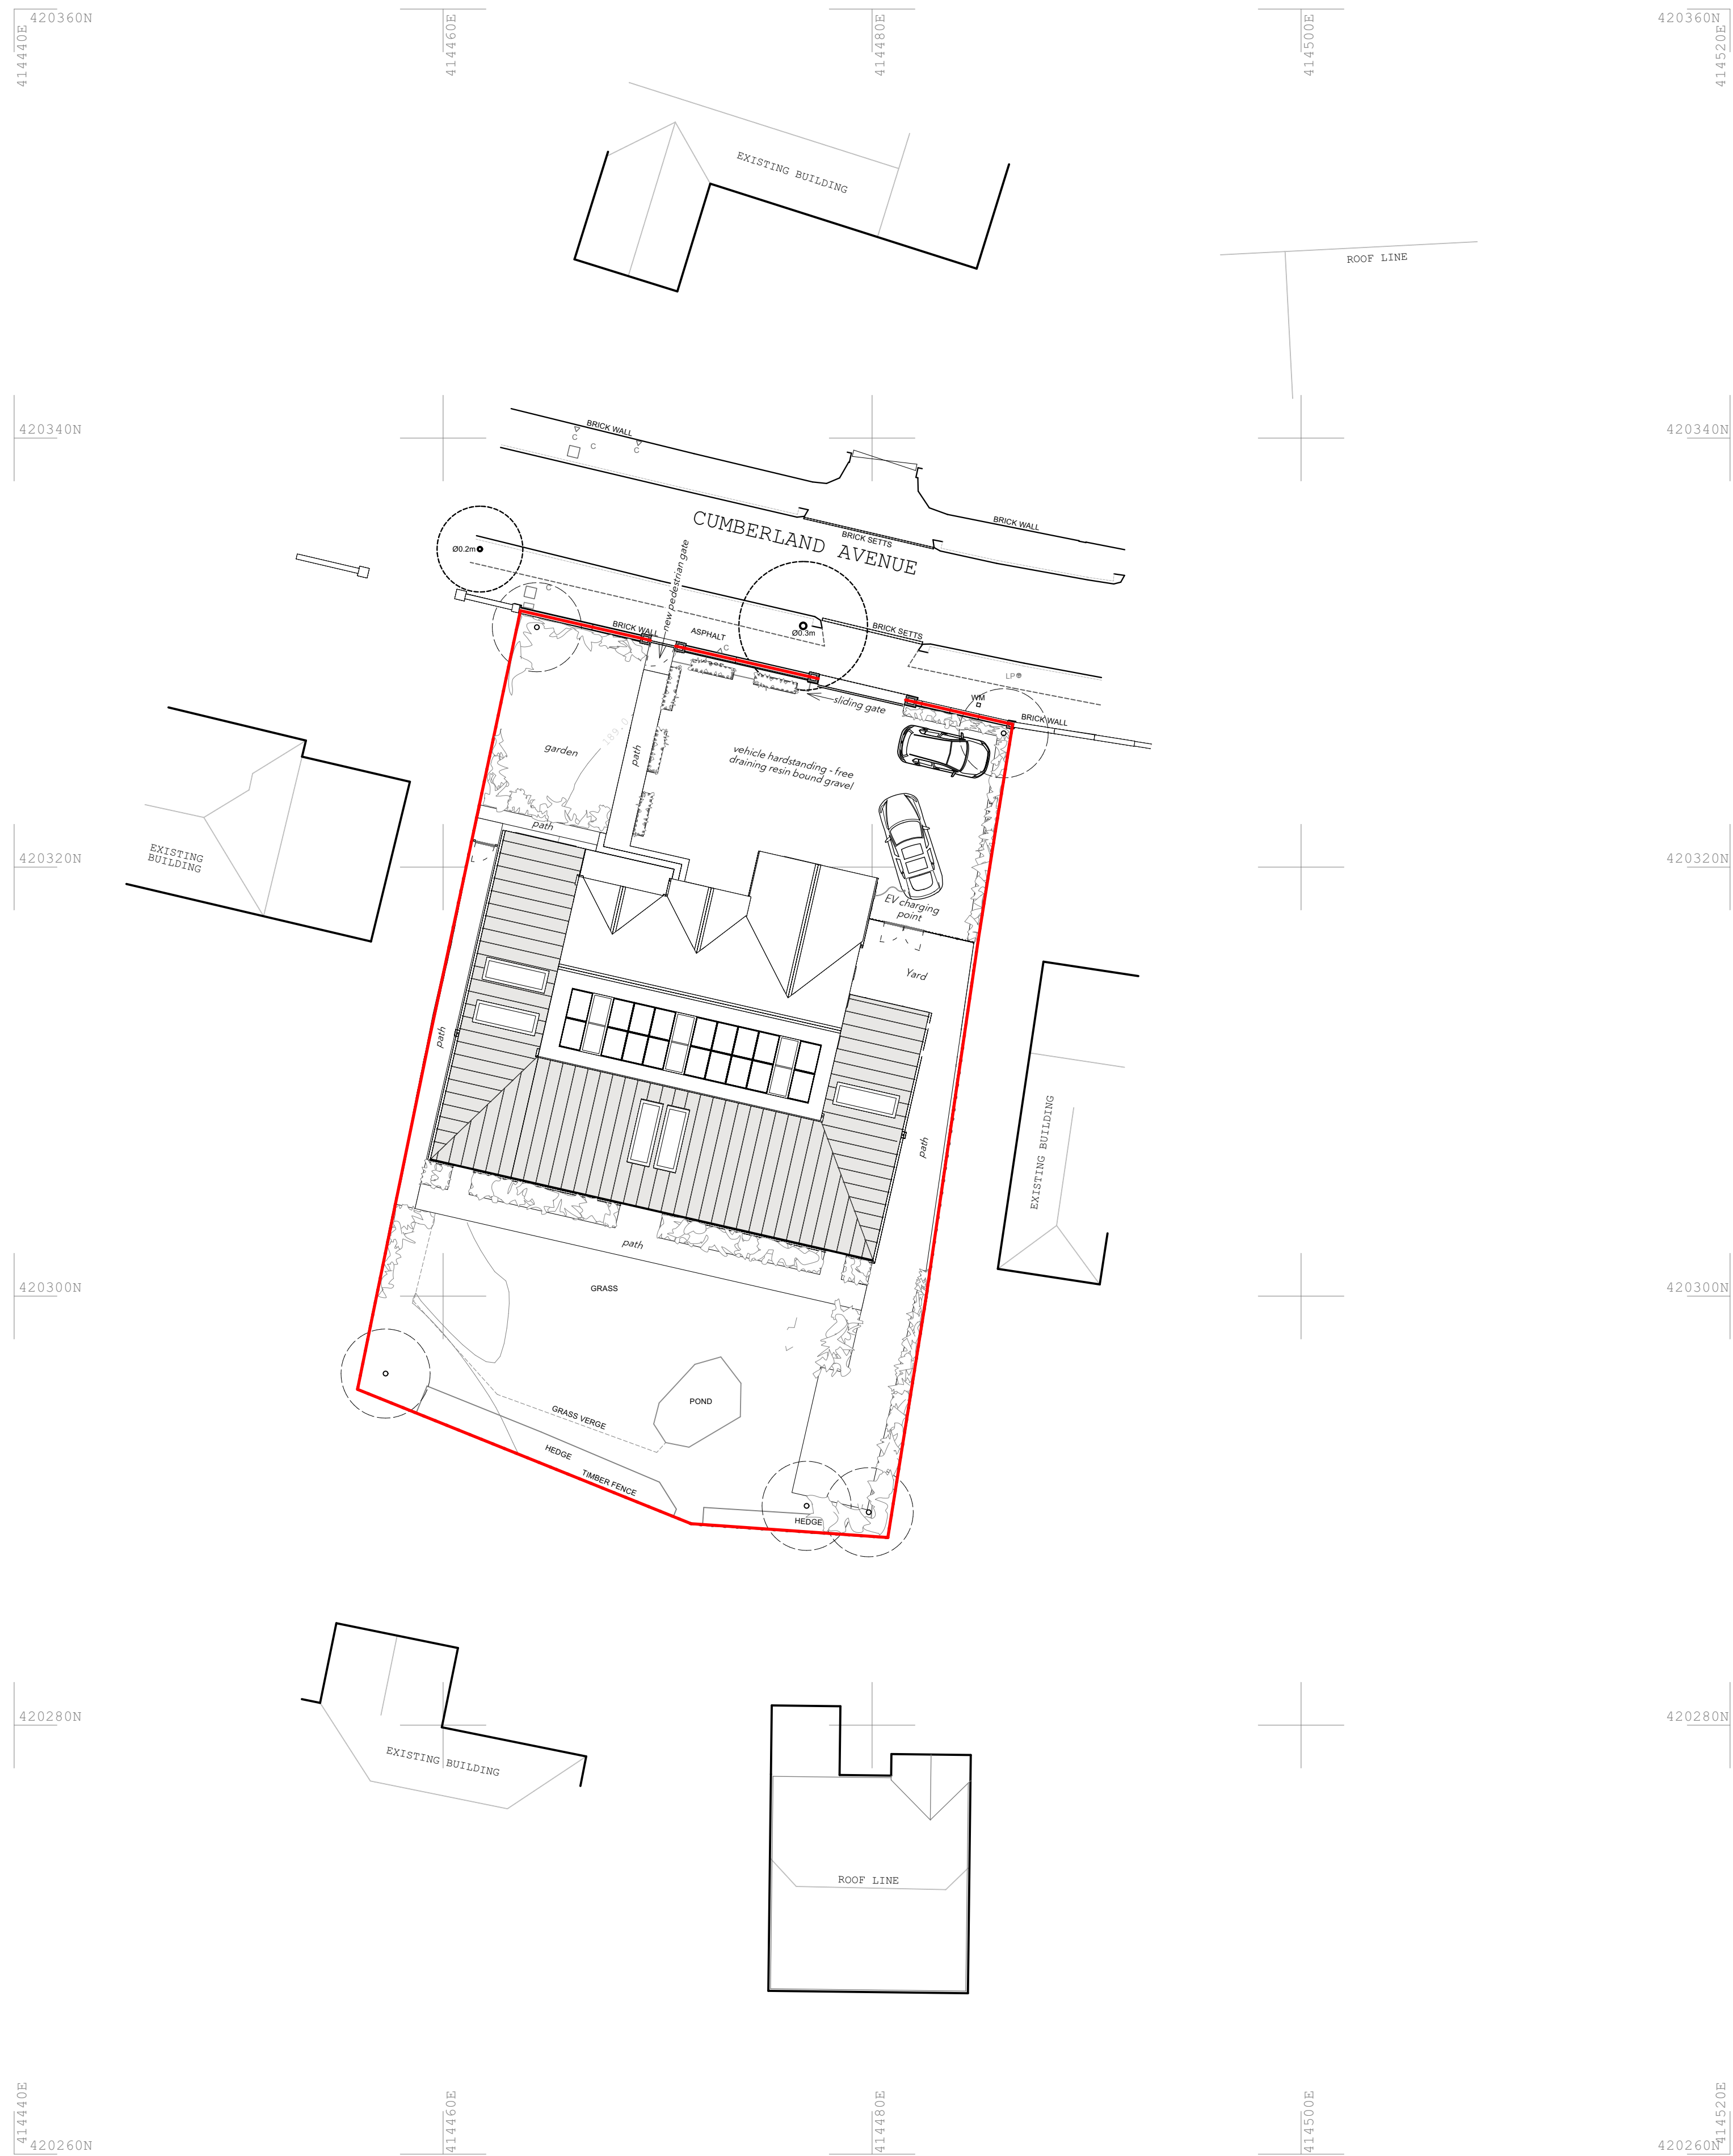

Andrew Lees Architect (ALA) shall have no responsibility for any use made of this document other than for that which it was prepared and issued.

All dimensions should be checked on site. It is the Contractor's responsibility to check all governing dimensions and verify all dimensions on site before commencing any work or making any shop drawings.

SCALE WITH CAUTION AS DISTORTION CAN OCCUR

This drawing is to be read in conjunction with the architectural specification, the CDPI documentation, and with the structural, mechanical and electrical drawings and any other relevant design information by others.

Any drawing errors or divergences should be brought to the attention of ALA at the contact details shown on this sheet.

NOTE

B Revised roofs & amended general arrangement
A Issued for planning


1st issue

REVISION DESCRIPTION

AWL AWL 08/07/24
AWL AWL 12/04/24
AWL AWL 02/04/24

DRAWN CHECKED DATE

INDICATE SCALE BAR / ORIENTATION

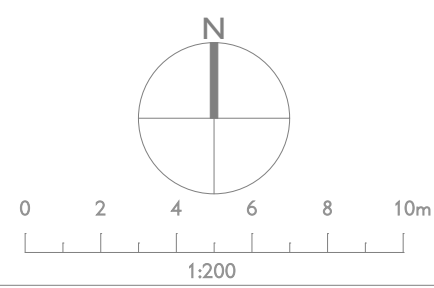

KEY PLAN / NOTES

— Site boundary

ANDREW LEES ARCHITECT

48 Norwich
South Street
Park Hill
Sheffield
S2 5AY

E andrew@andrewleesarchitect.co.uk
T 07941 328353

www.andrewleesarchitect.co.uk



PROJECT

35 Cumberland Avenue, Fixby,
Huddersfield

CLIENT

Mr Abdul Bismilla

DISCIPLINE

Planning

DRAWING FILE

Site Plan - proposed

NUMBER

ALA-045-008

DATE FIRST REVISION

02/04/24

SCALE

1:200

REVISION

B

@ A1