


Only figured dimensions should be used.
Scaled dimensions should be checked with the Architect.
This drawing together with the design, is the property and copyright
of the Architect and must not be reproduced without written
permission




0 1 2 3 4 5 10
GRAPHIC SCALE: 1:100

0 1 2 3 4 5
GRAPHIC SCALE: 1:50

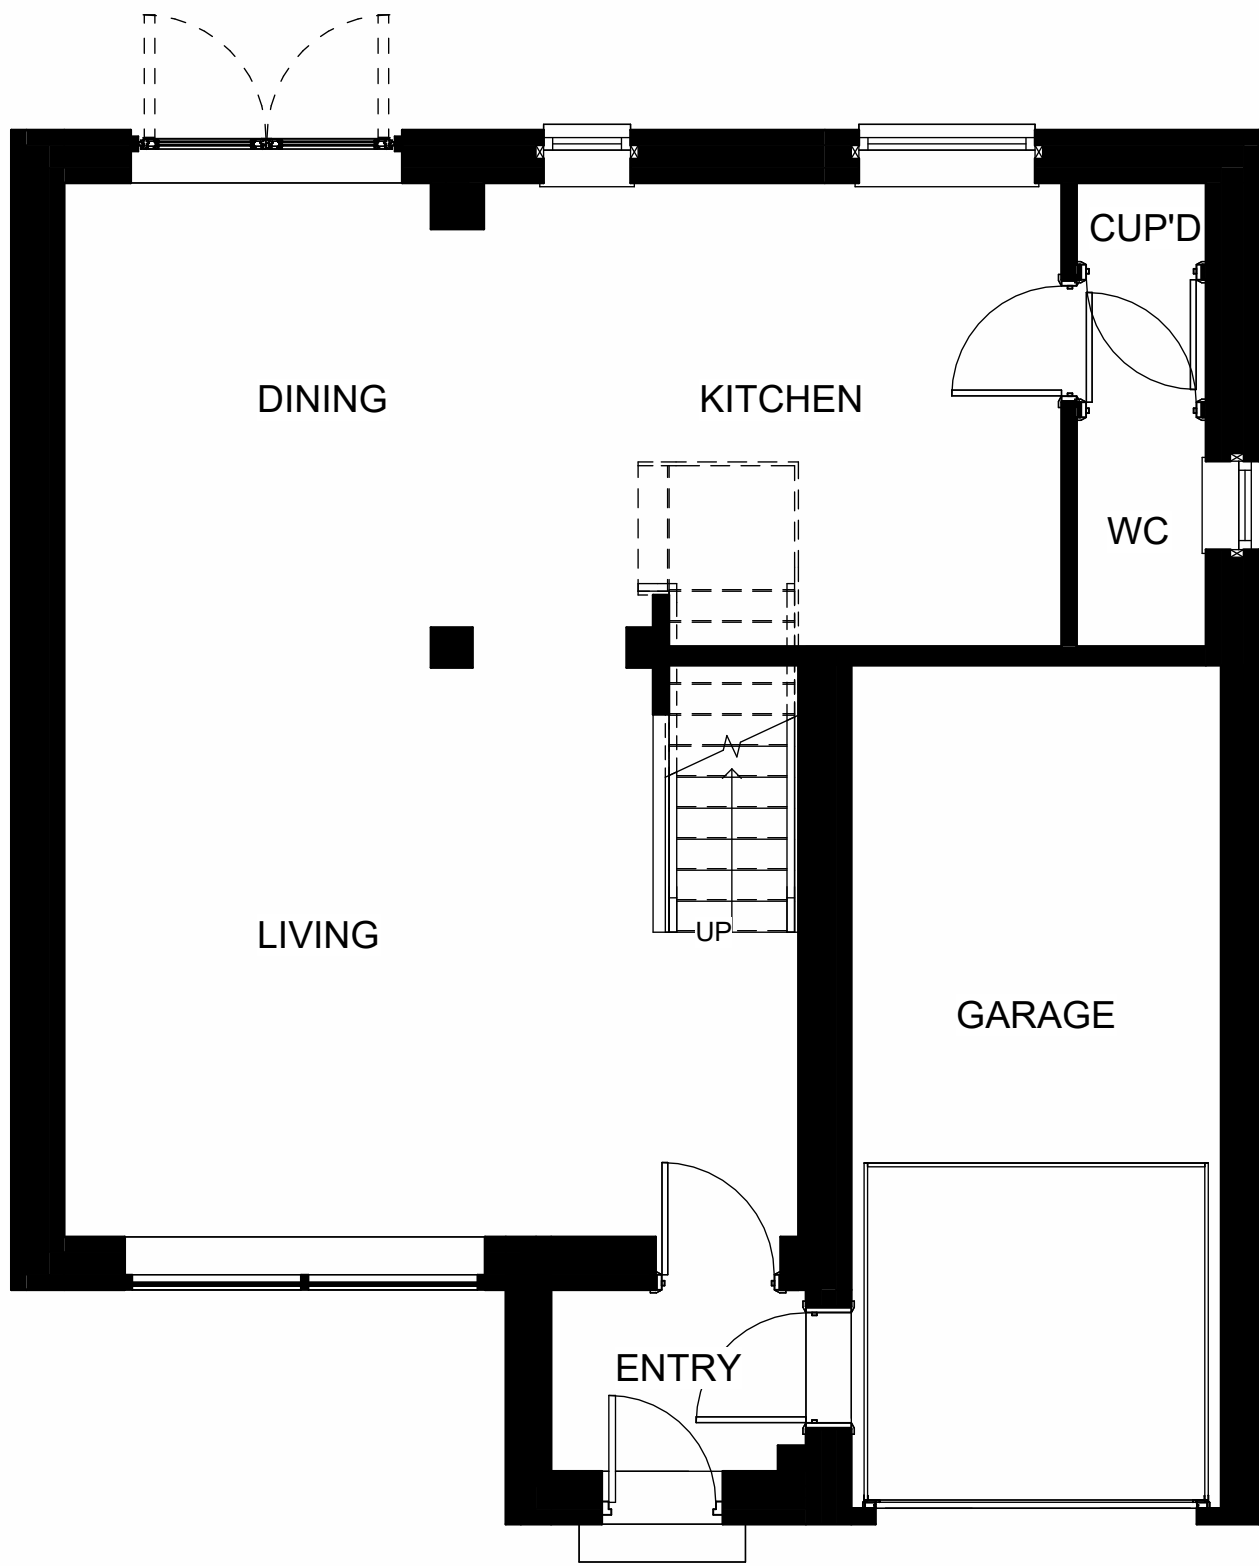

1 GROUND FLOOR
1 : 50

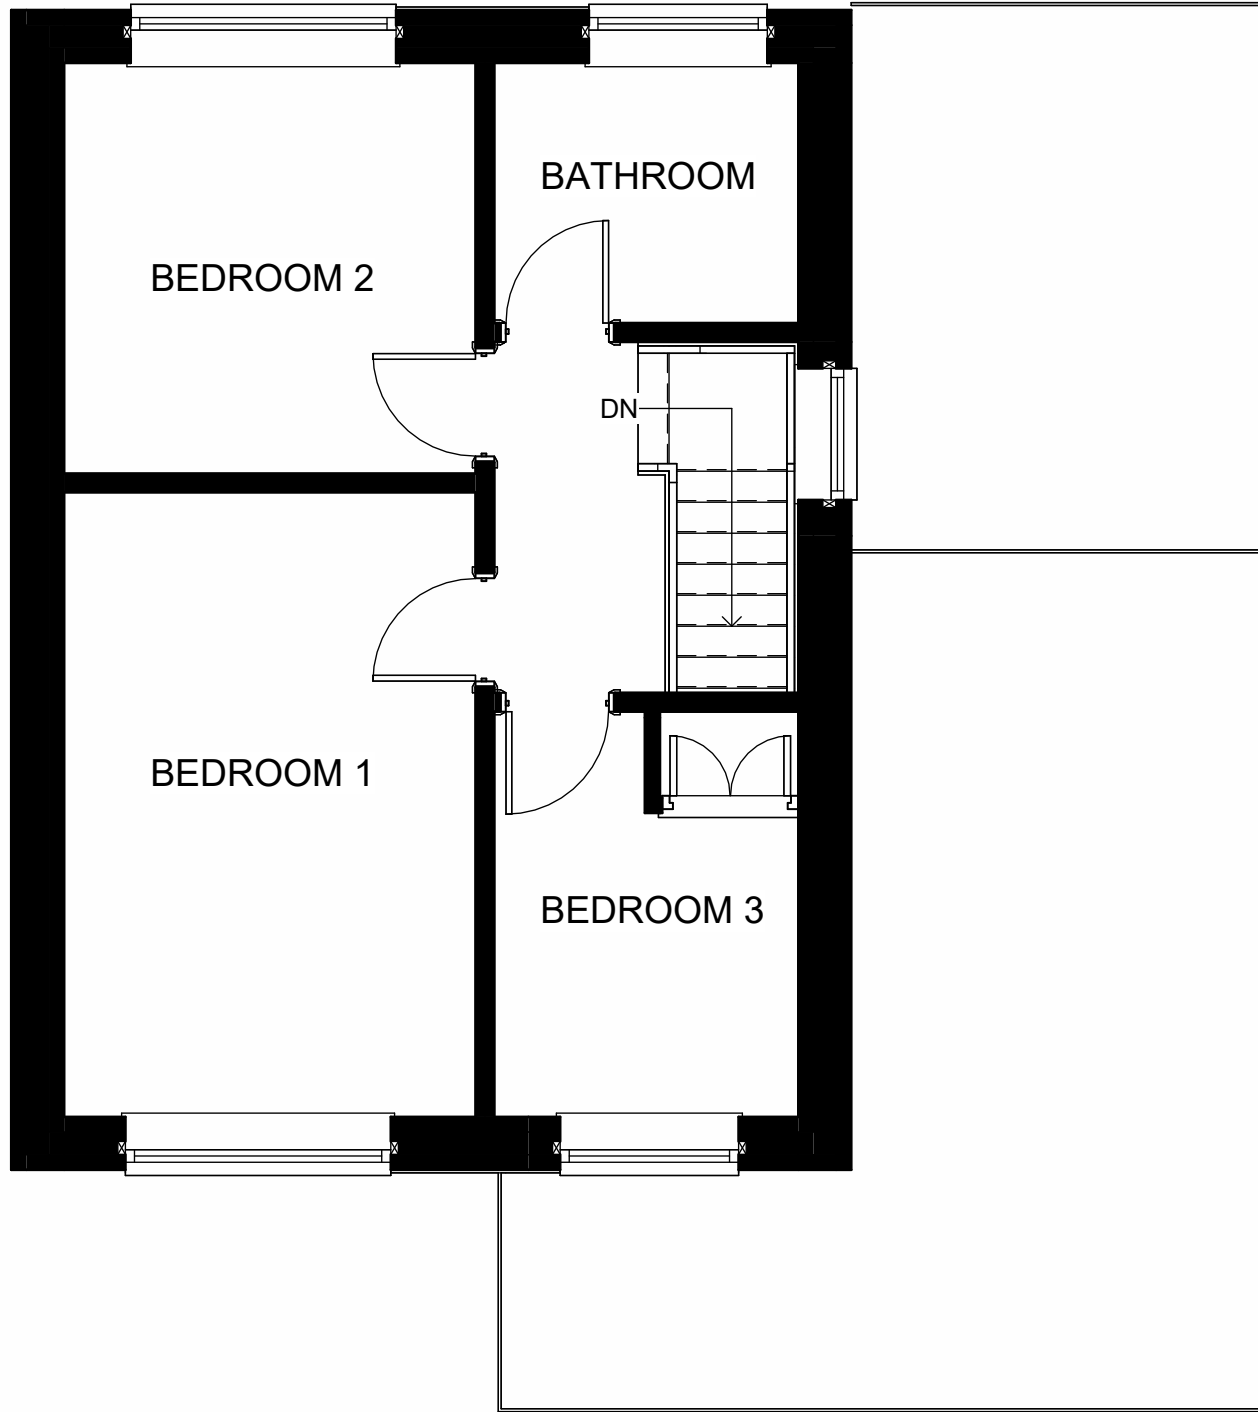


2 FIRST FLOOR
1 : 50



3 FRONT ELEVATION - WEST
1 : 100



4 REAR ELEVATION - EAST
1 : 100

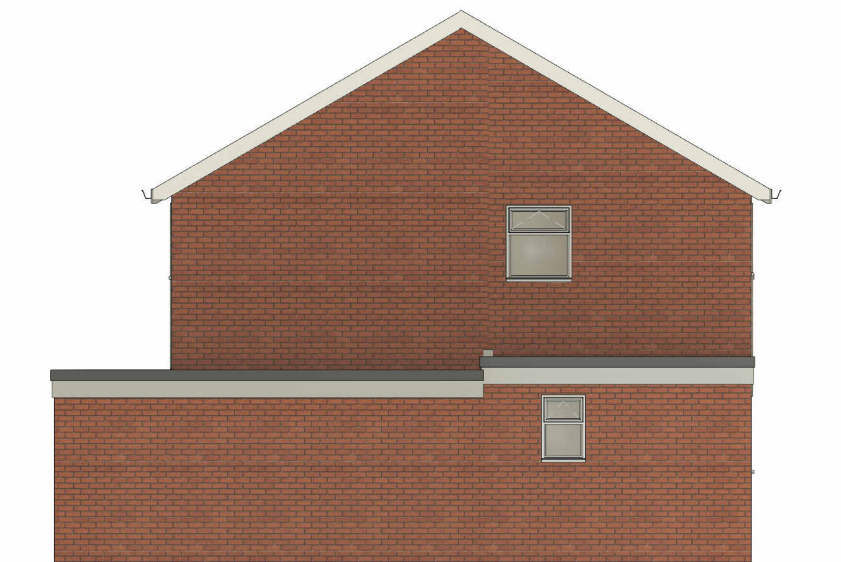

5 SIDE ELEVATION - SOUTH
1 : 100



6 SIDE ELEVATION - NORTH
1 : 100

Level 1
2655
Level 0
0

rev	description	drawn	auth	date
DO NOT SCALE OFF THIS DRAWING				
ACUMEN Designers & Architects acumenarchitects.co.uk01484 546 000 Headrow House, Old Leeds Road, Huddersfield, Huddersfield HD1 1SG				
Client MR K HARDACRE				
Project 50 MOORLANDS RD				
Project No 2894	Drawing No (100)02	Rev		
Description EXISTING ELEVATIONS, PLANS & 3D				
Scale As @ A1	Date Drawn APR 24	Drawn By HB	Authorised By JC	
indicated				
Purpose of Issue Planning ☒ Building Regs ☐ Tender ☐ Construction ☐ Comment ☐ Info ☐				