


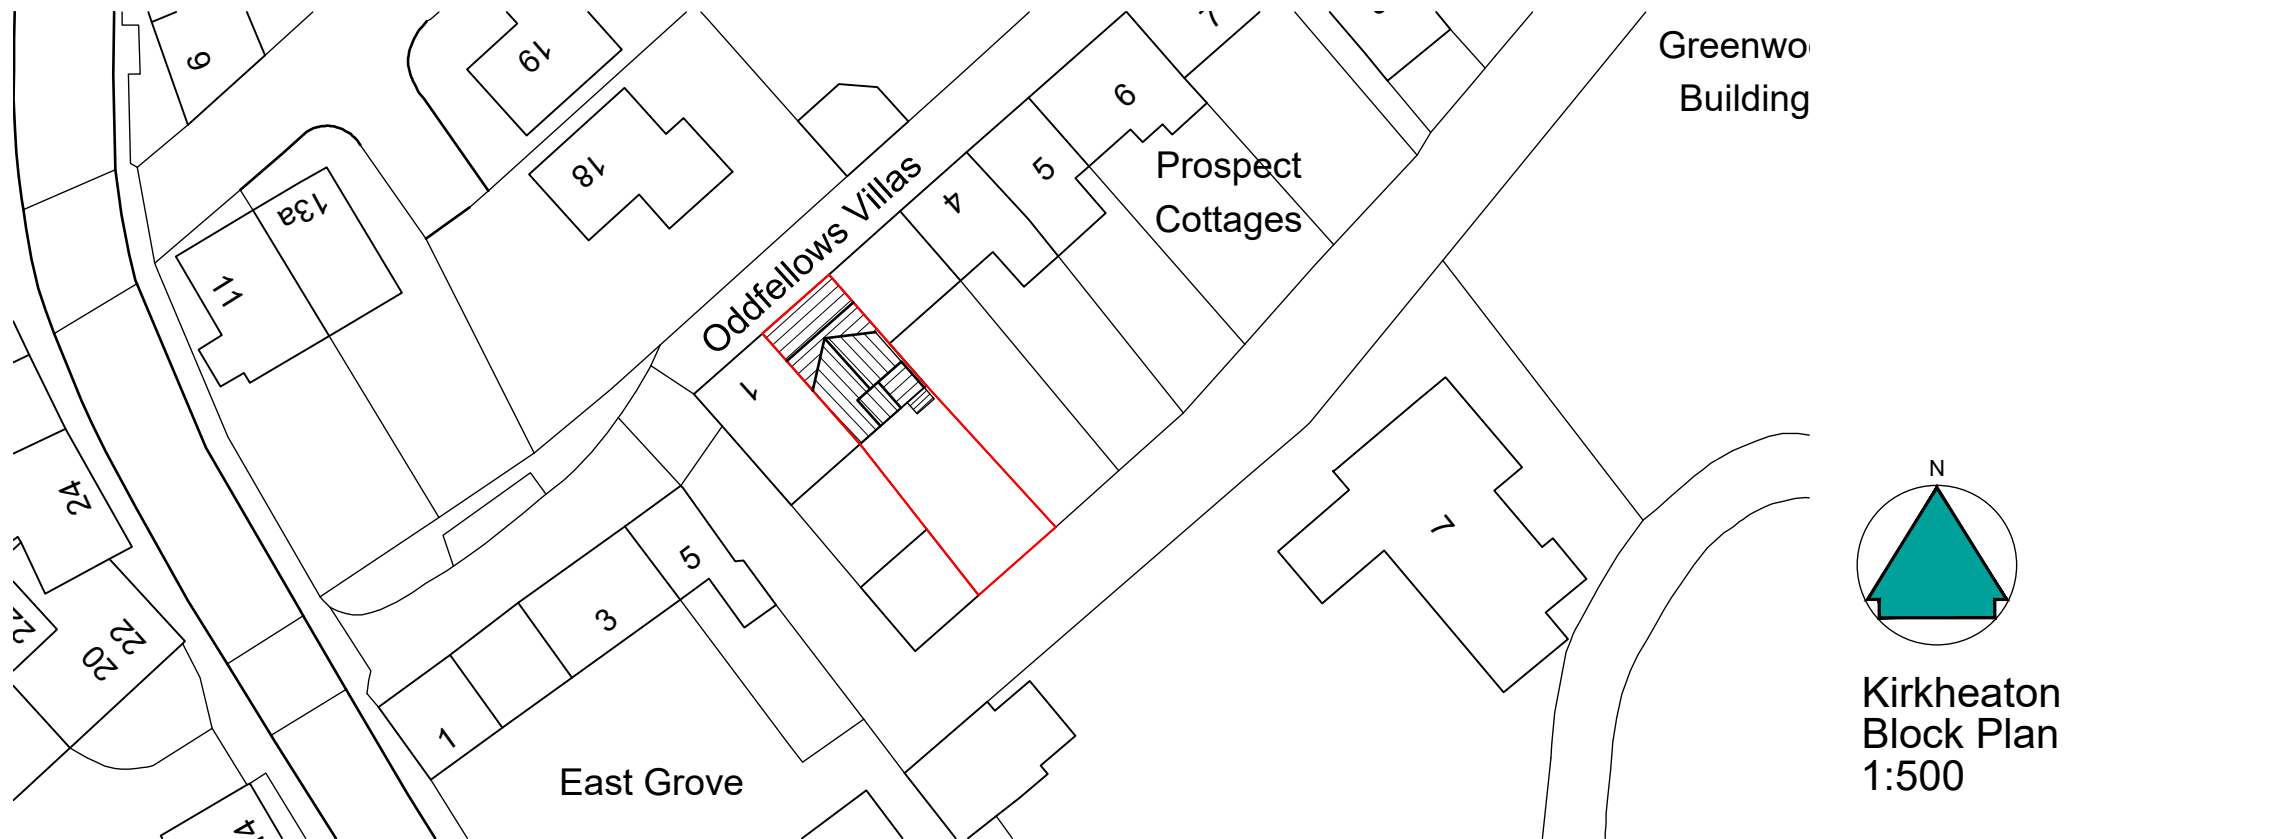


Greenwo
Building

Prospect
Cottages

Oddfellows Villas

East Grove

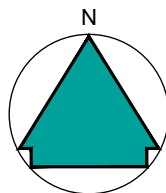

Kirkheaton
Block Plan
1:500

NOTES


This drawing has been prepared specifically for the purpose of obtaining Planning and or Building Regulations Approval. Its suitability for other purposes without additional supplementary details and specifications cannot be guaranteed.

All dimensions are to be checked on site, any discrepancies are to be reported to the designer before work commences. Use only figured dimensions.


All structural components shown are indicative only. Details / calculations of structural members are to be provided by the Structural Engineer.

This drawing is not to be copied or divulged to a third party without written permission.


- Key:**
- Existing Beams
 - Proposed beams
 - Removed Structure
 - Existing Walls
 - Proposed Walls

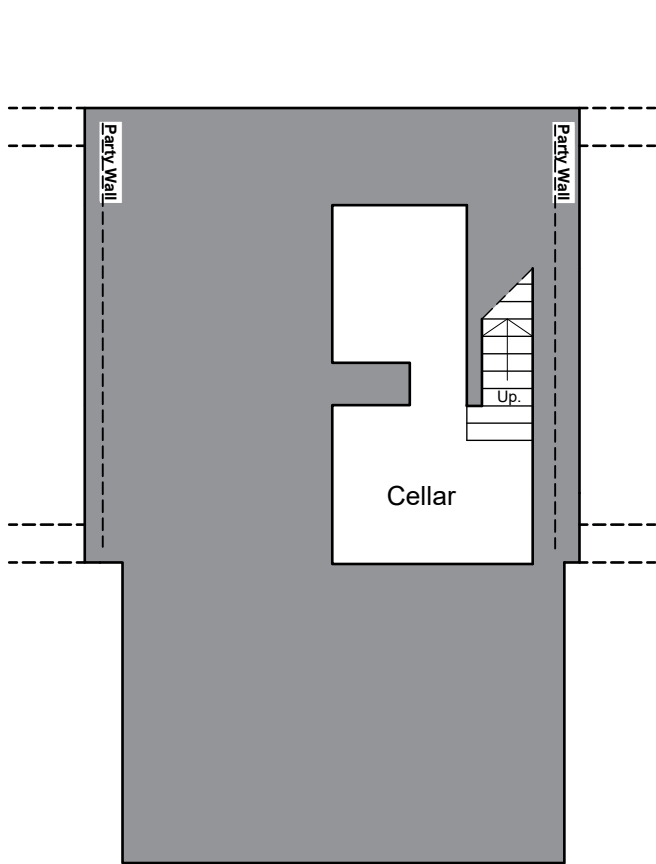

Cellar Floor Plan

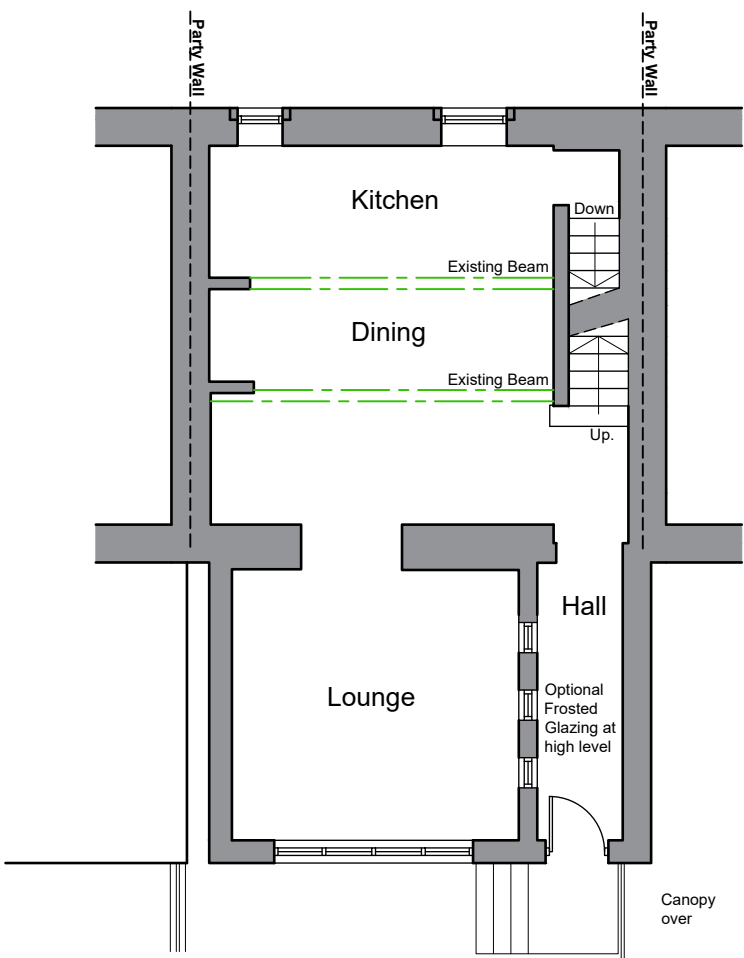

Ground Floor Plan

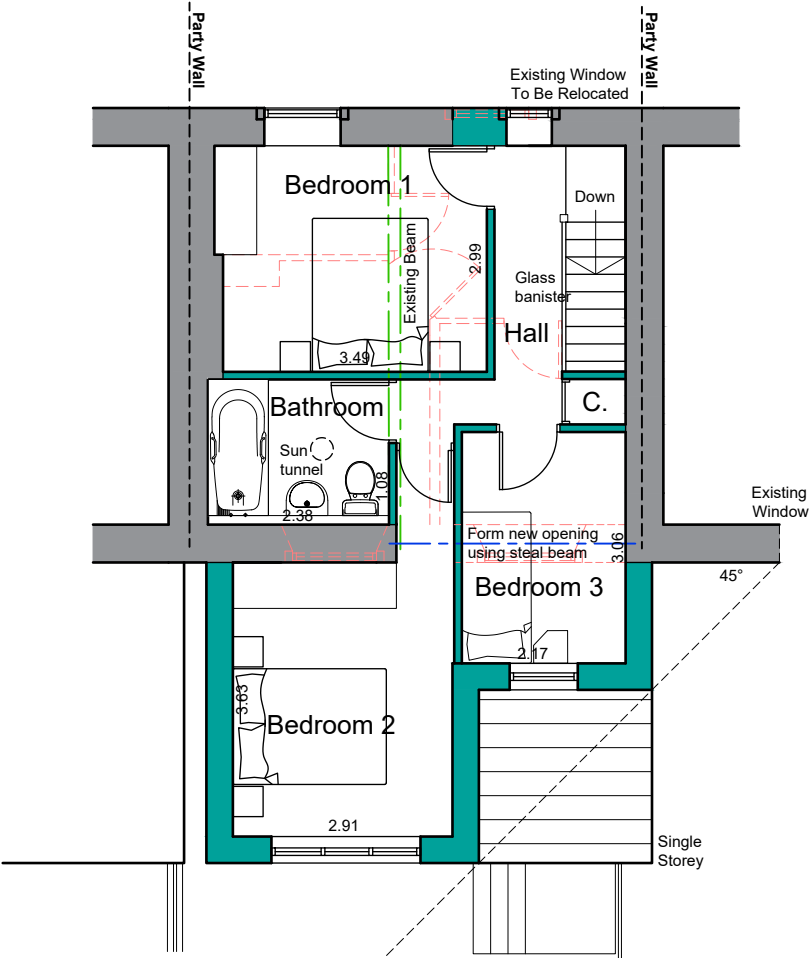

First Floor Plan

Heneghan
ARCHITECTURE
enquiries@heneghanarchitecture.com
www.heneghanarchitecture.com

Revisions		
P01	Preliminary Issue	29.02.24
P02	Planning Amendments	24.06.24

Project:
Erection Of Two Storey Extension

at 2 Oddfellows Villas
Huddersfield
HD5 0DL

for Ellie Robson

Proposed Floor Plans & Block Plan

Purpose of issue: PLANNING

Drawn Caleb Auty
Date Feb 2024
Scales 1:100 @ A3
Drawing No. 2406 - 0301 - P02

