



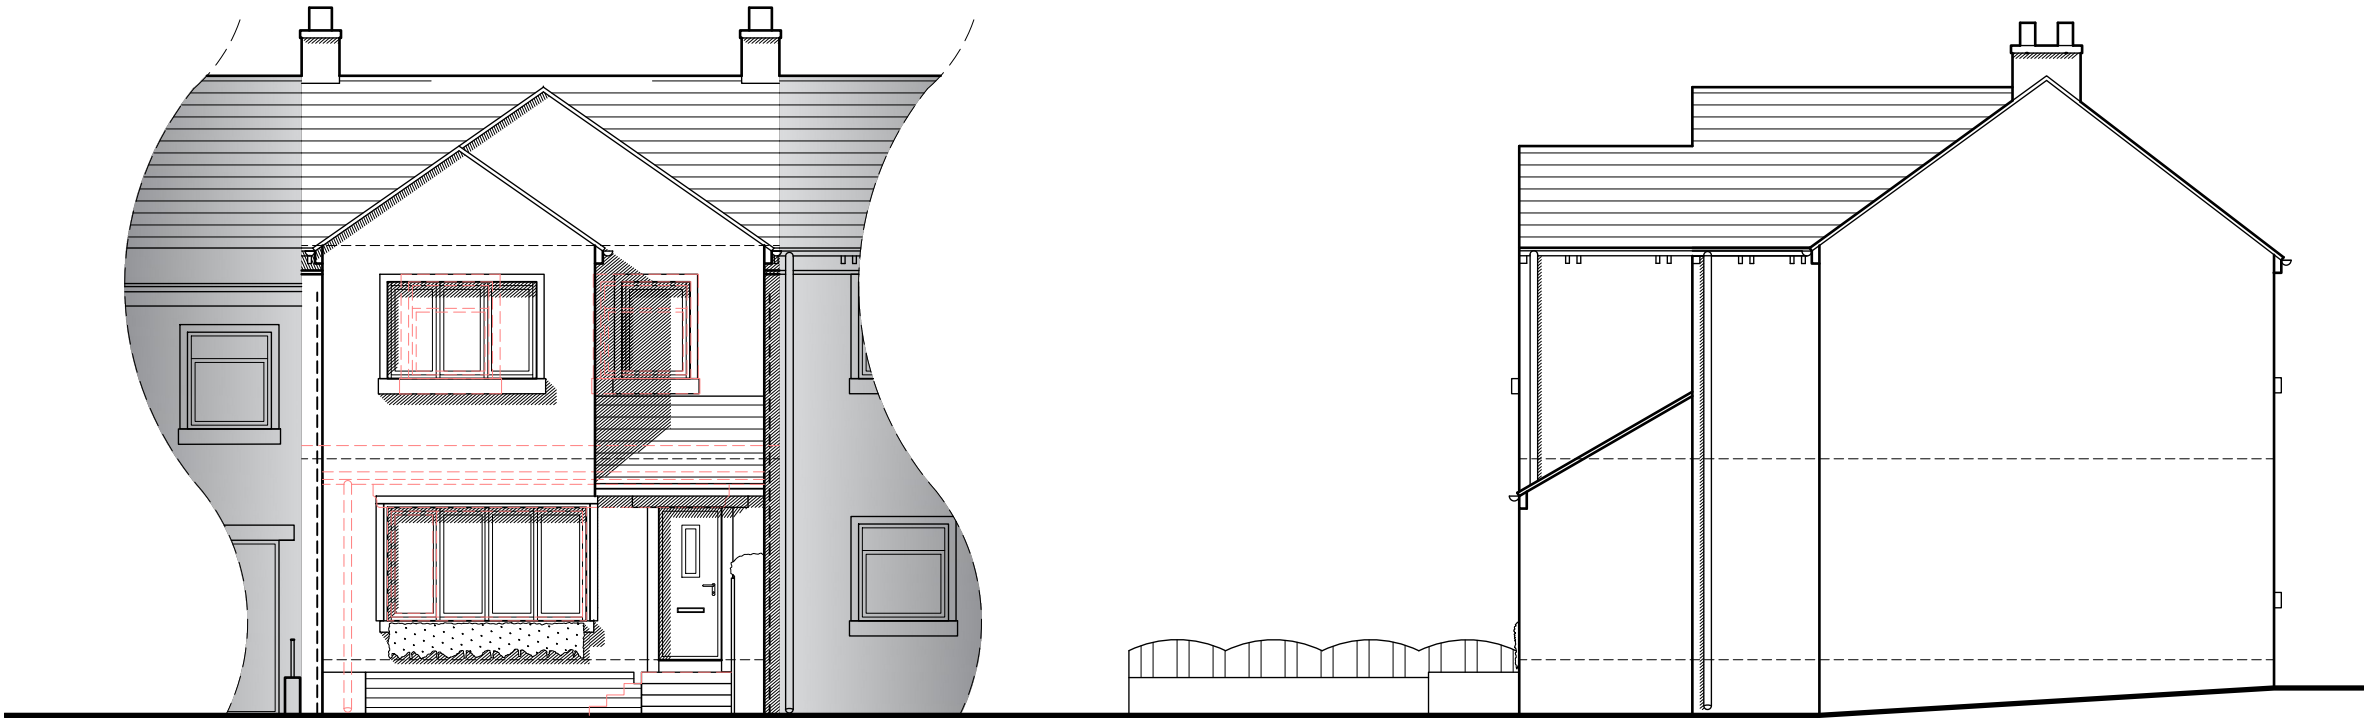

Front Elevation

Side Elevation

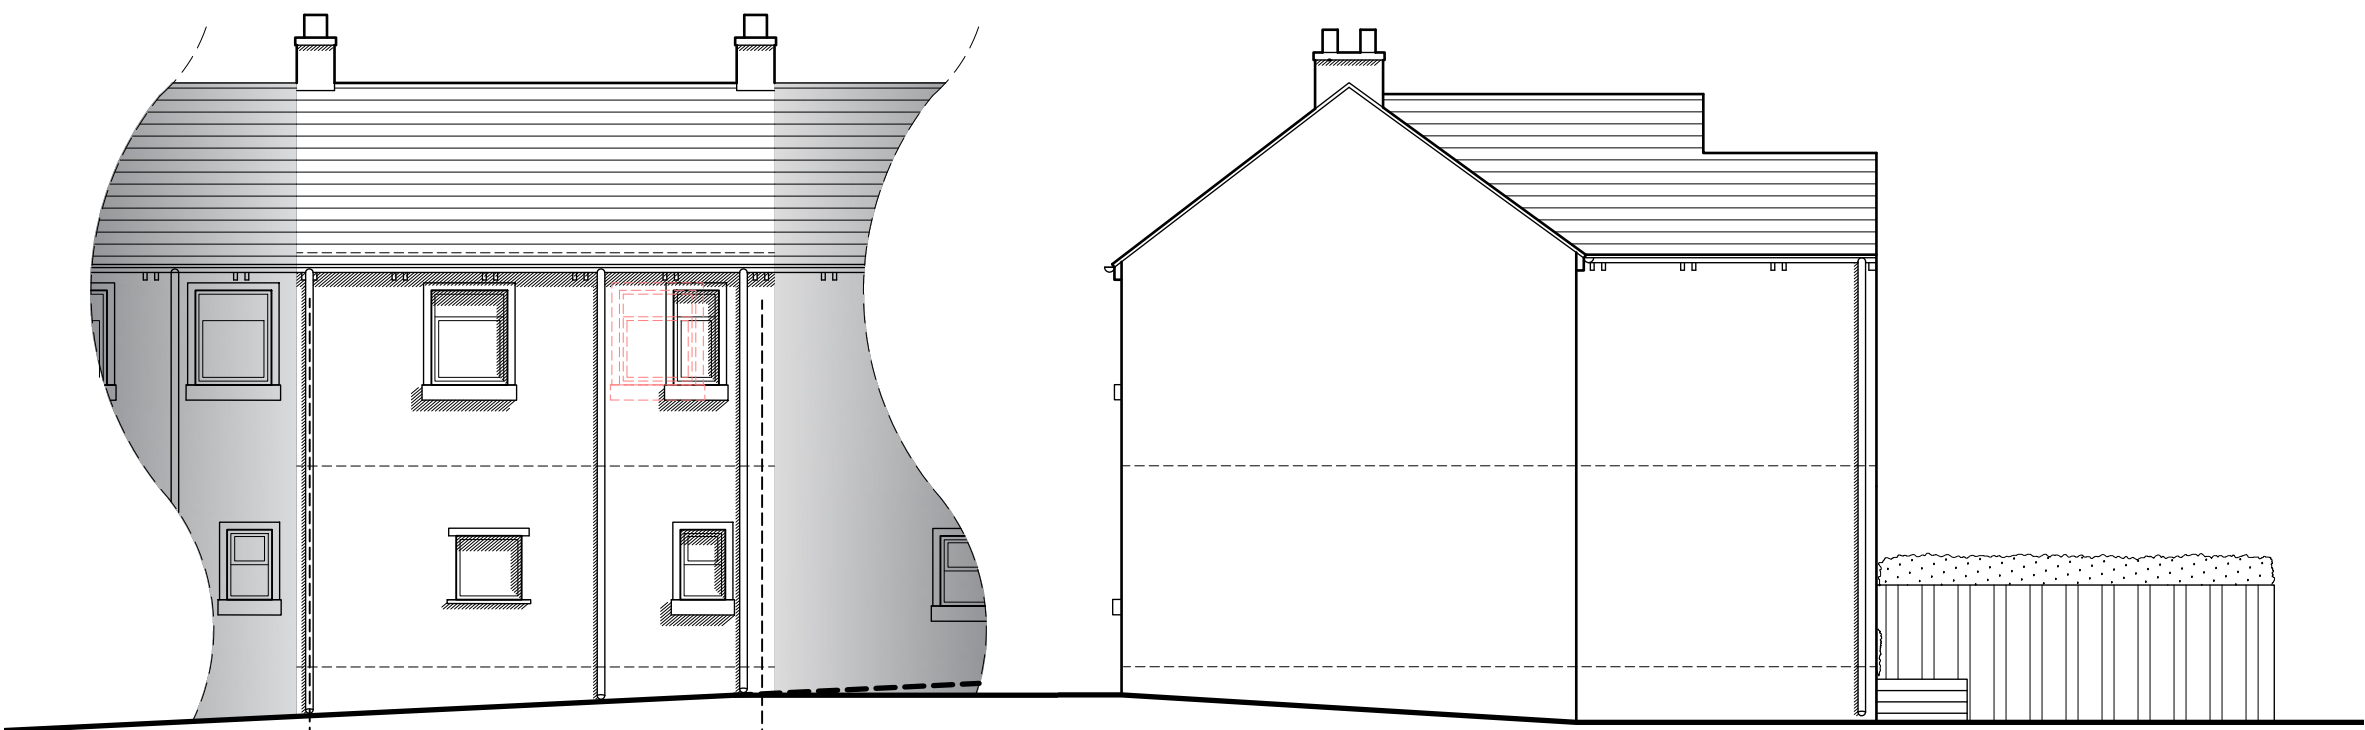

Rear Elevation

Side Elevation



NOTES

This drawing has been prepared specifically for the purpose of obtaining Planning and or Building Regulations Approval. Its suitability for other purposes without additional supplementary details and specifications cannot be guaranteed.

All dimensions are to be checked on site, any discrepancies are to be reported to the designer before work commences. Use only figured dimensions.

All structural components shown are indicative only. Details / calculations of structural members are to be provided by the Structural Engineer.

This drawing is not to be copied or divulged to a third party without written permission.



Revisions		
P01	Preliminary Issue	15.04.24
P02	Planning amendments	24.06.24

Project:

Erection Of Two Storey Extension

at 2 Oddfellows Villas
Huddersfield
HD5 0DL

for Ellie Robson

Proposed Elevations

Purpose of issue: PLANNING

Drawn	Caleb Auty
Date	Apr 2024
Scales	1:100 @ A3
Drawing No.	2406 - 0302 - P02