




1 Proposed North Elevation
1 : 50




2 Proposed South Elevation
1 : 50

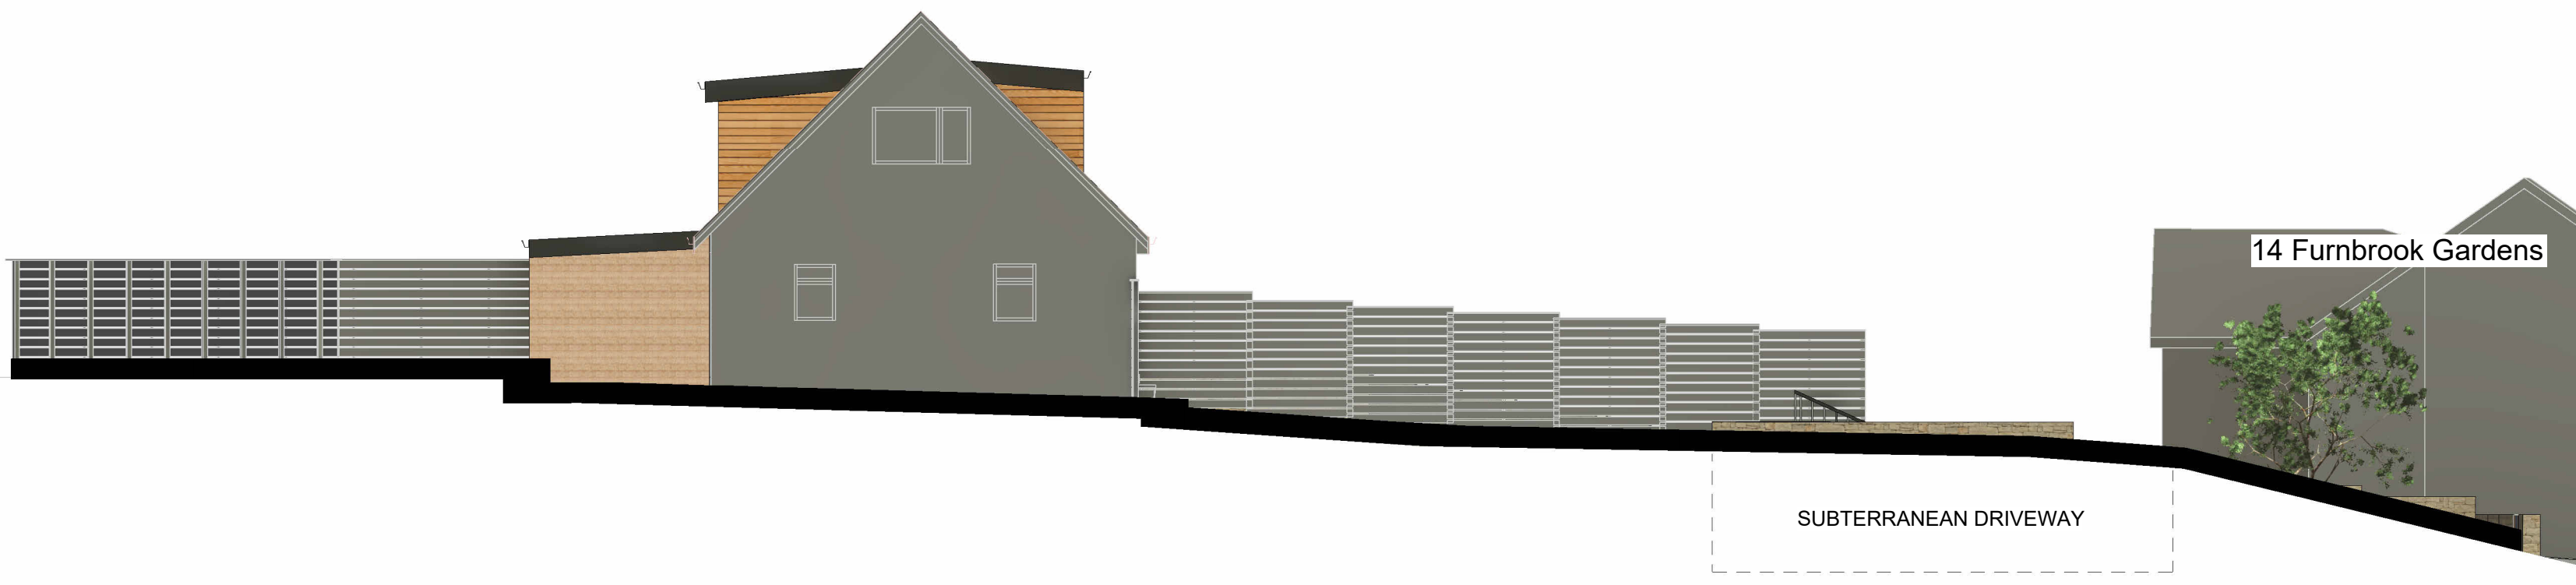

3 Proposed East Elevation
1 : 100



5 Proposed Driveway Front Elevation
1 : 50

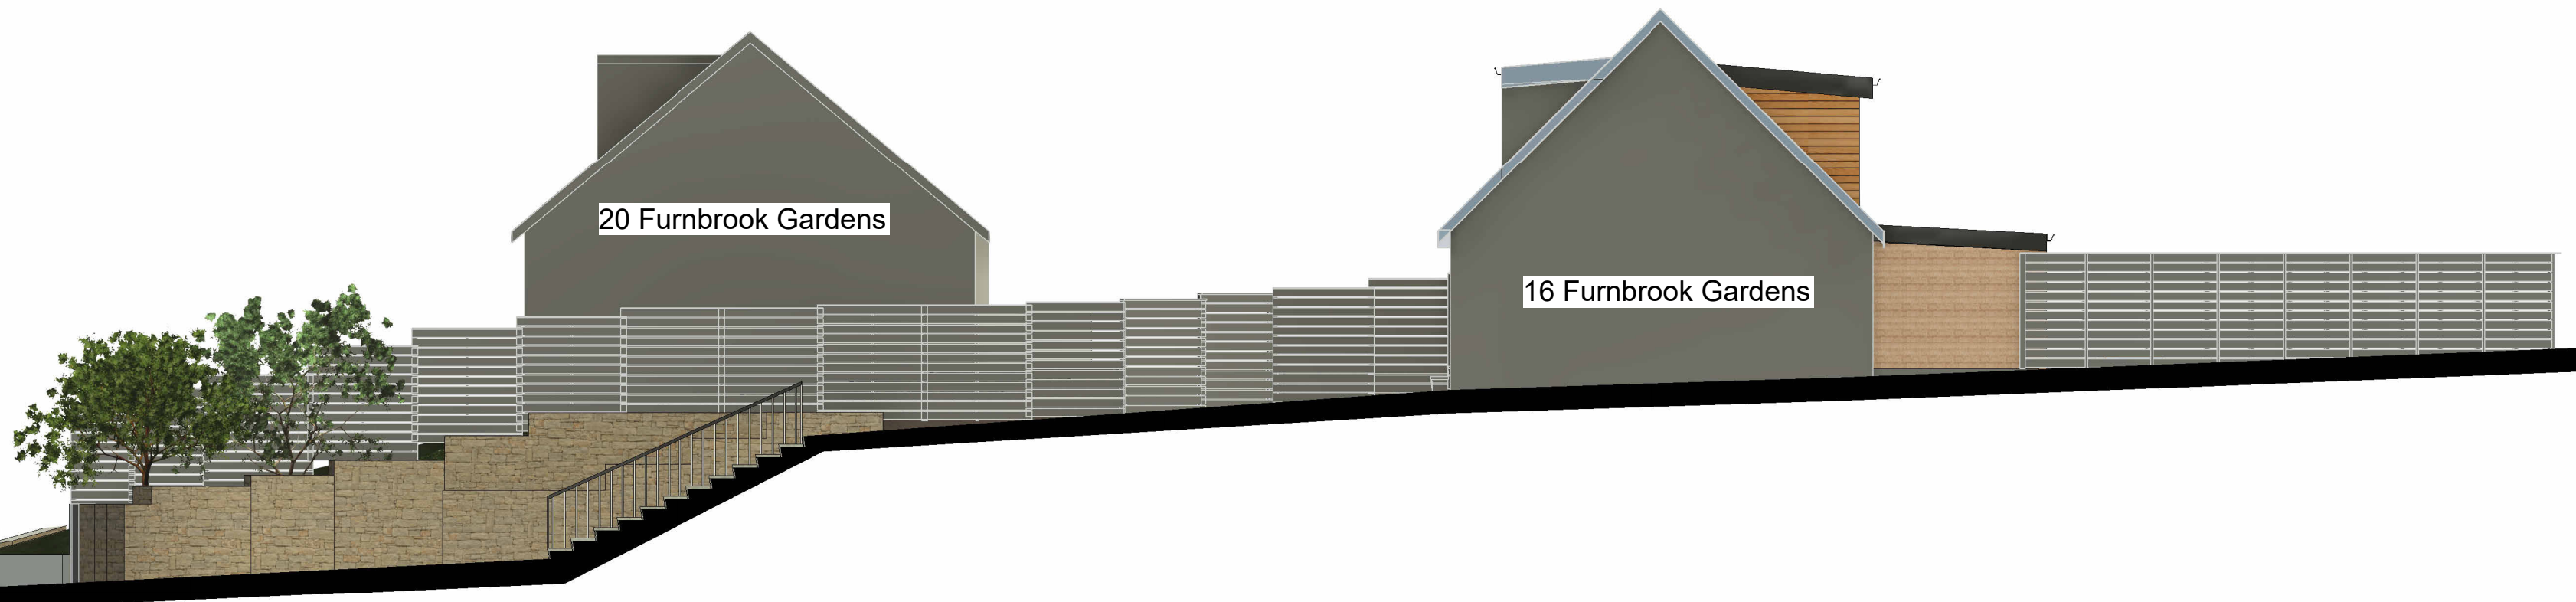

4 Proposed West Elevation
1 : 100

0 1 2 3 4 5
GRAPHIC SCALE: 1:50

0 1 2 3 4 5 10
GRAPHIC SCALE: 1:100

C	Retaining walling for drive in place of omitted garage.	GH	JC	28.06.24
B	New wall and landscaping shown to the front of the property. Front dormer reduced. Lower rear extension roof. Walkable garage roof omitted.	GH	JC	19.07.24
A	Garage door positioned changed and external stairs beside garage moved towards road.	GH	JC	11.04.24
rev	description	drawn	auth	date

DO NOT SCALE OFF THIS DRAWING

ACUMEN
Designers & Architects

acumenarchitects.co.uk01484 546 000
Headrow House, Old Leeds Road, Huddersfield, HD1 1SG

Client
MR W KYNASTON

Project
18 FURNBROOK GARDENS, KIRKHEATON, HD5 0DY

Project No 2889	Drawing No (100)04	Rev C
--------------------	-----------------------	----------

Description
PROPOSED ELEVATIONS

Scale As @ A1	Date Drawn APR 24	Drawn By GH	Authorised By JC
Purpose of Issue indicated			
Planning	Building Regs	Tender	Construction
Comment	Info		