




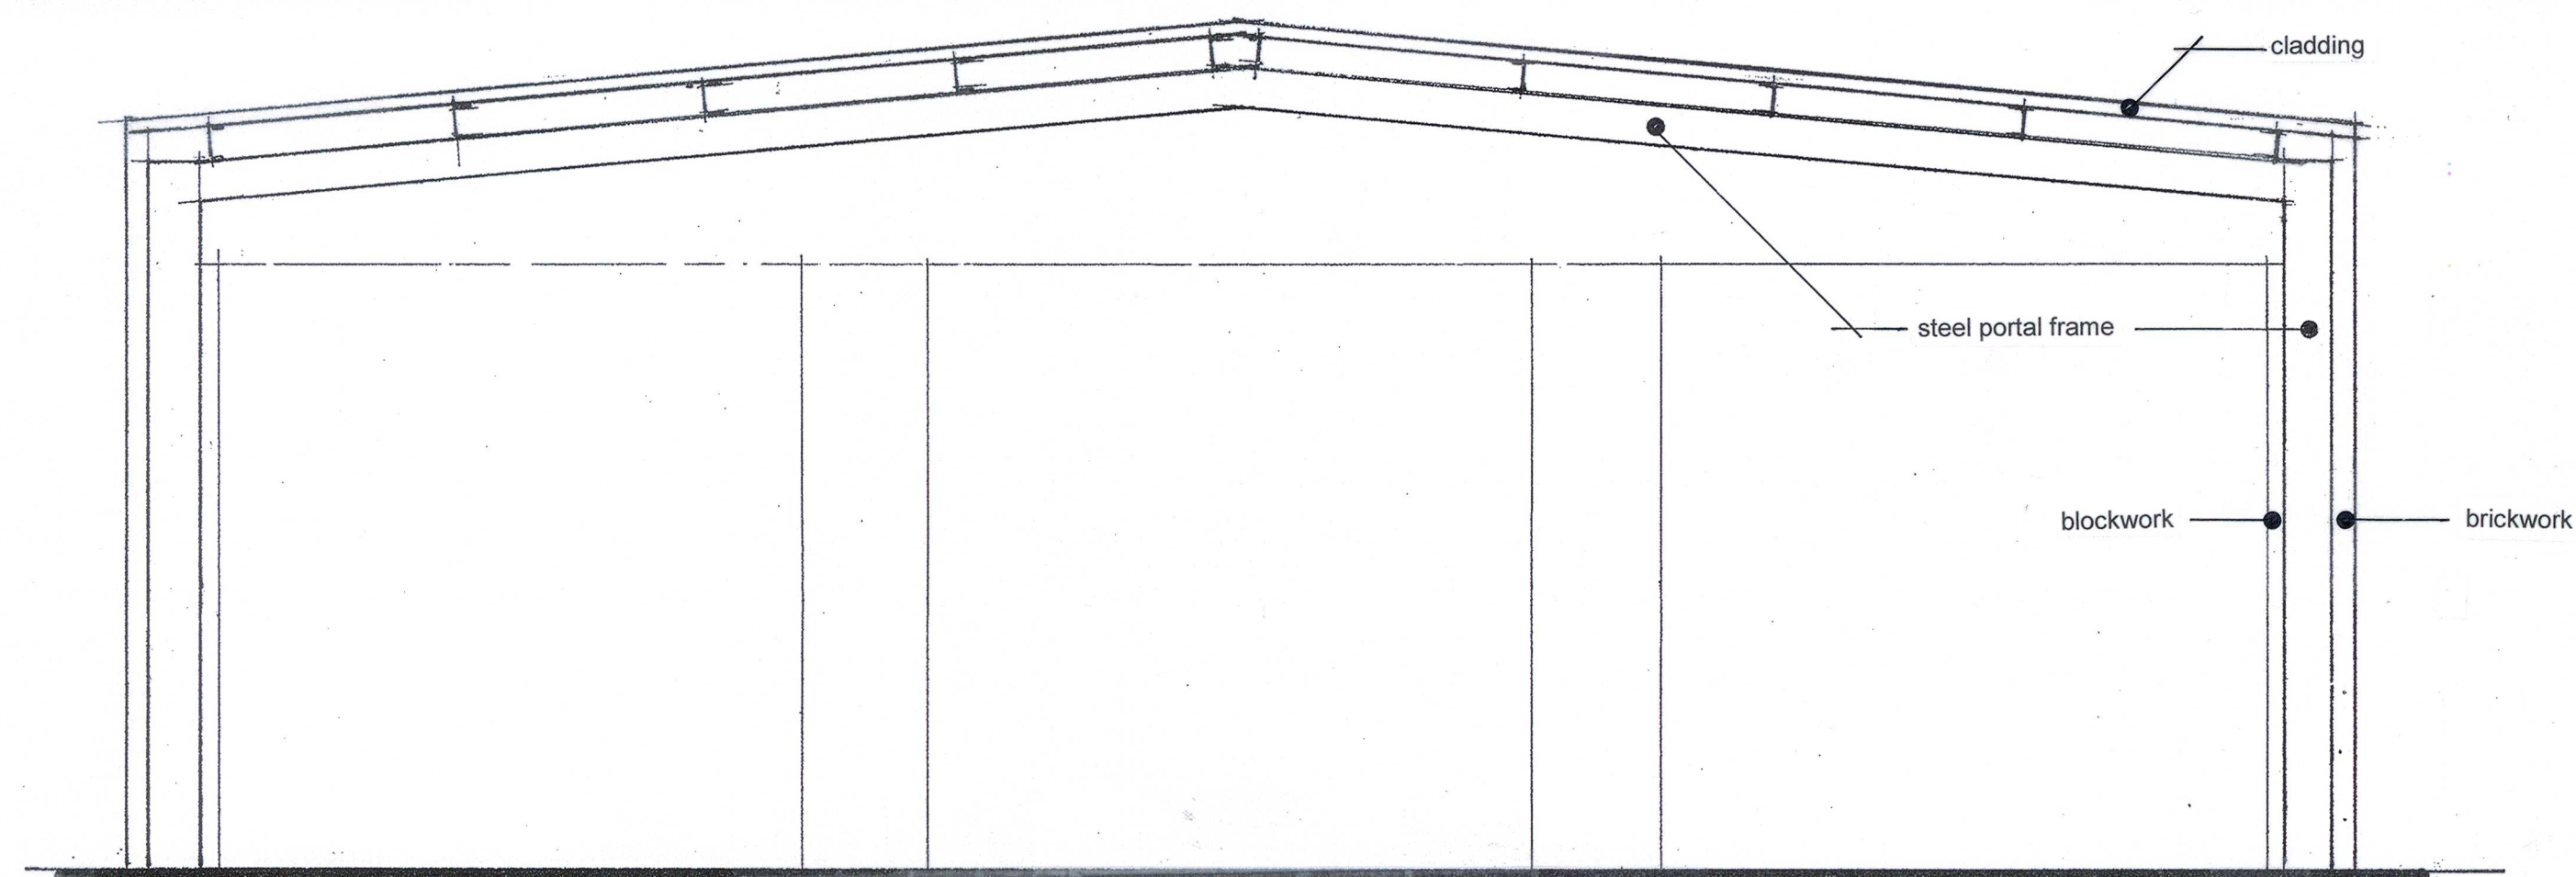


TYPICAL SECTION THROUGH

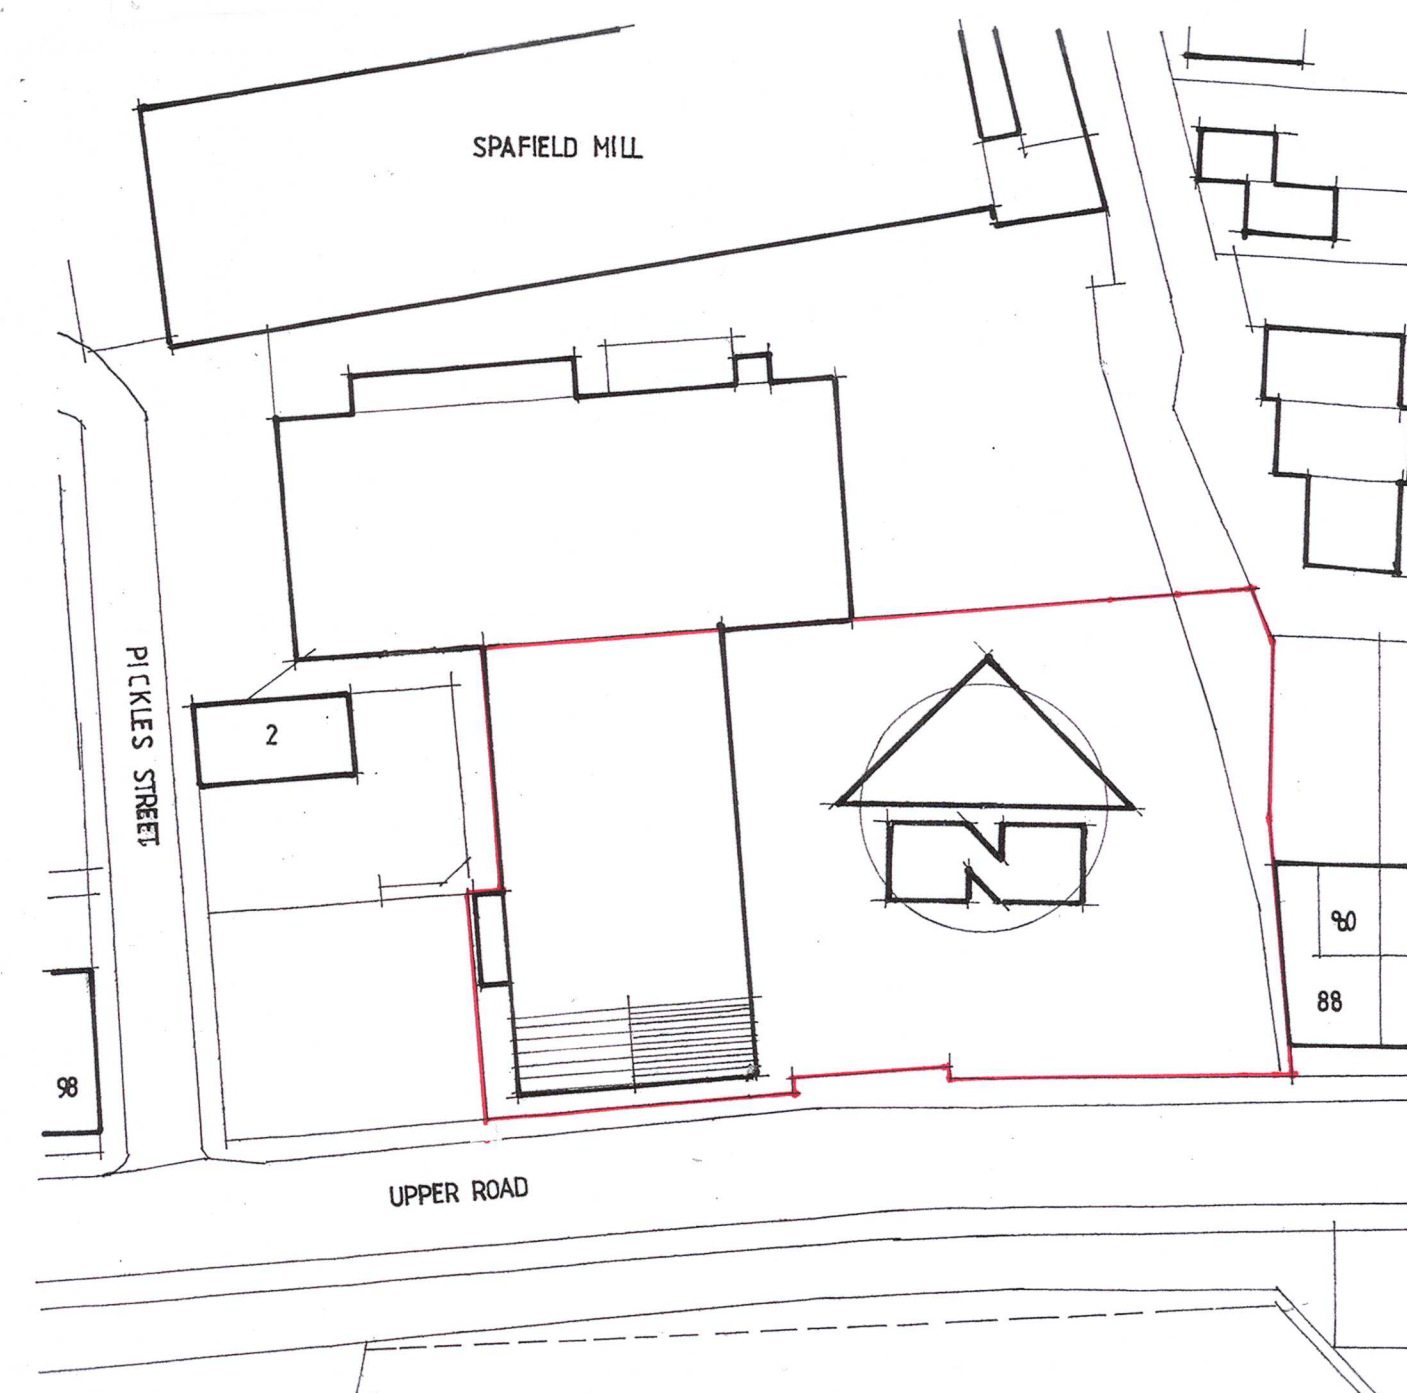


SITE LOCATION PLAN 1/500

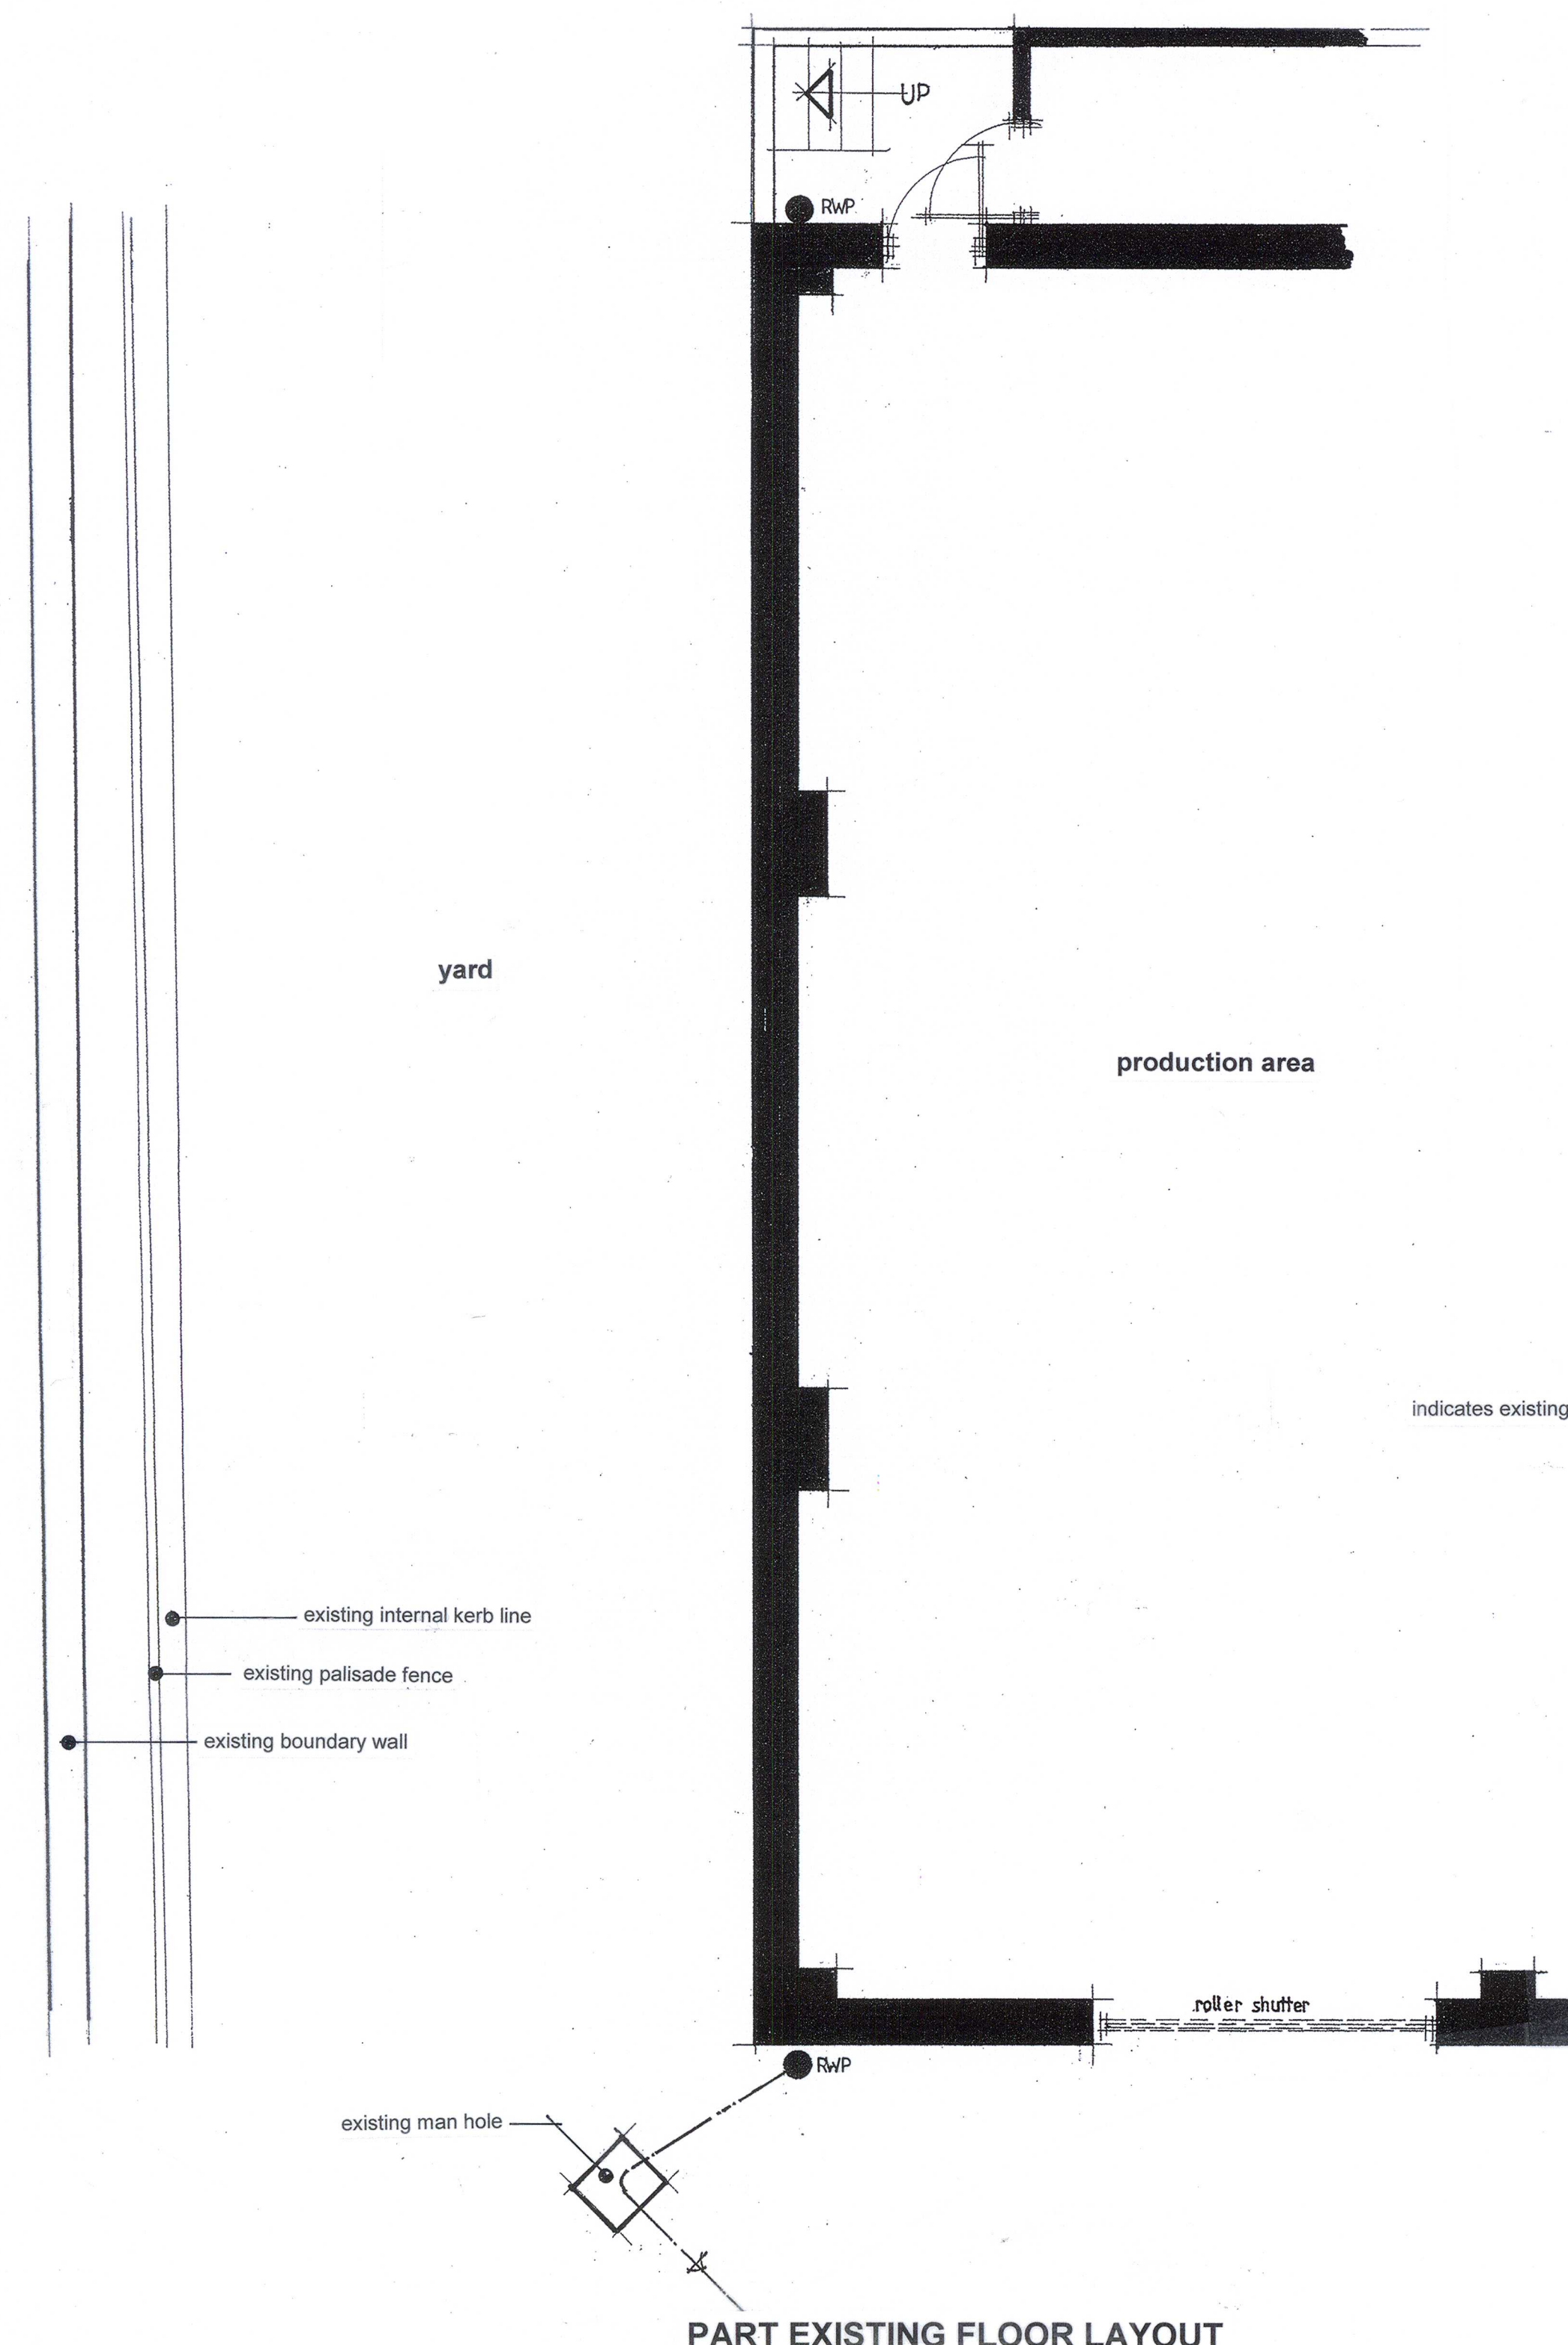


PART EXISTING FLOOR LAYOUT

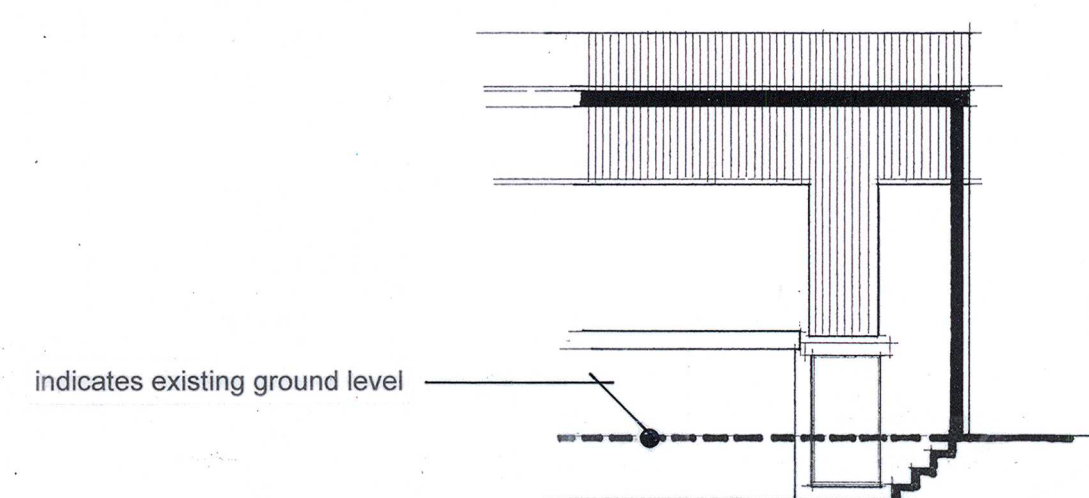

PART EXISTING REAR ELEVATION 1/100

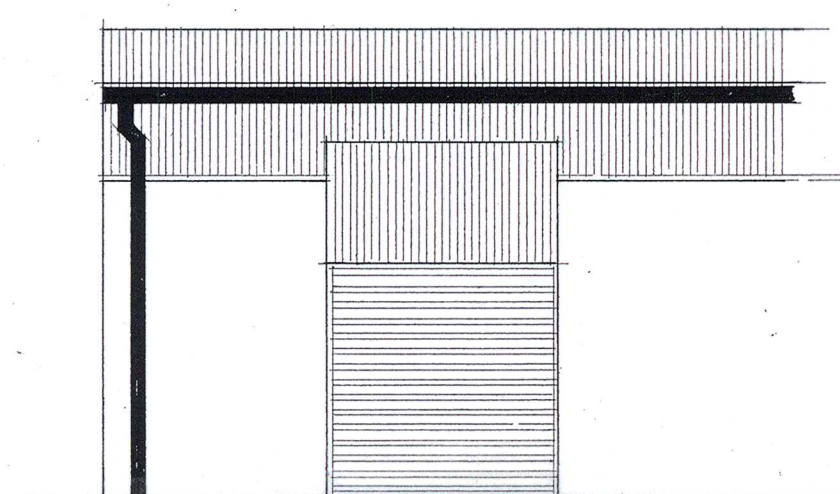

PART EXISTING FRONT ELEVATION 1/100

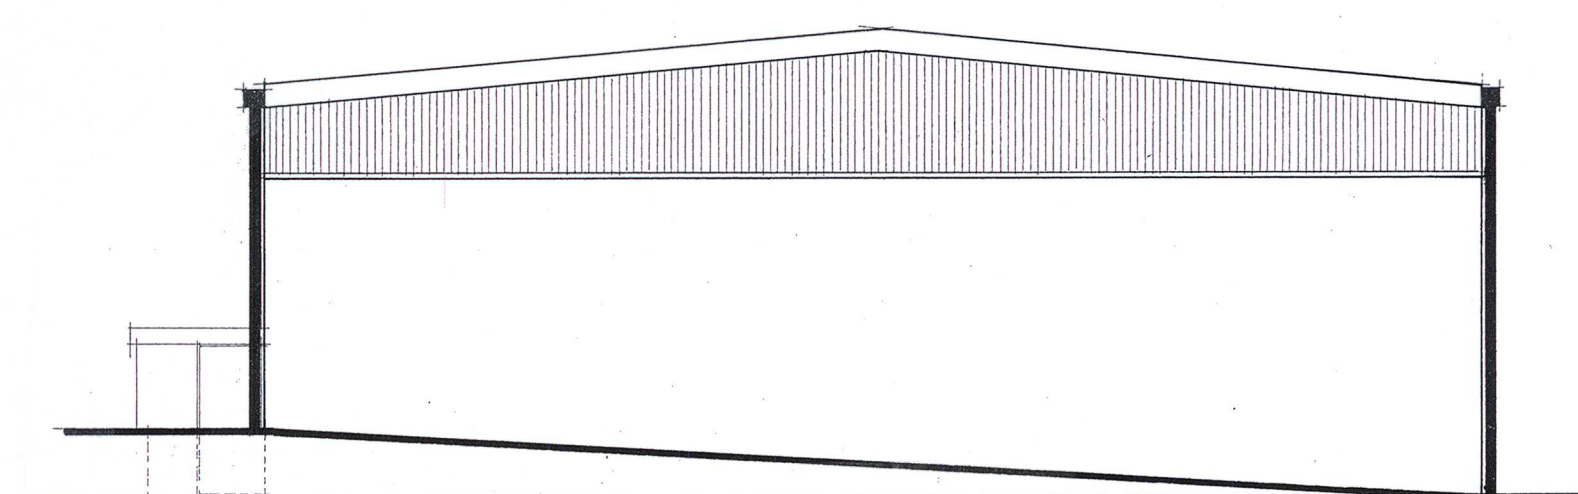

EXISTING SIDE ELEVATION 1/100

DO NOT SCALE OFF DRAWING

ALL DIMENSIONS TO BE CHECKED ON SITE

MK	DATE	REVISION

JOB DESCRIPTION
PROPOSED SIDE EXTENSION TO INDUSTRIAL UNIT.

NB
Associates
architecture · design · planning

Raydon House 2 Casson Avenue East Ardsley
Wakefield WF3 2EG
Telephone 07774529669 email nbassociates@sky.com

DRAWING
EXISTING FLOOR LAYOUT, ELEVATIONS, TYPICAL SECTION
THROUGH AND SITE LOCATION PLAN.

CLIENT
FELT TEC LTD
UNIT 1
SPAFIELD MILL
UPPER ROAD
BATLEY
WF7 7LR

DATE	MAY 2024	DRAWING No	ONE OF TWO
SCALE	1/50 @ A1	PROJECT No	2024026
DRAWN BY	N.J.B.	CHECKED BY	S.N.B.