




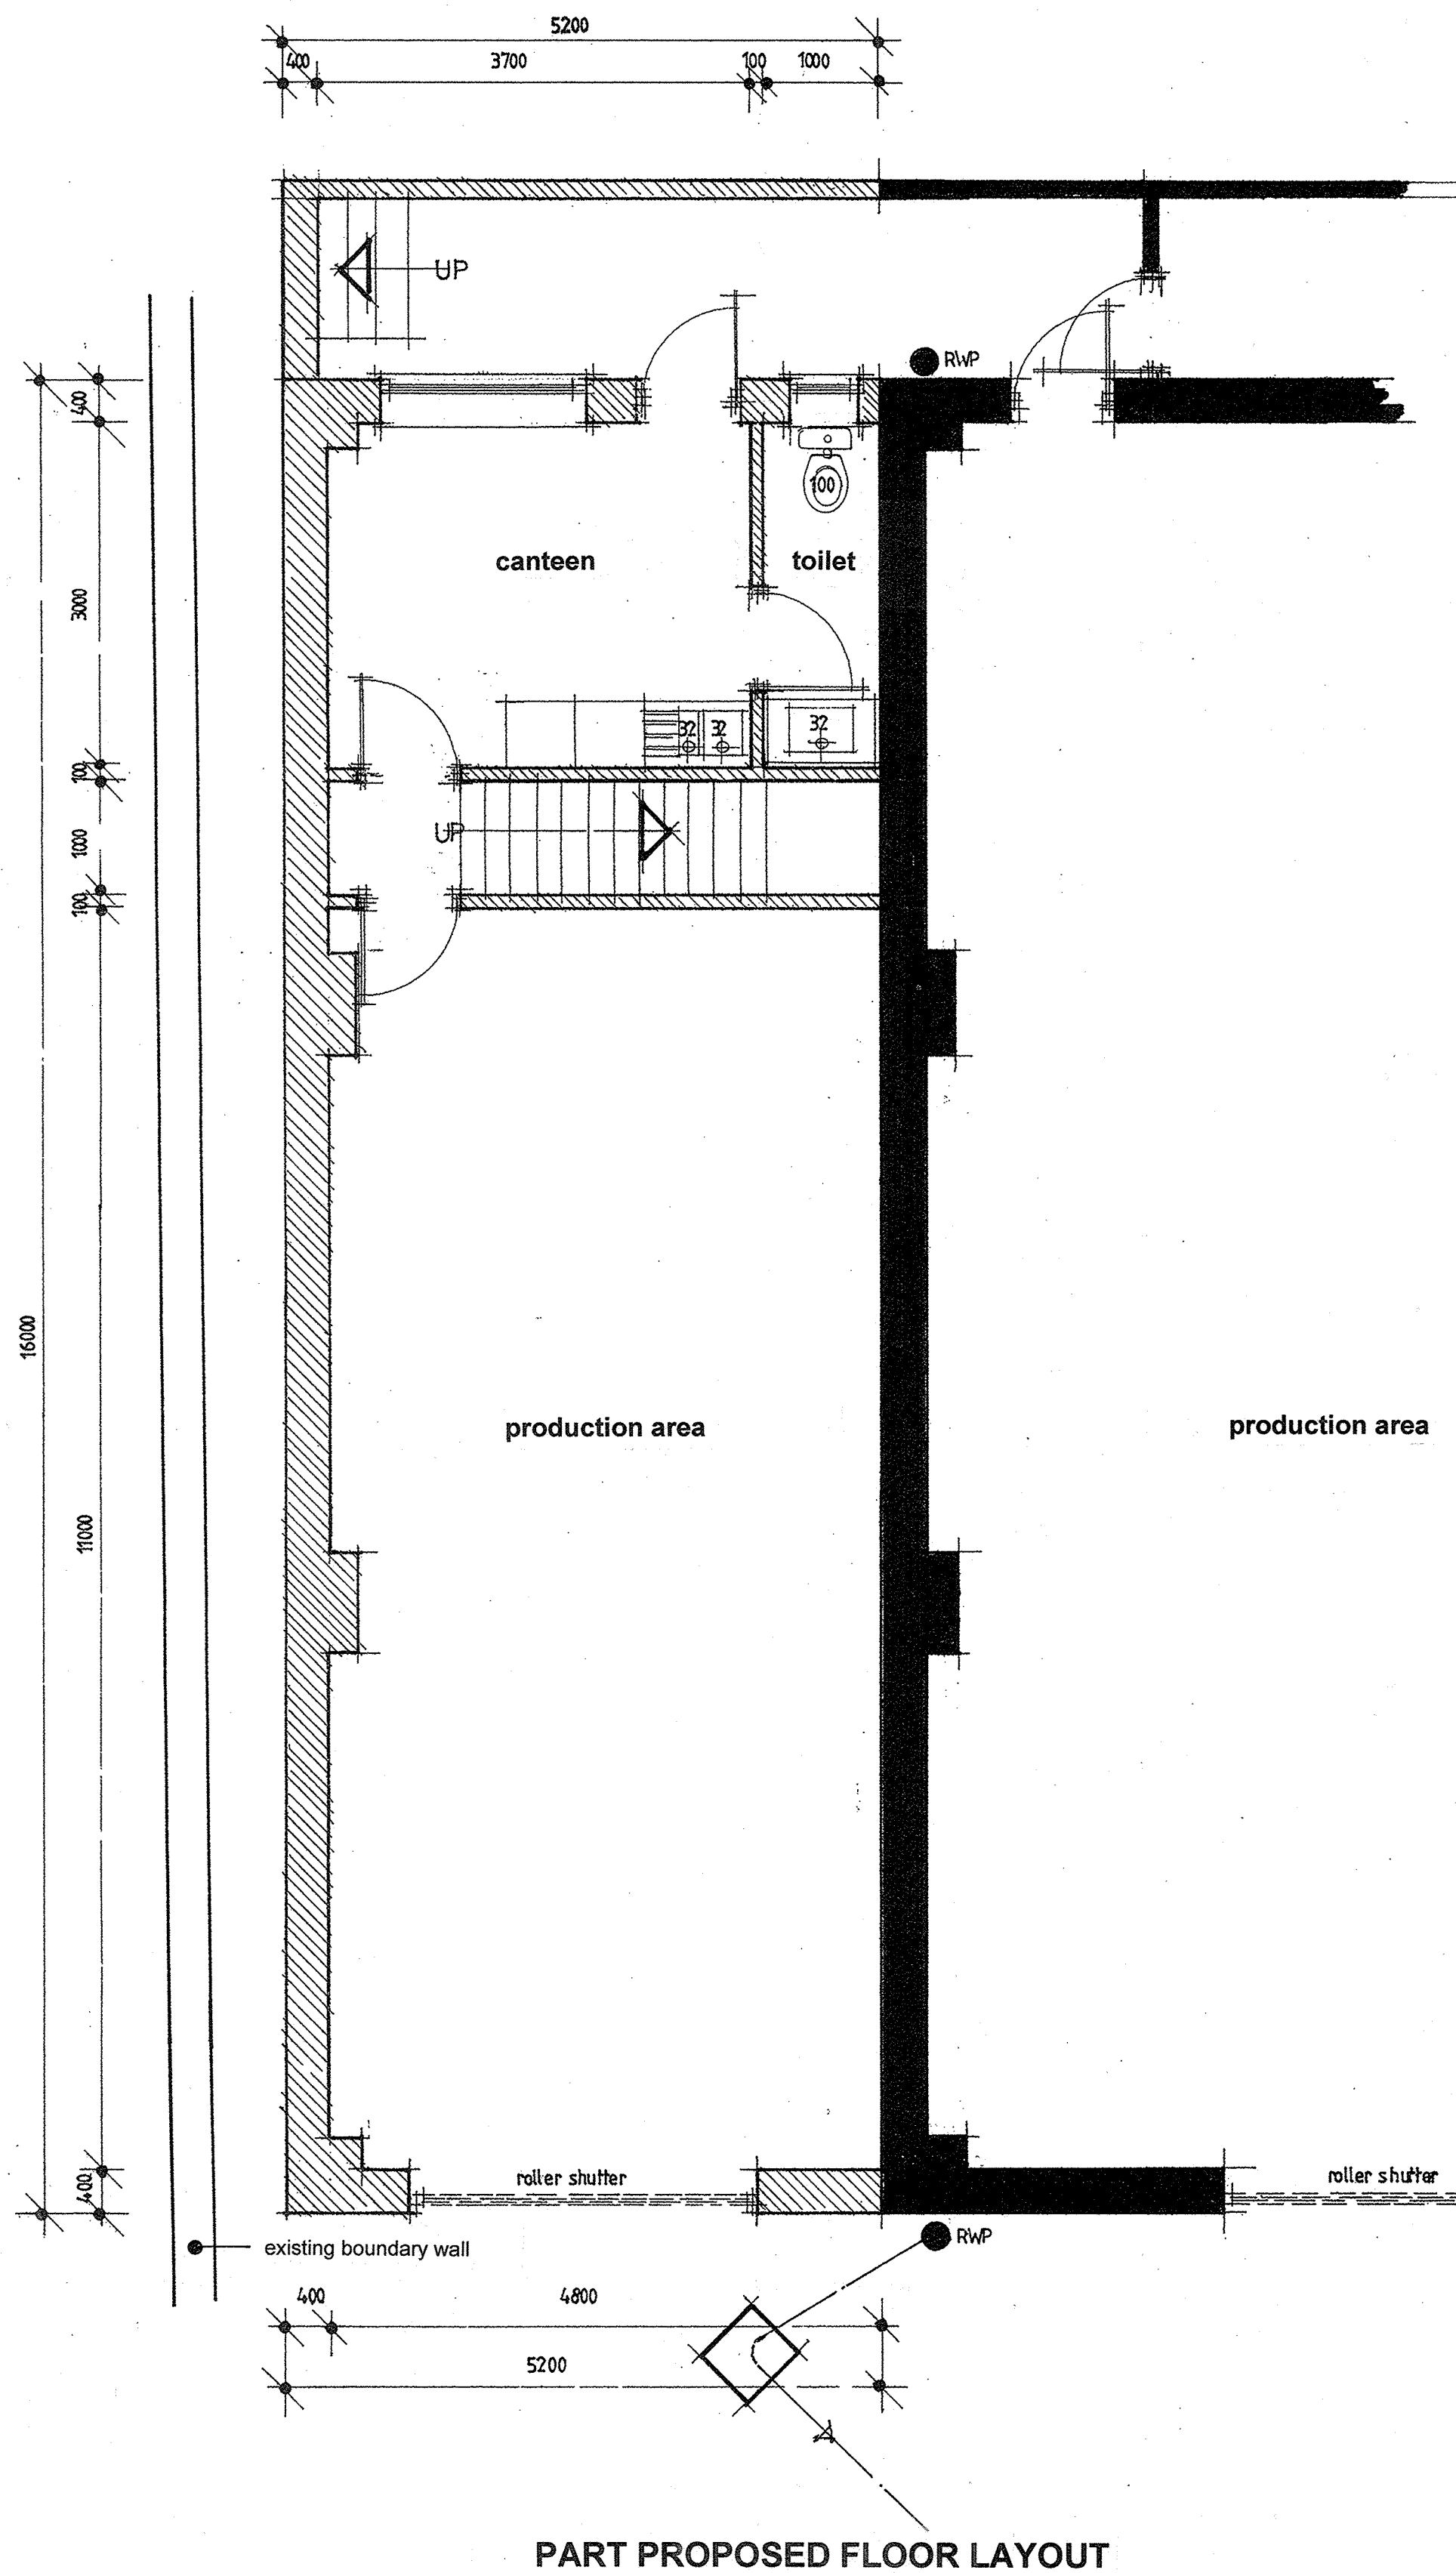


PART PROPOSED FLOOR LAYOUT

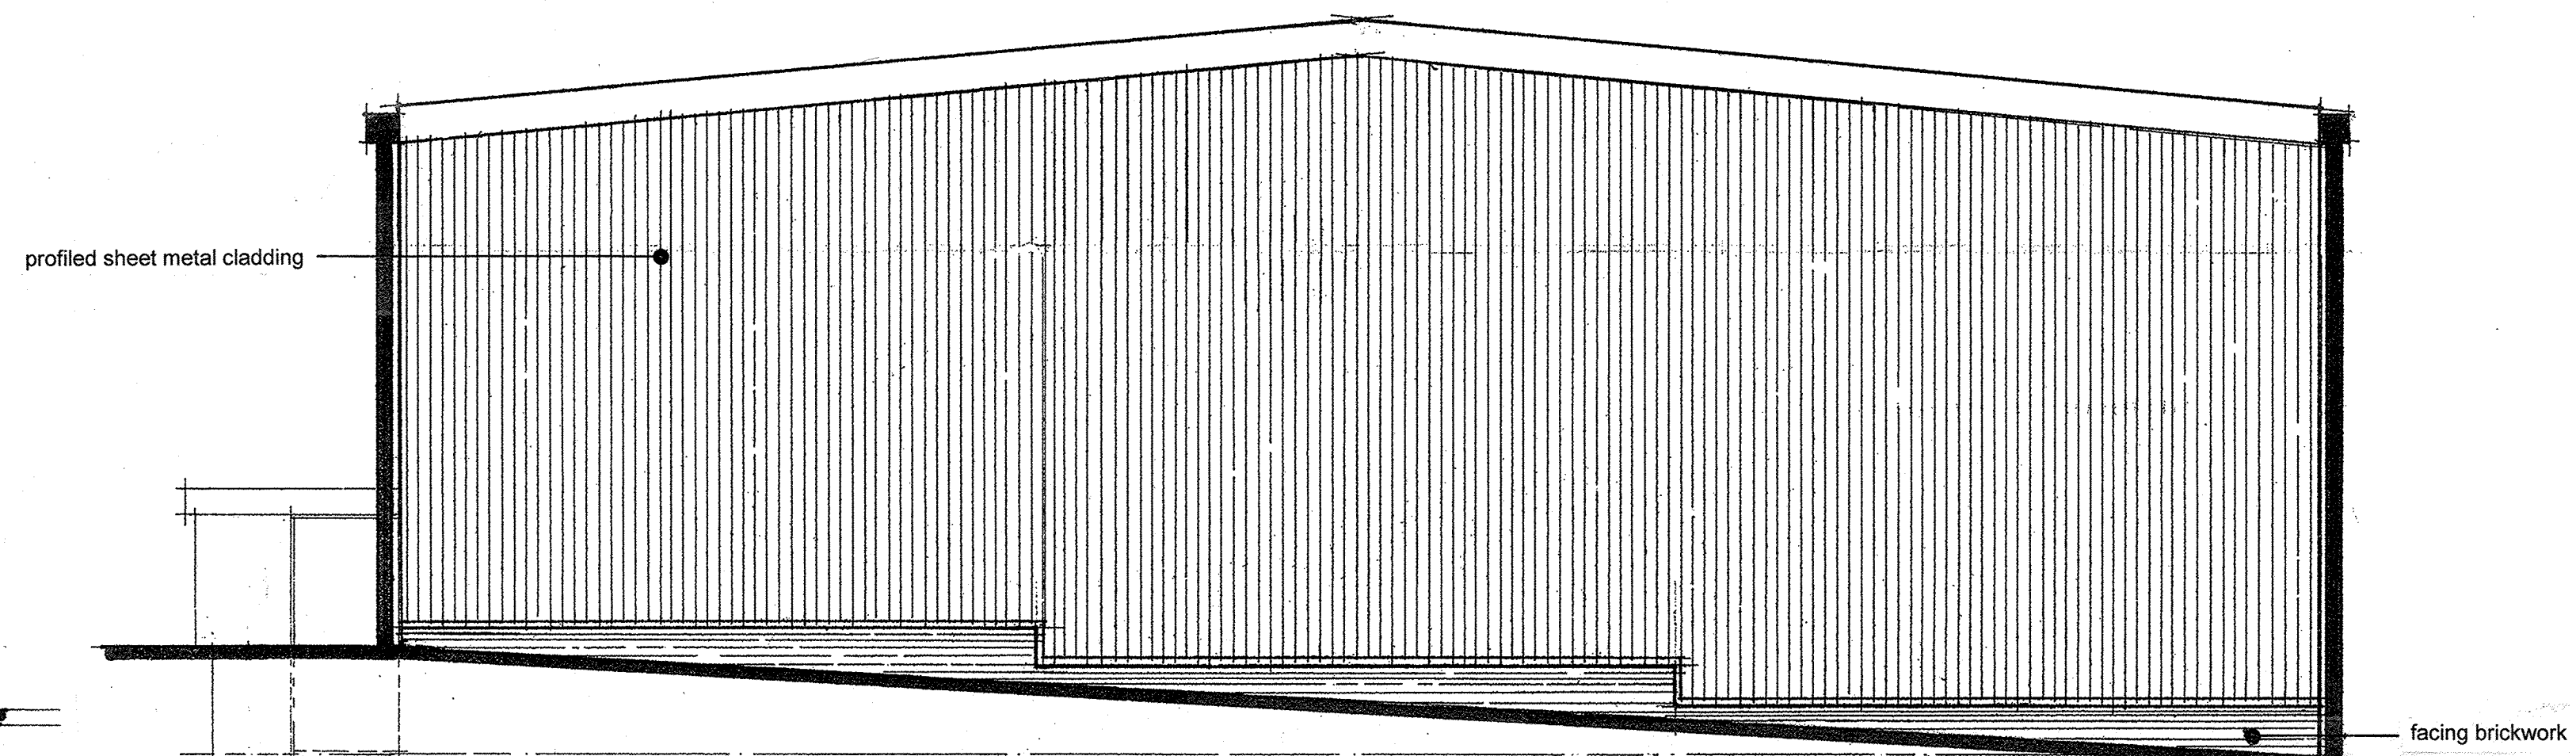


PROPOSED SIDE ELEVATION

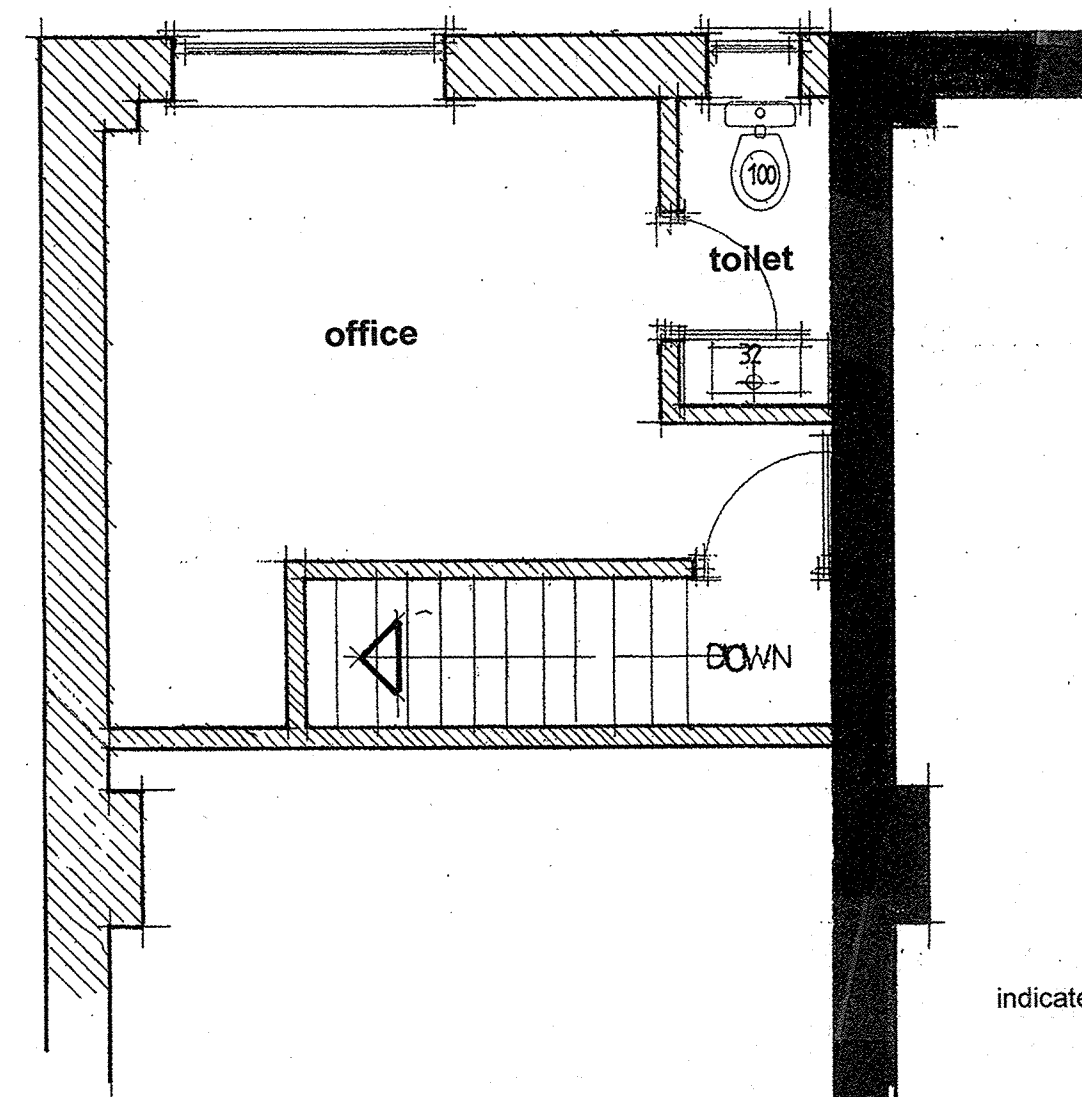

PROPOSED MEZZANINE FLOOR LAYOUT

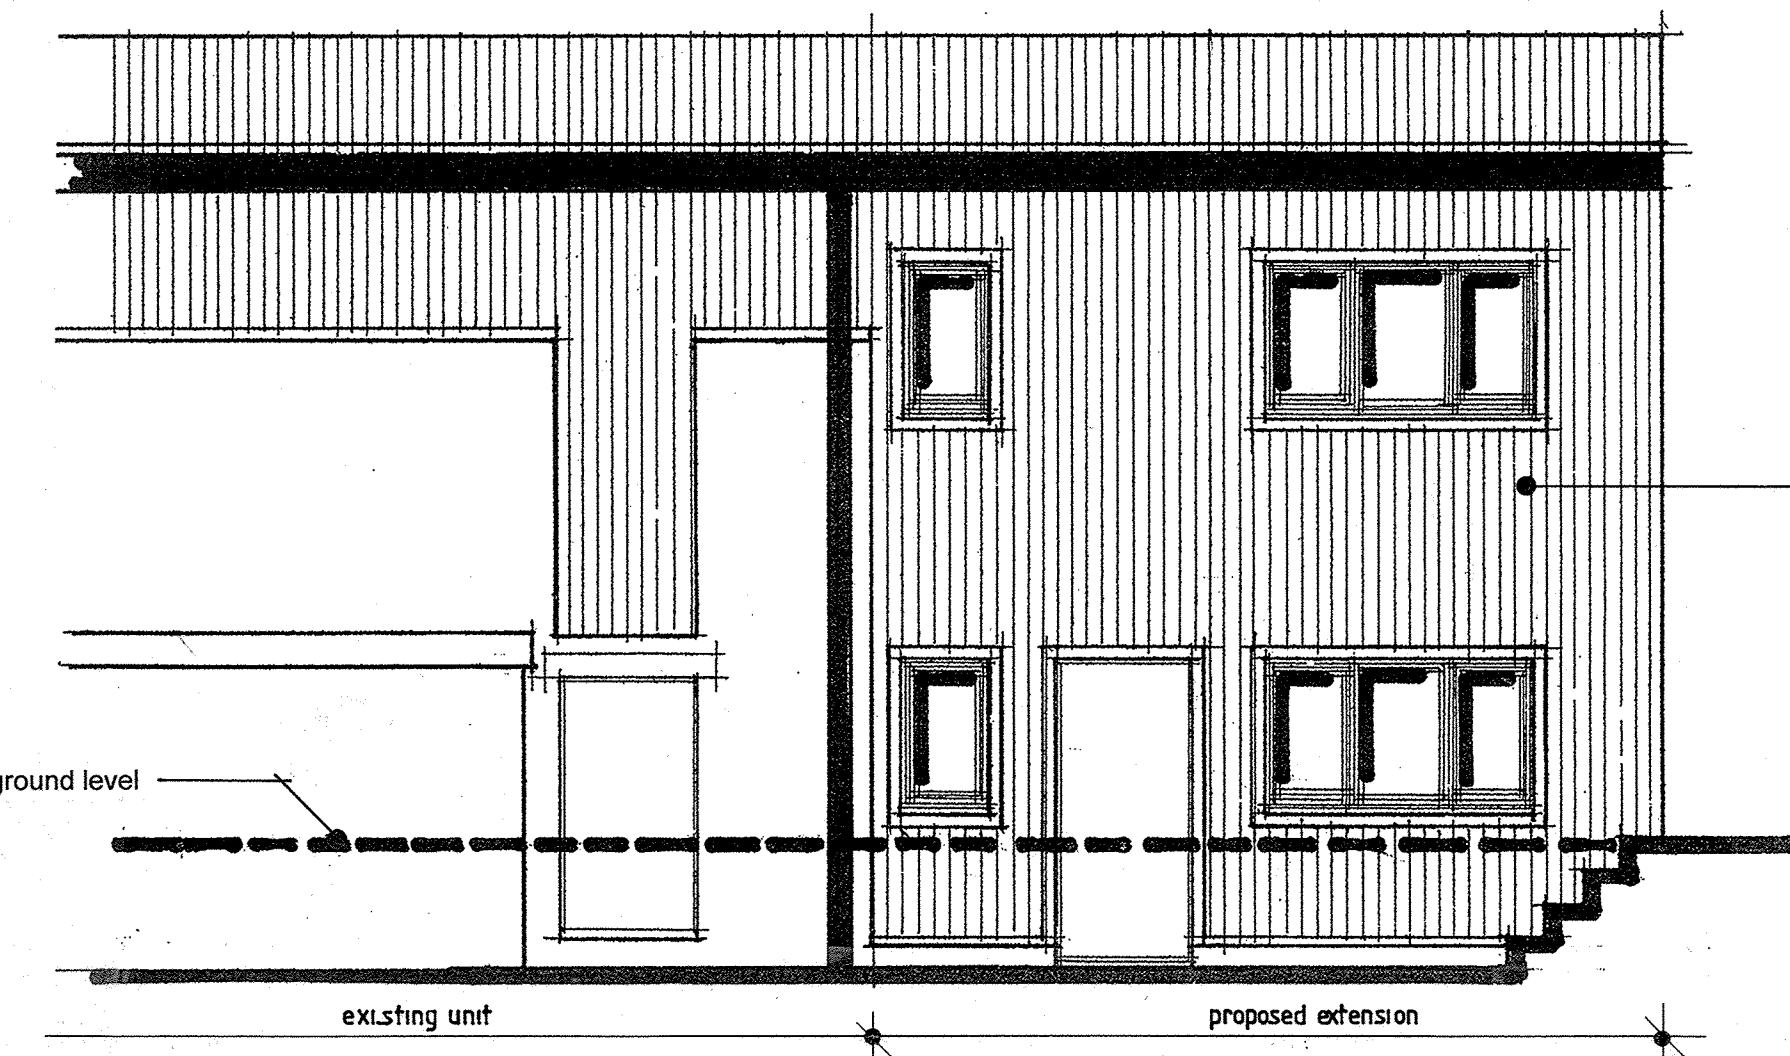

PART PROPOSED REAR ELEVATION

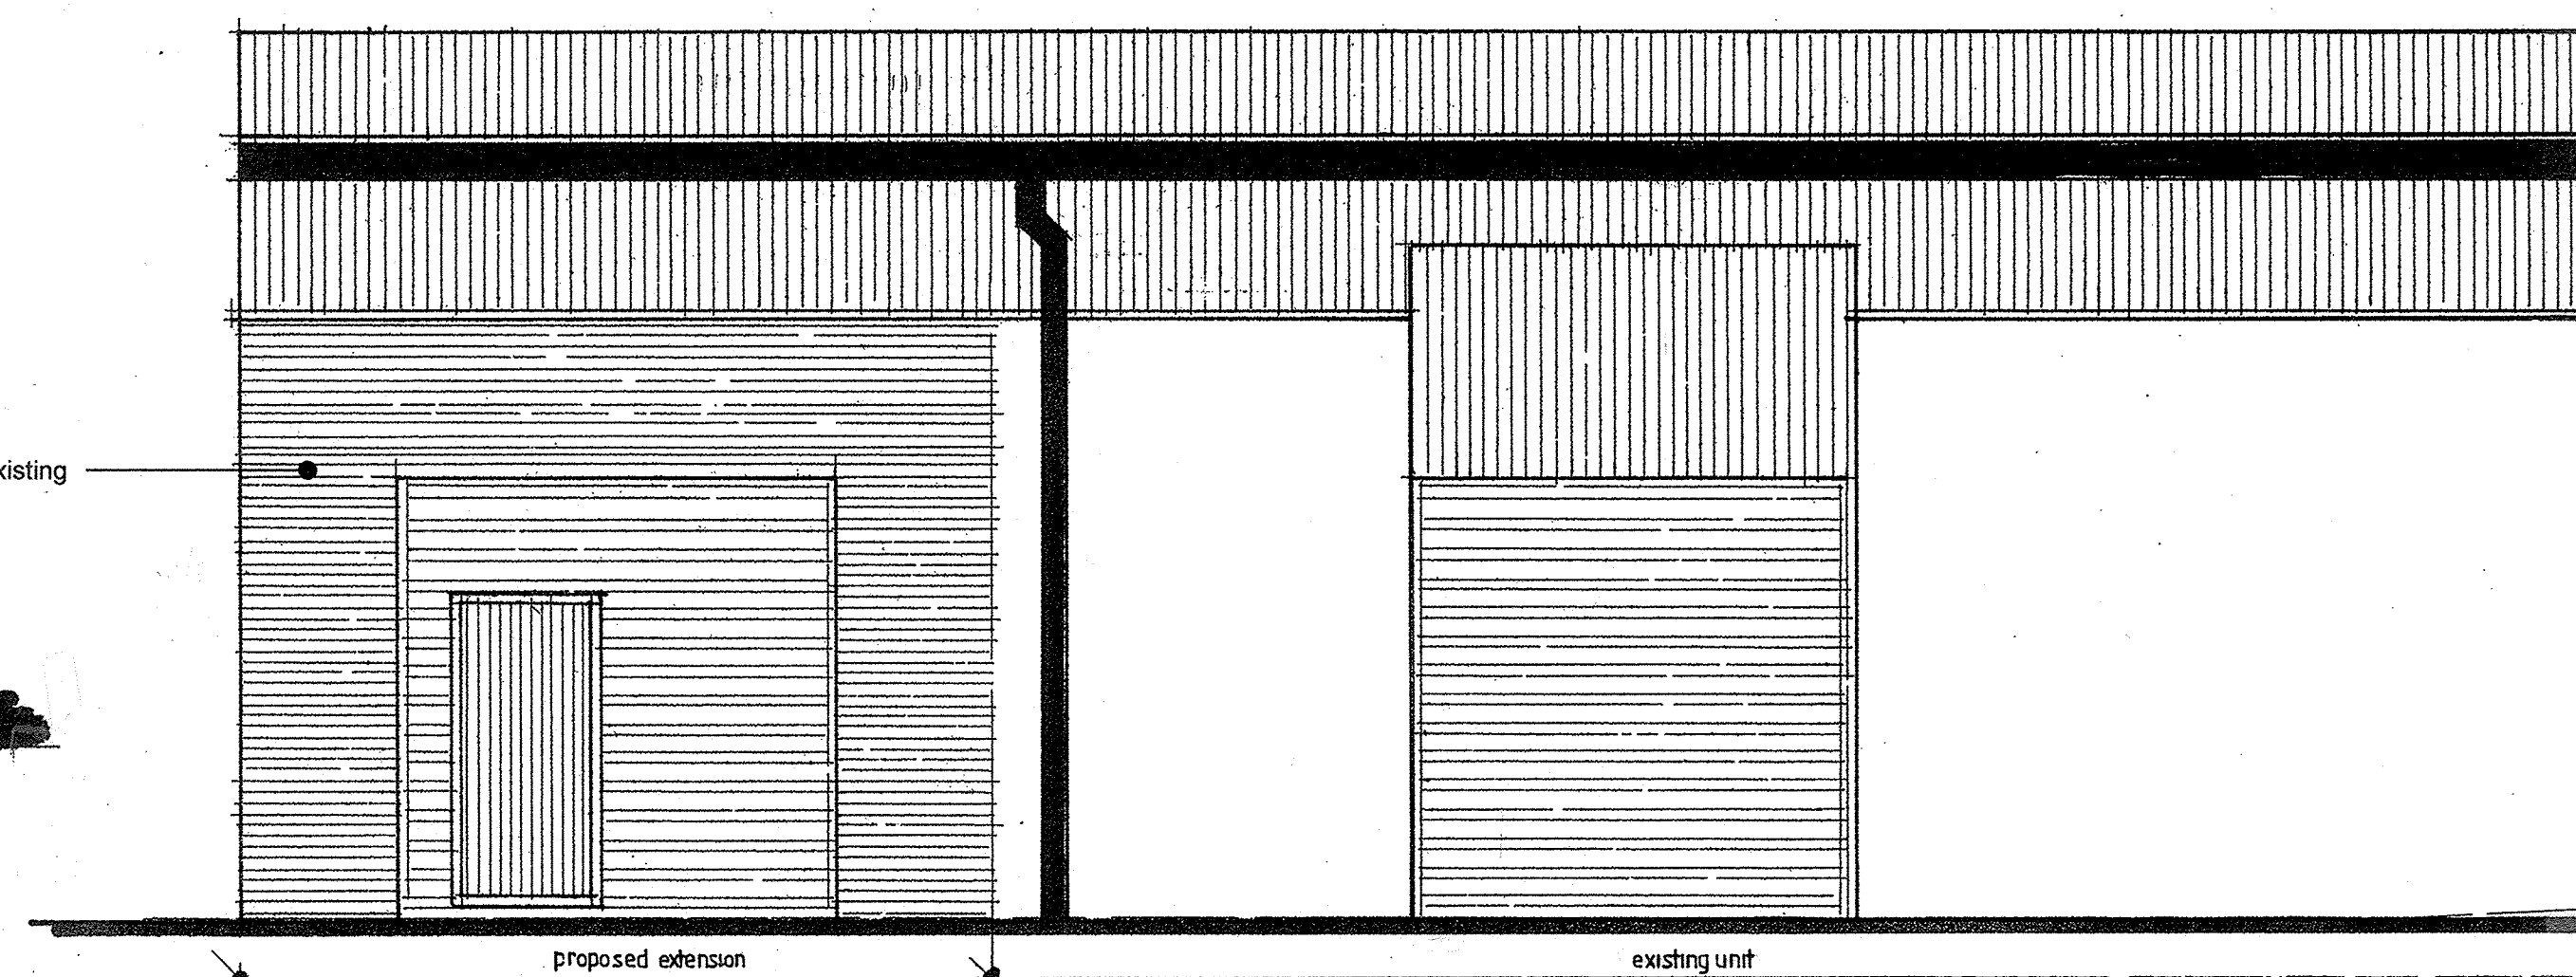

PART PROPOSED FRONT ELEVATION

DO NOT SCALE OFF DRAWING
ALL DIMENSIONS TO BE CHECKED ON SITE

NO	DATE	REVISION

JOB DESCRIPTION
PROPOSED SIDE EXTENSION TO INDUSTRIAL UNIT.

NB Associates
architecture · design · planning

Rayndon House 2 Casson Avenue East Ardsley
Wakefield WF3 2EG
Telephone 07774529669 email nbassociates@sky.com

DRAWING
PROPOSED FLOOR LAYOUT AND ELEVATIONS.

CLIENT
FELT TEC LTD
UNIT 1
SPAFIELD MILL
UPPER ROAD
BATLEY
WF7 7LR

DATE	MAY 2024	DRAWING No	TWO OF TWO
SCALE	1/50 @ A1	PROJECT No	2024026
DRAWN BY	N.J.B.	CHECKED BY	S.N.B.