





Exiting Site
1 : 100

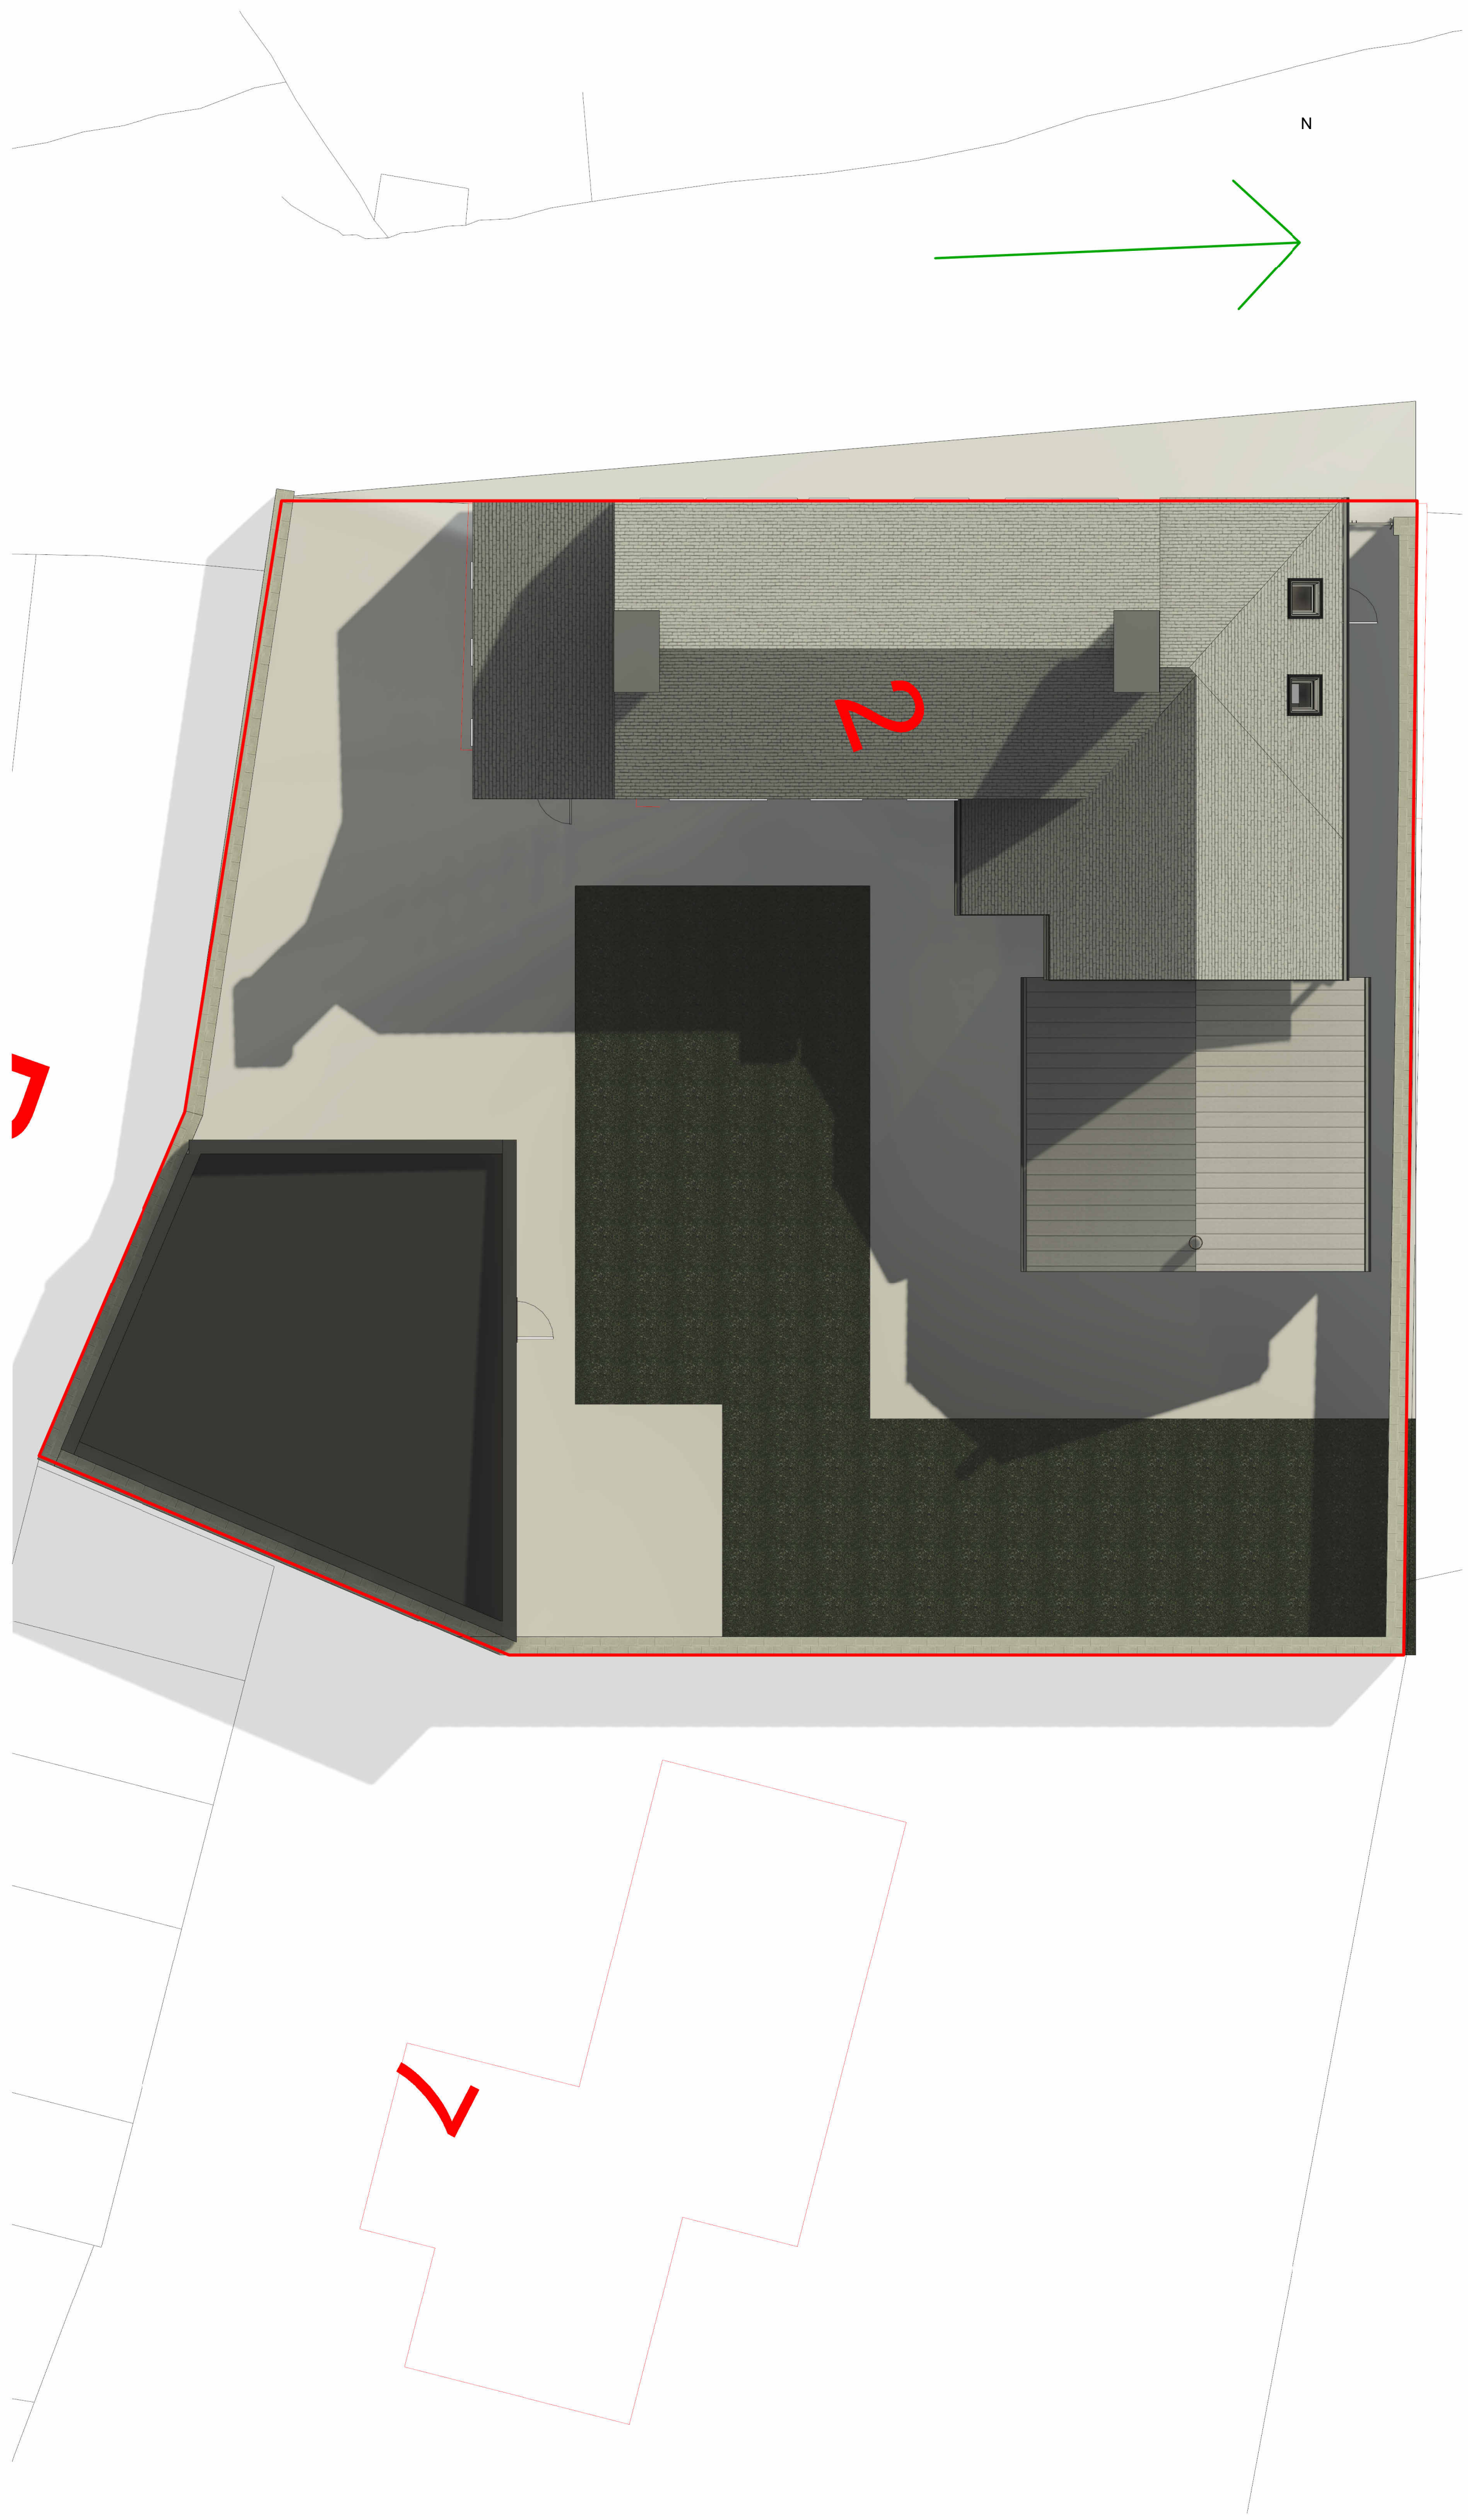

Proposed Site
1 : 100

Only figured dimensions should be used.
Scaled dimensions should be checked with the Architect.
This drawing together with the design, is the property and copyright
of the Architect and must not be reproduced without written
permission

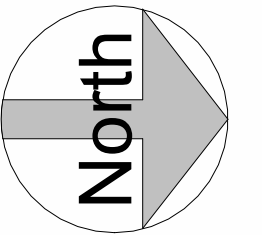

0 1 2 3 4 5 10
GRAPHIC SCALE: 1:100

A	Site plan updated to reflect modified proposal.	JF	JC	22.04.2024
rev	description	drawn	auth	date

DO NOT SCALE OFF THIS DRAWING

ACUMEN
Designers & Architects

acumenarchitects.co.uk 01484 546 000
Headrow House, Old Leeds Road, Huddersfield, Huddersfield HD1 1SG

Client ACUMEN				
Project 2 BROADFIELDS, SLAITHWAITE HUDDERSFIELD				
Project No 2796	Drawing No (100)03	Rev A		
Description Existing and Proposed Site Plan				
Scale 1 : 100 @ A1	Date Drawn MAR 24	Drawn By GH	Authorised By JC	
Purpose of Issue Planning ☒ Building Regs ☐ Tender ☐ Construction ☐ Comment ☐ Info ☐				