


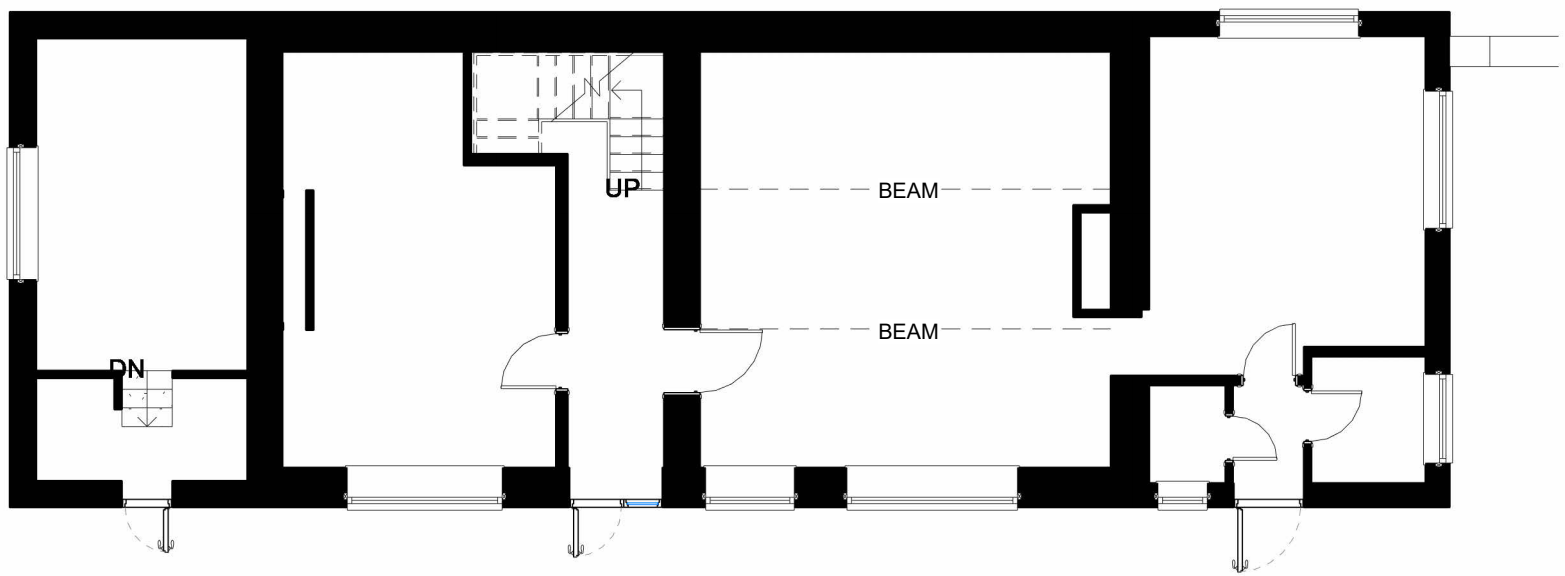


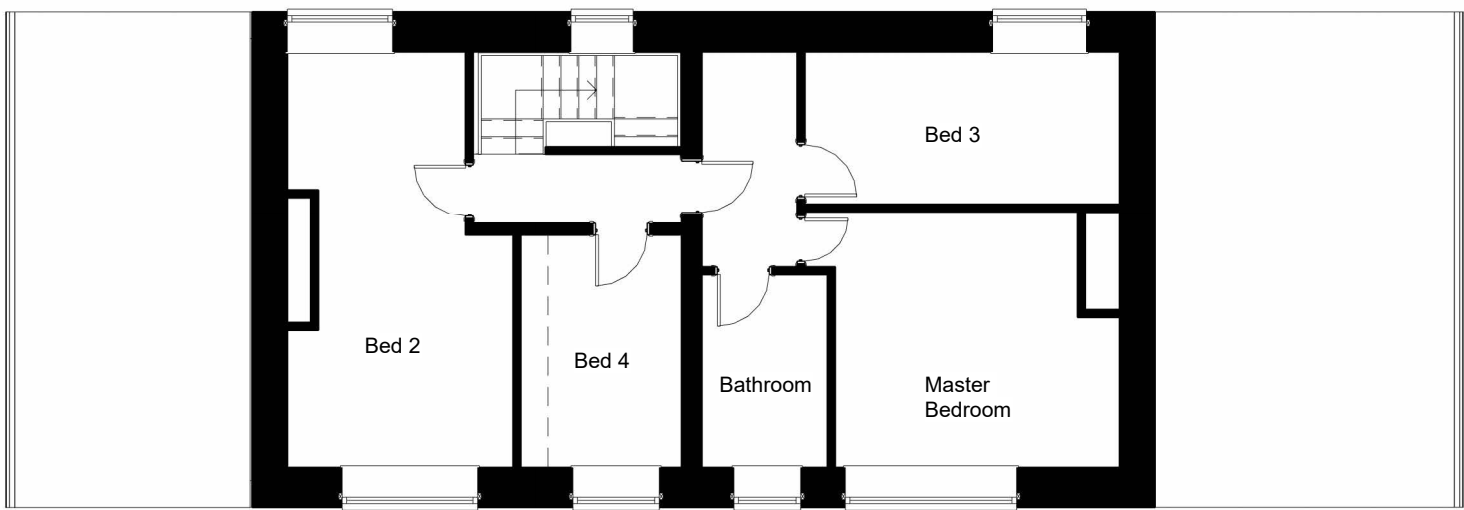


Existing Ground Floor
1 : 100

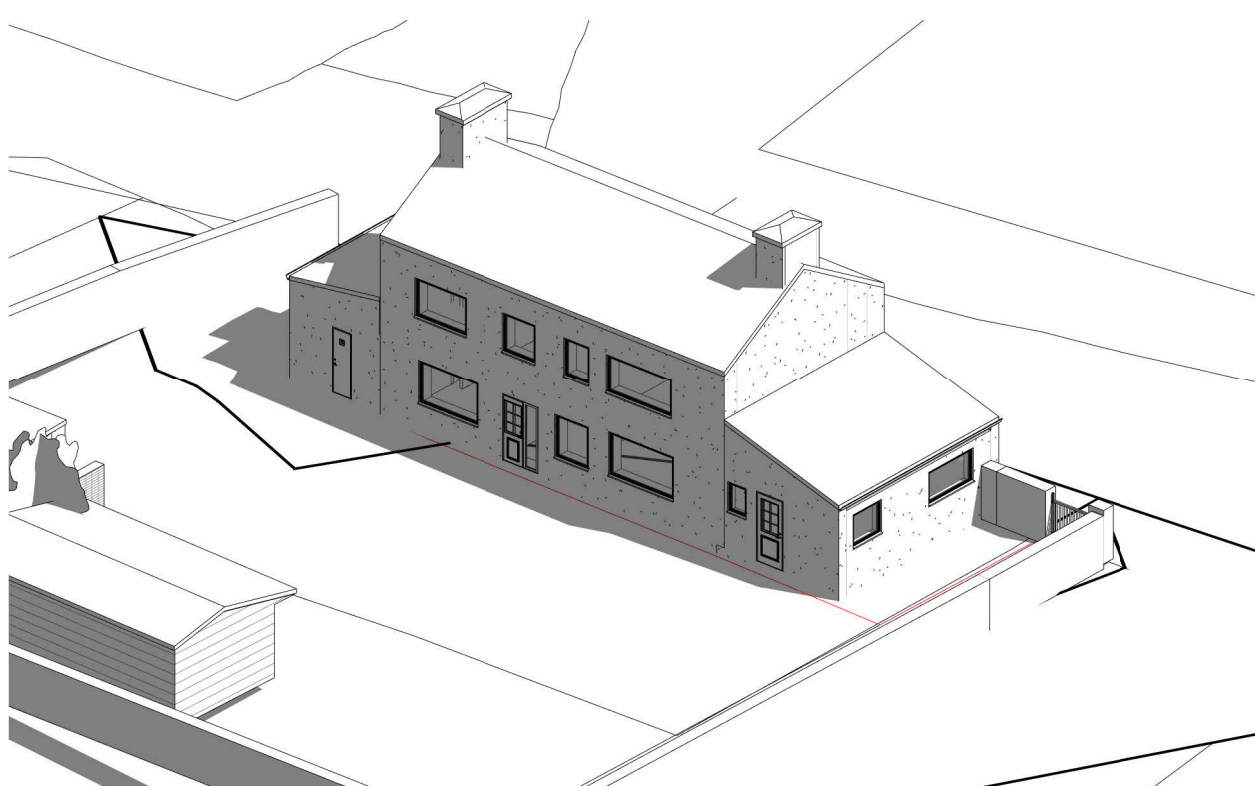


Existing First Floor
1 : 100

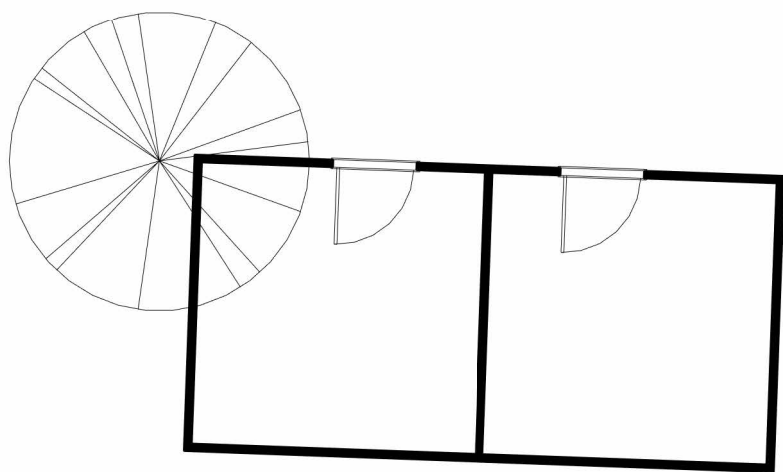


Existing 3D View

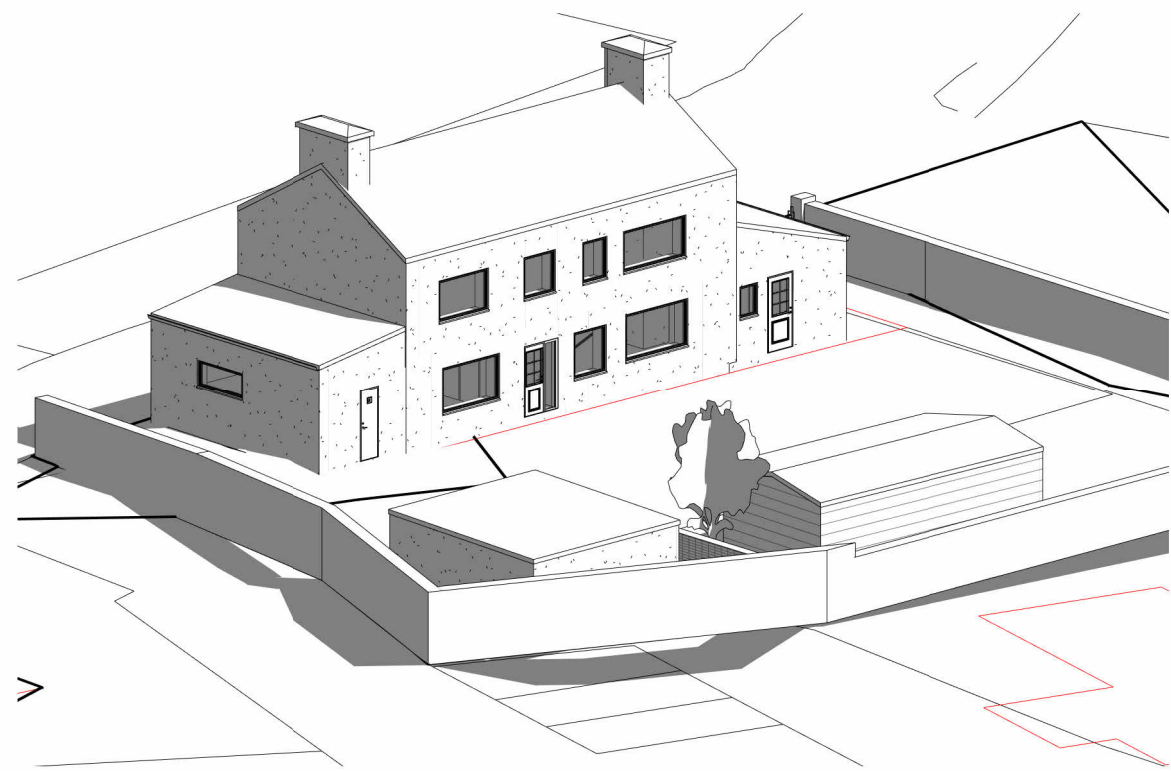


Existing 3D View 2

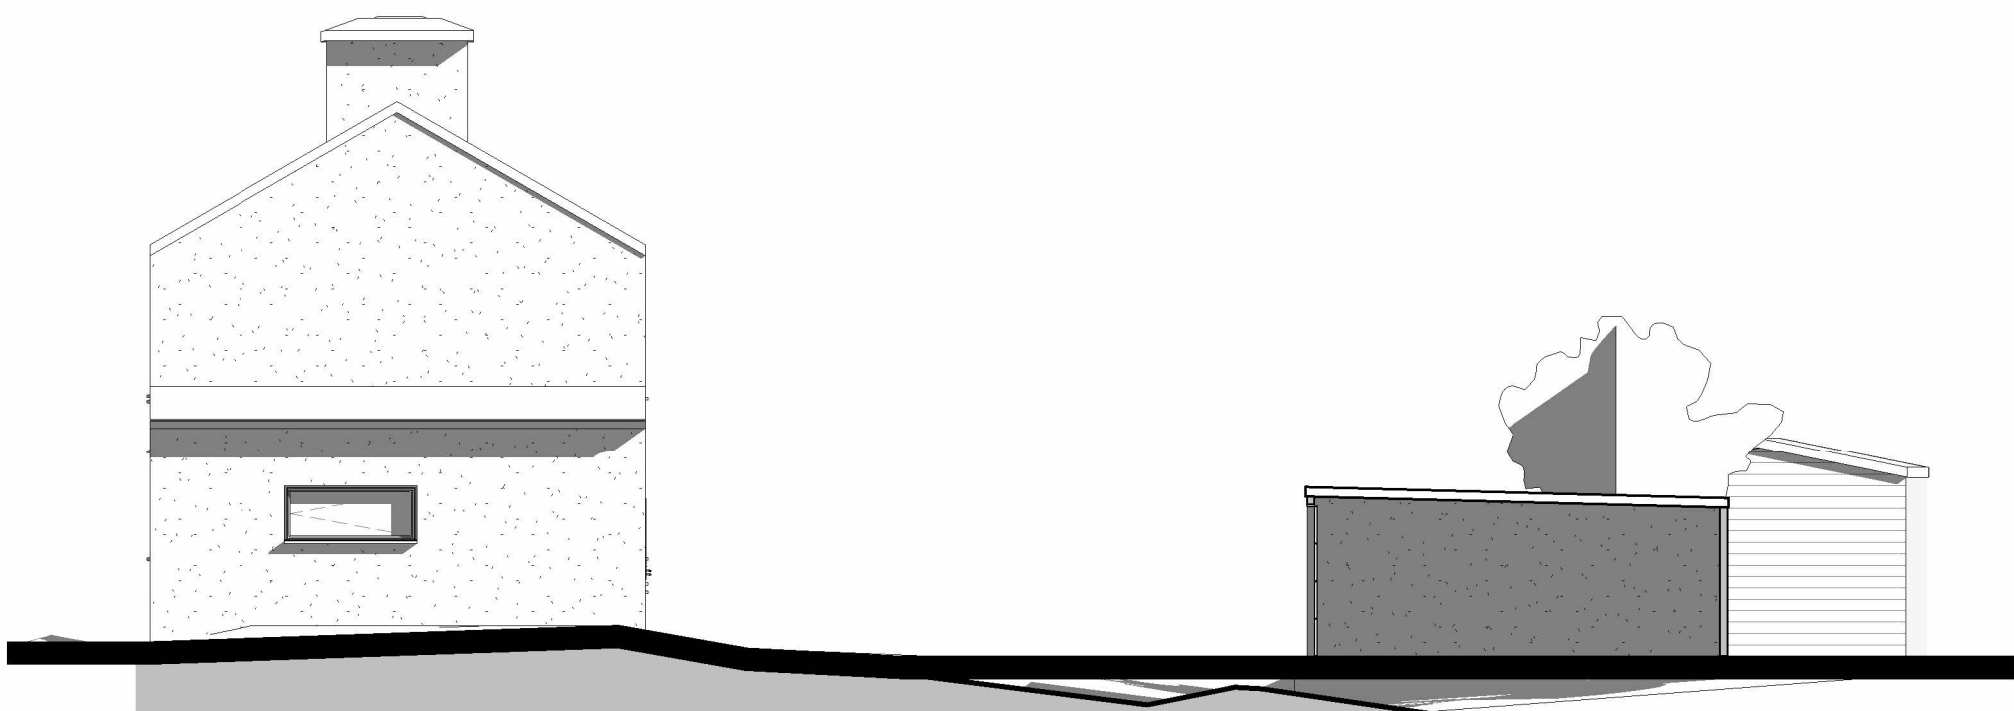


Existing South Elevation
1 : 100

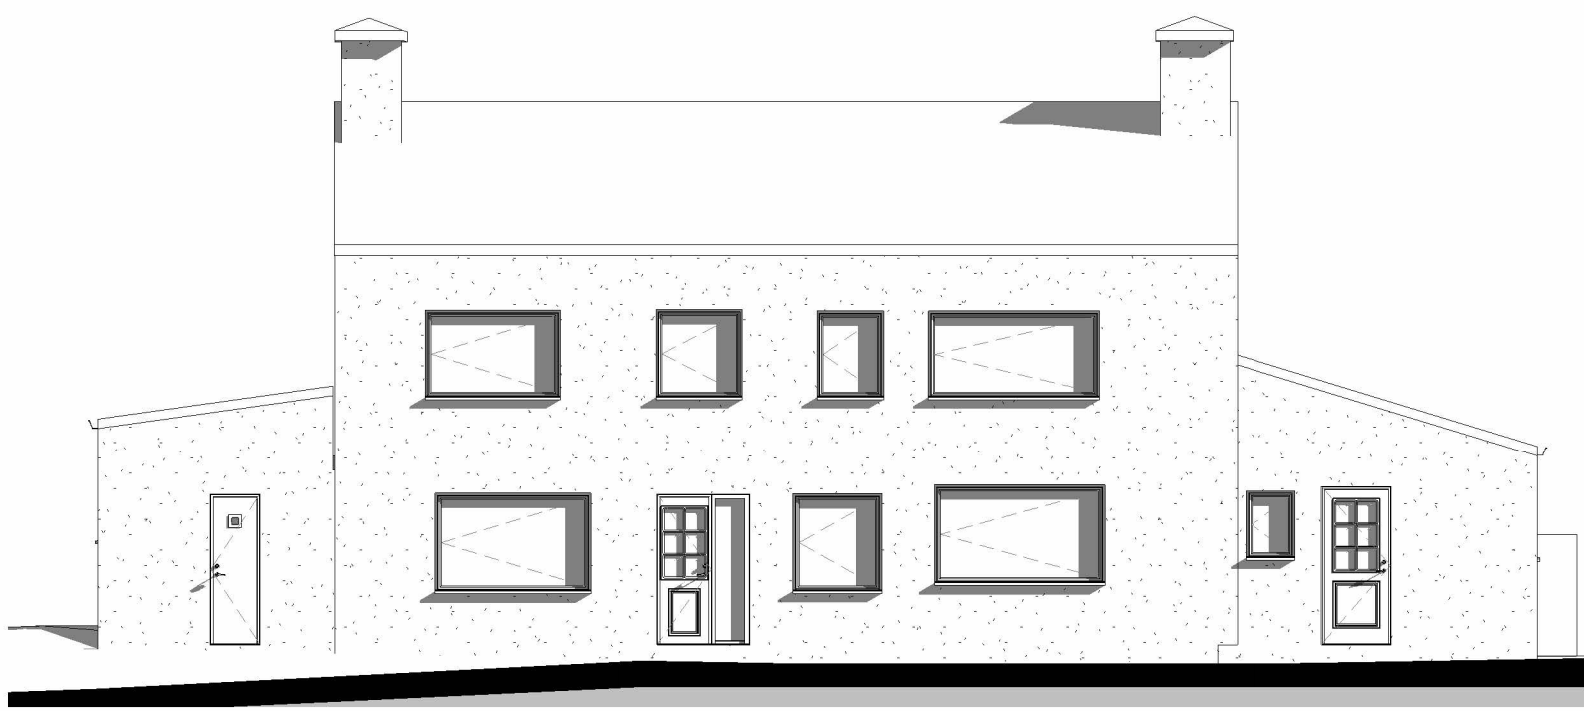

Existing East Elevation
1 : 100

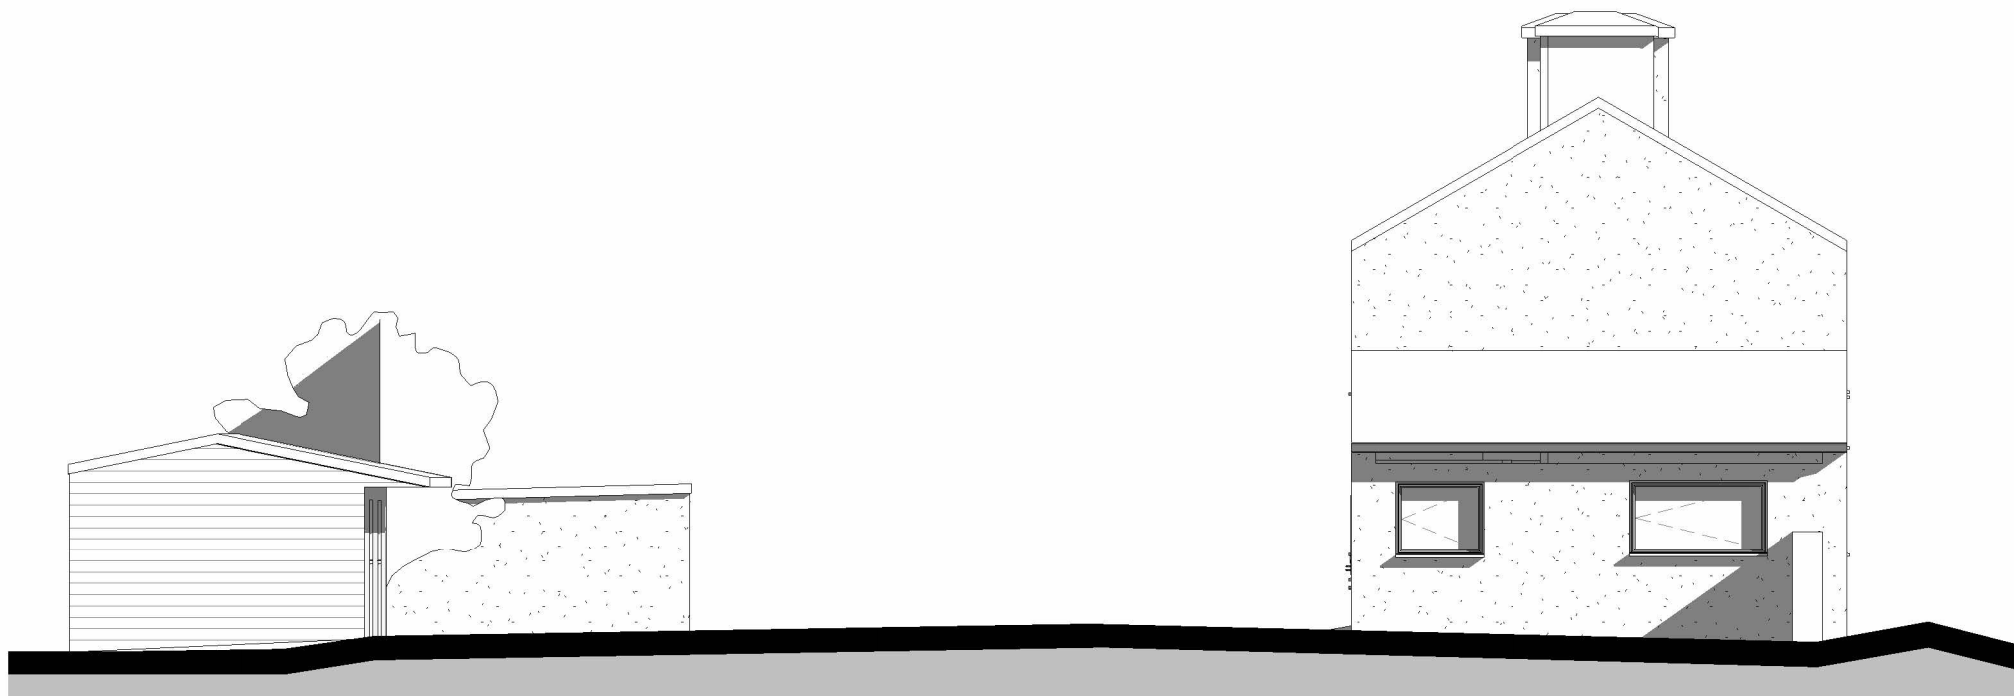


Existing North Elevation
1 : 100

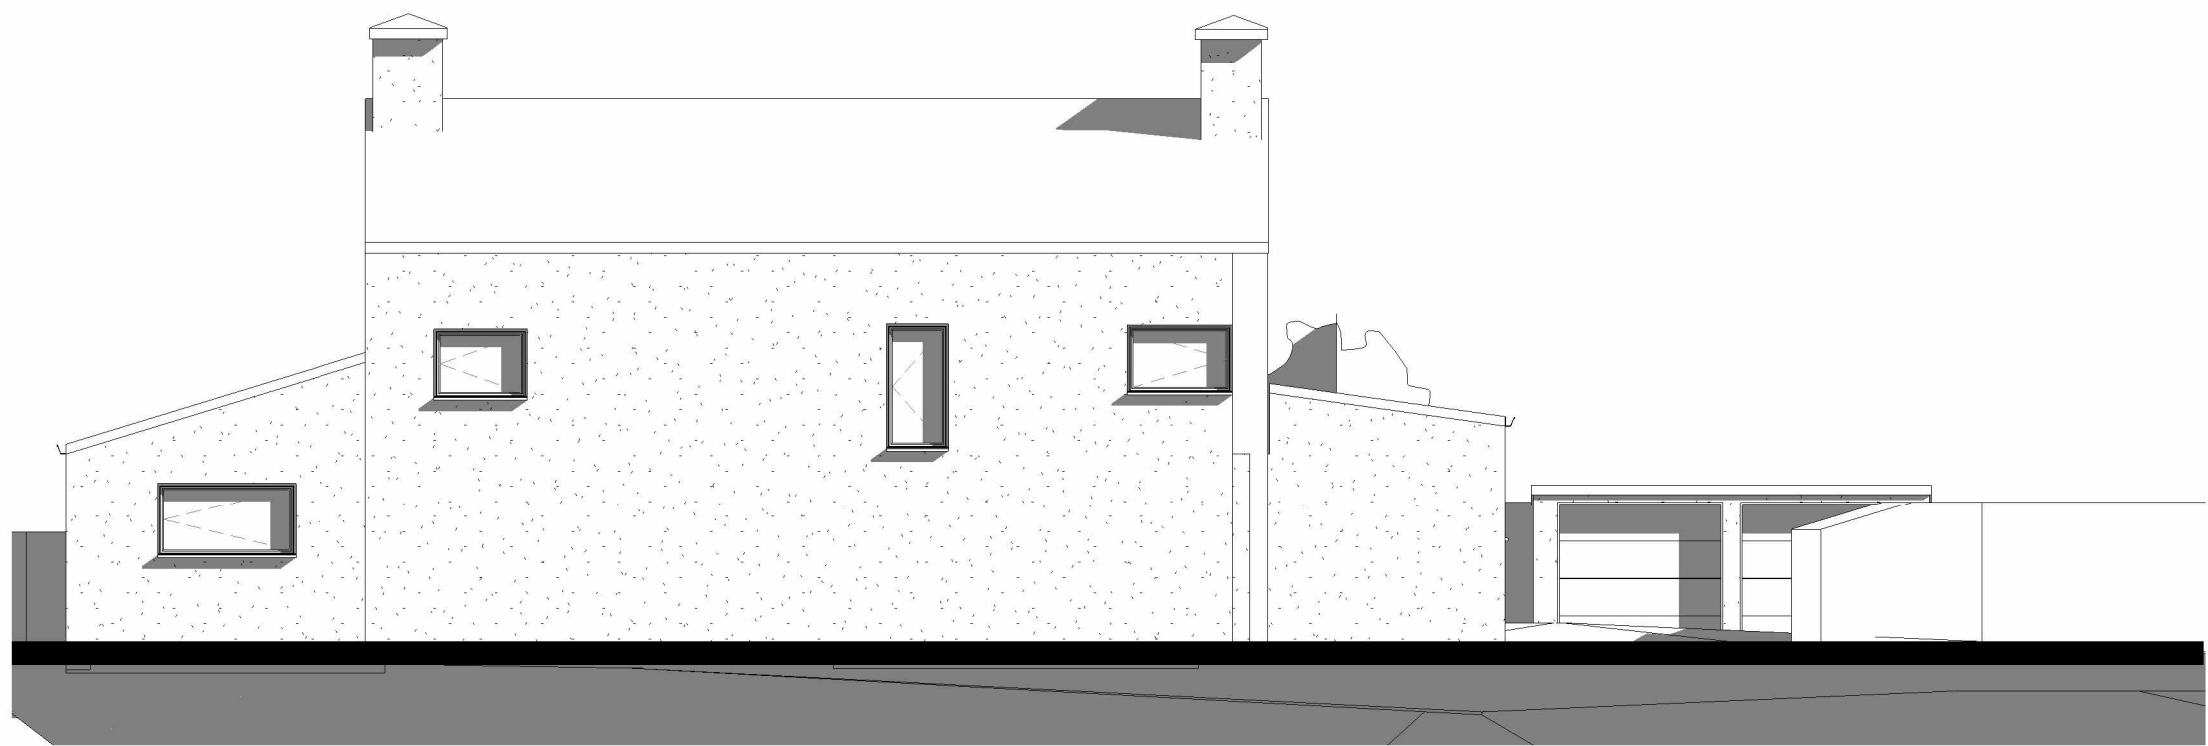

Existing West Elevation
1 : 100

Only figured dimensions should be used.
Scaled dimensions should be checked with the Architect.
This drawing together with the design, is the property and copyright
of the Architect and must not be reproduced without written
permission

 

GRAPHIC SCALE: 1:100

rev	description	auth	date

DO NOT SCALE OFF THIS DRAWING

ACUMEN
Designers & Architects

acumenarchitects.co.uk
Headrow House, Old Leeds Road, Huddersfield, Huddersfield HD1 1SG

01484 546 000

Client ACUMEN			
Project 2 BROADFIELDS, SLIATHWAITE HUDDERSFIELD			
Project No 2796	Drawing No (100)01	Rev	
Description EXISTING PLANS, ELEVATIONS & 3D			
Scale 1 : 100 @ A1	Date Drawn JUL 22	Drawn By MC	Authorised By JC
Purpose of Issue Planning ☒ Building Regs ☐ Tender ☐ Construction ☐ Comment ☐ Info ☐			