
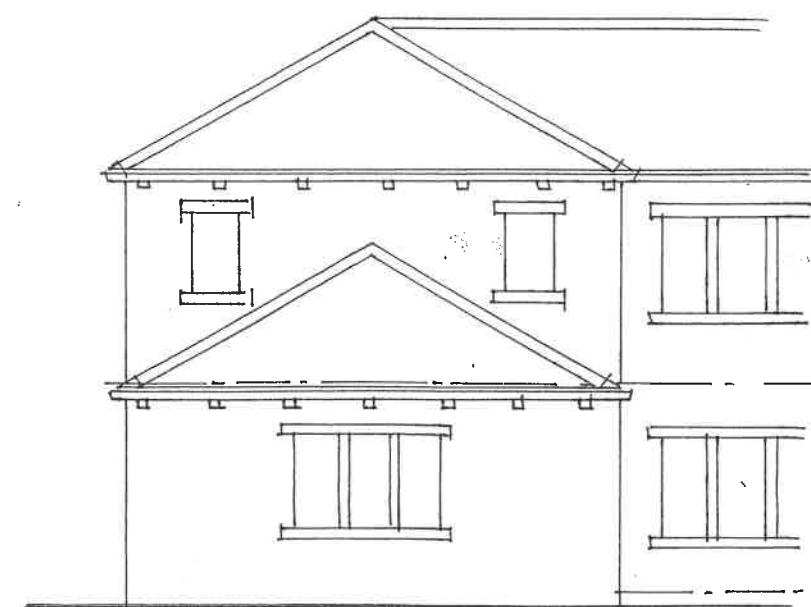


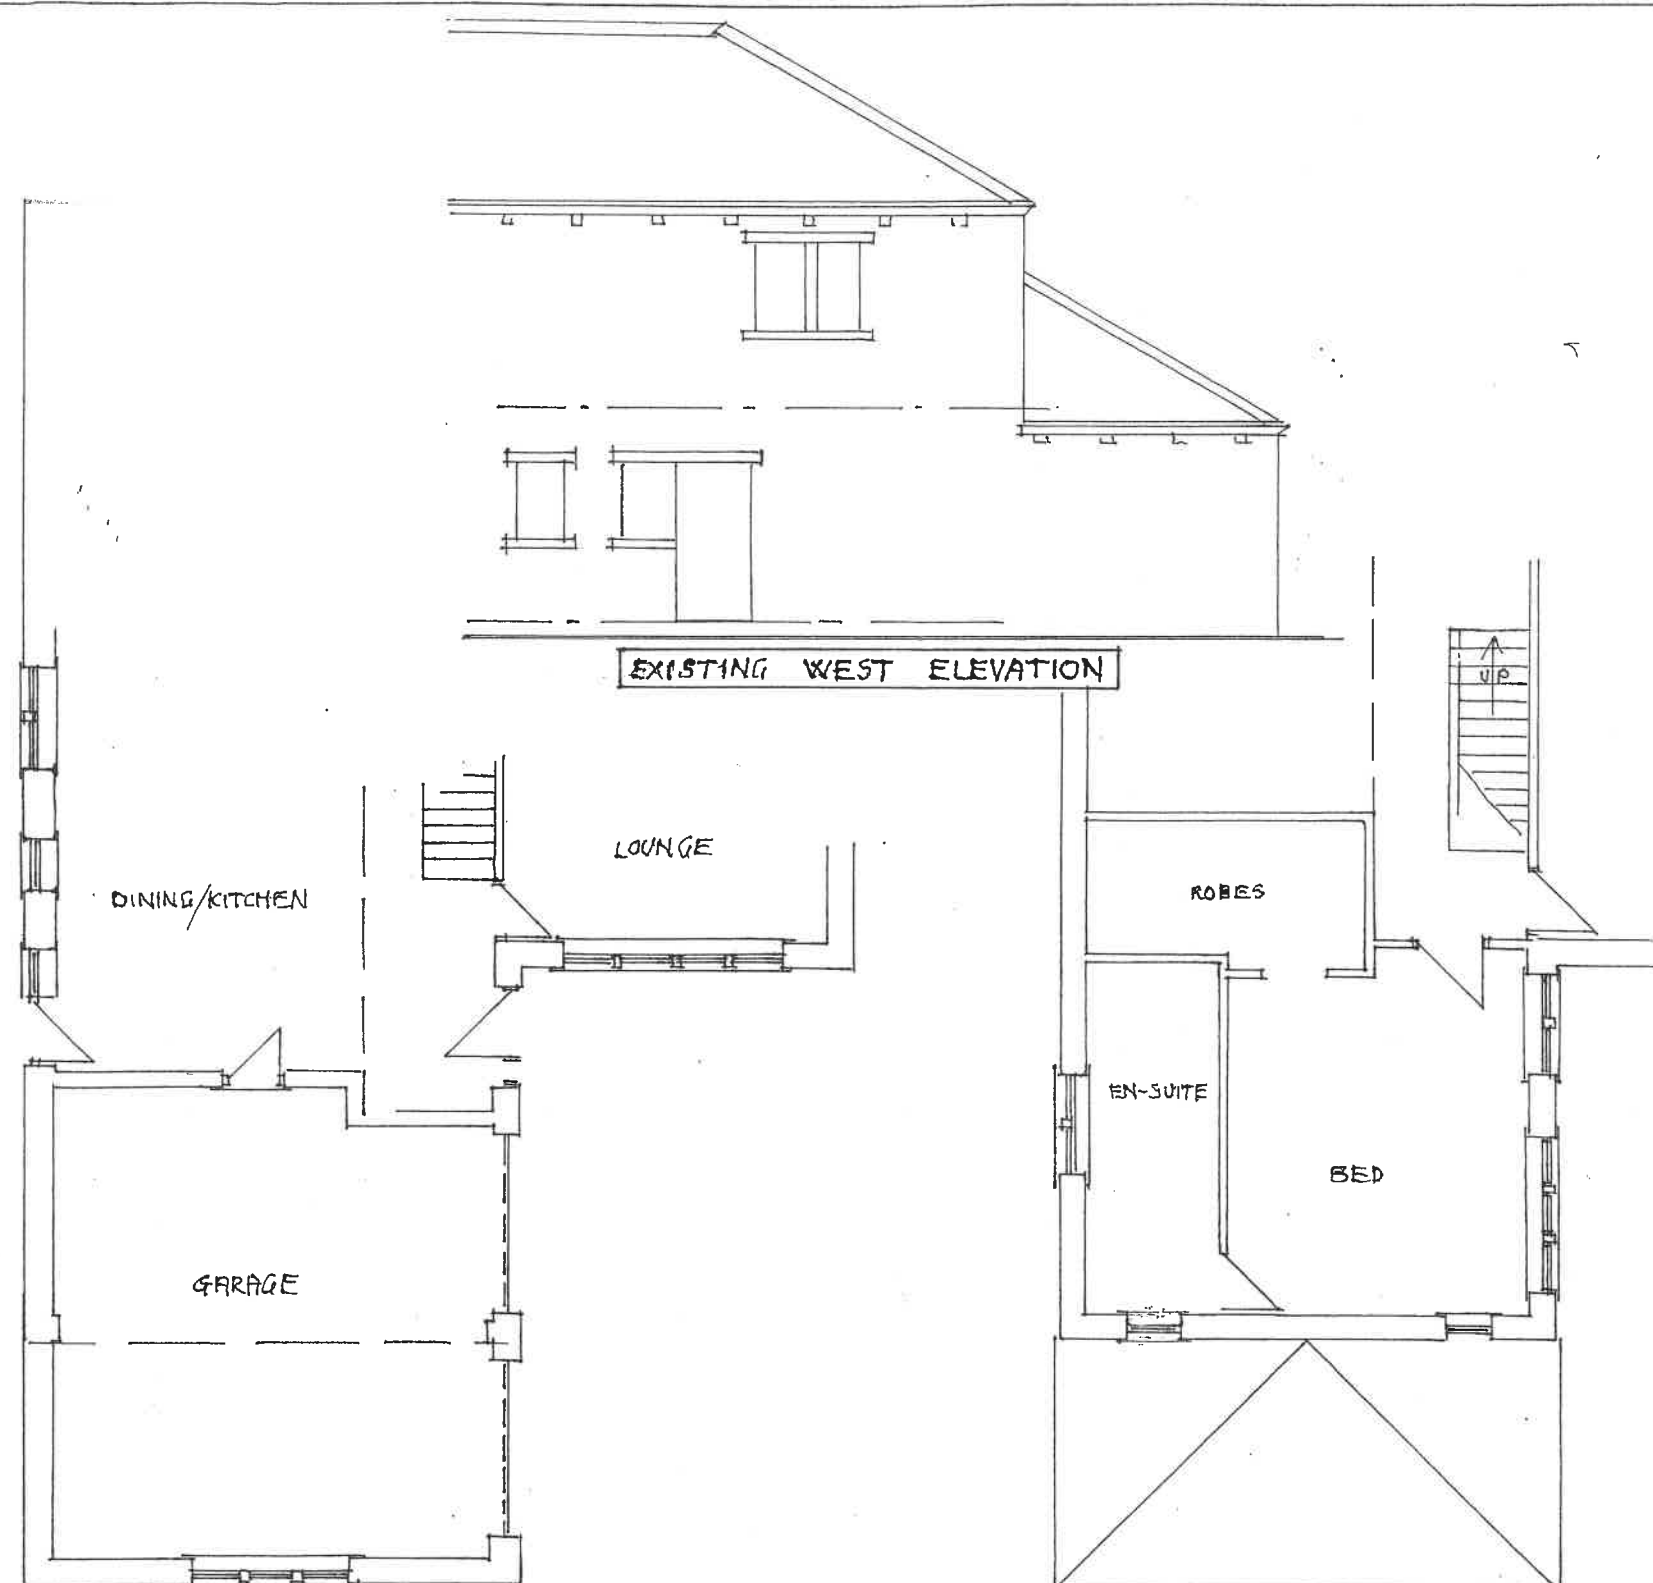

A	
Date	Revisions
J.A. OLDROYD & SONS LTD	
THE BARN, 3 PRIMROSE LANE HIGHTOWN, LIVERSEDGE WEST YORKSHIRE, WF15 6NS TEL : 01274 865127 email: mr.oldroyd@yahoo.co.uk	
Client ANDREA FLYNN	
Address 81 DRUB LANE DRUB BD19 4BZ	
Drawing Title EXISTING FLOOR PLANS & ELEVATIONS	
scale 1:100	
date APRIL 24 drawn by	
Drg No 22/174/B	Rev