



IF IN ANY DOUBT PLEASE ASK THE ARCHITECT FOR CLARIFICATION.
DO NOT SCALE FROM DRAWING. ALL DIMENSIONS TO BE CHECKED ON SITE.
THE COPYRIGHT FOR THESE DRAWINGS REMAINS THE PROPERTY OF THE ARCHITECT. THEY MUST NOT BE REPRODUCED IN ANY WAY WITHOUT THE ARCHITECTS PRIOR WRITTEN CONSENT.

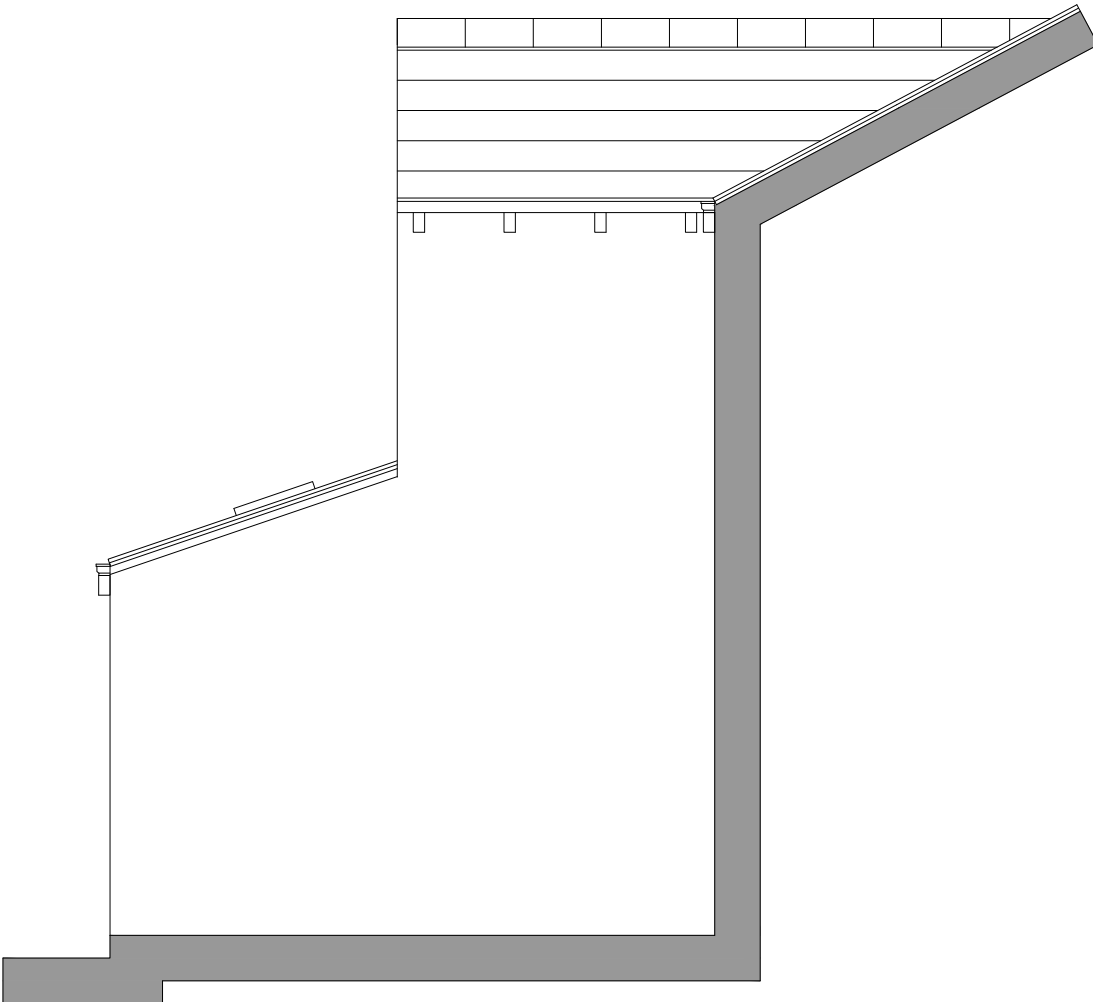


SOUTH WEST ELEVATION




SOUTH EAST ELEVATION

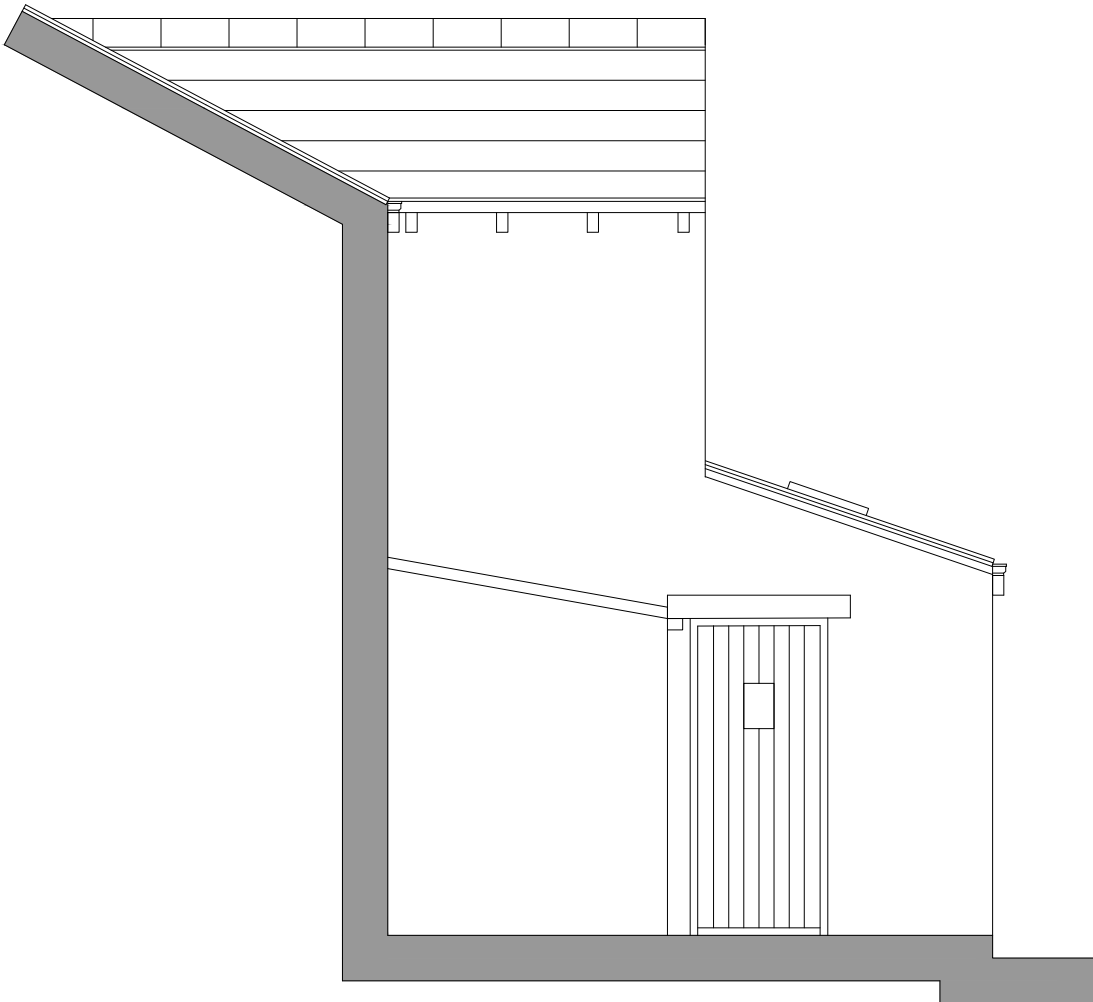


NORTH WEST ELEVATION

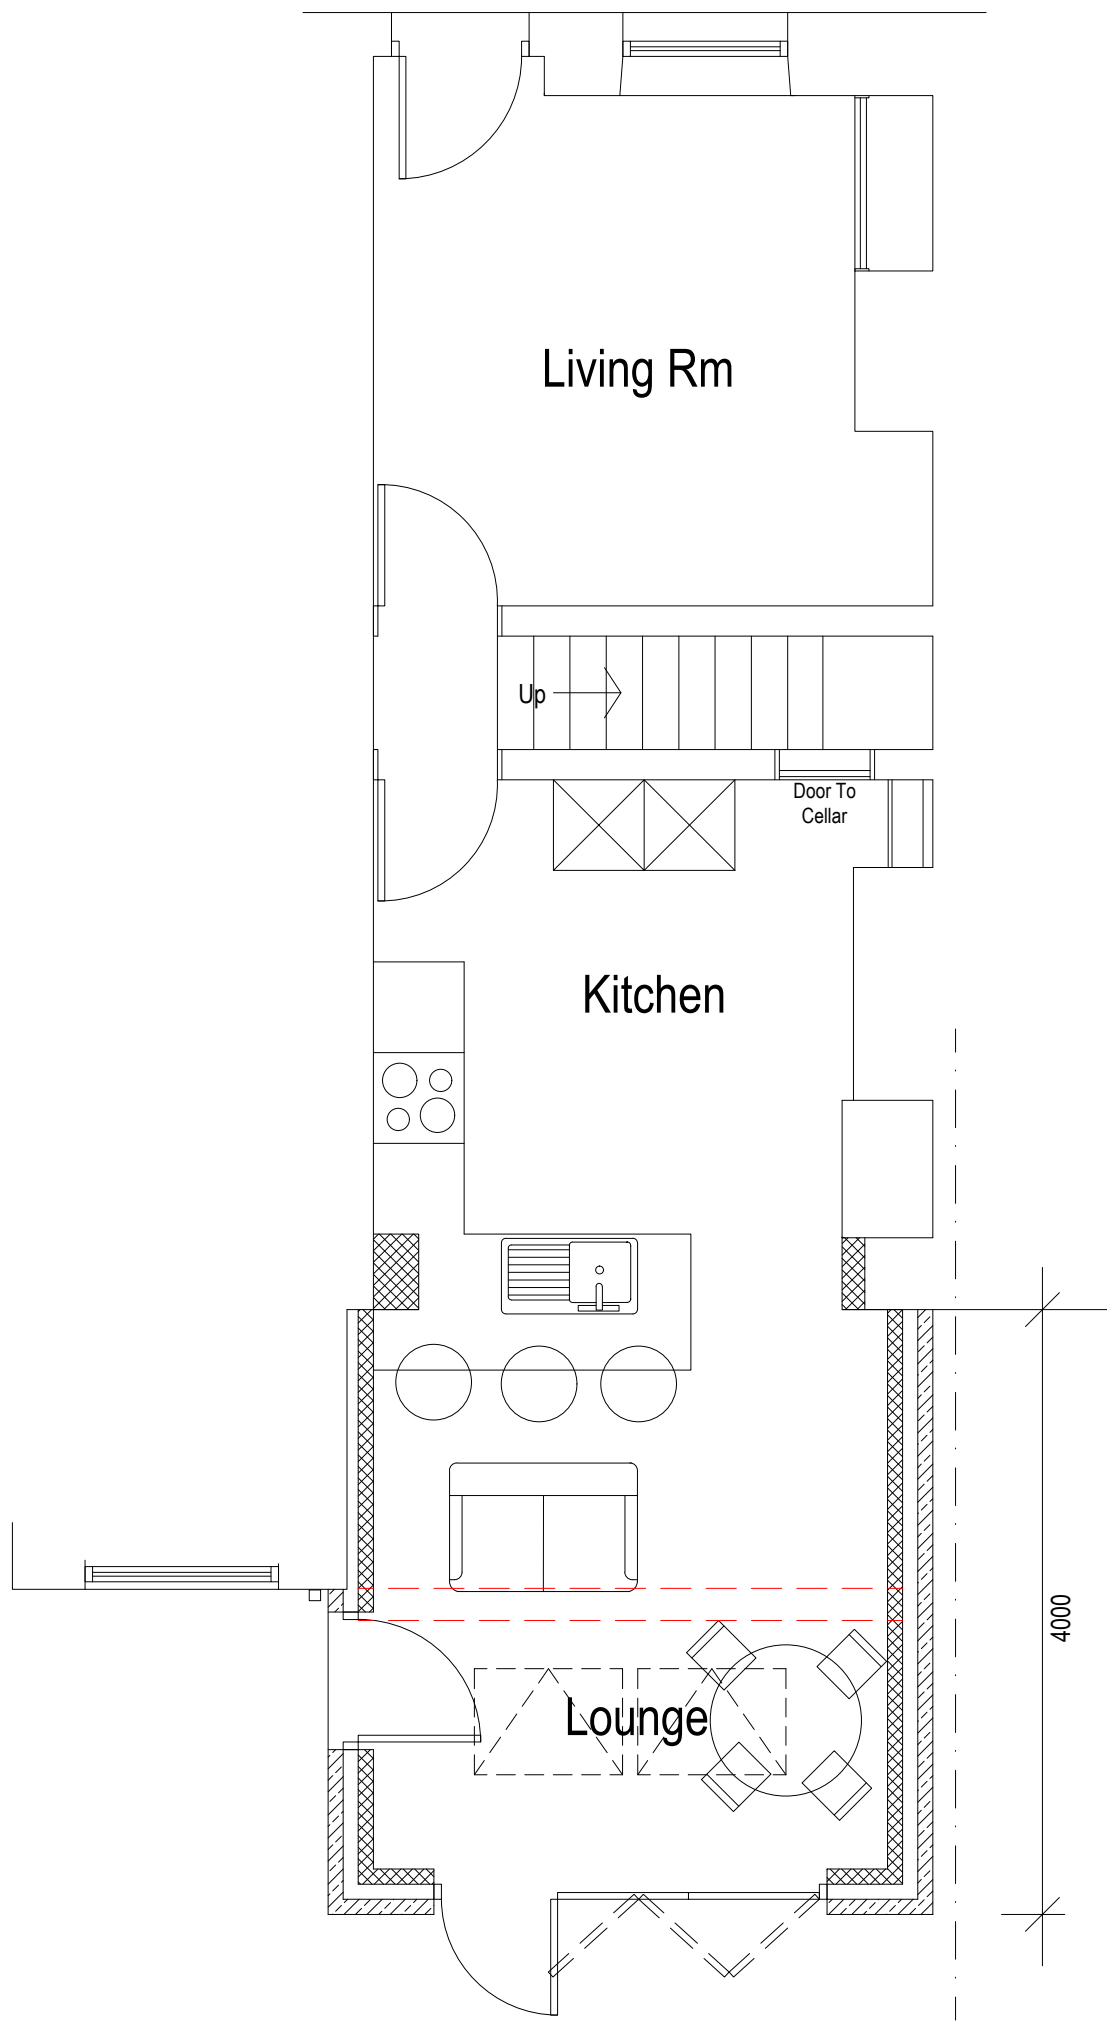


GROUND FLOOR PLAN

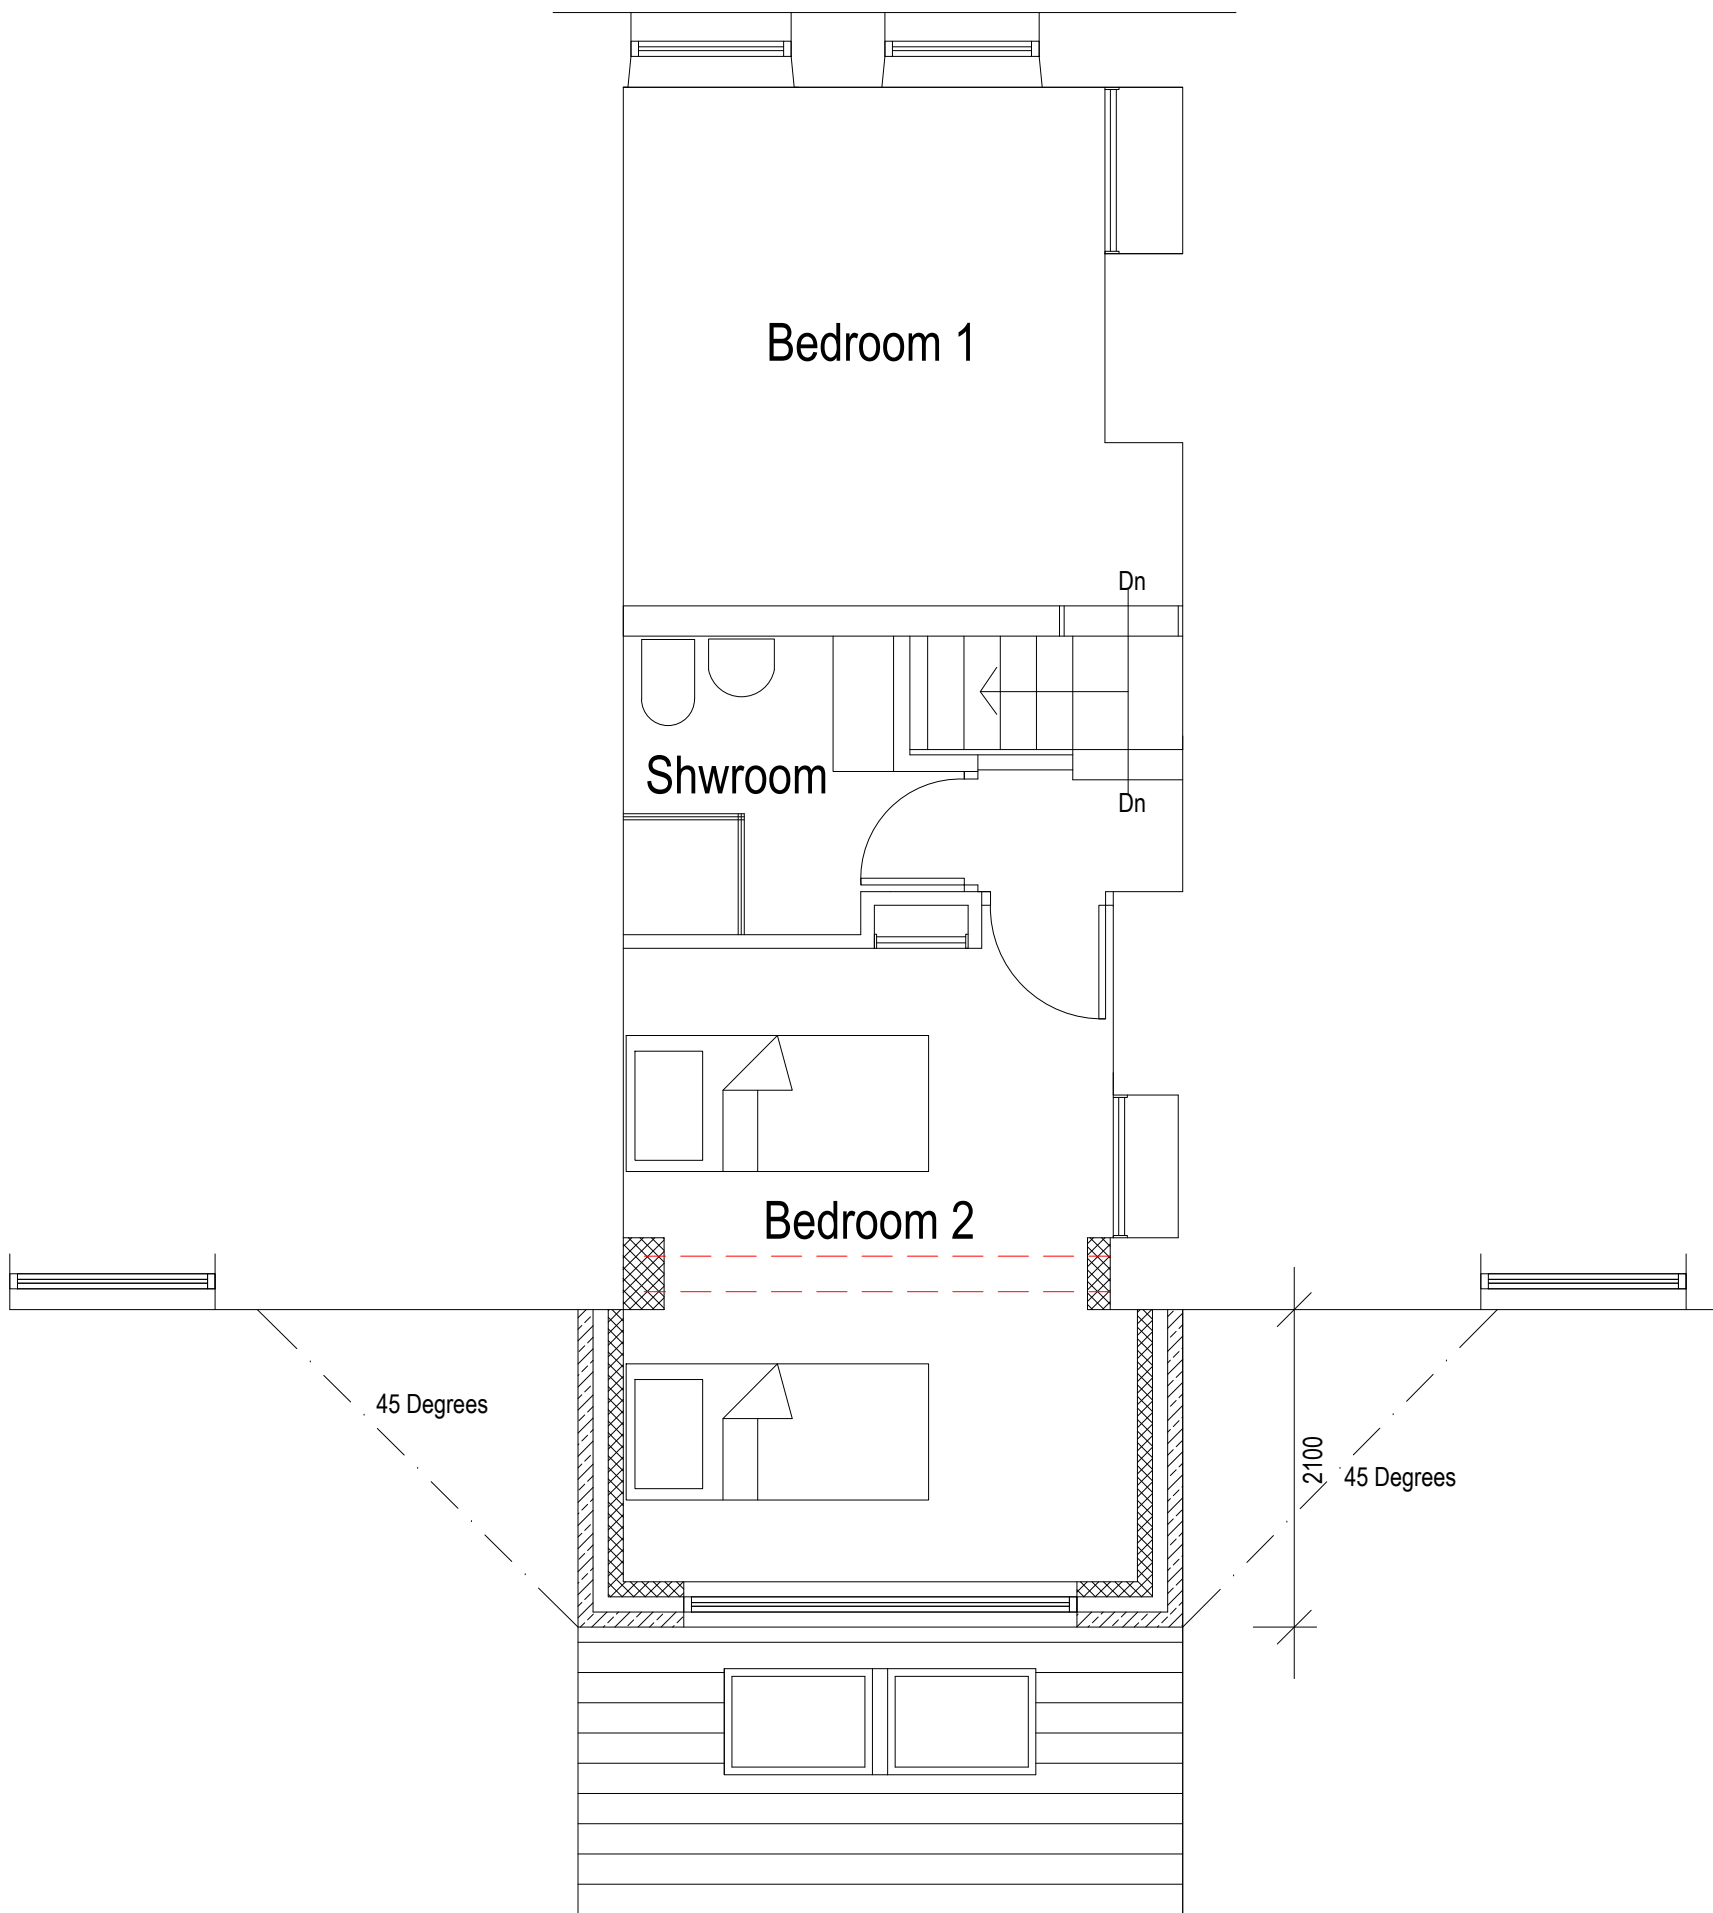

FIRST FLOOR PLAN

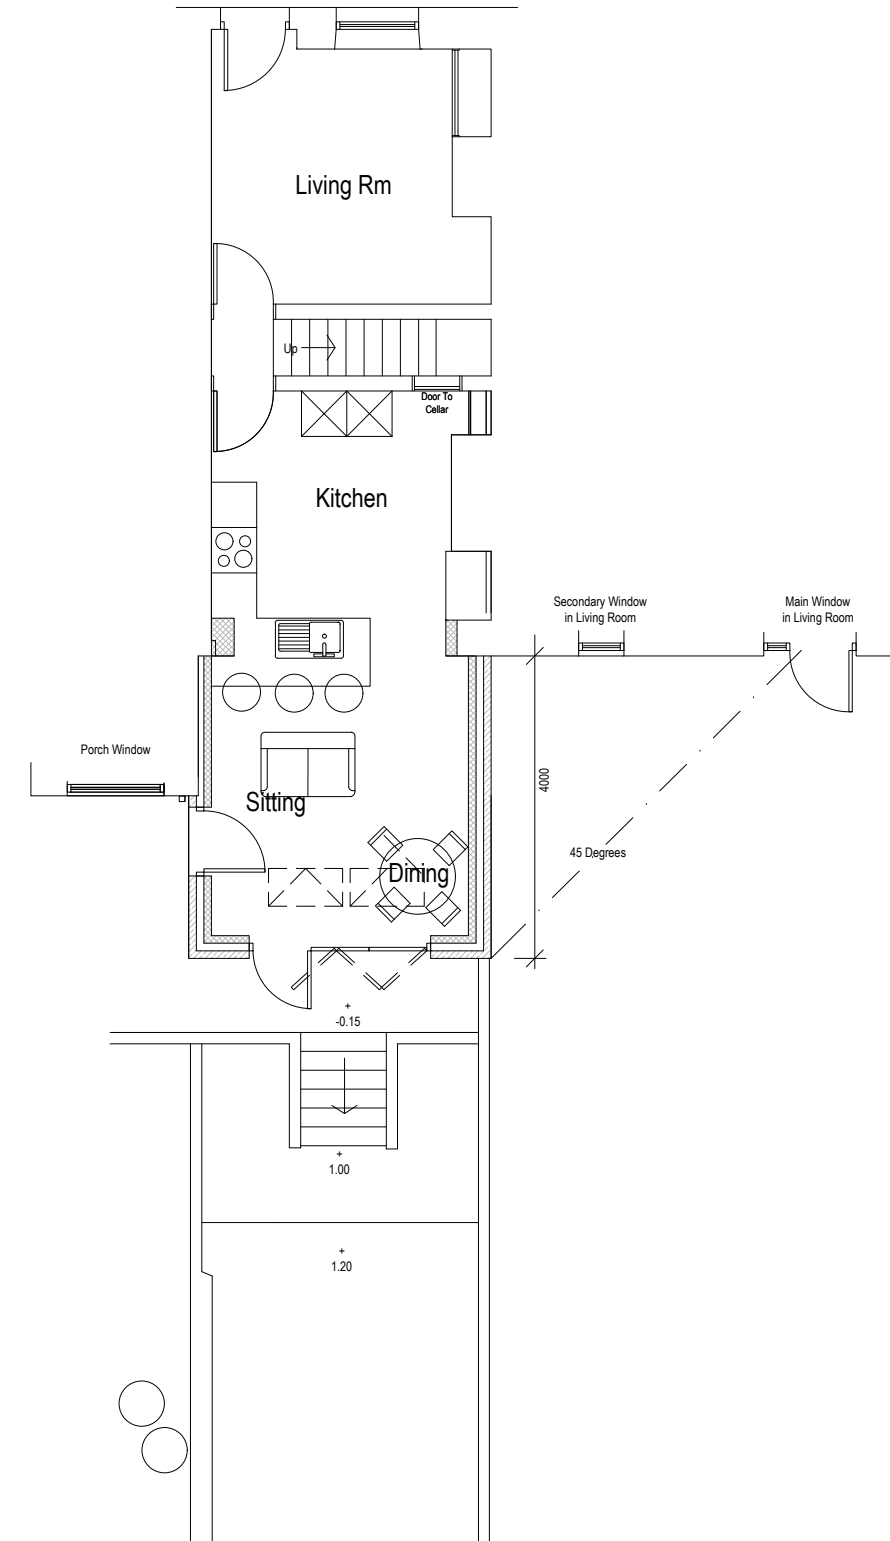

BLOCK PLAN 1:100

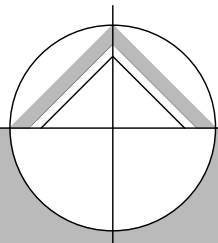

northern design
partnership

Chartered Architects
The Chapel, Millmoor Road,
Meltham, Holmfirth, HD9 5JU

www.northerndesignpartnership.co.uk
Instagram: @northerndesignp
Telephone: (01484) 854848

client	MARK REDFEARN		
project	PROPOSED REAR EXTENSION 11 FOREST COTTAGES BRADSHAW ROAD HONLEY HOLMFIRTH HD9 6RJ		
drawing	PROPOSED PLANS AND ELEVATIONS		
revision	notes	date	drawn
*	*	*	*
scale :	1:50 & 1:100 AT A1	03.24	PB
project no.	drawing no.	revision	
2342	02		