



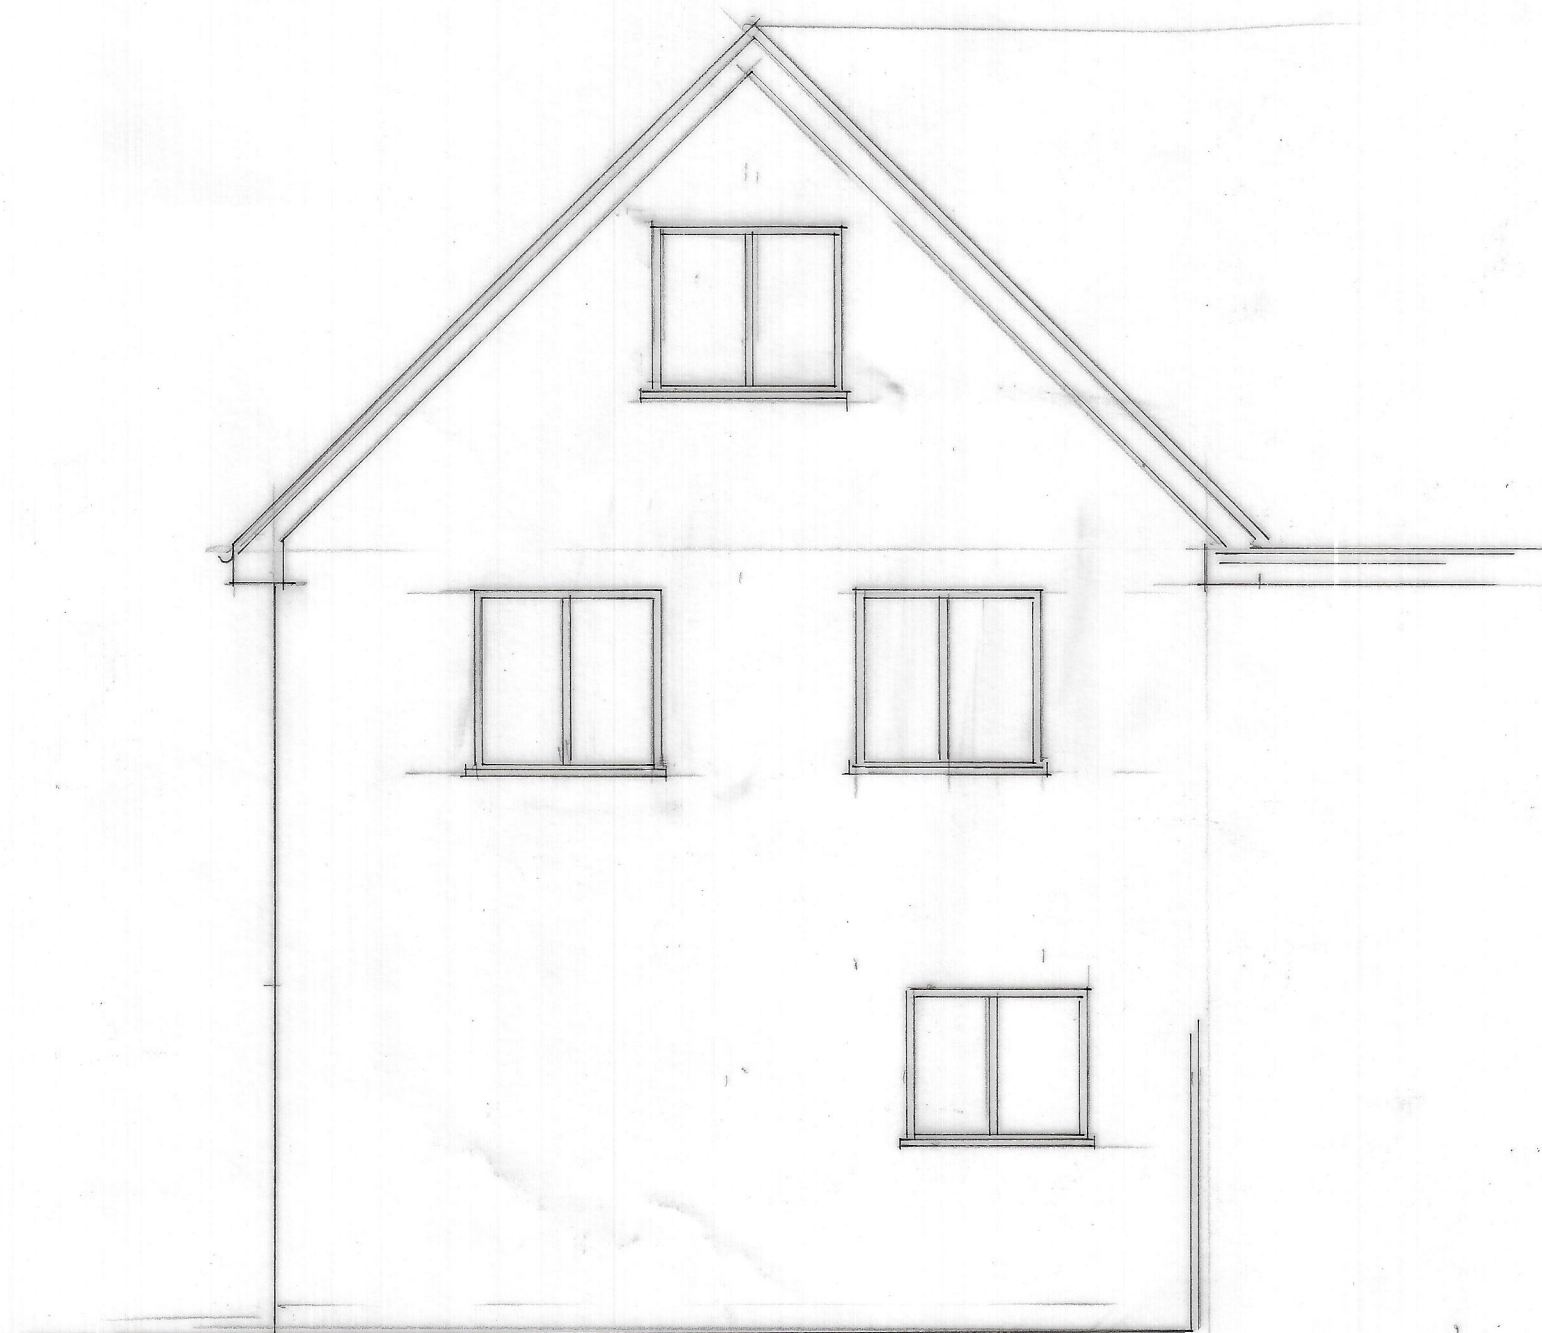

EXISTING REAR ELEVATION

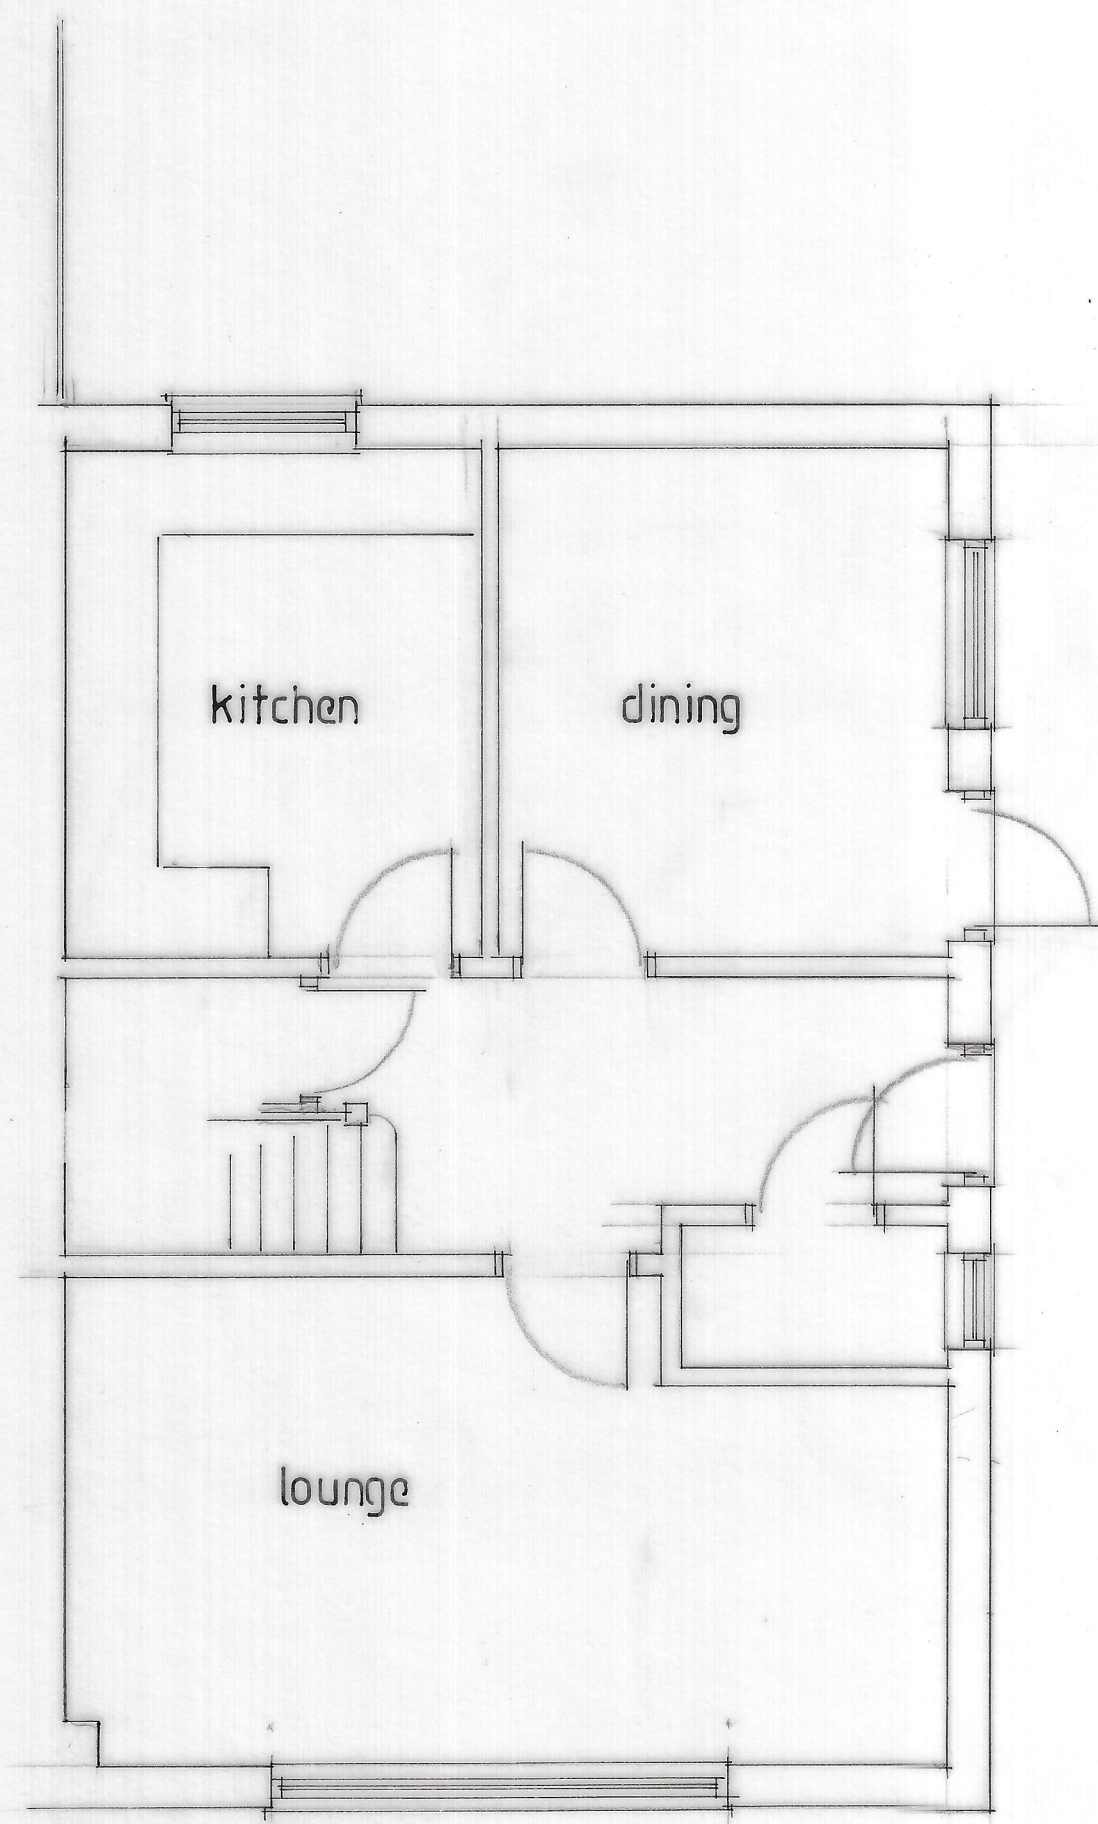

0 15 1 2 3 4
scale bar. m

Proposed garden room extension
to side for Mr. & Mrs. V. Aslam
1 Pine Grove, Batley

drawn by Artech Design
01772 456592

drawing no. 1M/3032/1

Scale 1:50