





roof plan

3400

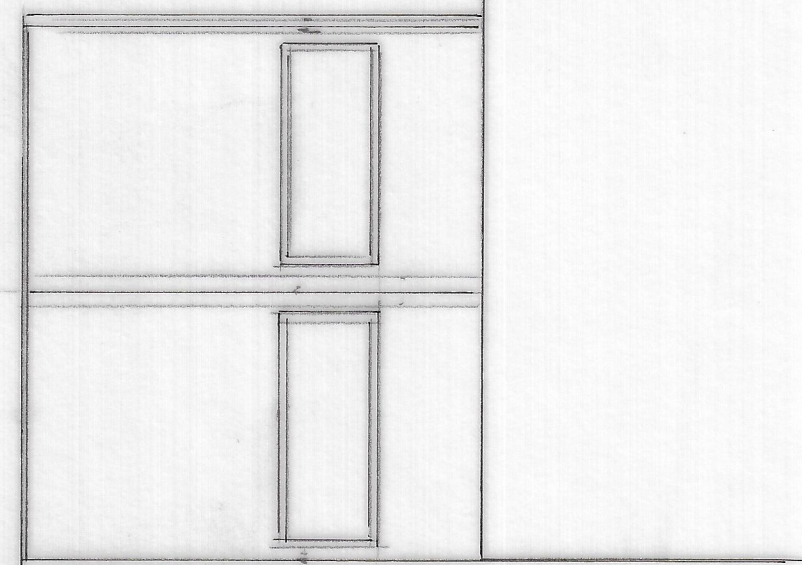


PROPOSED REAR ELEVATION

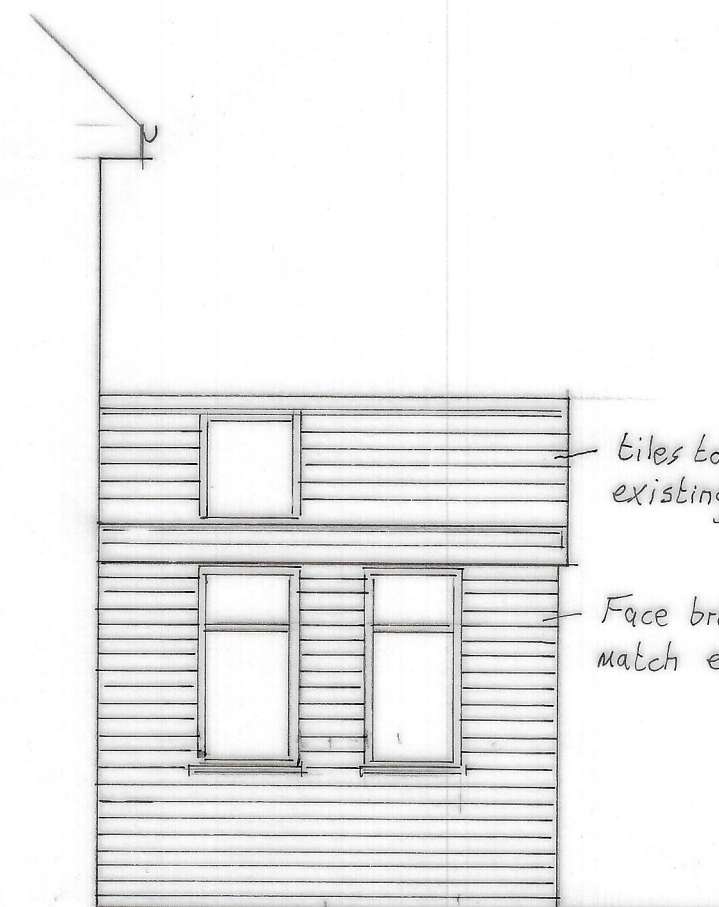

elevation A

tiles to match existing.

Face brick to match existing

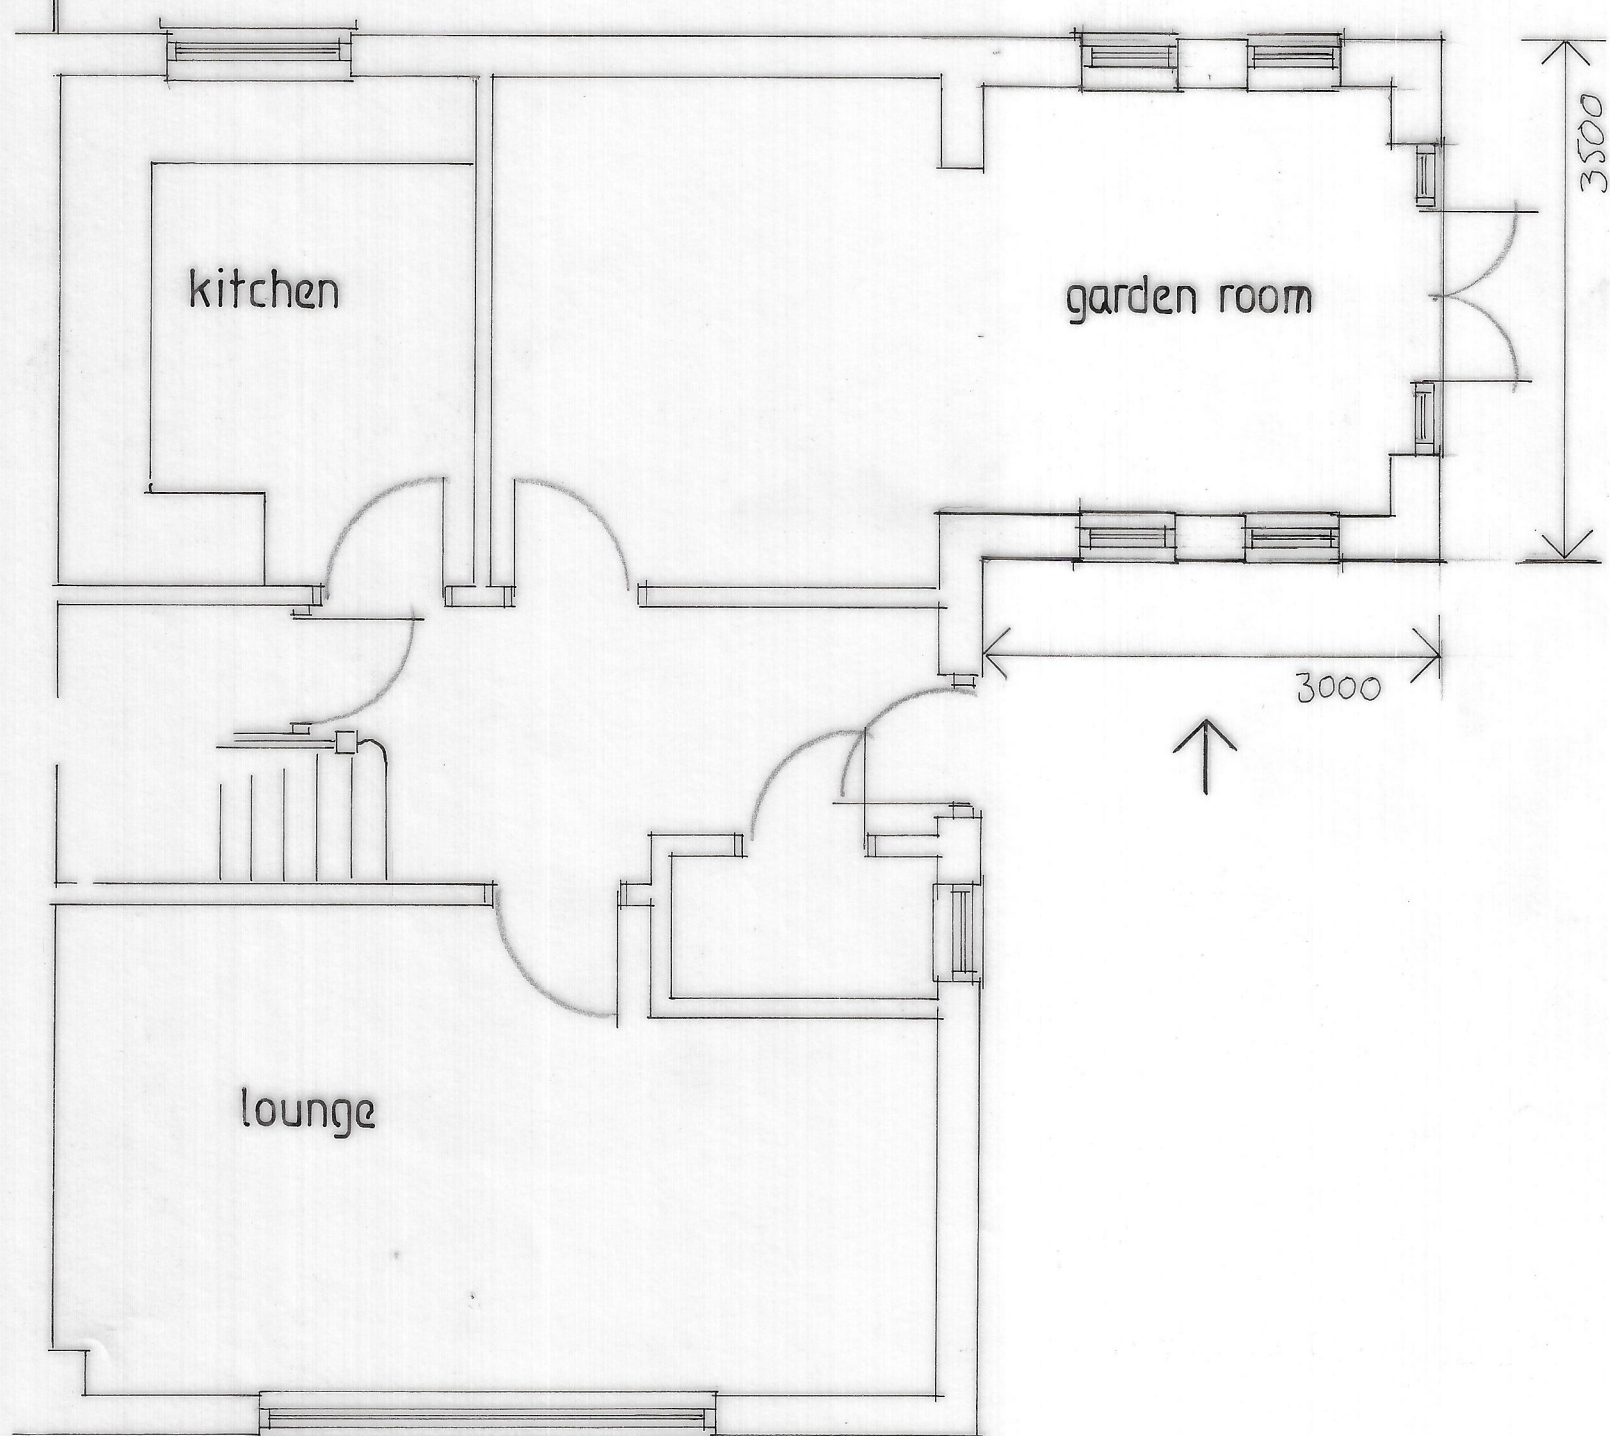

PROPOSED PLAN



PROPOSED SIDE ELEVATION

0 0.5 1 2 3 4
Scale bar, m

Proposed garden room extension to side
for Mr. & Mrs. V. Aslam
1 Pine Grove, Batley

drawn by Artech Design 01772 456592

drawing no. 1M/3032/2

Scale 1:50