



Existing

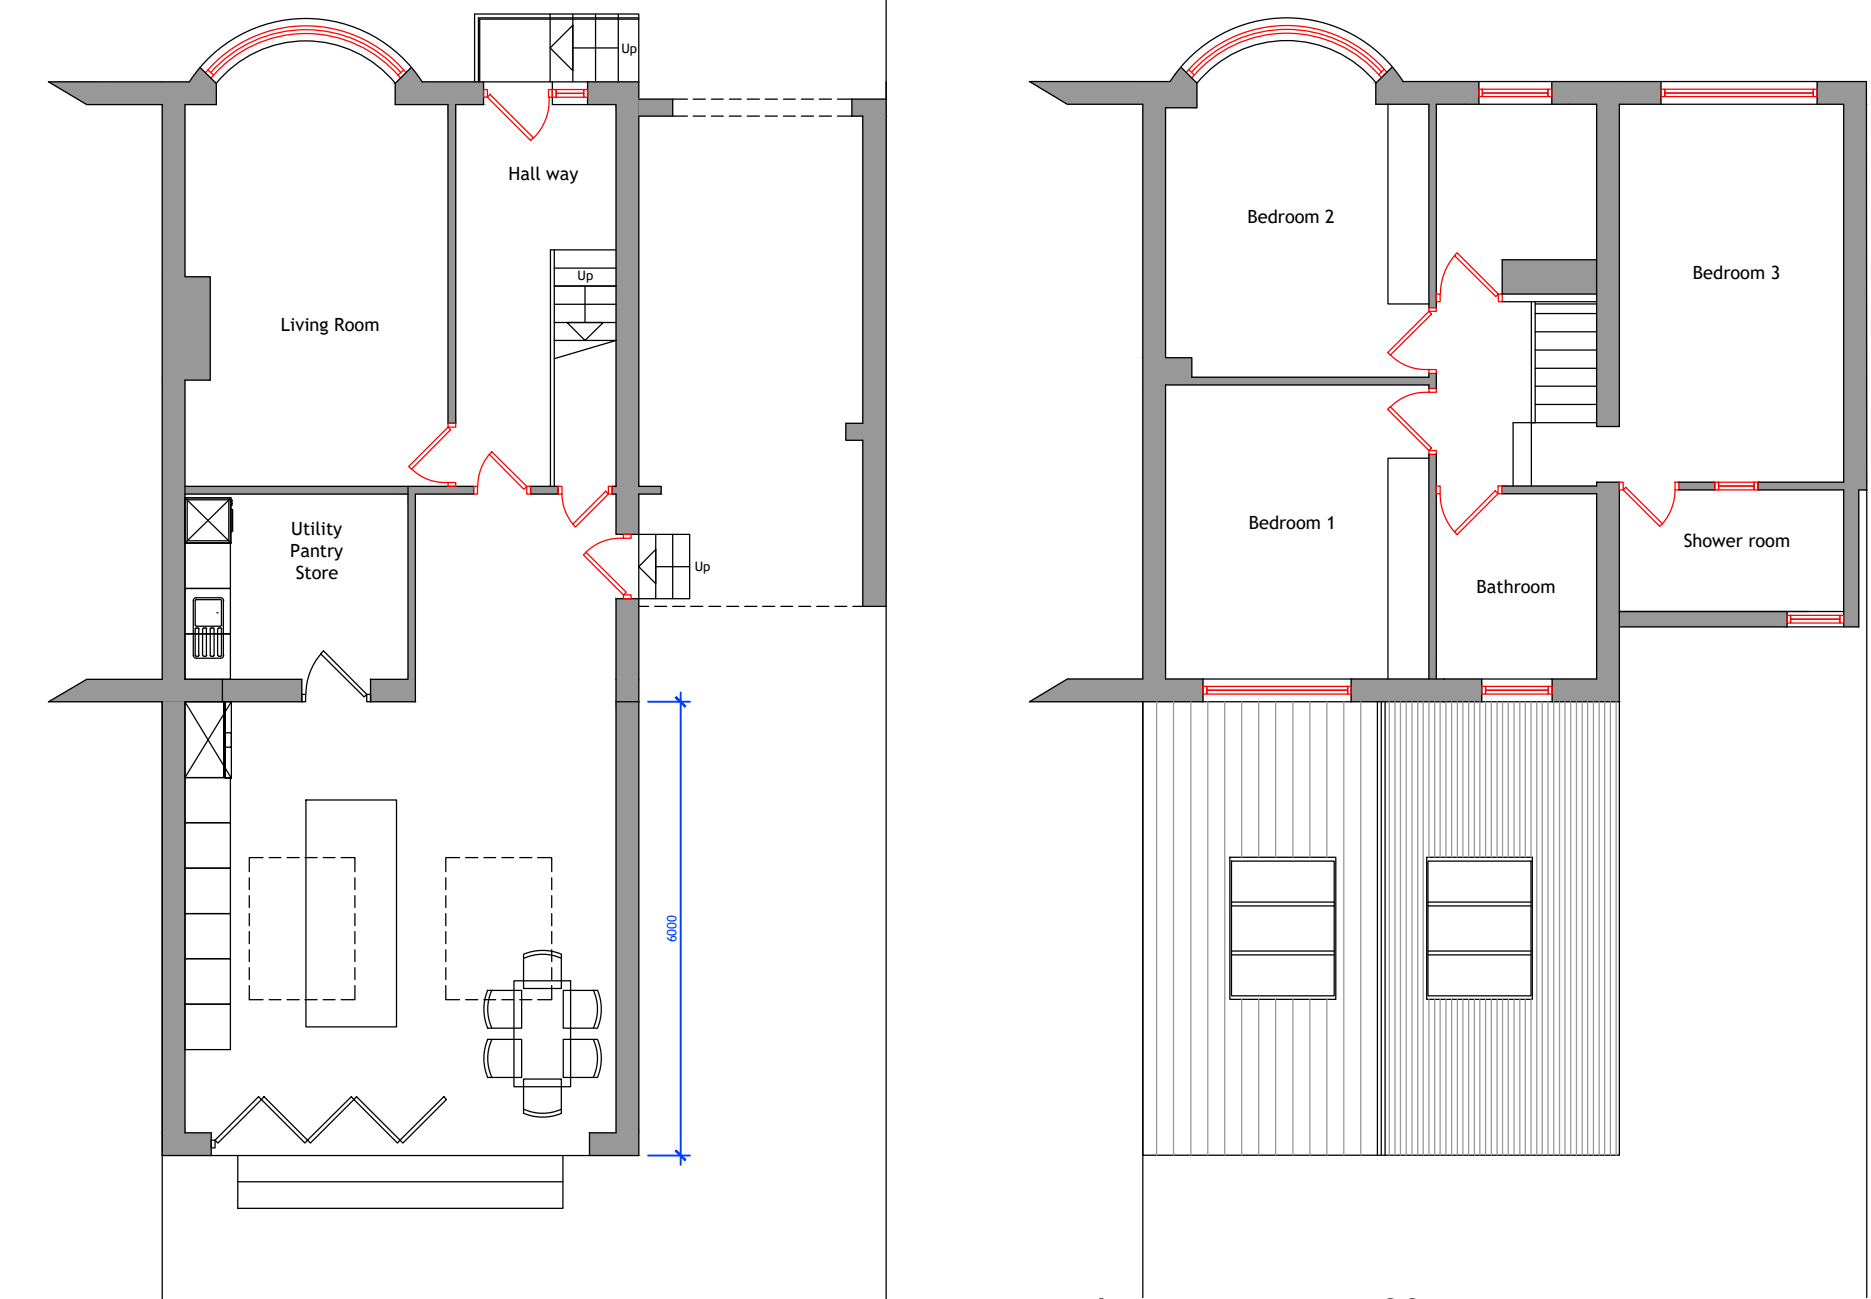


First Floor Layout 1.100

Ground Floor Layout 1.100

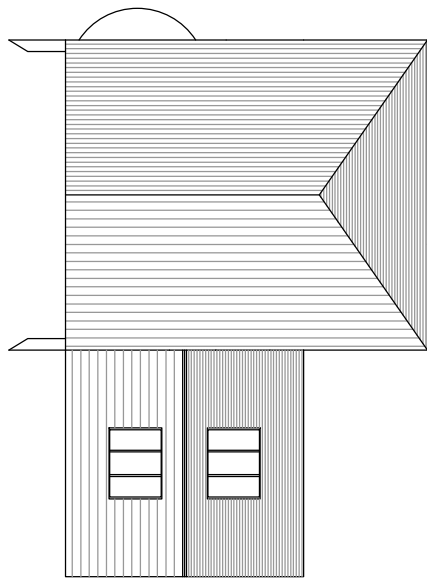


Roof Layout 1.200

Proposed

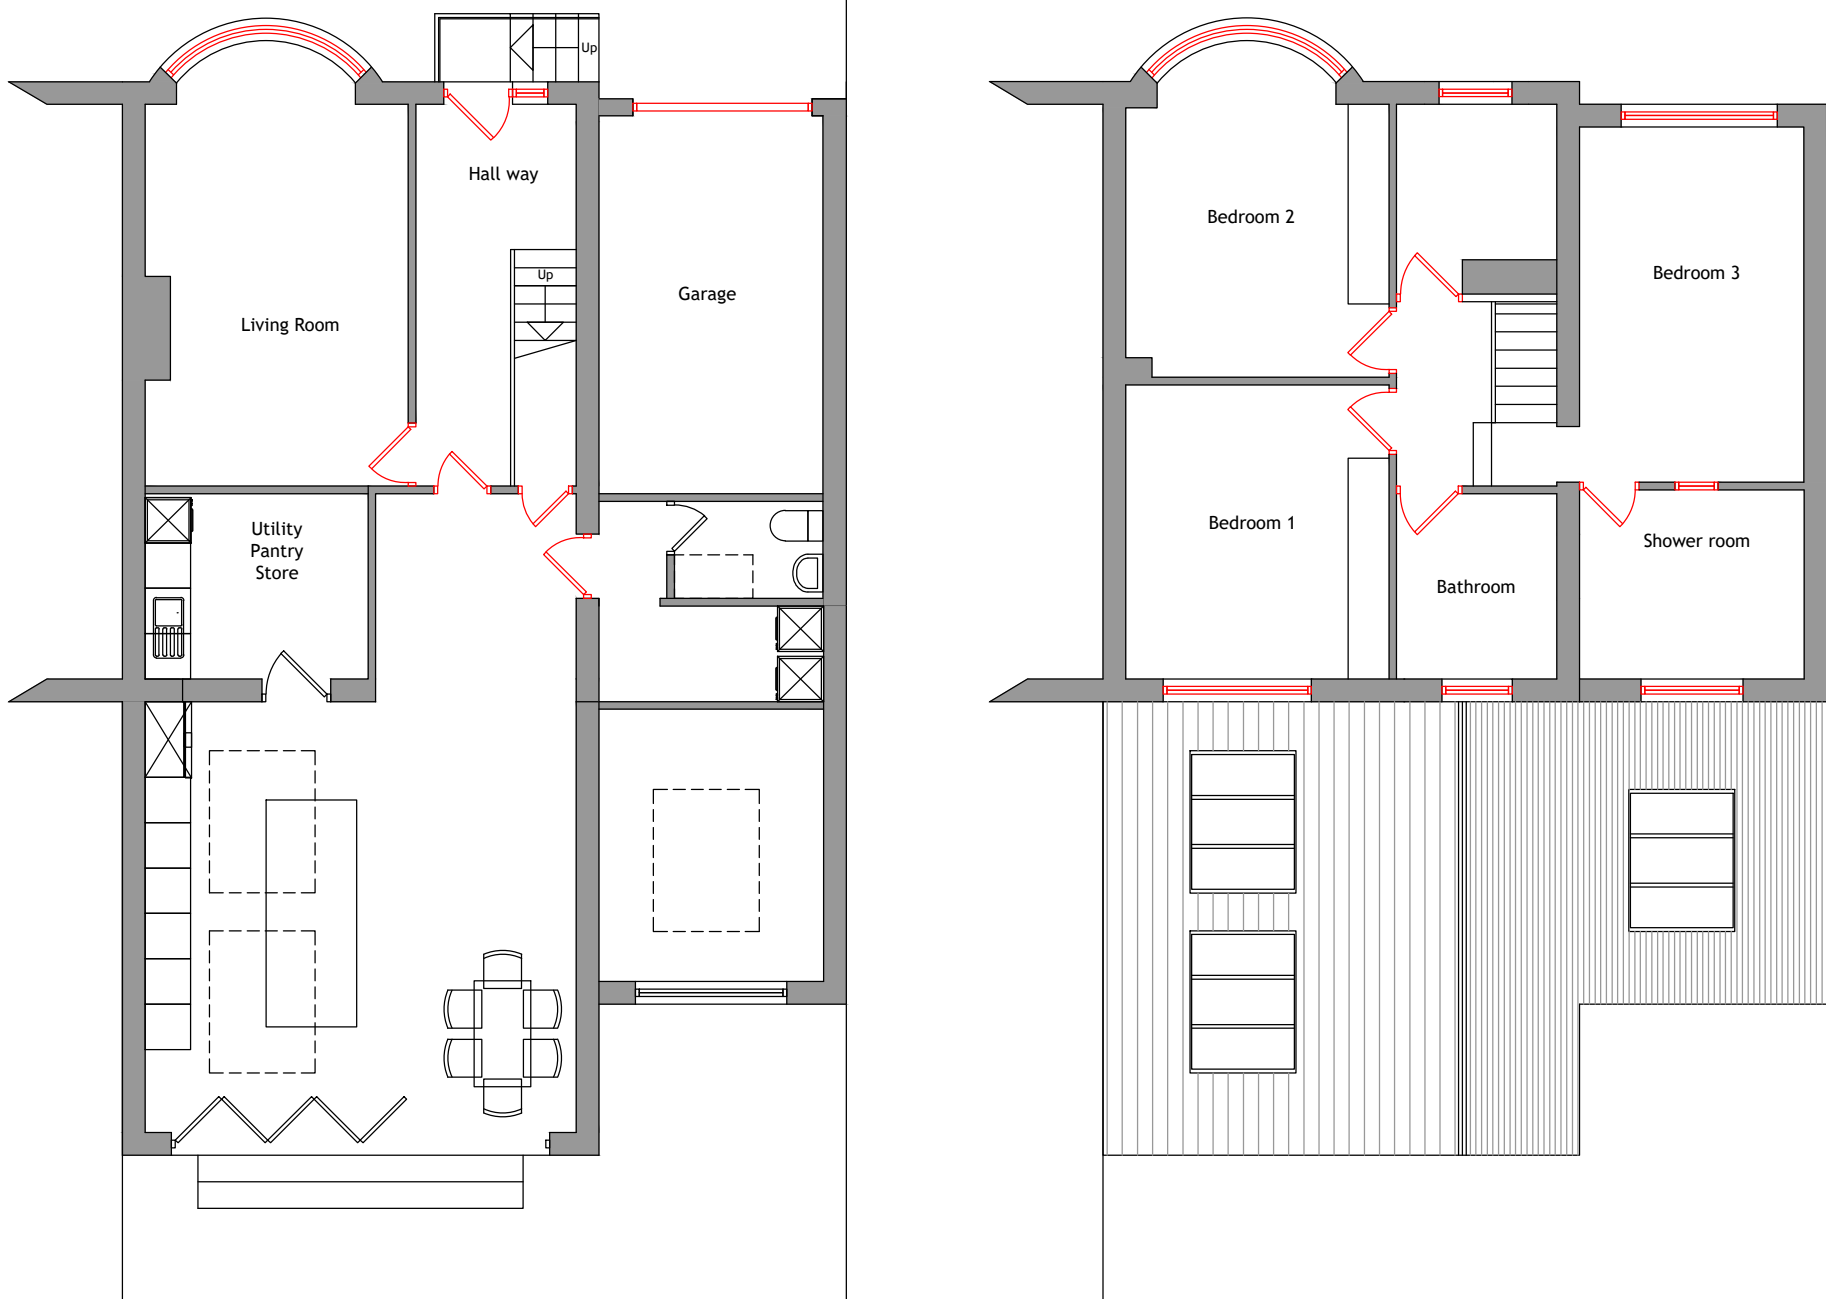

First Floor Layout

Ground Floor layout

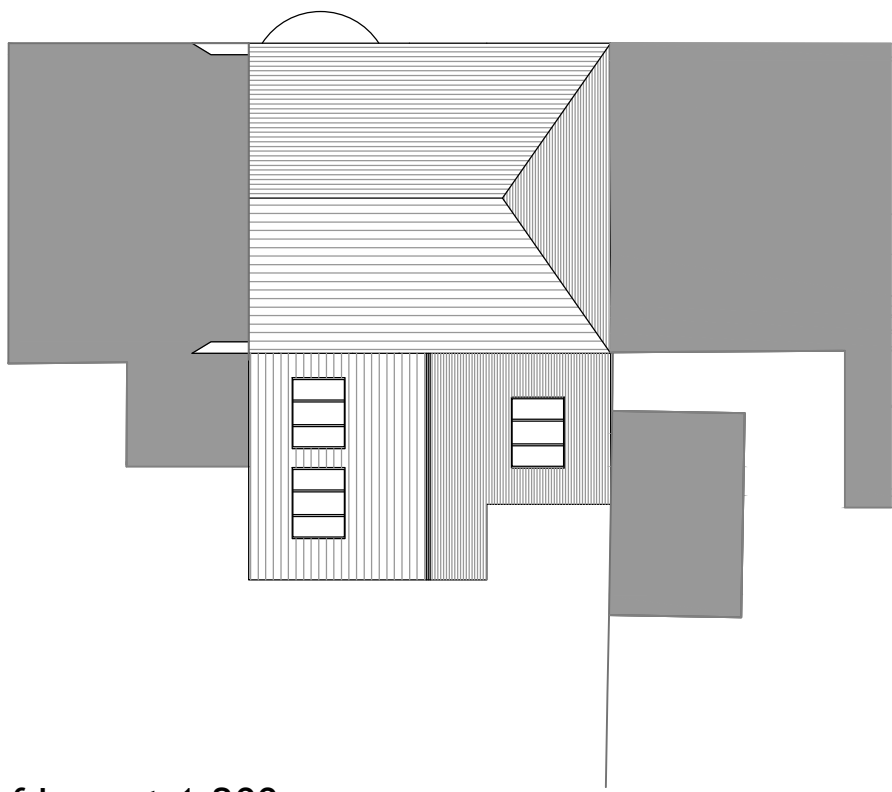


Roof Layout 1.200

Written dimensions on these drawings shall take precedence over scaled dimensions. Contractors shall verify and be responsible for all dimensions and conditions on the project and UHD Architectural Services must be notified of any variations from the dimensions and conditions shown by these drawings prior to commencement of any work. All contractors are deemed to have made themselves aware of site conditions prior to entering into any contract.


A1	1:50
A3	1:100



Location Plan 1.1250

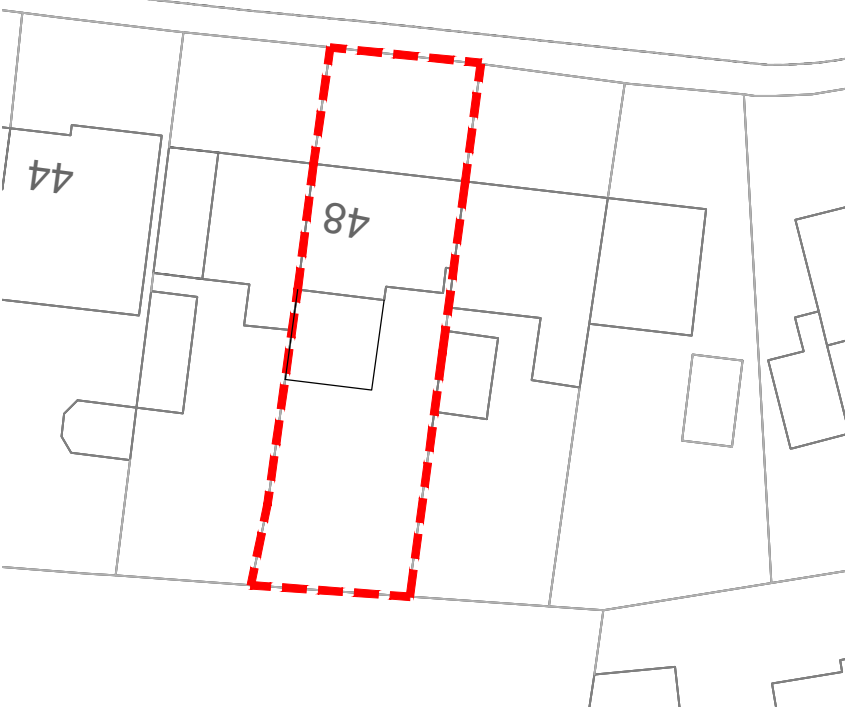


Site Plan 1.500

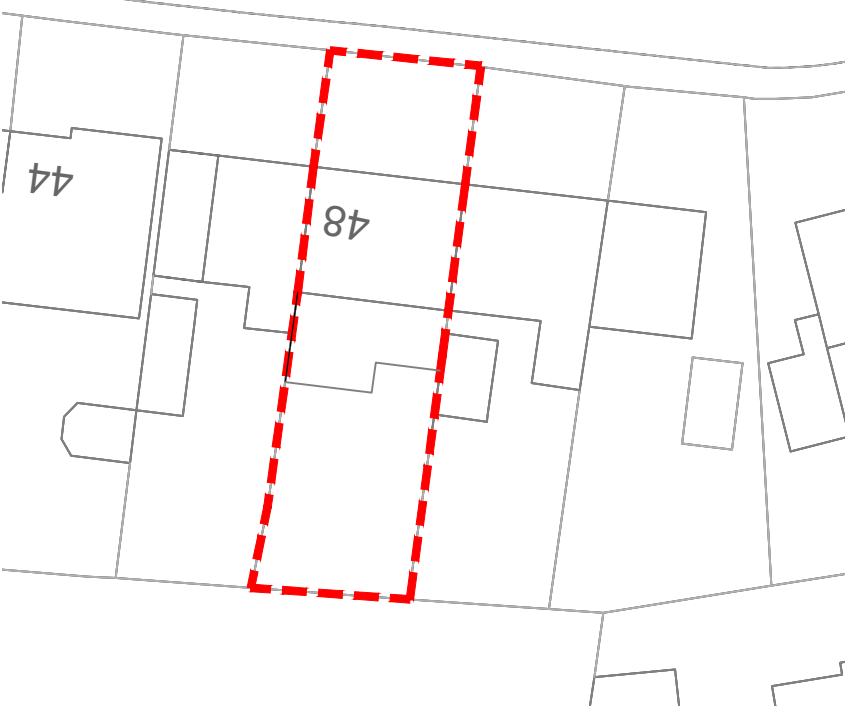

Proposed Site Plan 1.500




North Elevation 1.100

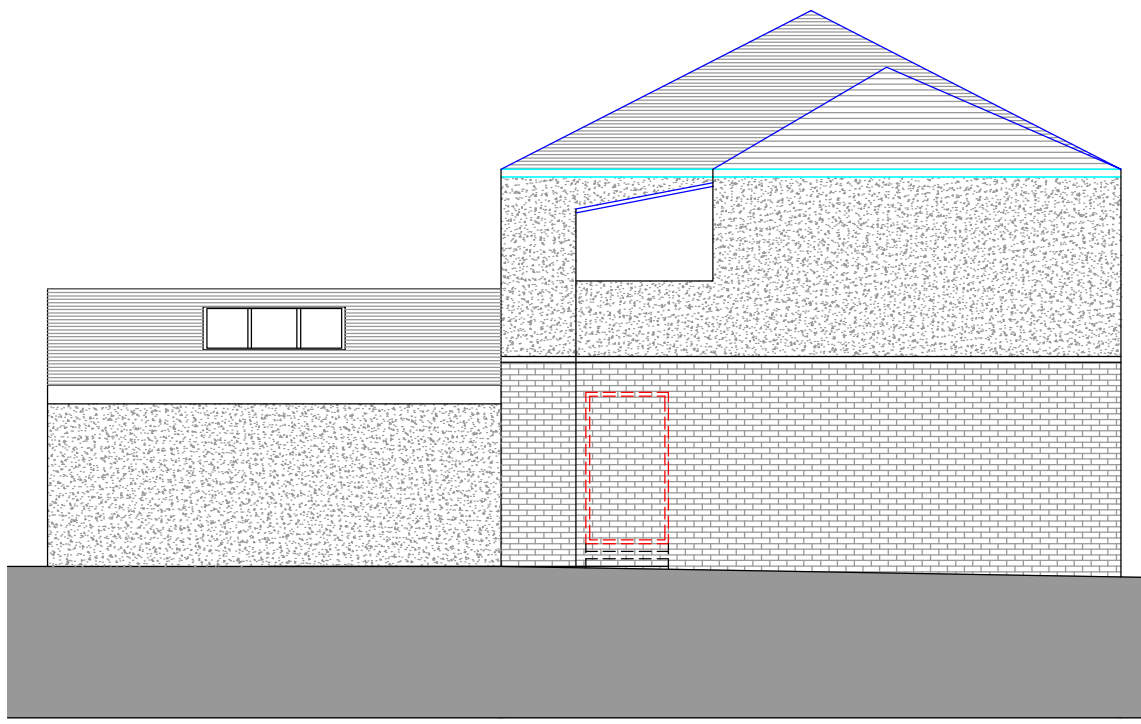


East Elevation 1.100




North Elevation 1.100

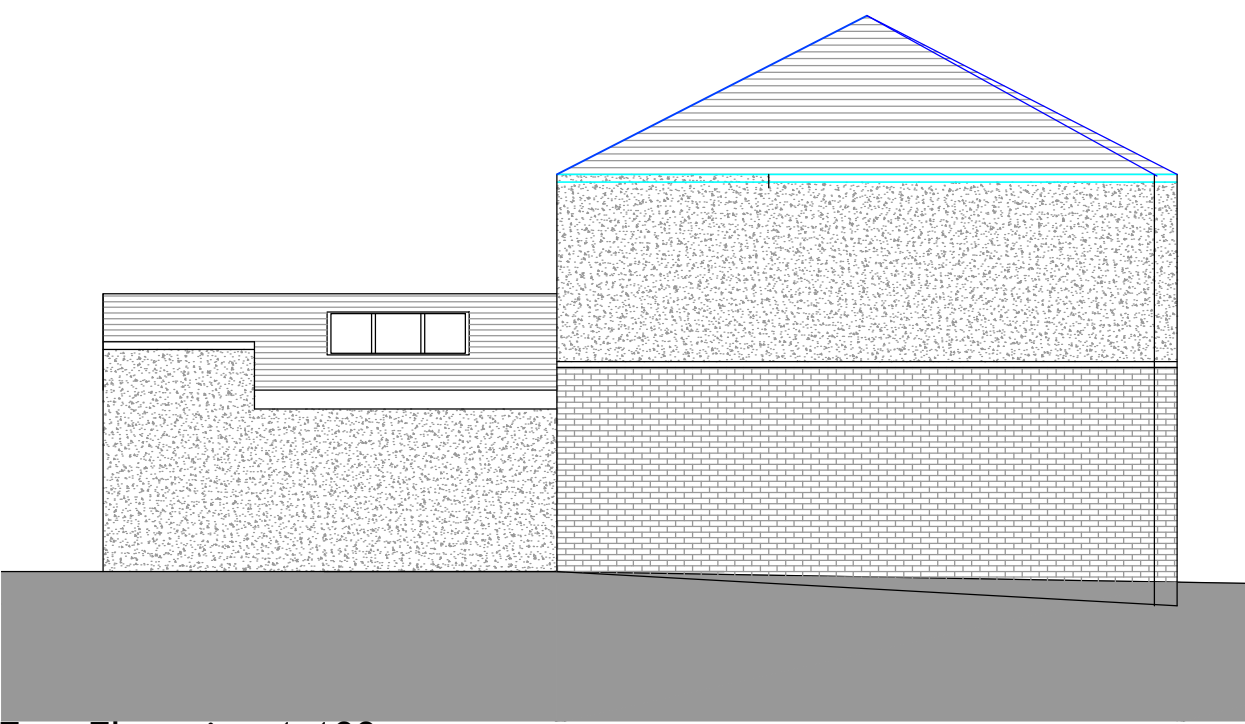


East Elevation 1.100

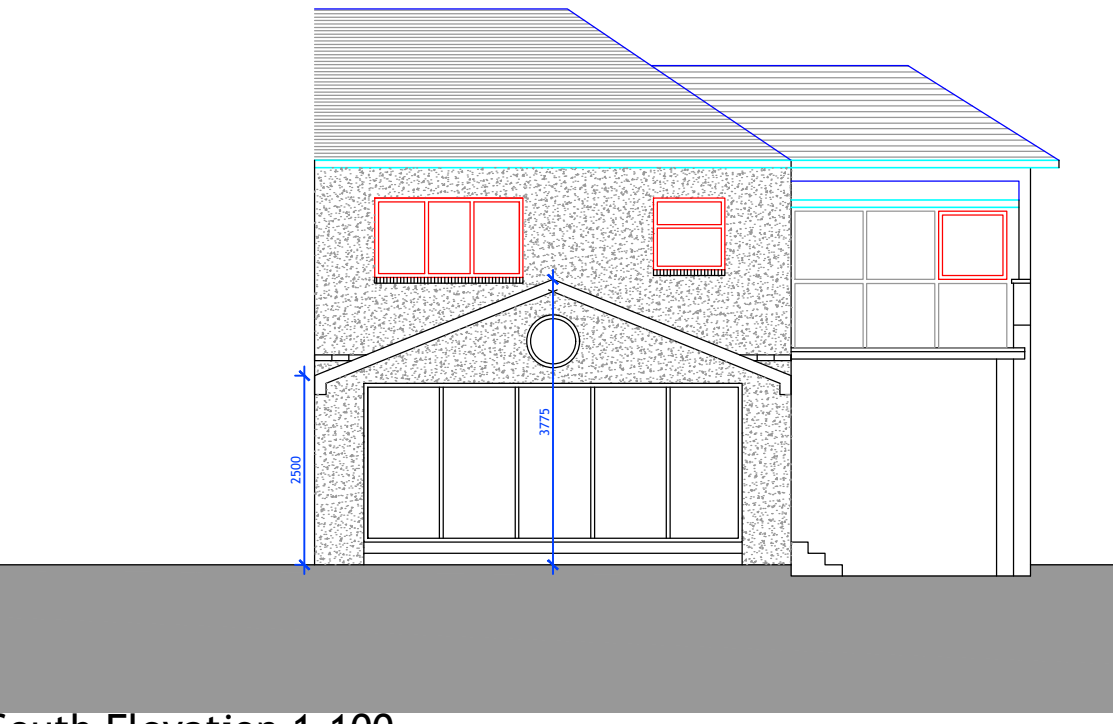


South Elevation 1.100

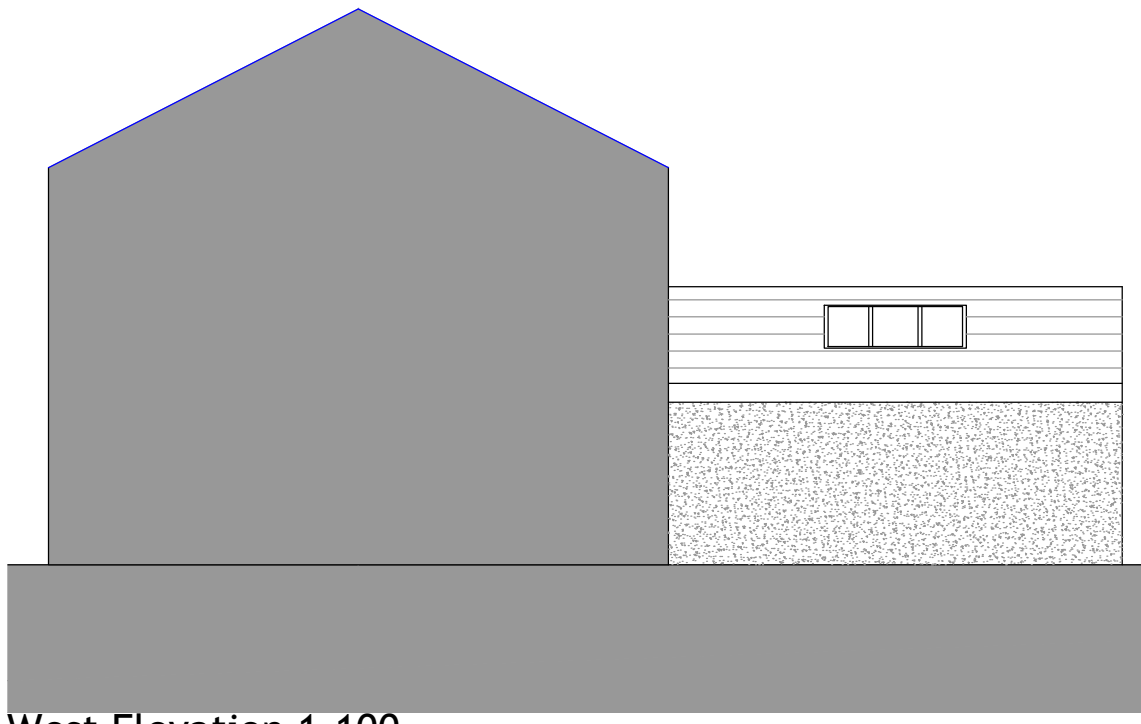

West Elevation 1.100

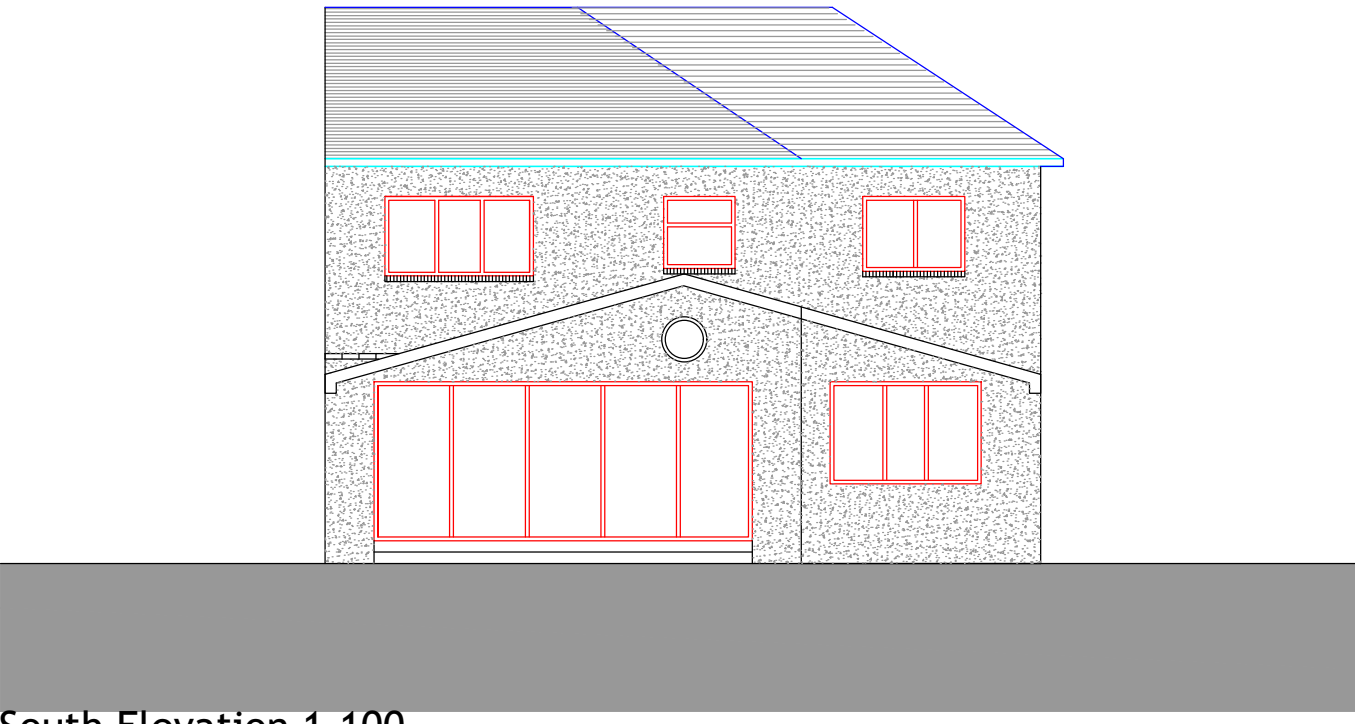


South Elevation 1.100

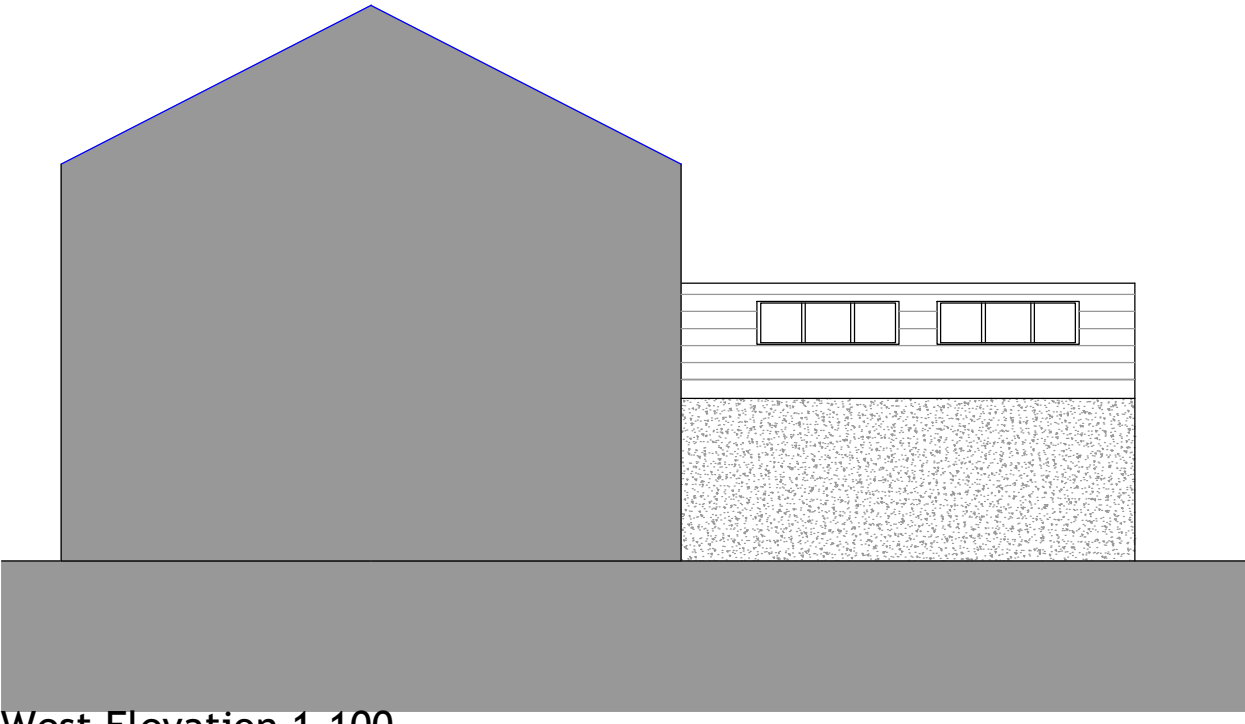

West Elevation 1.100

REV	DESCRIPTION	DATE	DRAWN
-----	-------------	------	-------

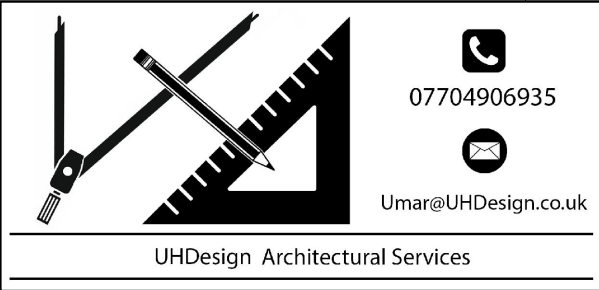

CLIENT	Mr Mohammed Naveed Akhtar
--------	---------------------------

ADDRESS	48 Kennedy Avenue Fixby, HD2 2HJ
---------	-------------------------------------

PROJECT	Car port to Garage and Single Storey Rear Ext
---------	---

DRAWING	Existing and Proposed Layout and Elevations
---------	---

DRAWN	UH	DATE	Feb 24	SCALE	1.50@A1
-------	----	------	--------	-------	---------

DWG No.	1523/03
---------	---------

STATUS	PLANNING
--------	----------