

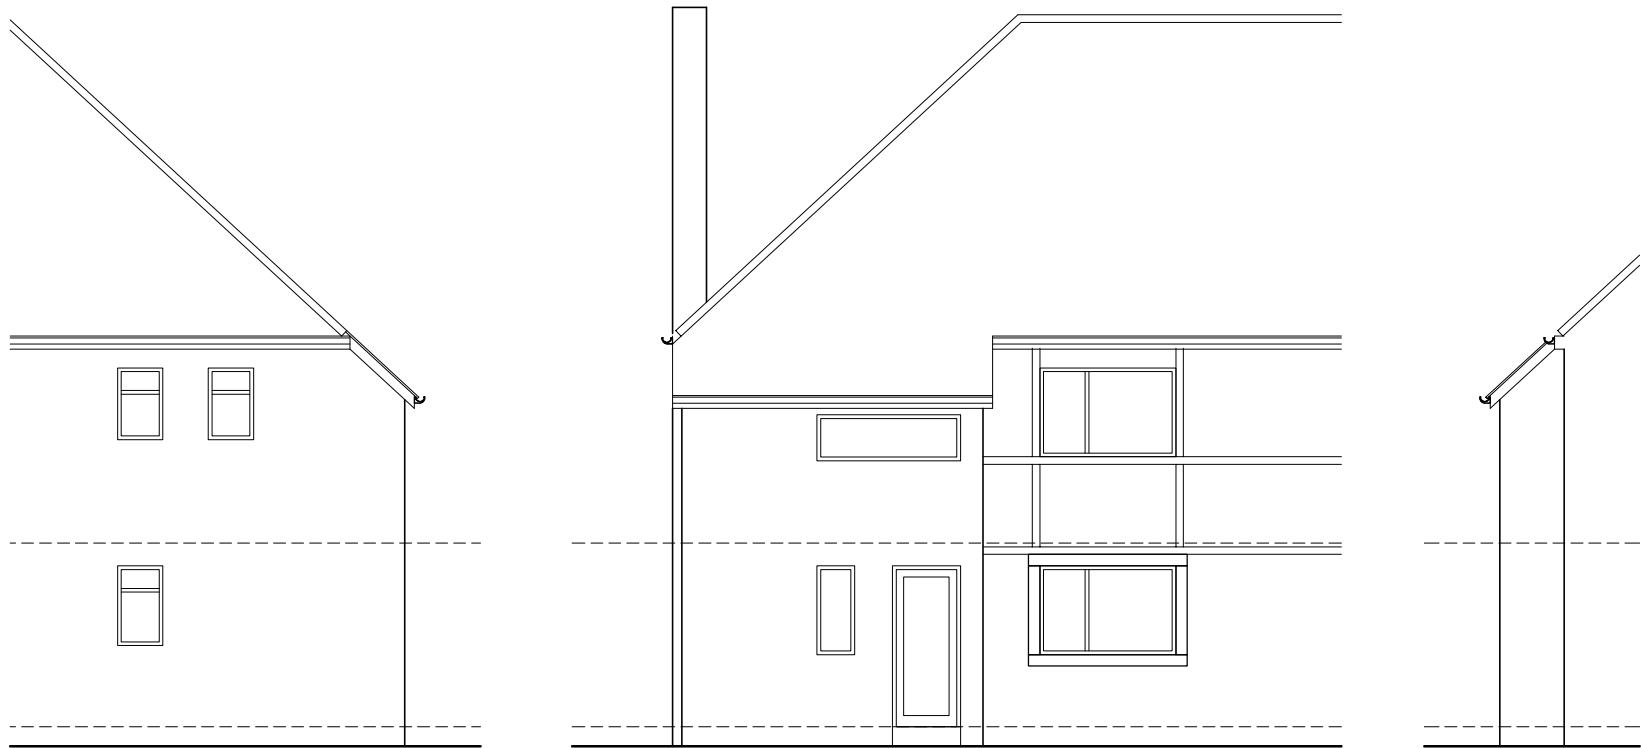



NOTES:
Should any discrepancies be found with this drawing, please inform D & J A Rutledge.
Copyright of this drawing is owned by D & J A Rutledge.
This drawing is for planning purposes only.
Any boundaries shown are physical features on-site and do not necessarily represent the legal extents of ownership. It is the responsibility of the owner to verify all site boundaries.
Where an internal survey indicates internal walls, no checks have been made as to their load bearing suitability, and this needs to be clarified on site prior to commencement.

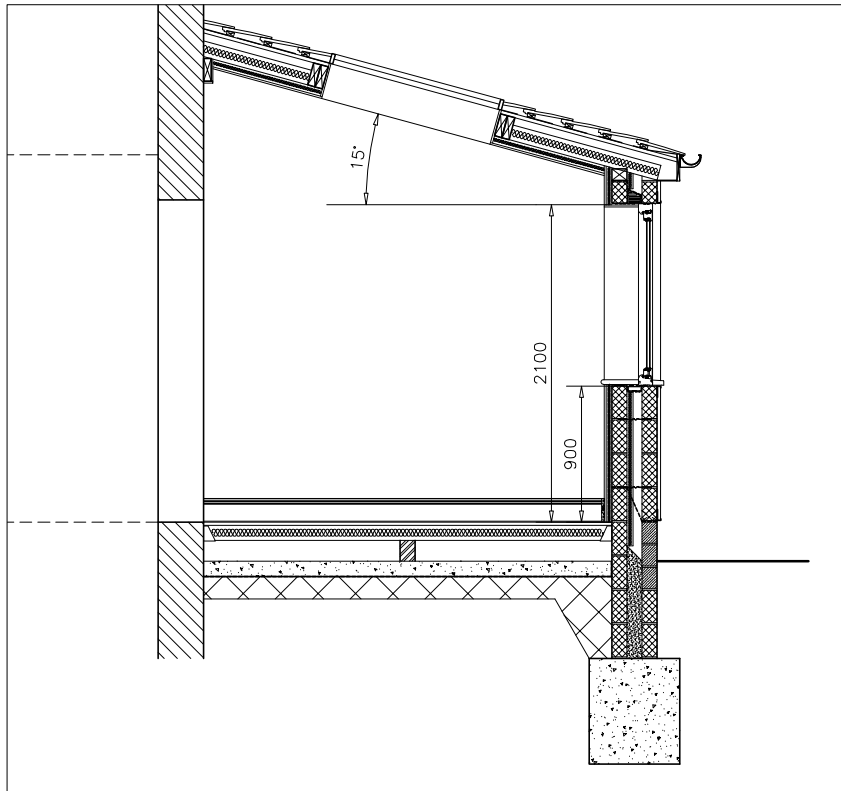




PART SIDE FRONT ELEVATION PART SIDE
EXISTING PLAN & ELEVATIONS 1:100

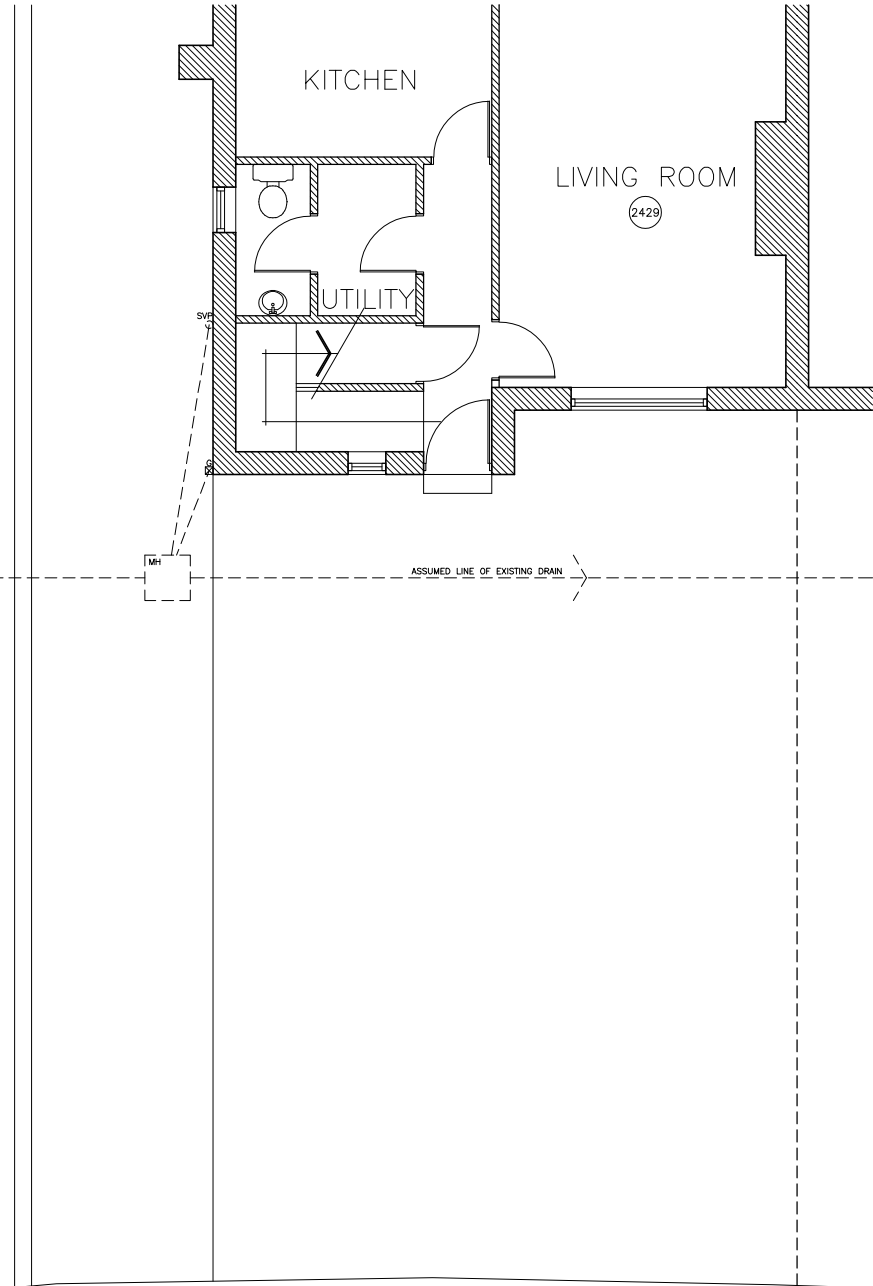


TYPICAL SECTION 1:50

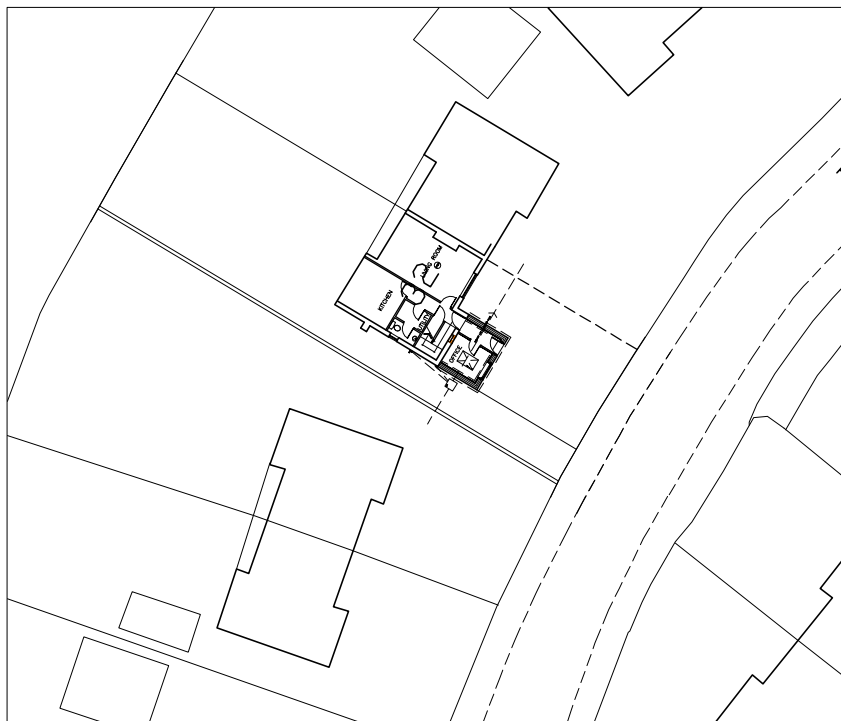

SITE LAYOUT 1:500

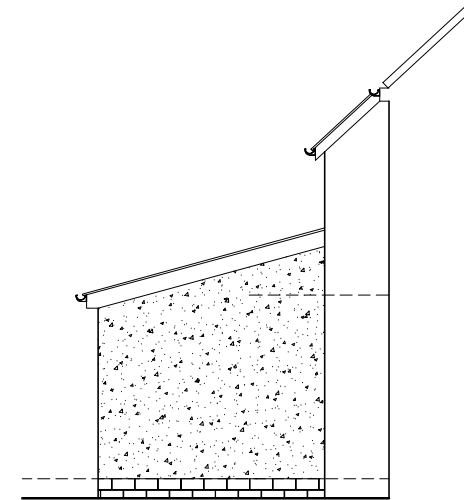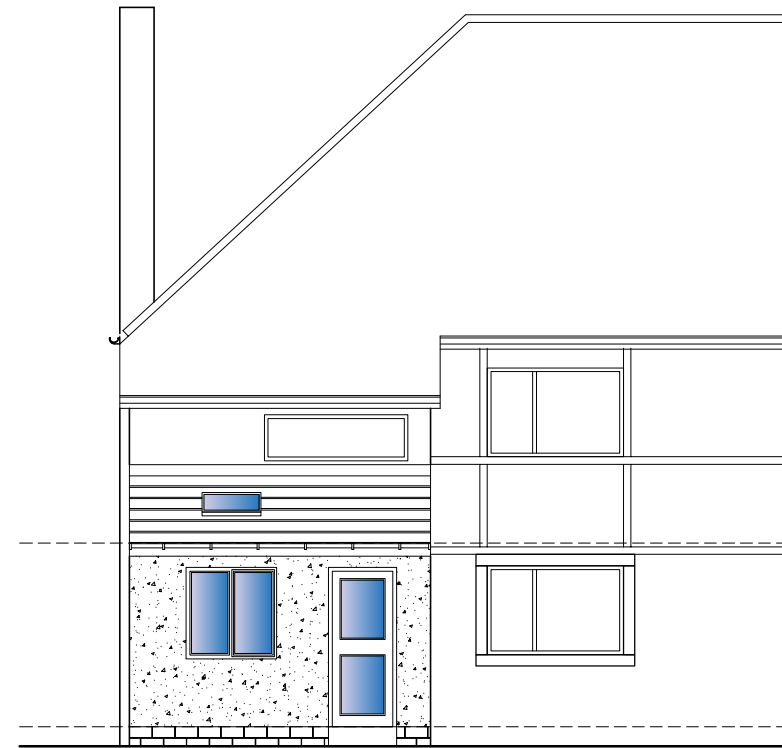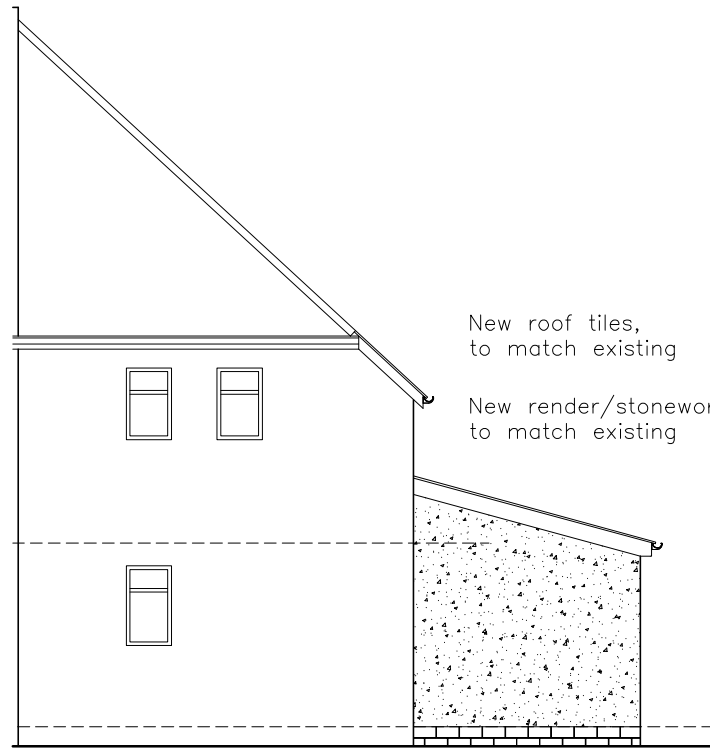

PART SIDE FRONT ELEVATION PART SIDE
PROPOSED PLAN & ELEVATIONS 1:100

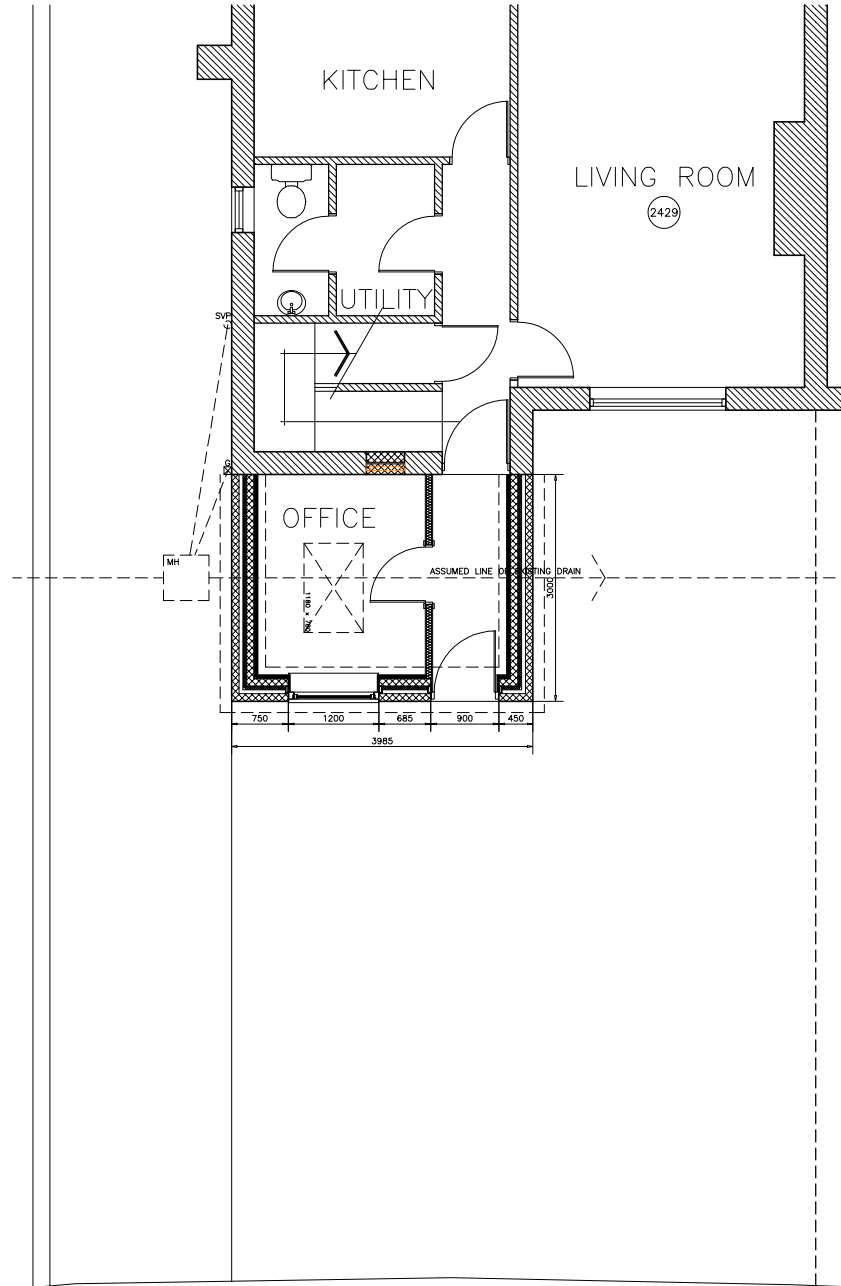

LOCATION PLAN 1:1250

D & J A RUTTLEDGE
BUILDING SURVEYORS AND DESIGN CONSULTANTS
75 BATLEY ROAD WEST ARDSLEY WAKEFIELD WF3 1HE
0113 2525781 07956 460858

PROJECT PROPOSED SINGLE STOREY FRONT EXTENSION AT 32 BROADGATE CRESCENT HUDDERSFIELD HD5 8HU		
TITLE EXISTING & PROPOSED PLANS & ELEVATIONS		
JOB No. 4919	DRAWING No. PL01	REVISION
CLIENT PAUL BERRY		
SCALE A5 SHOWN @ A2		
DATE APRIL 2024		