




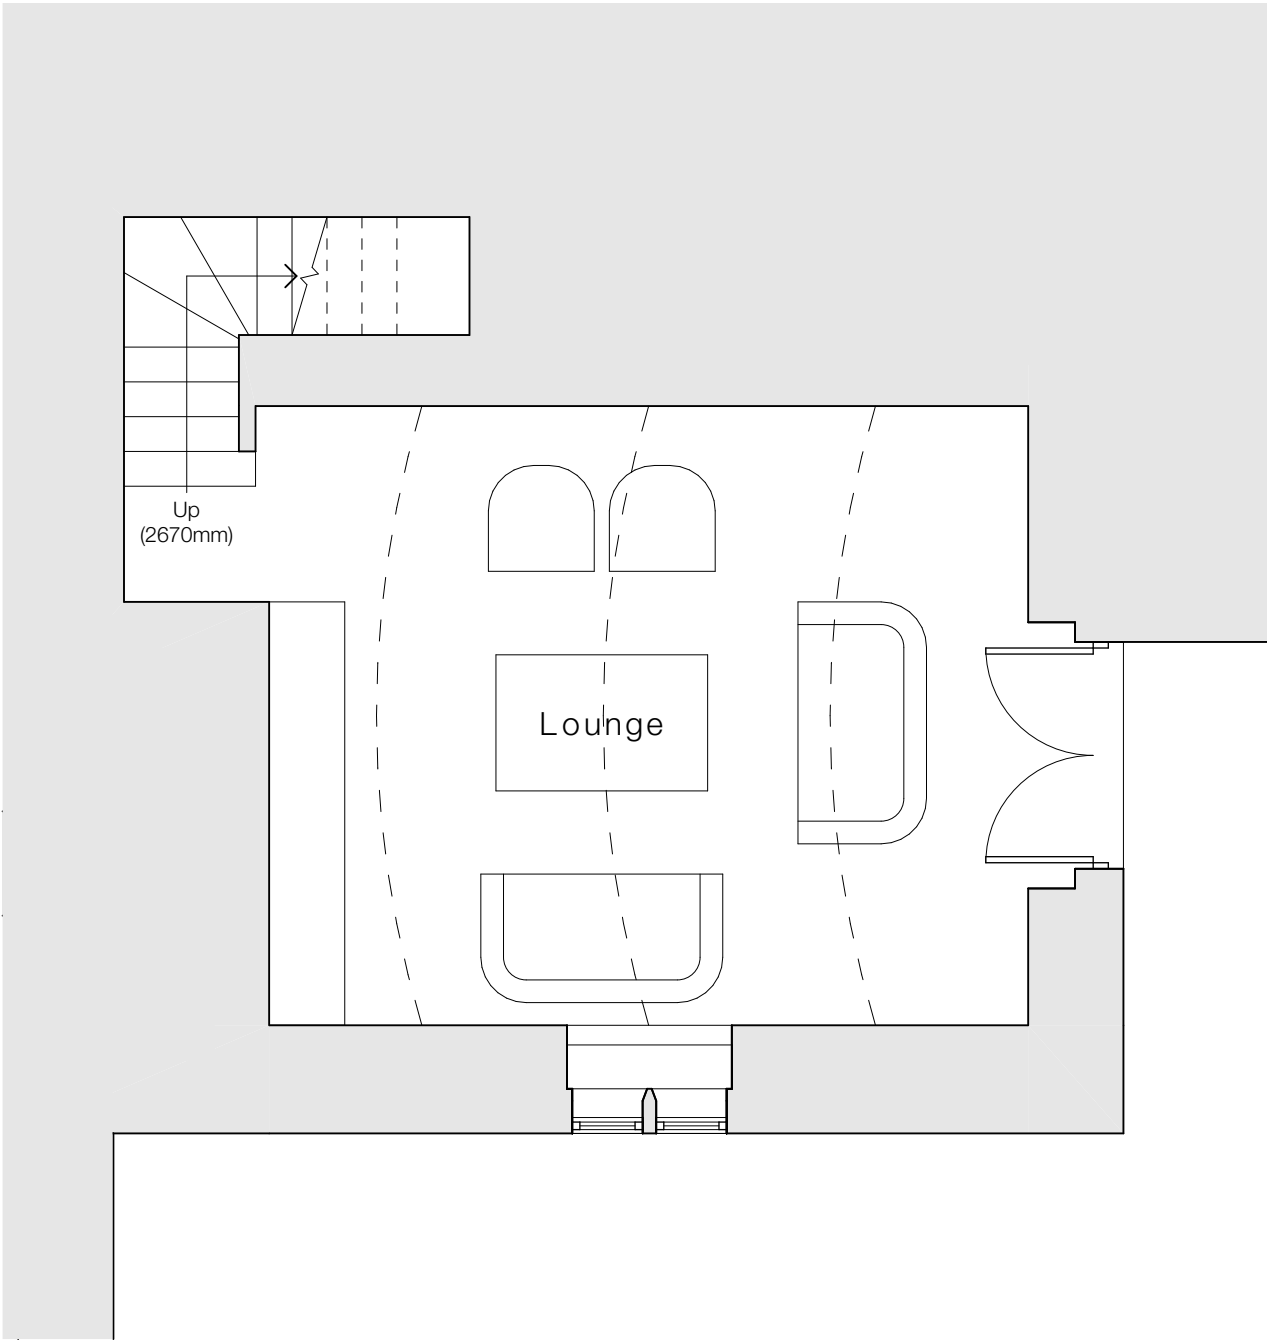


Basement Floor Plan - 1:50

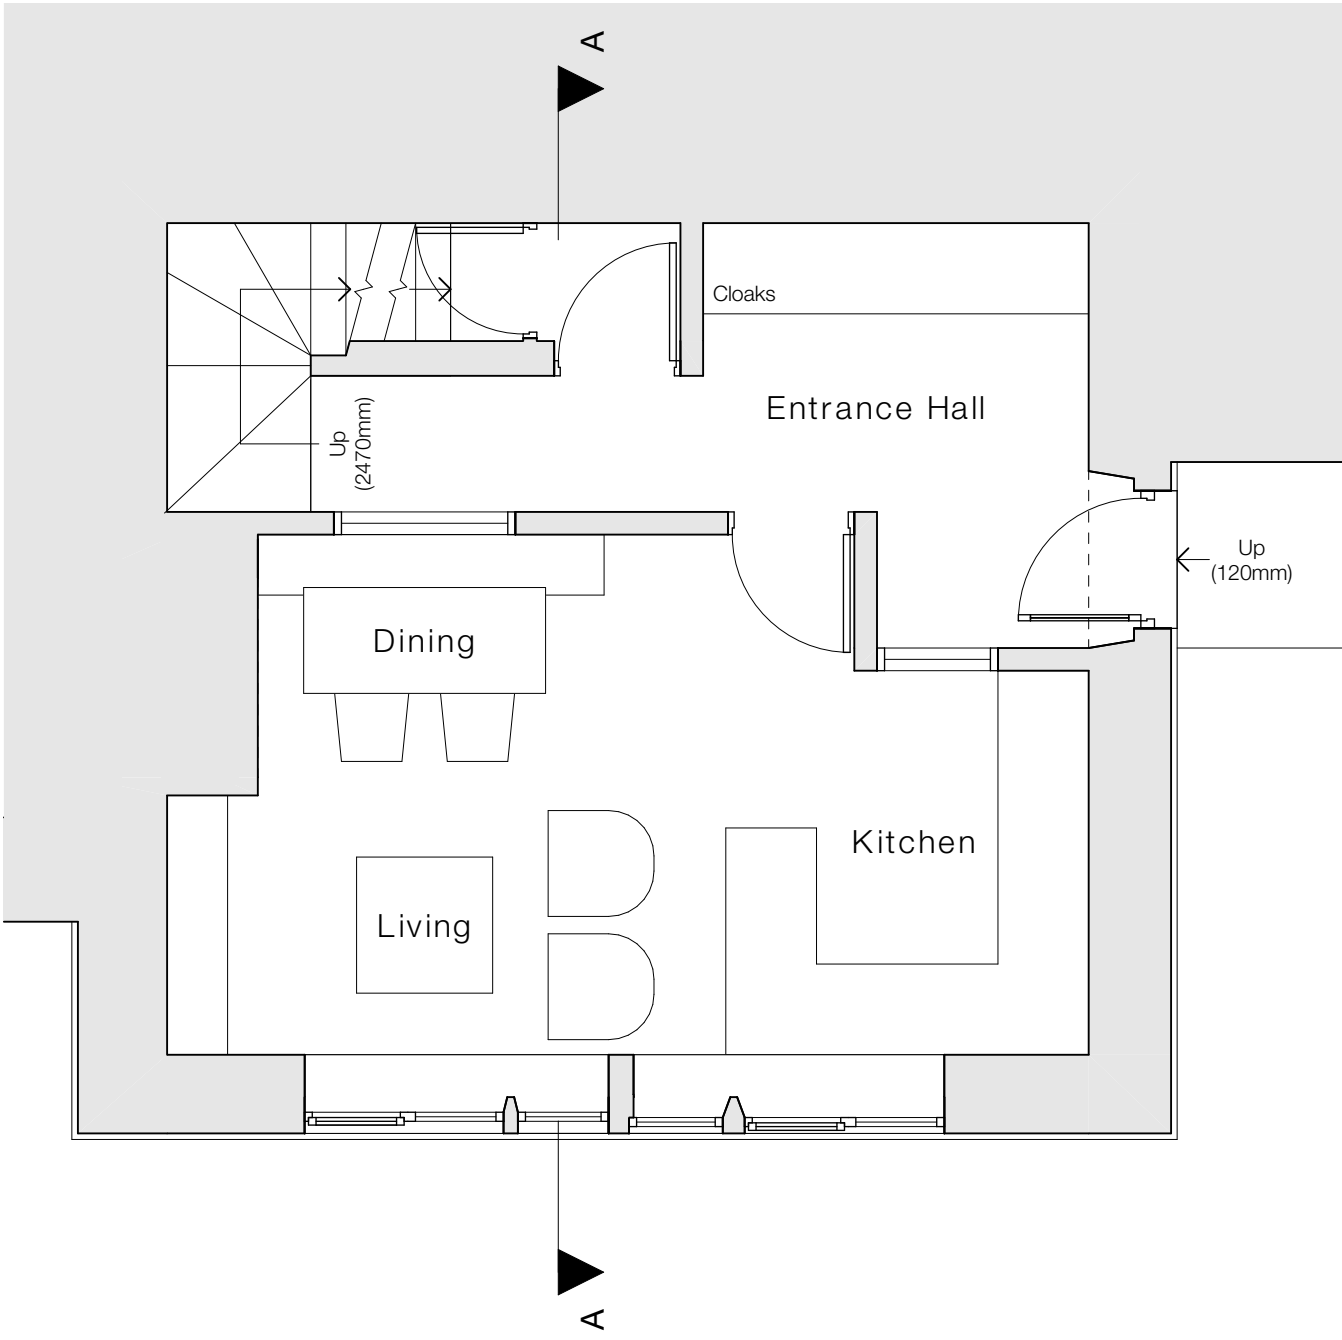

Ground Floor Plan - 1:50

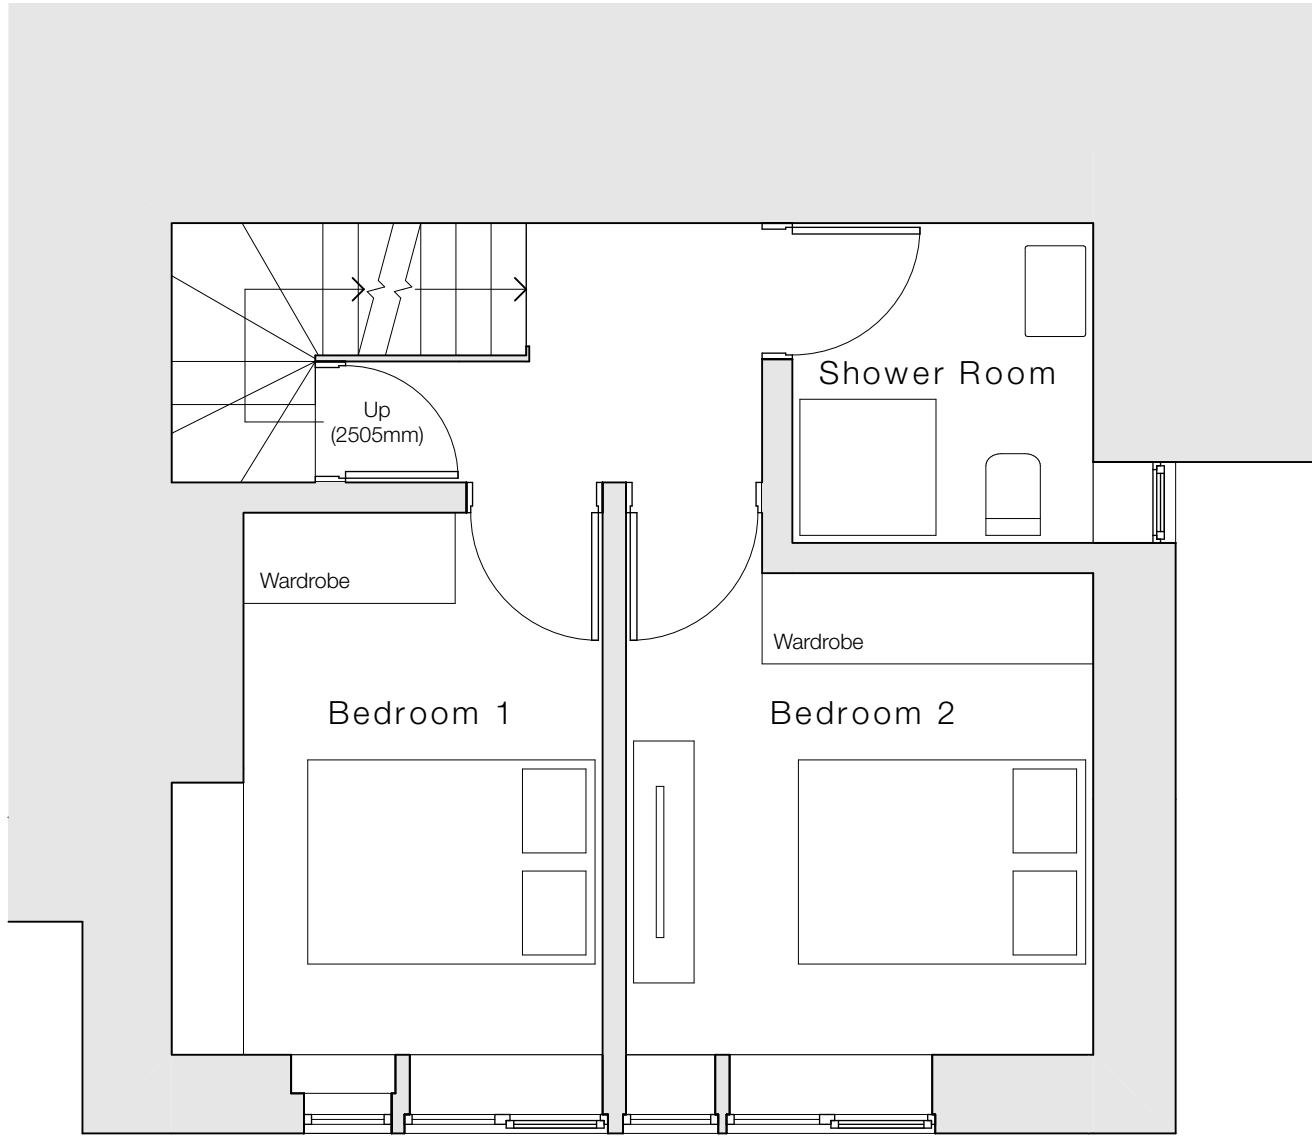

First Floor Plan - 1:50

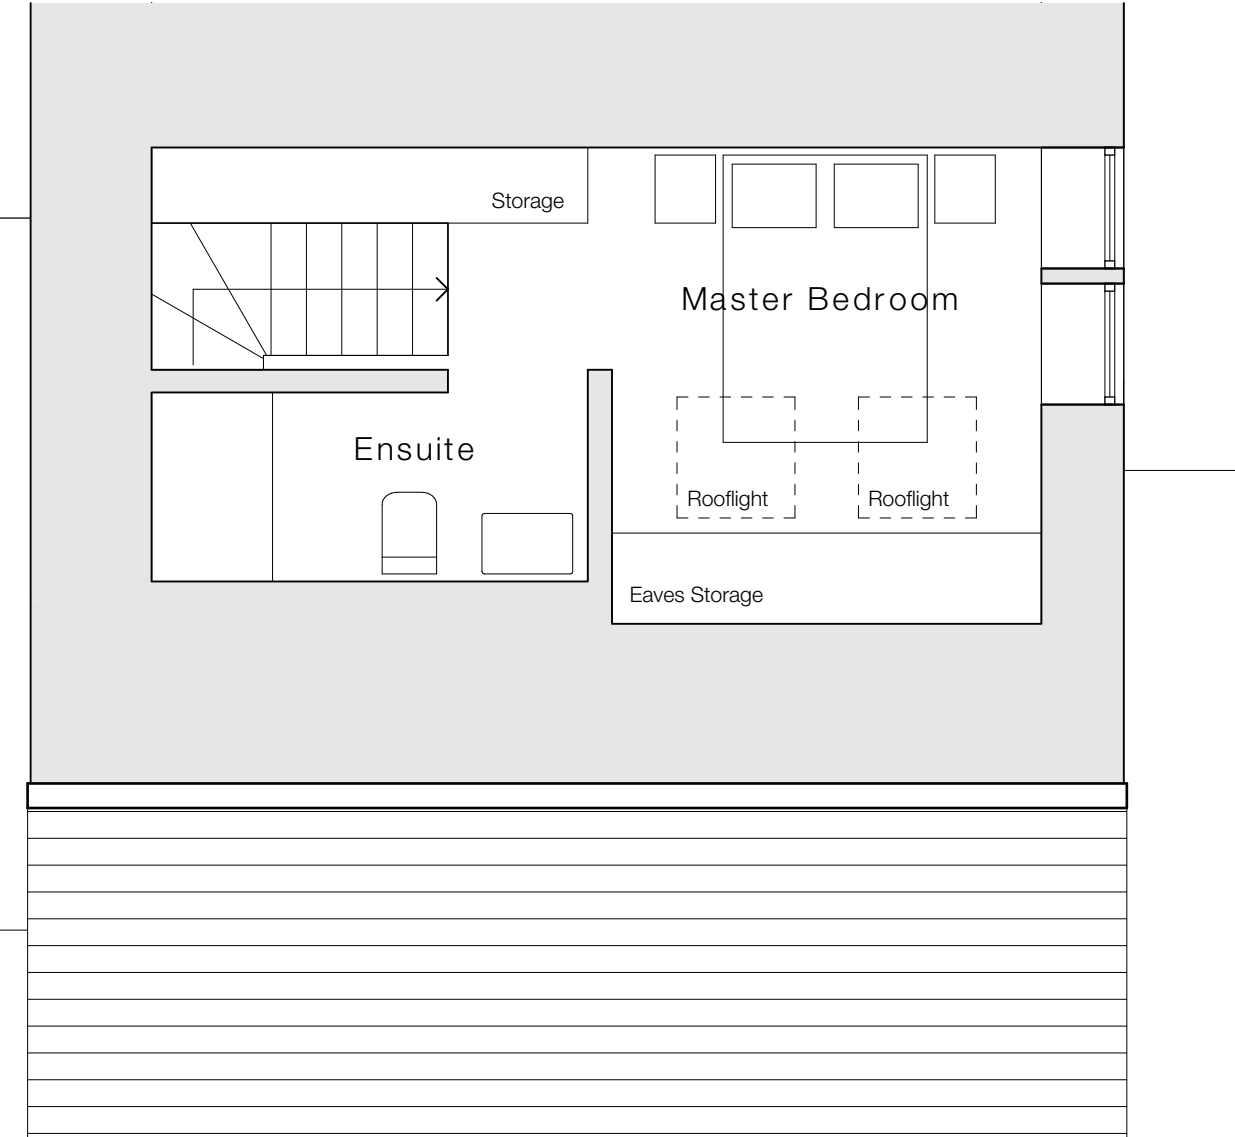


Attic Floor Plan - 1:50


Notes

Do not scale from drawing, use figured dimensions only.
All dimensions must be checked and verified on site prior to commencement of work and Architect to be notified of any discrepancies.
This drawing is intended to permit overall scheme proposals only and cannot be used for construction purposes without further information.


Rev	Description	Drawn	Date
•	Drawing created.	EB	01.01.24

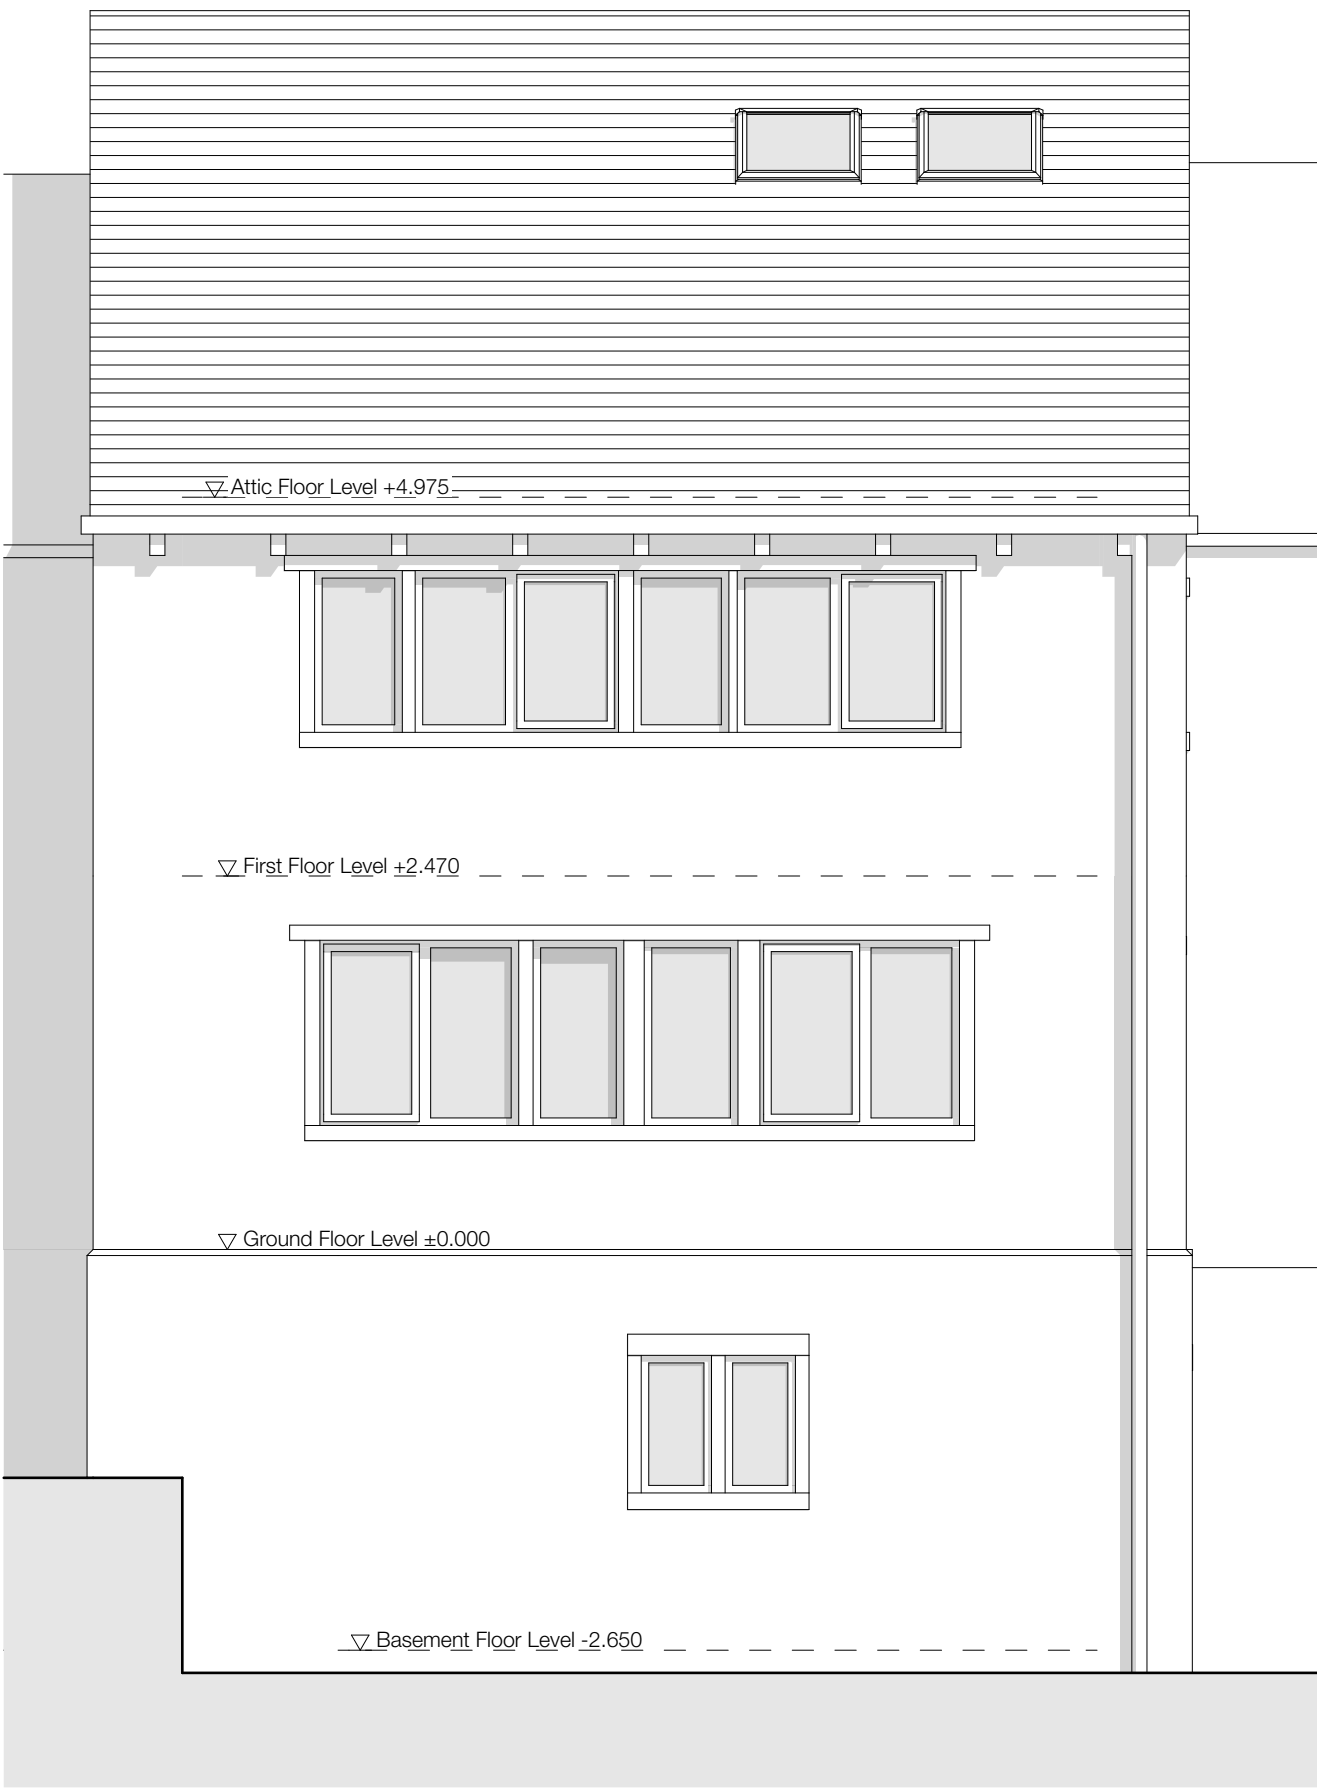


North West Elevation - 1:50

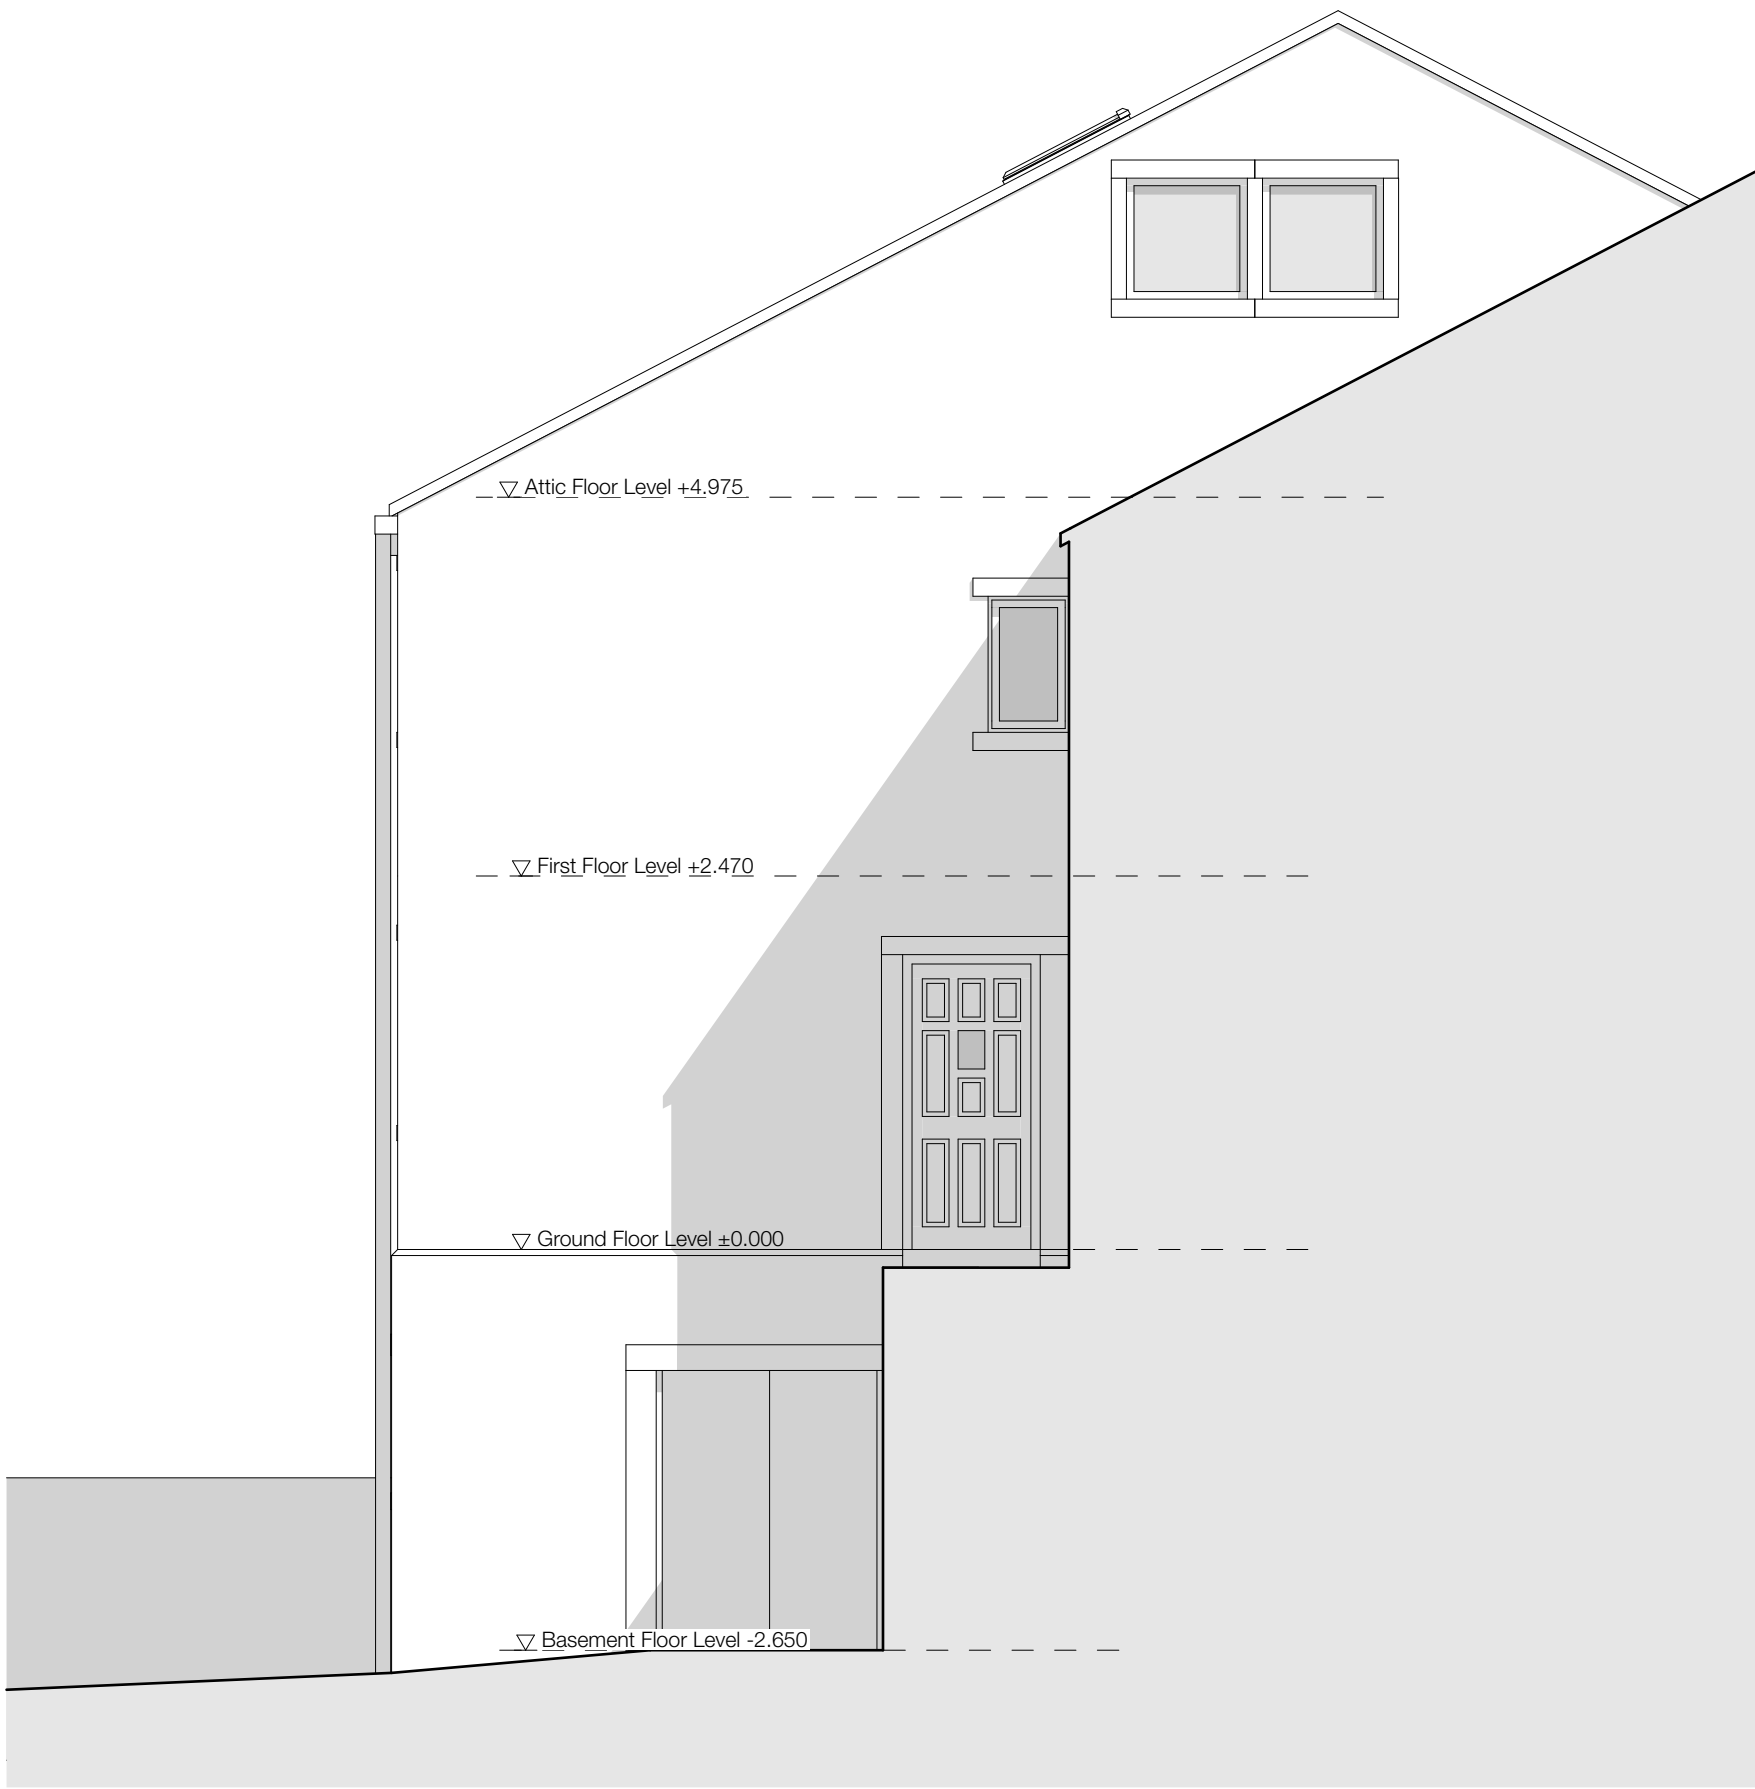

South West Elevation - 1:50

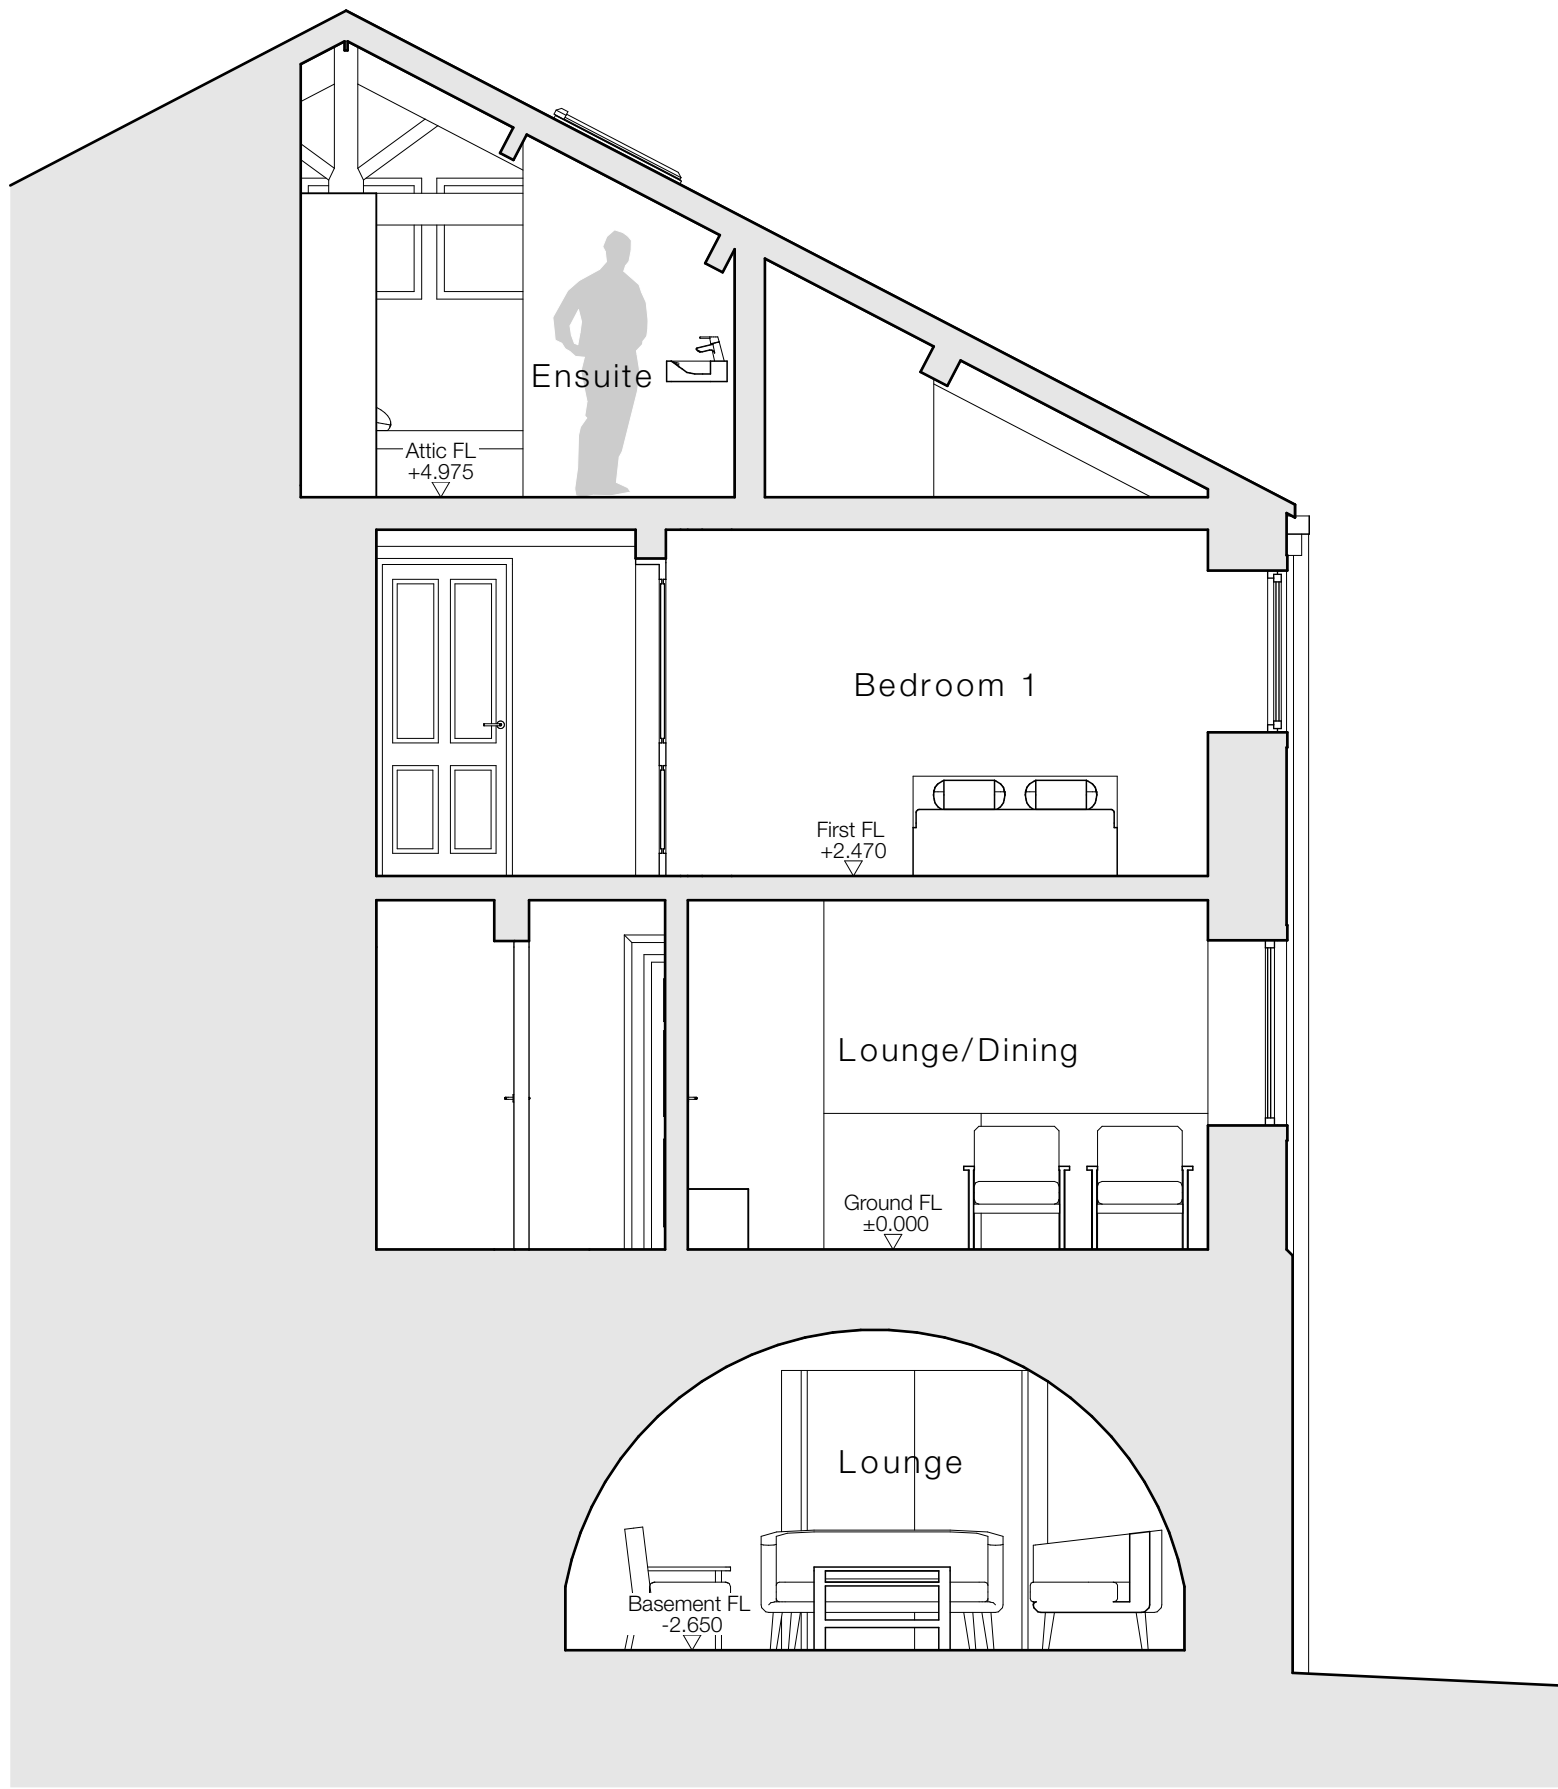

Section AA - 1:50

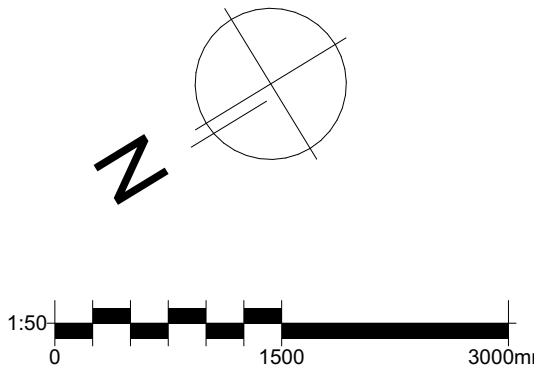

Client The Wardens and Assistants of Rochester Bridge in the County of Kent		
Site Address 3 Low Common, Almondbury, Huddersfield, HD4 6ST		
Project Description Cottage Renovation		
Status Preliminary		
Date January 2023	Drawn EB	Checked •
Drawing Proposed Plans and Elevations	Scale @ A1 1:50	
Drawing No. 3574 (0-) 02	Revision •	

ONE17
DESIGN
THE DYEHOUSE, ARMITAGE BRIDGE
HUDDERSFIELD, WEST YORKS HD4 7PD
T 01484 668000 E SOLUTIONS@ONE17DESIGN.COM
ONE17DESIGN.COM