




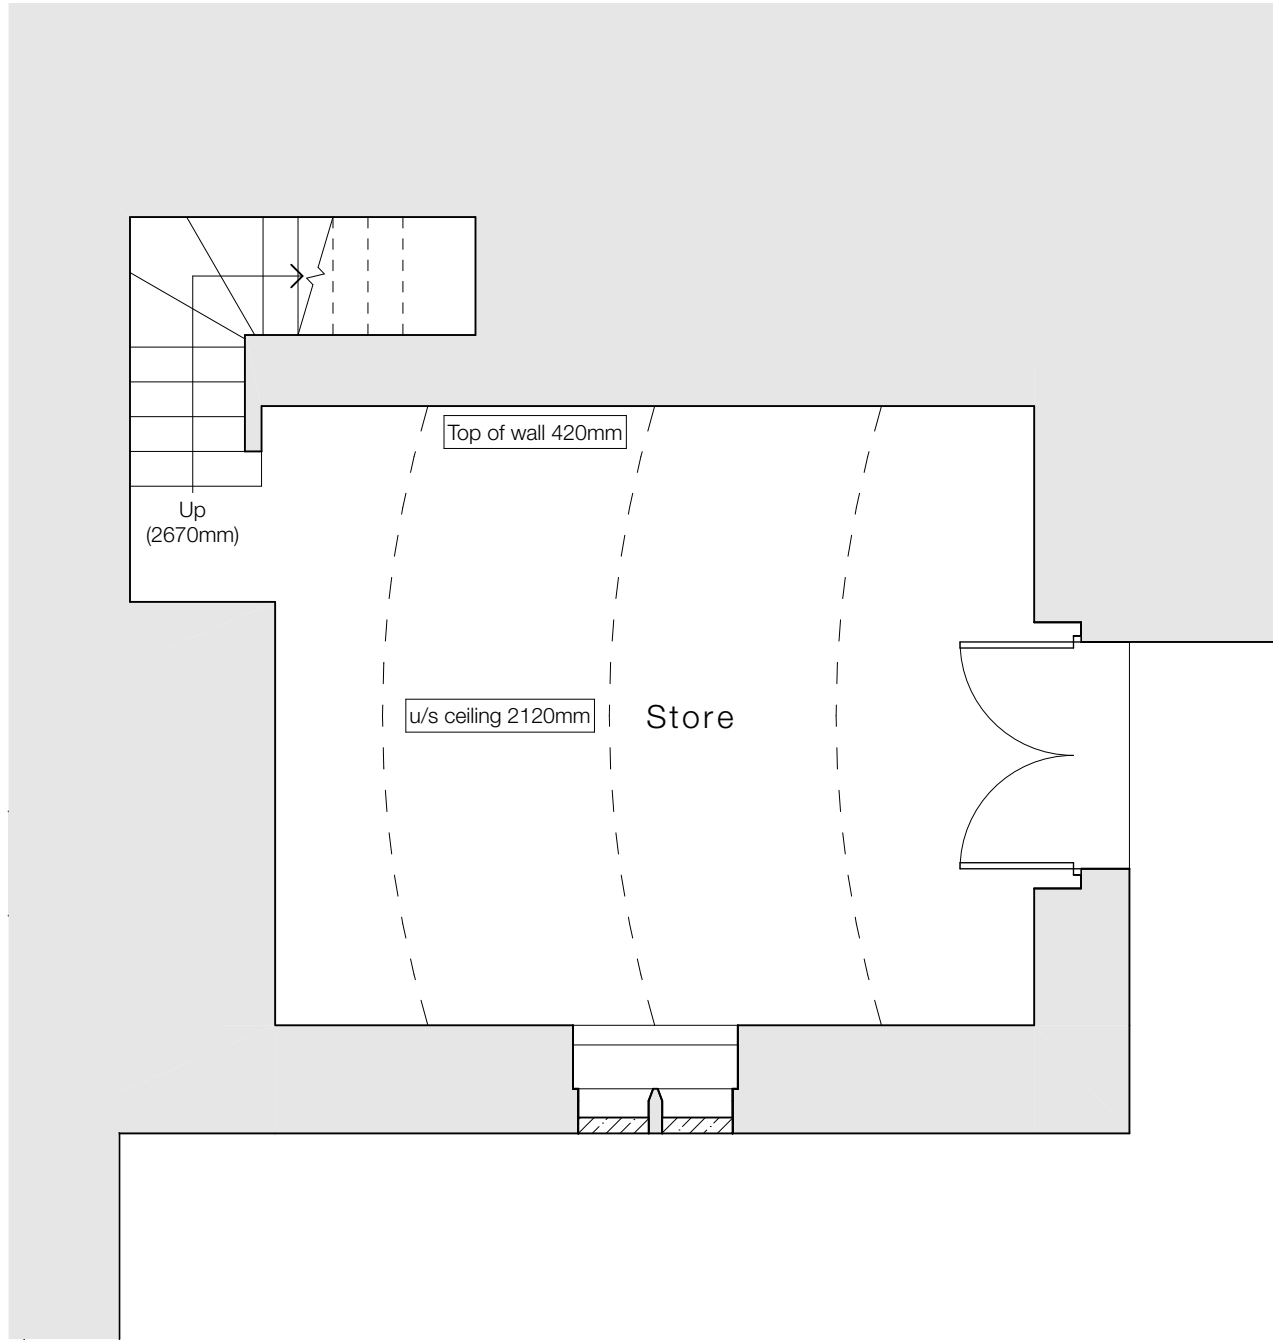


Existing Basement Plan - 1:50

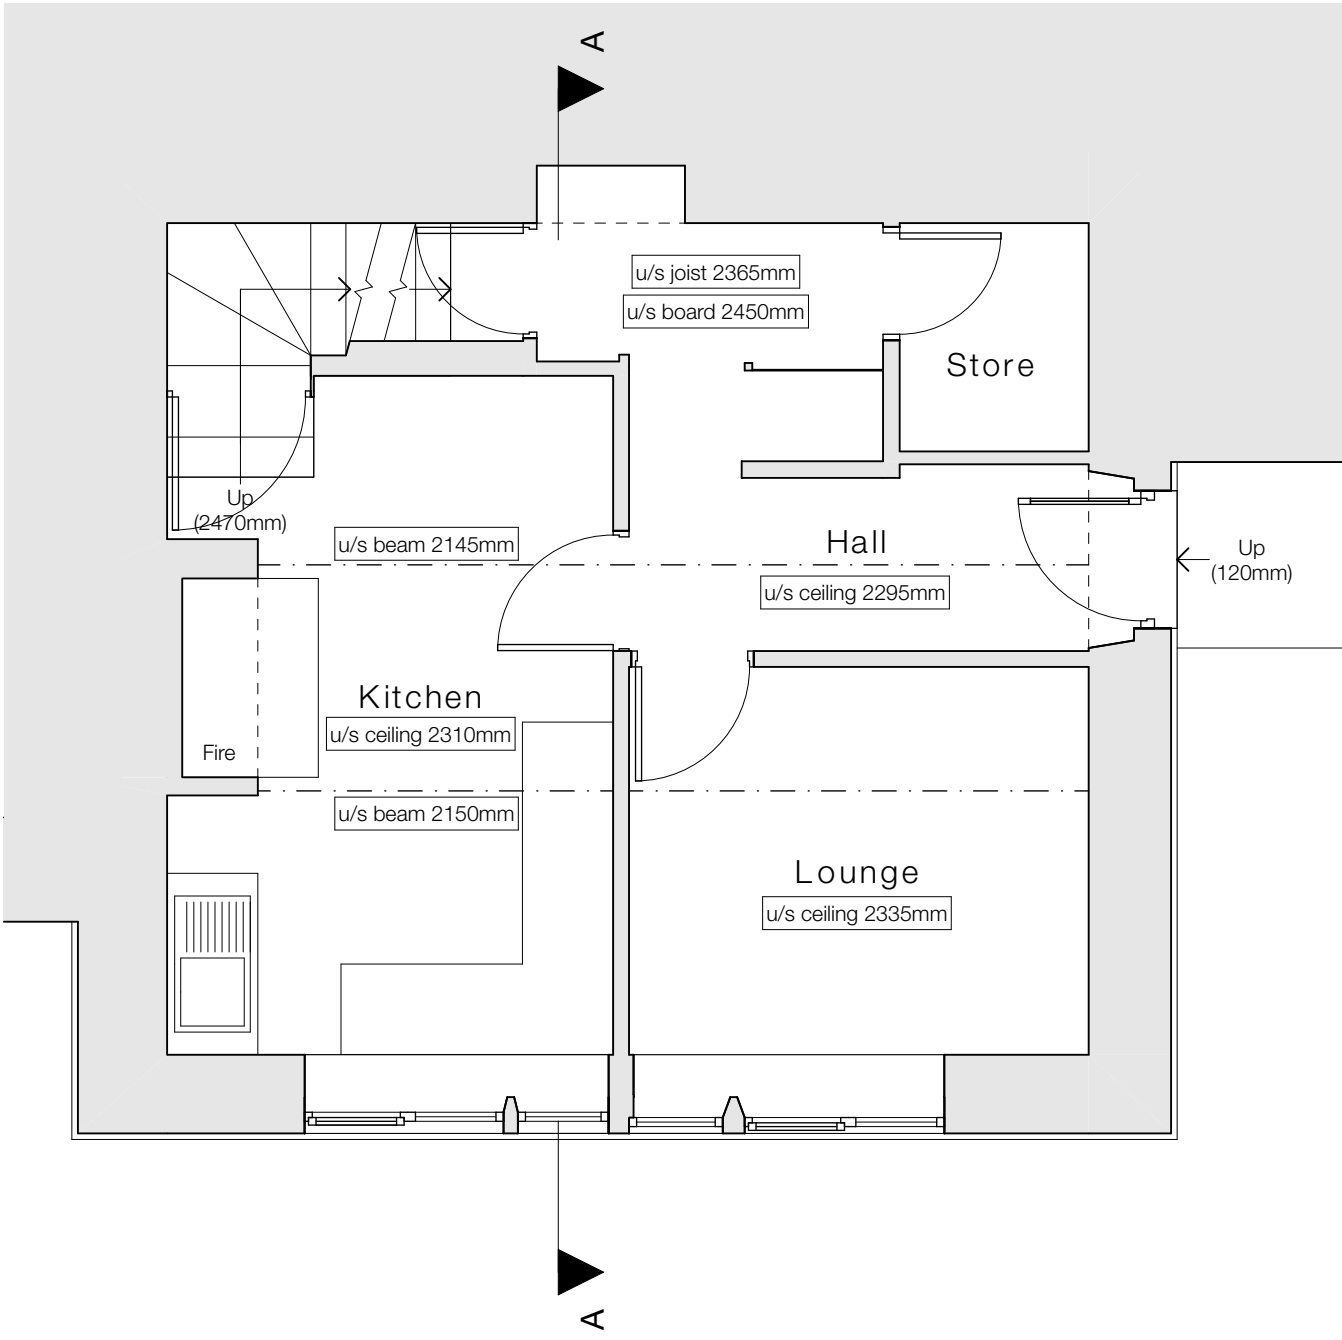


Existing Ground Floor Plan - 1:50

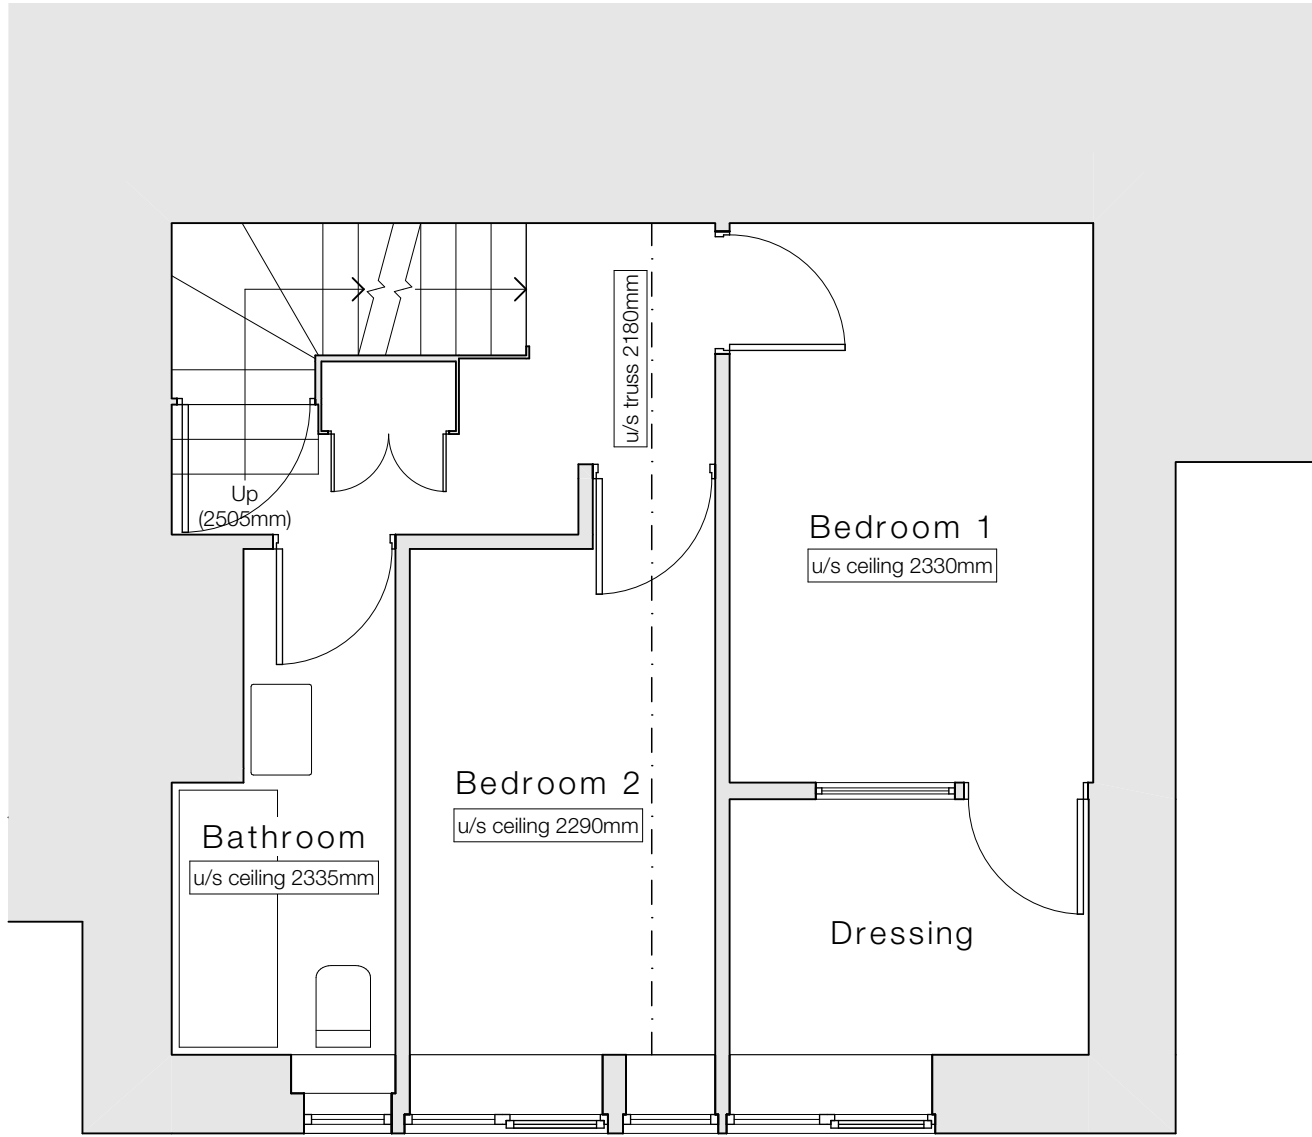


Existing First Floor Plan - 1:50

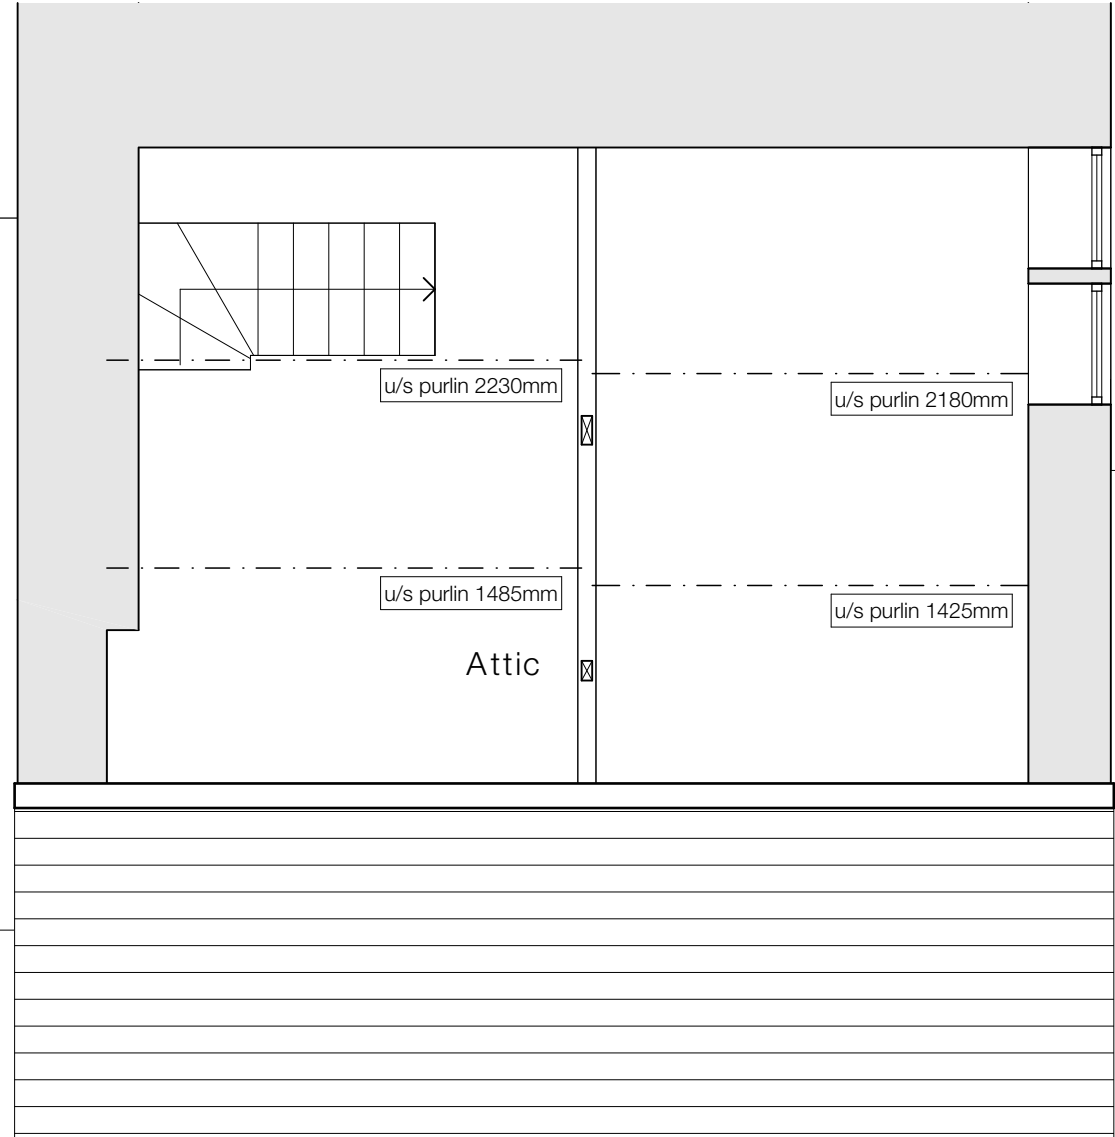

Existing Attic Floor Plan - 1:50

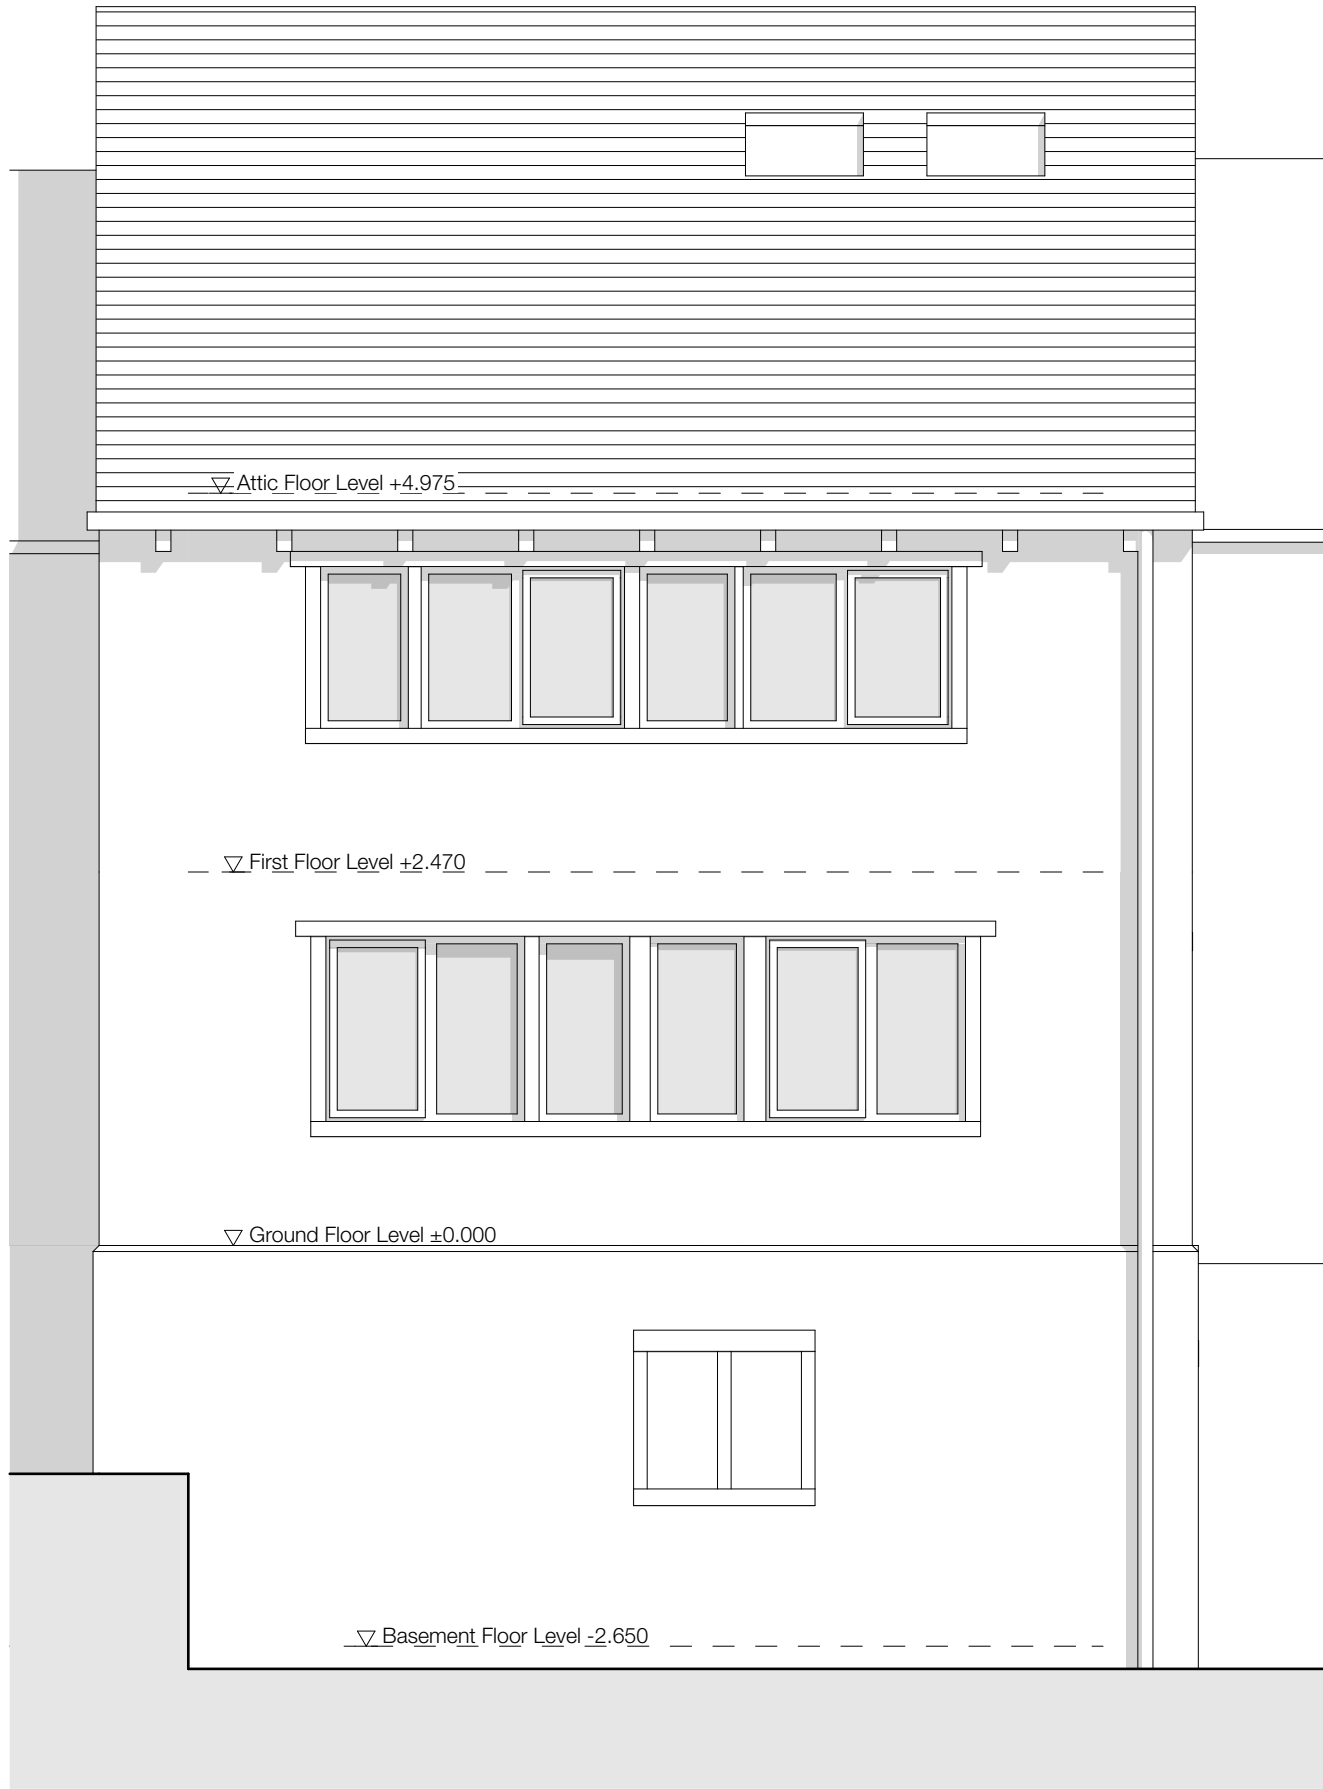

Existing North West Elevation - 1:50

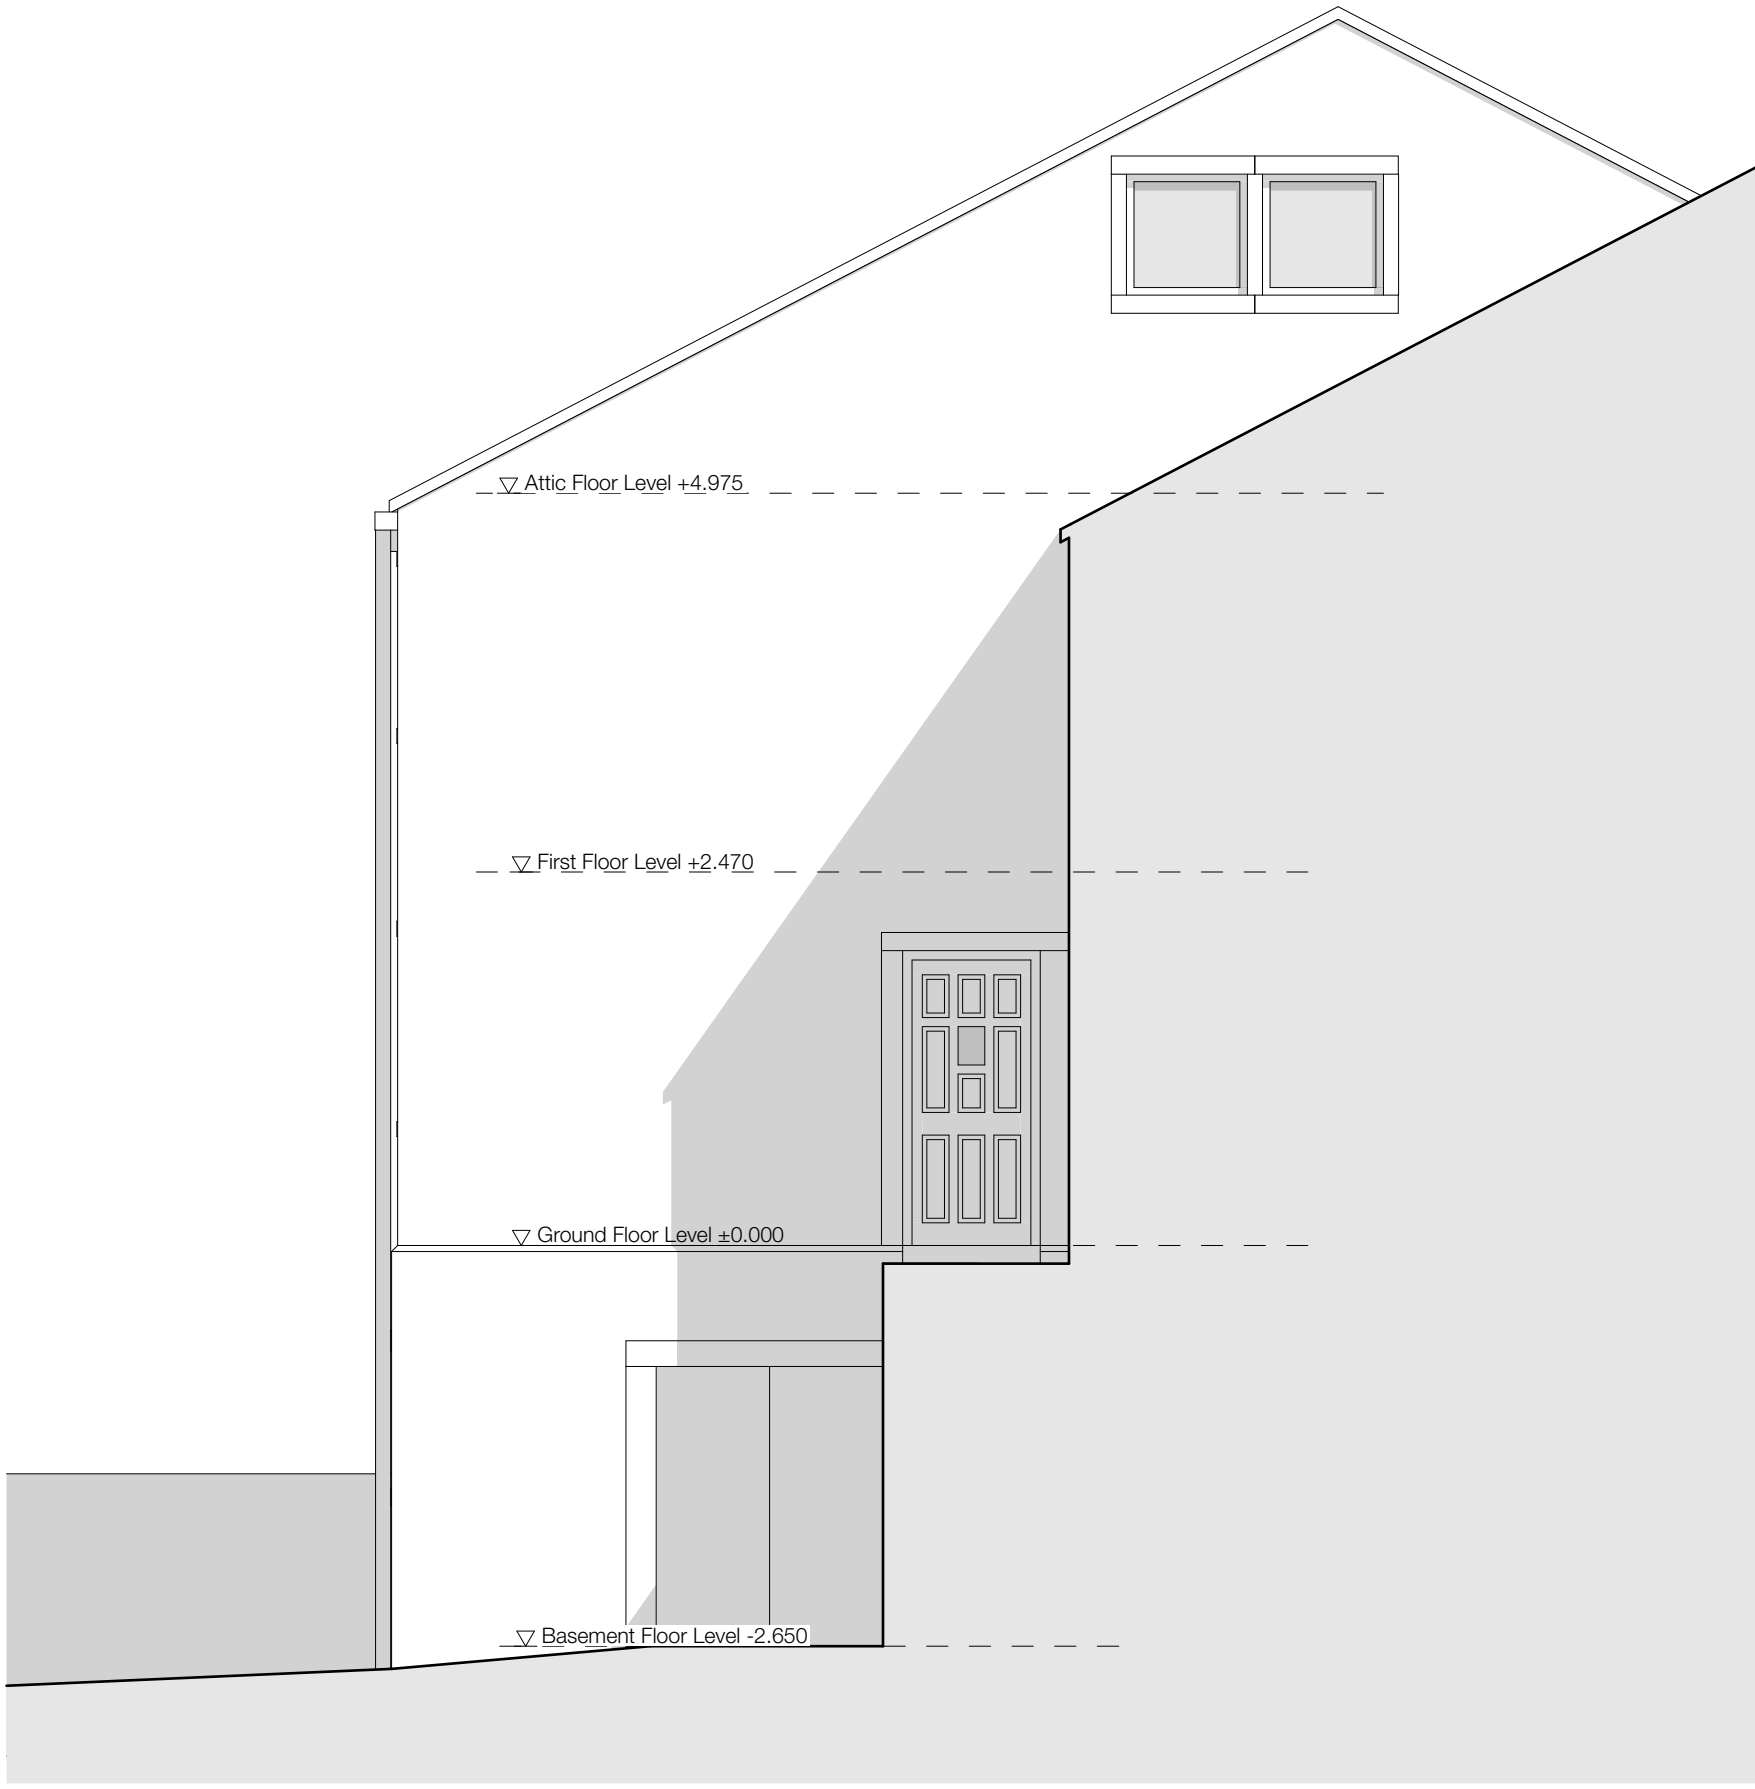

Existing South West Elevation - 1:50




Section AA - 1:50

Notes

Do not scale from drawing, use figured dimensions only.
All dimensions must be checked and verified on site prior to commencement of work and Architect to be notified of any discrepancies.
This drawing is intended to permit overall scheme proposals only and cannot be used for construction purposes without further information.

Rev	Description	Drawn	Date
•	Drawing created.	EB	15.08.23

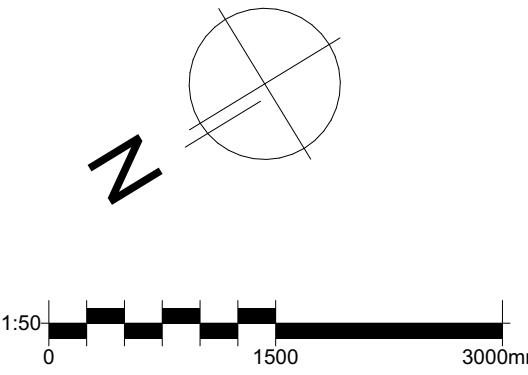

Client The Wardens and Assistants of Rochester Bridge in the County of Kent			
Site Address 3 Low Common, Almondbury, Huddersfield, HD4 6ST			
Project Description Cottage Renovation			
Status Preliminary			
Date August 2023	Drawn EB	Checked •	
Drawing Existing Plans and Elevations	Scale @ A1 1:50		
Drawing No. 3574 (0-) 01	Revision •		

ONE17

DESIGN

THE DYEHOUSE, ARMITAGE BRIDGE
HUDDERSFIELD, WEST YORKS HD4 7PD
T 01484 668000 E SOLUTIONS@ONE17DESIGN.COM

ONE17DESIGN.COM