



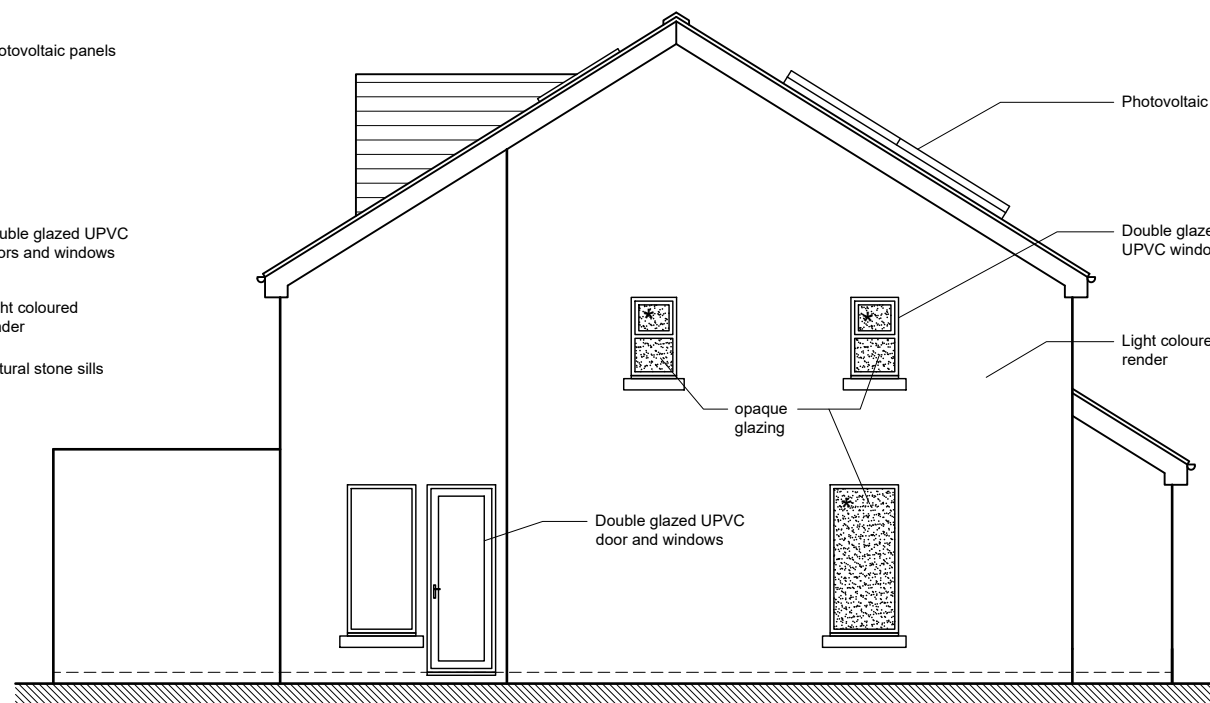


SOUTH ELEVATION
AS PROPOSED
1:100

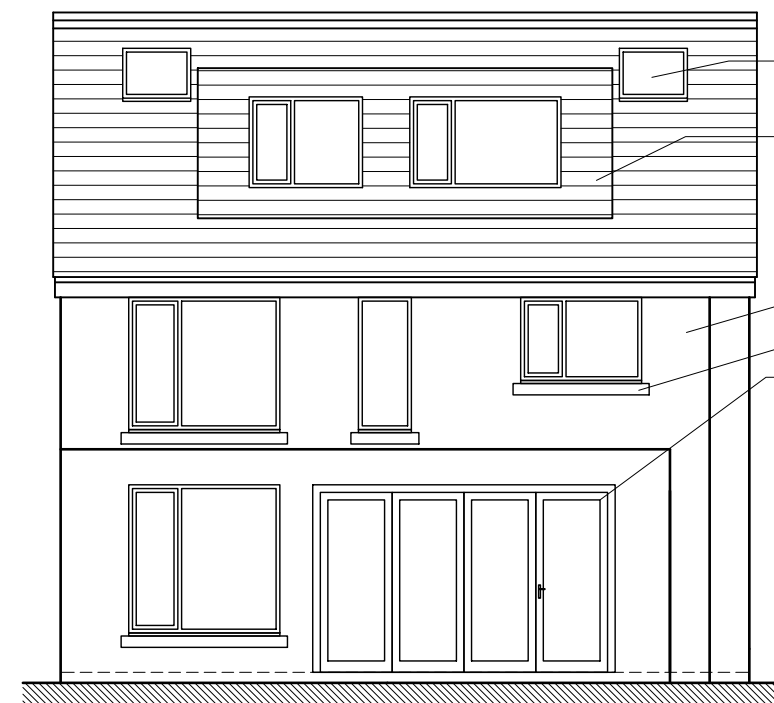


WEST ELEVATION
AS PROPOSED
1:100




NORTH ELEVATION
AS PROPOSED
1:100

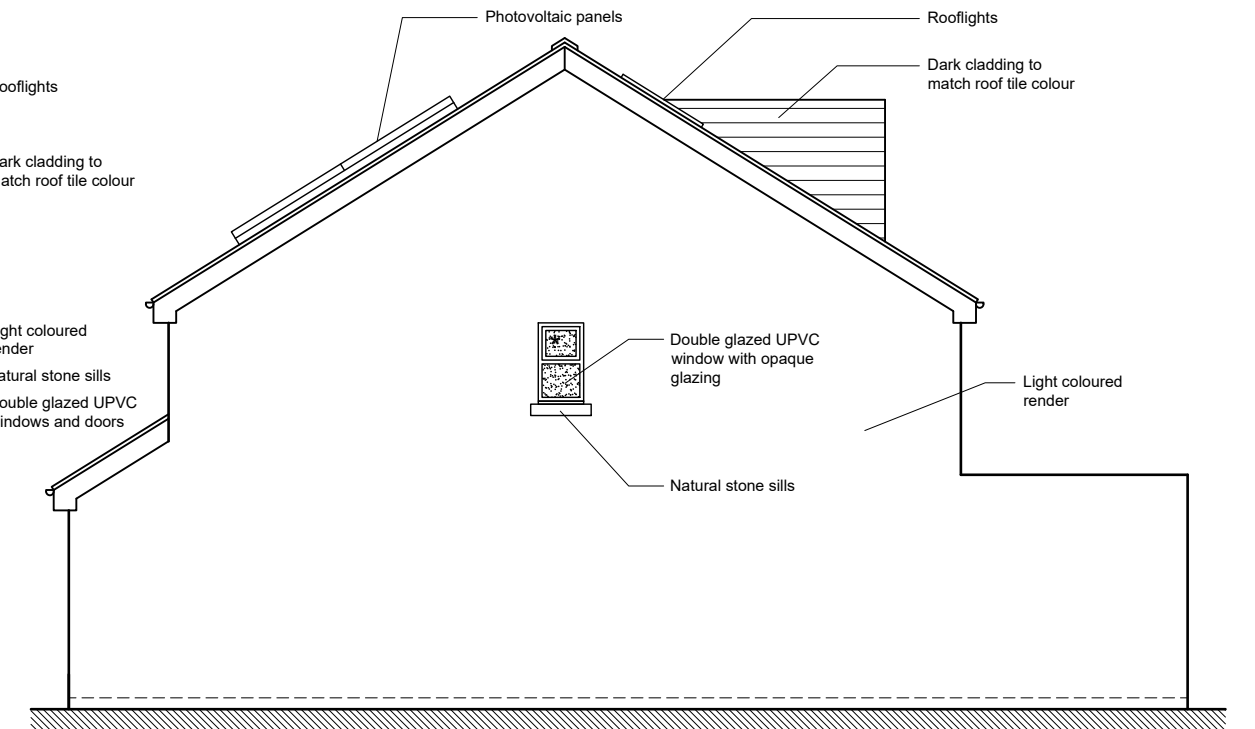


EAST ELEVATION
AS PROPOSED
1:100

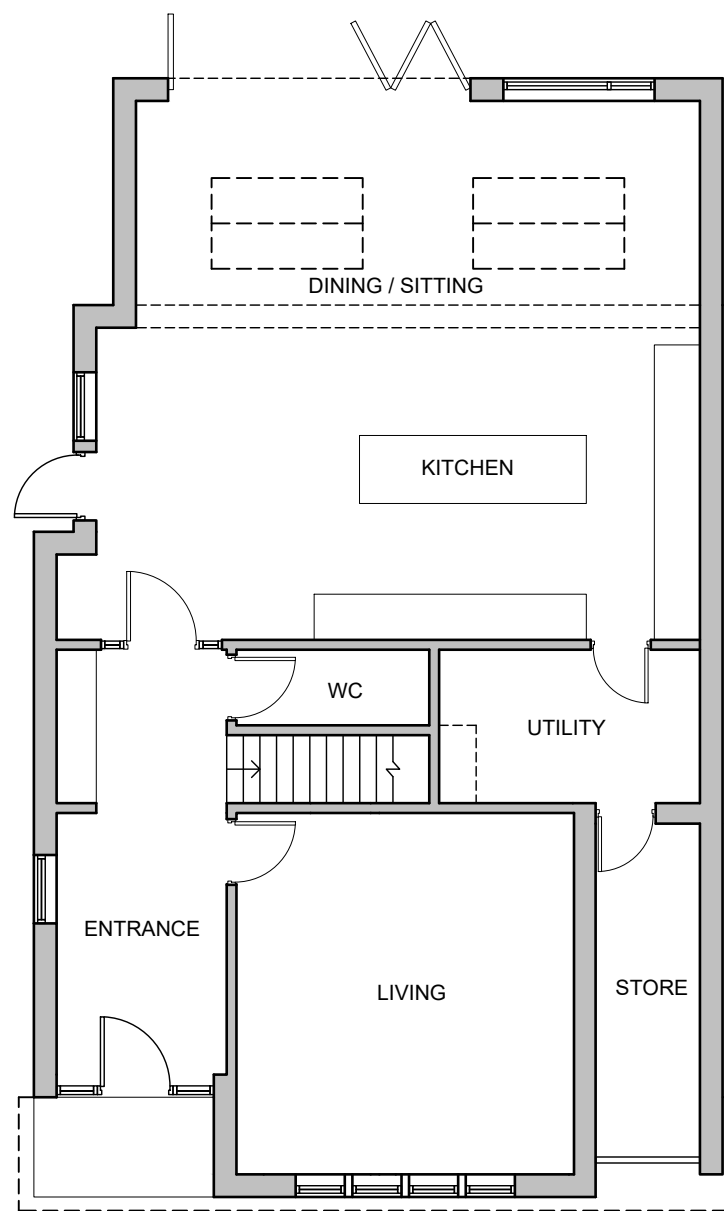

GROUND FLOOR
AS PROPOSED
1:100

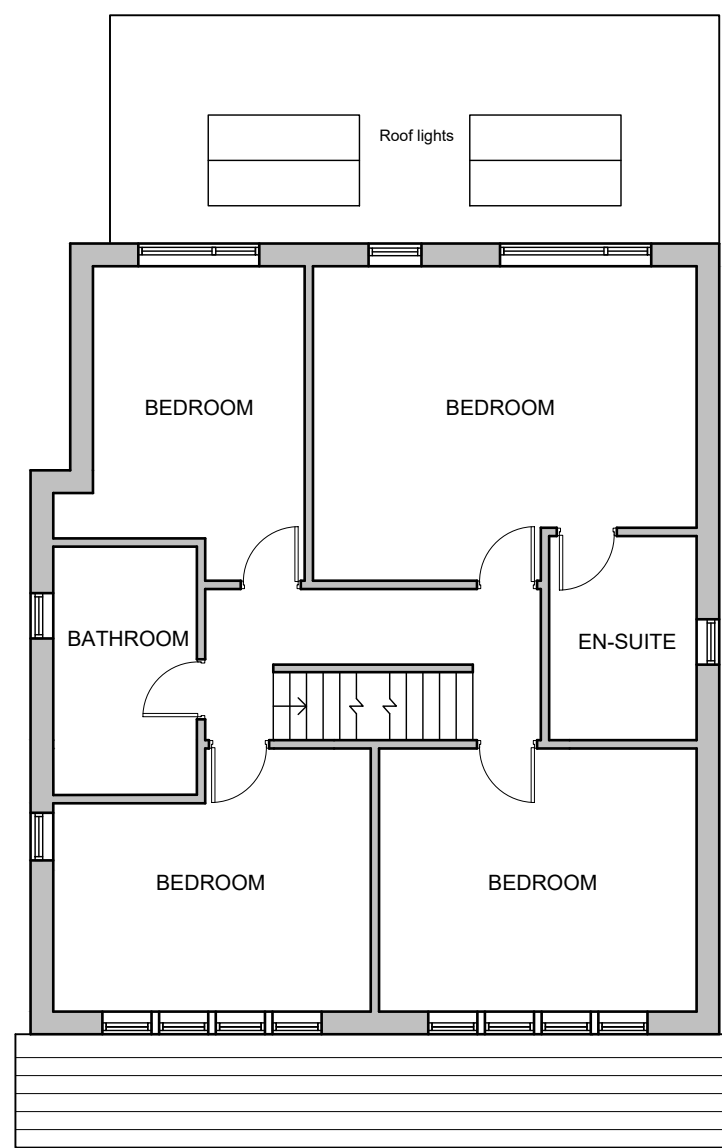


FIRST FLOOR
AS PROPOSED
1:100

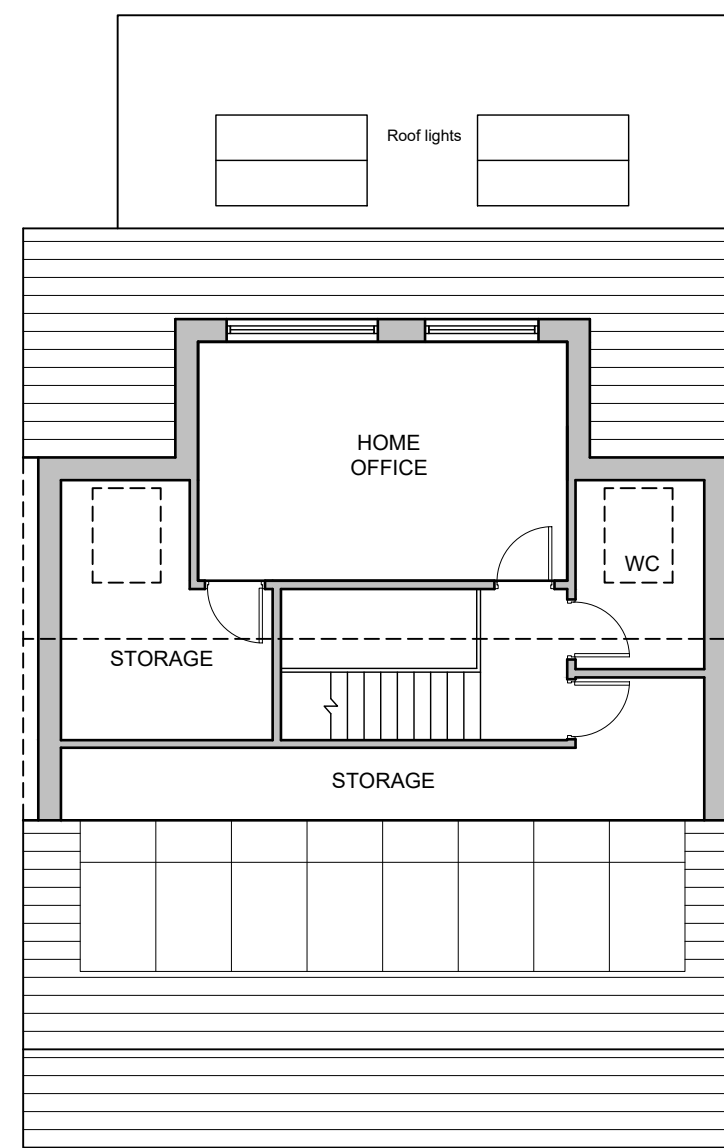

ATTIC FLOOR
AS PROPOSED
1:100



SITE PLAN
AS PROPOSED
1:500

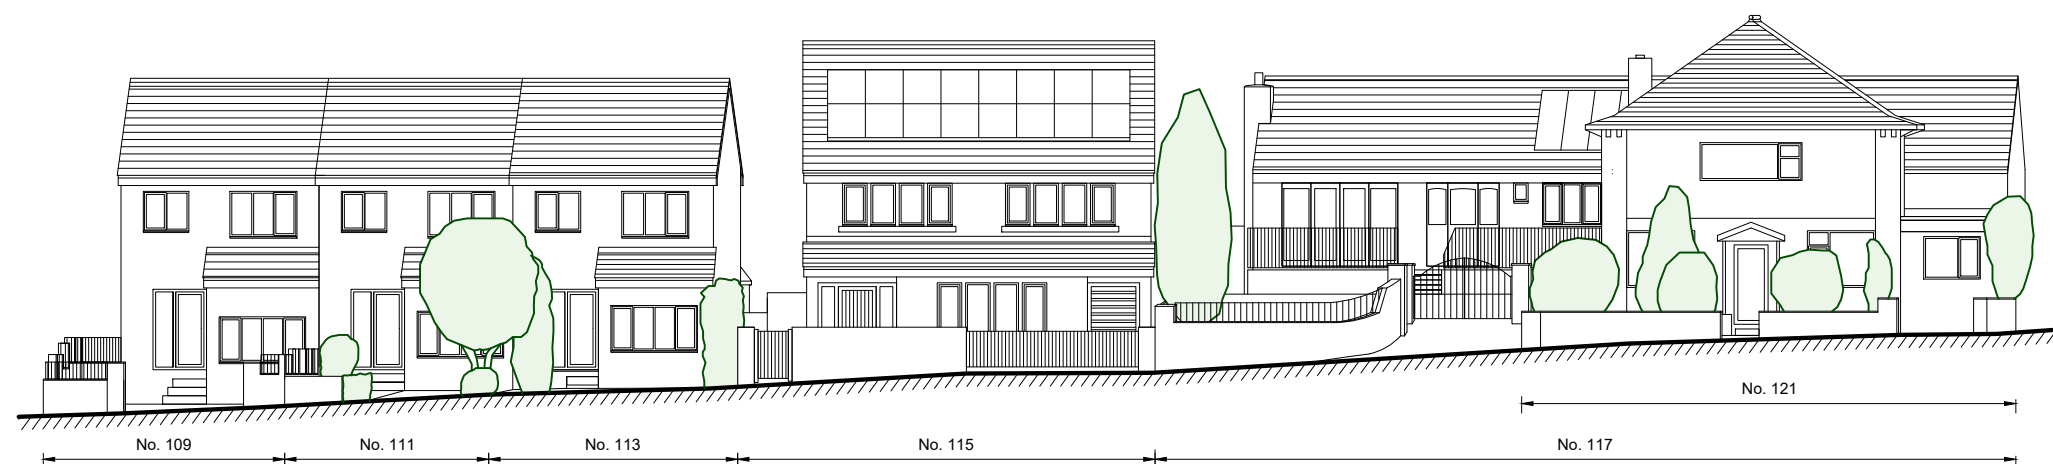

STREET SCENE
AS PROPOSED
1:200

Applicant: Mr & Mrs Booker
Address: 115 Drub Lane
Cleckheaton
BD19 4BZ
Drawing: As Proposed
Drawing No: PR01 Rev A (A2)