




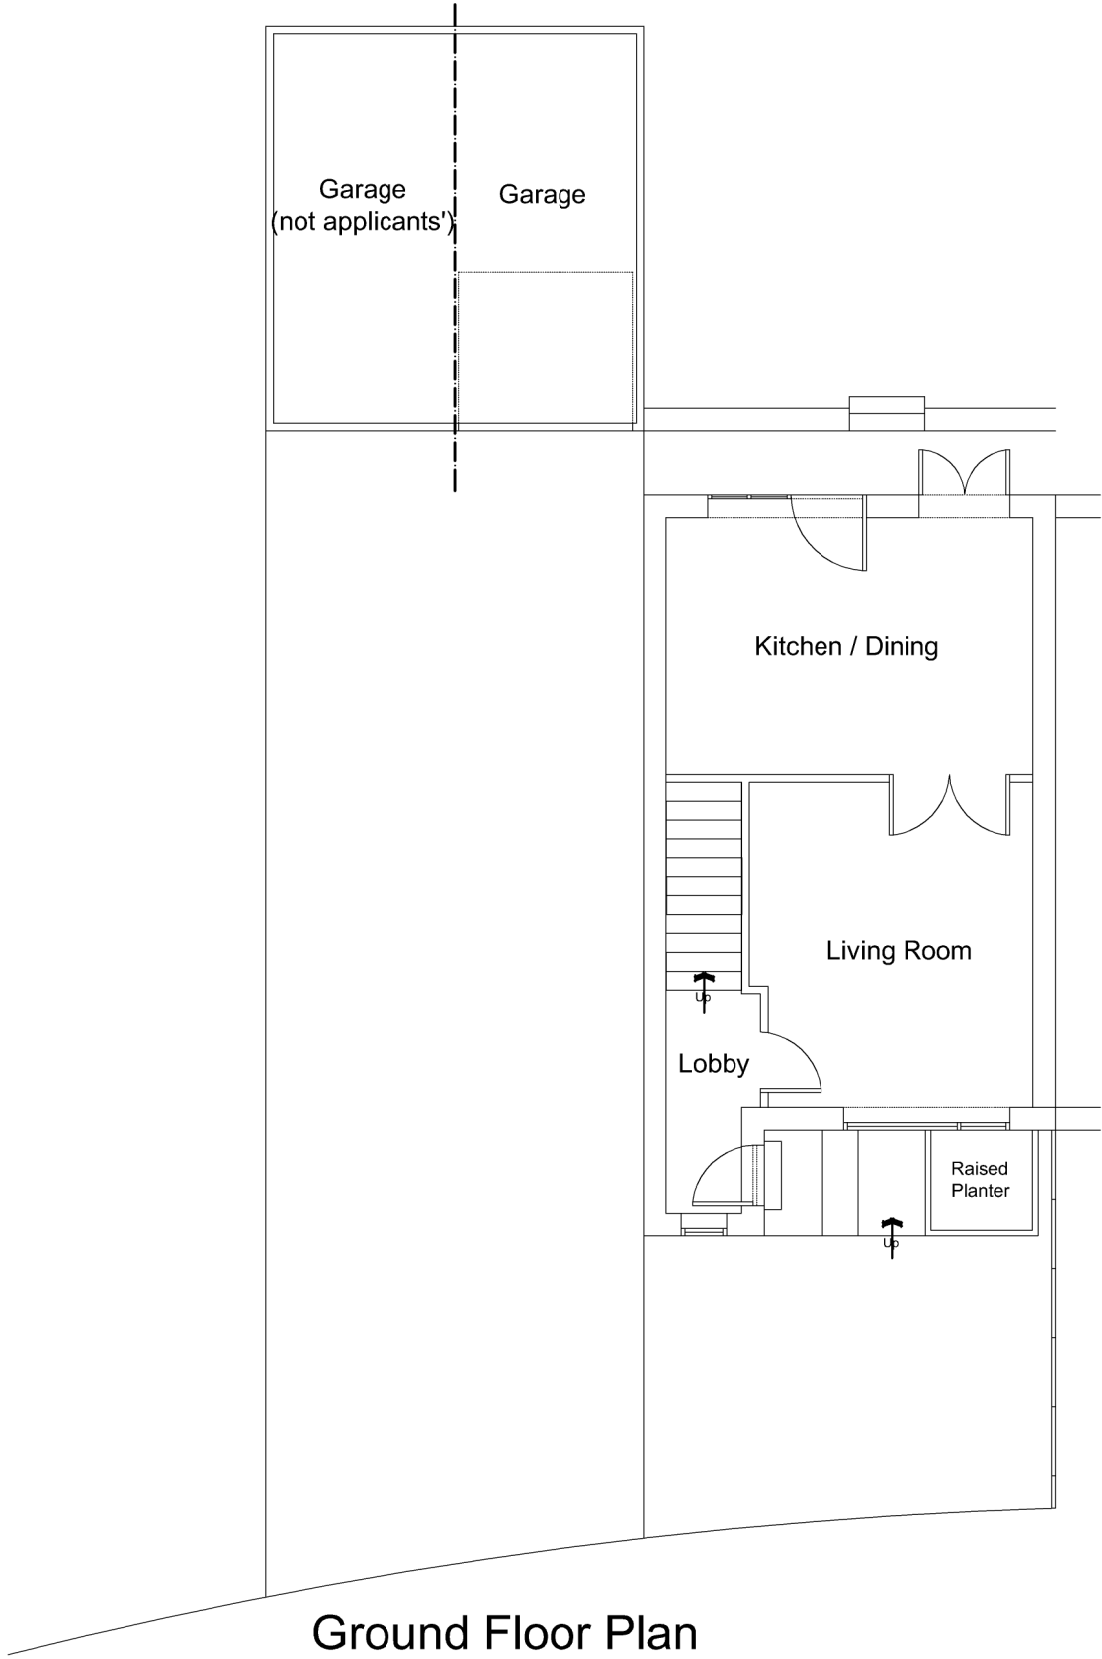

Ground Floor Plan

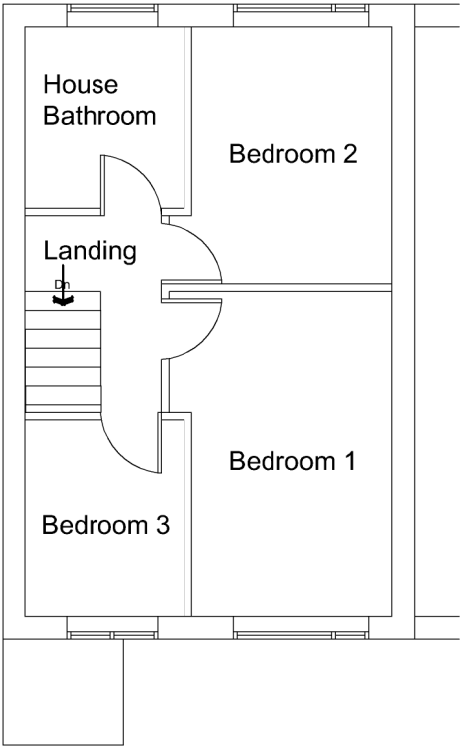

First Floor Plan

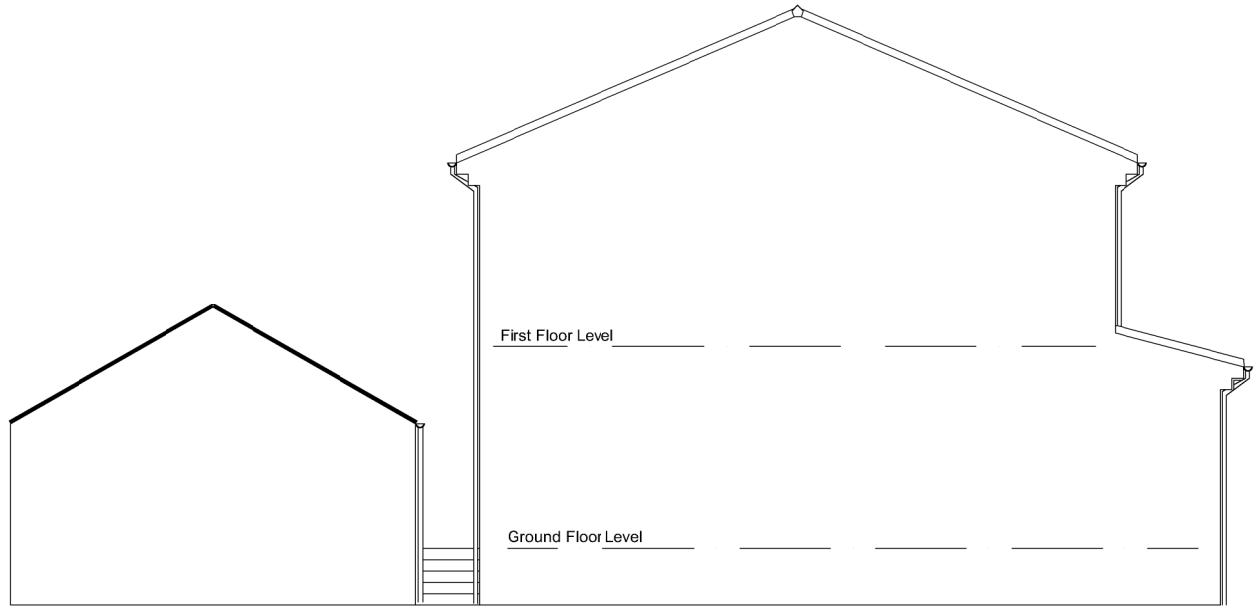


South Elevation



East Elevation



West Elevation

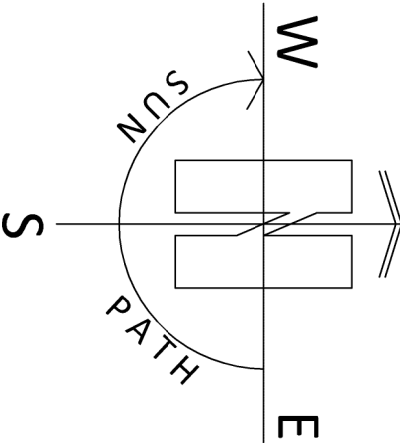

ARCHITECTURE | PLANNING | DESIGN

Malkin Farm

Brow Lane

Holmfirth

HD9 2RJ

07946872499

paul@paulmatthewsarchitectural.co.uk

www.paulmatthewsarchitectural.co.uk

Company Registration Number: 09898149 – Company
Registered in England and Wales

Project
Demolition of Existing Garage and Erection of
Single Storey Side Extension with Associated
Alterations at, 25 Greenlaws Close, Upperthong,
Holmfirth, HD9 3HN
Client

Mr Ross Barber

Drawing Title/Issue

General Arrangement as Existing

scale	date	sheet size	dwg. no.
1:100	02/2024	A2	24/979/03a

1:100

