


DO NOT SCALE IF IN DOUBT ASK


No part of this drawing may be reproduced without prior written permission from J M H Design. J M H Design reserves all copyrights on its designs. THIS DRAWING IS INTENDED FOR PLANNING AND BUILDING REGULATION SUBMISSIONS ONLY - AND SHOULD NOT BE USED AS A WORKING DRAWING FOR BUILDING PURPOSES. BOUNDARIES, ANGLES & DIMENSIONS ARE TO BE CHECKED ON SITE BY THE MAIN CONTRACTOR PRIOR TO COMMENCEMENT OF WORKS. ALL BUILDING WORKS TO COMPLY WITH THE BUILDING SAFETY ACT 2022 (BSA)

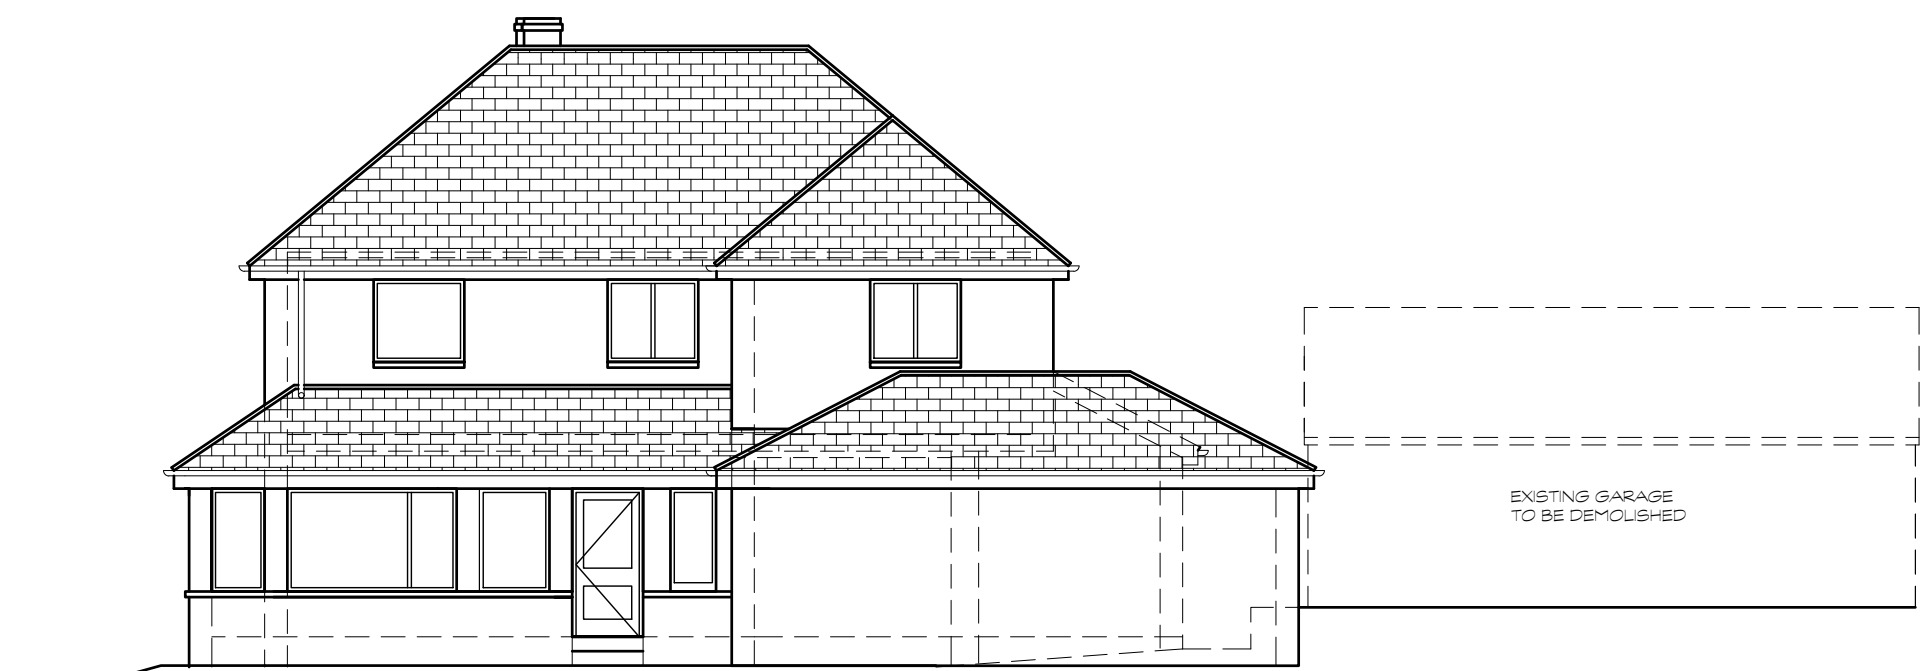


WEST ELEVATION AS PROPOSED - 1:100






NORTH ELEVATION AS PROPOSED - 1:100

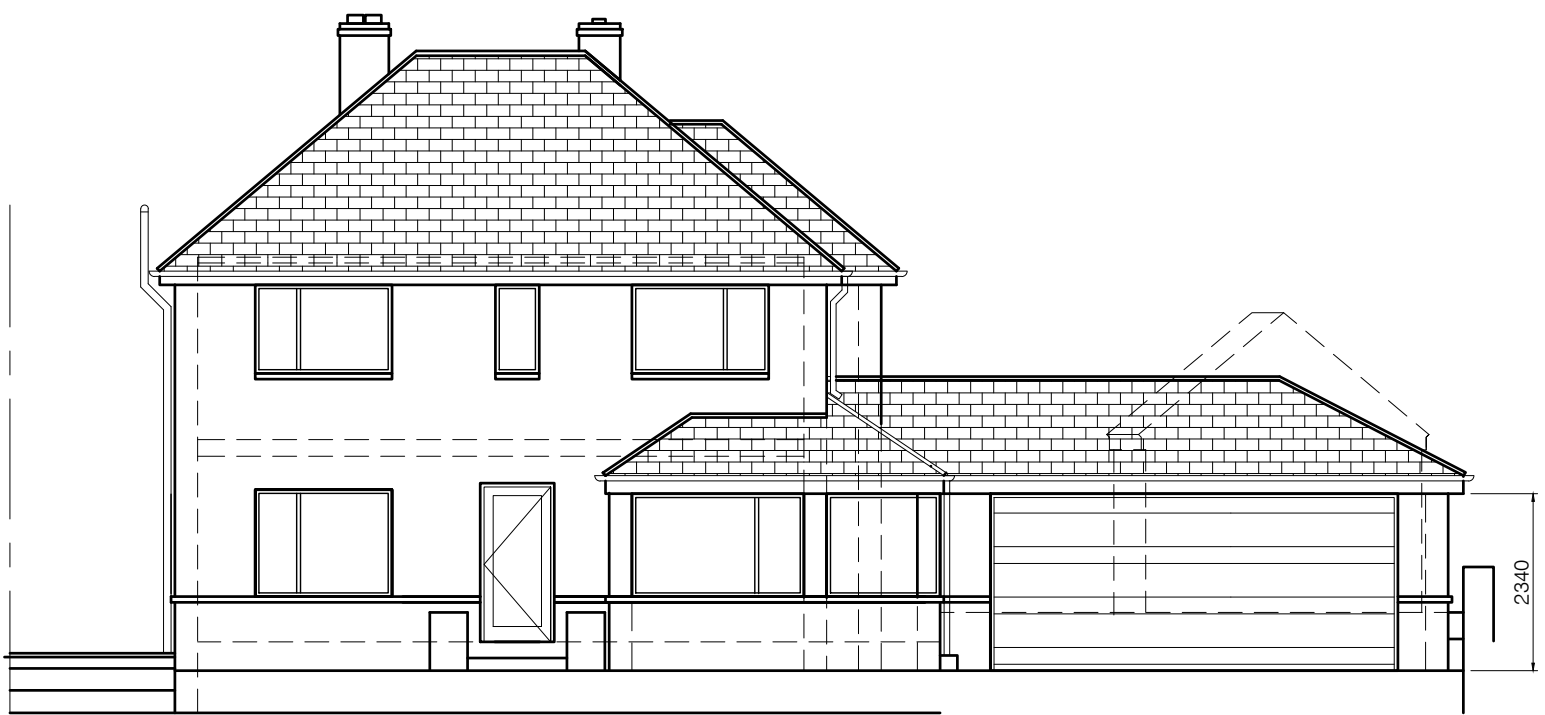

EAST ELEVATION AS PROPOSED - 1:100

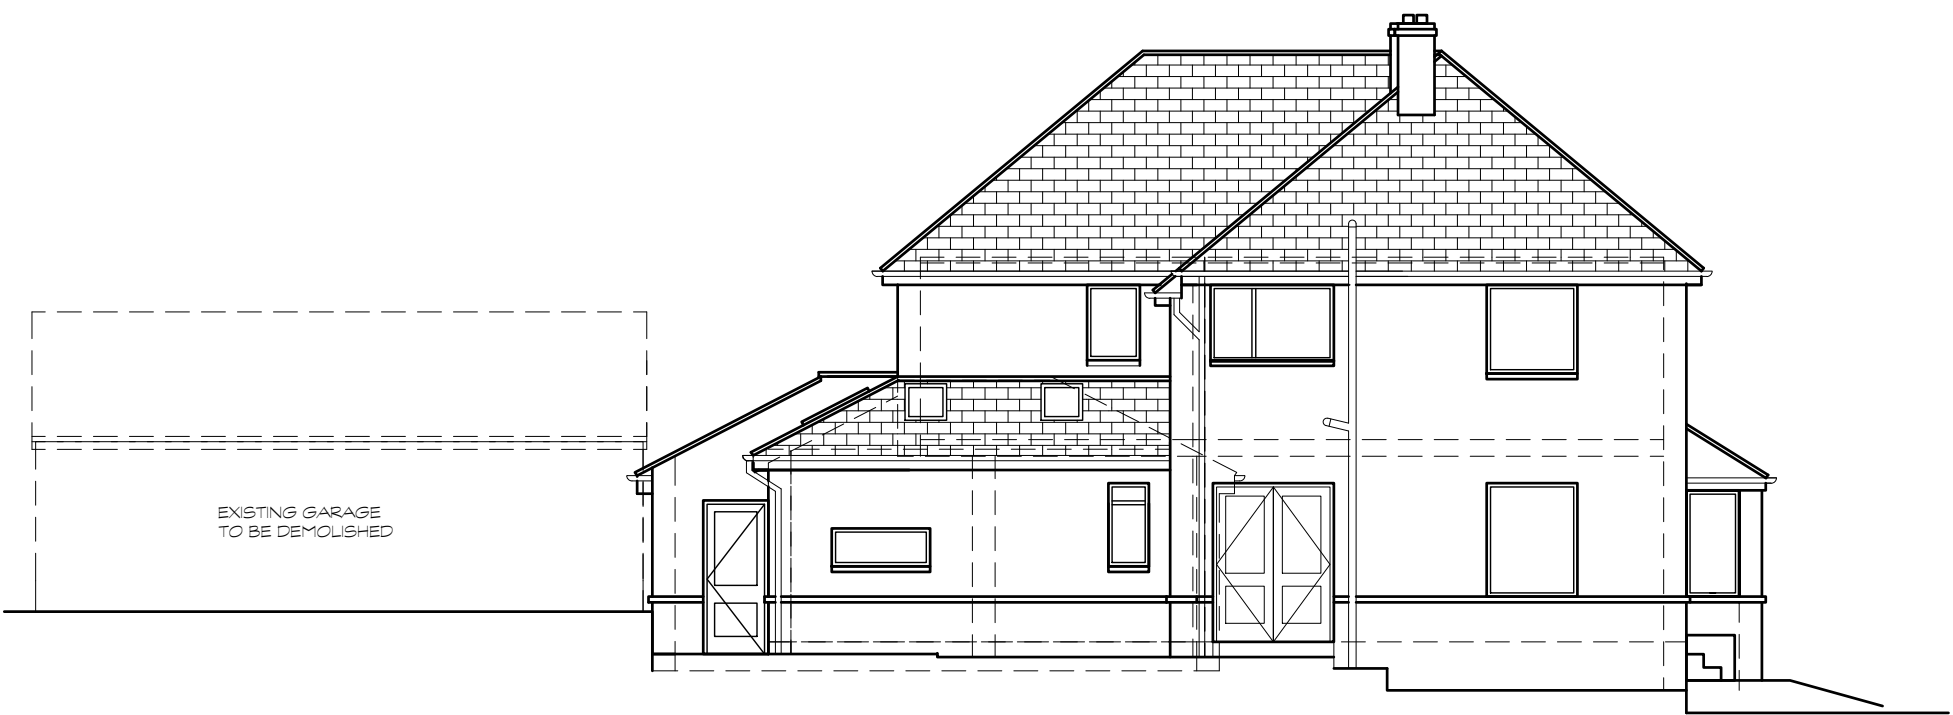

SOUTH ELEVATION AS PROPOSED - 1:100

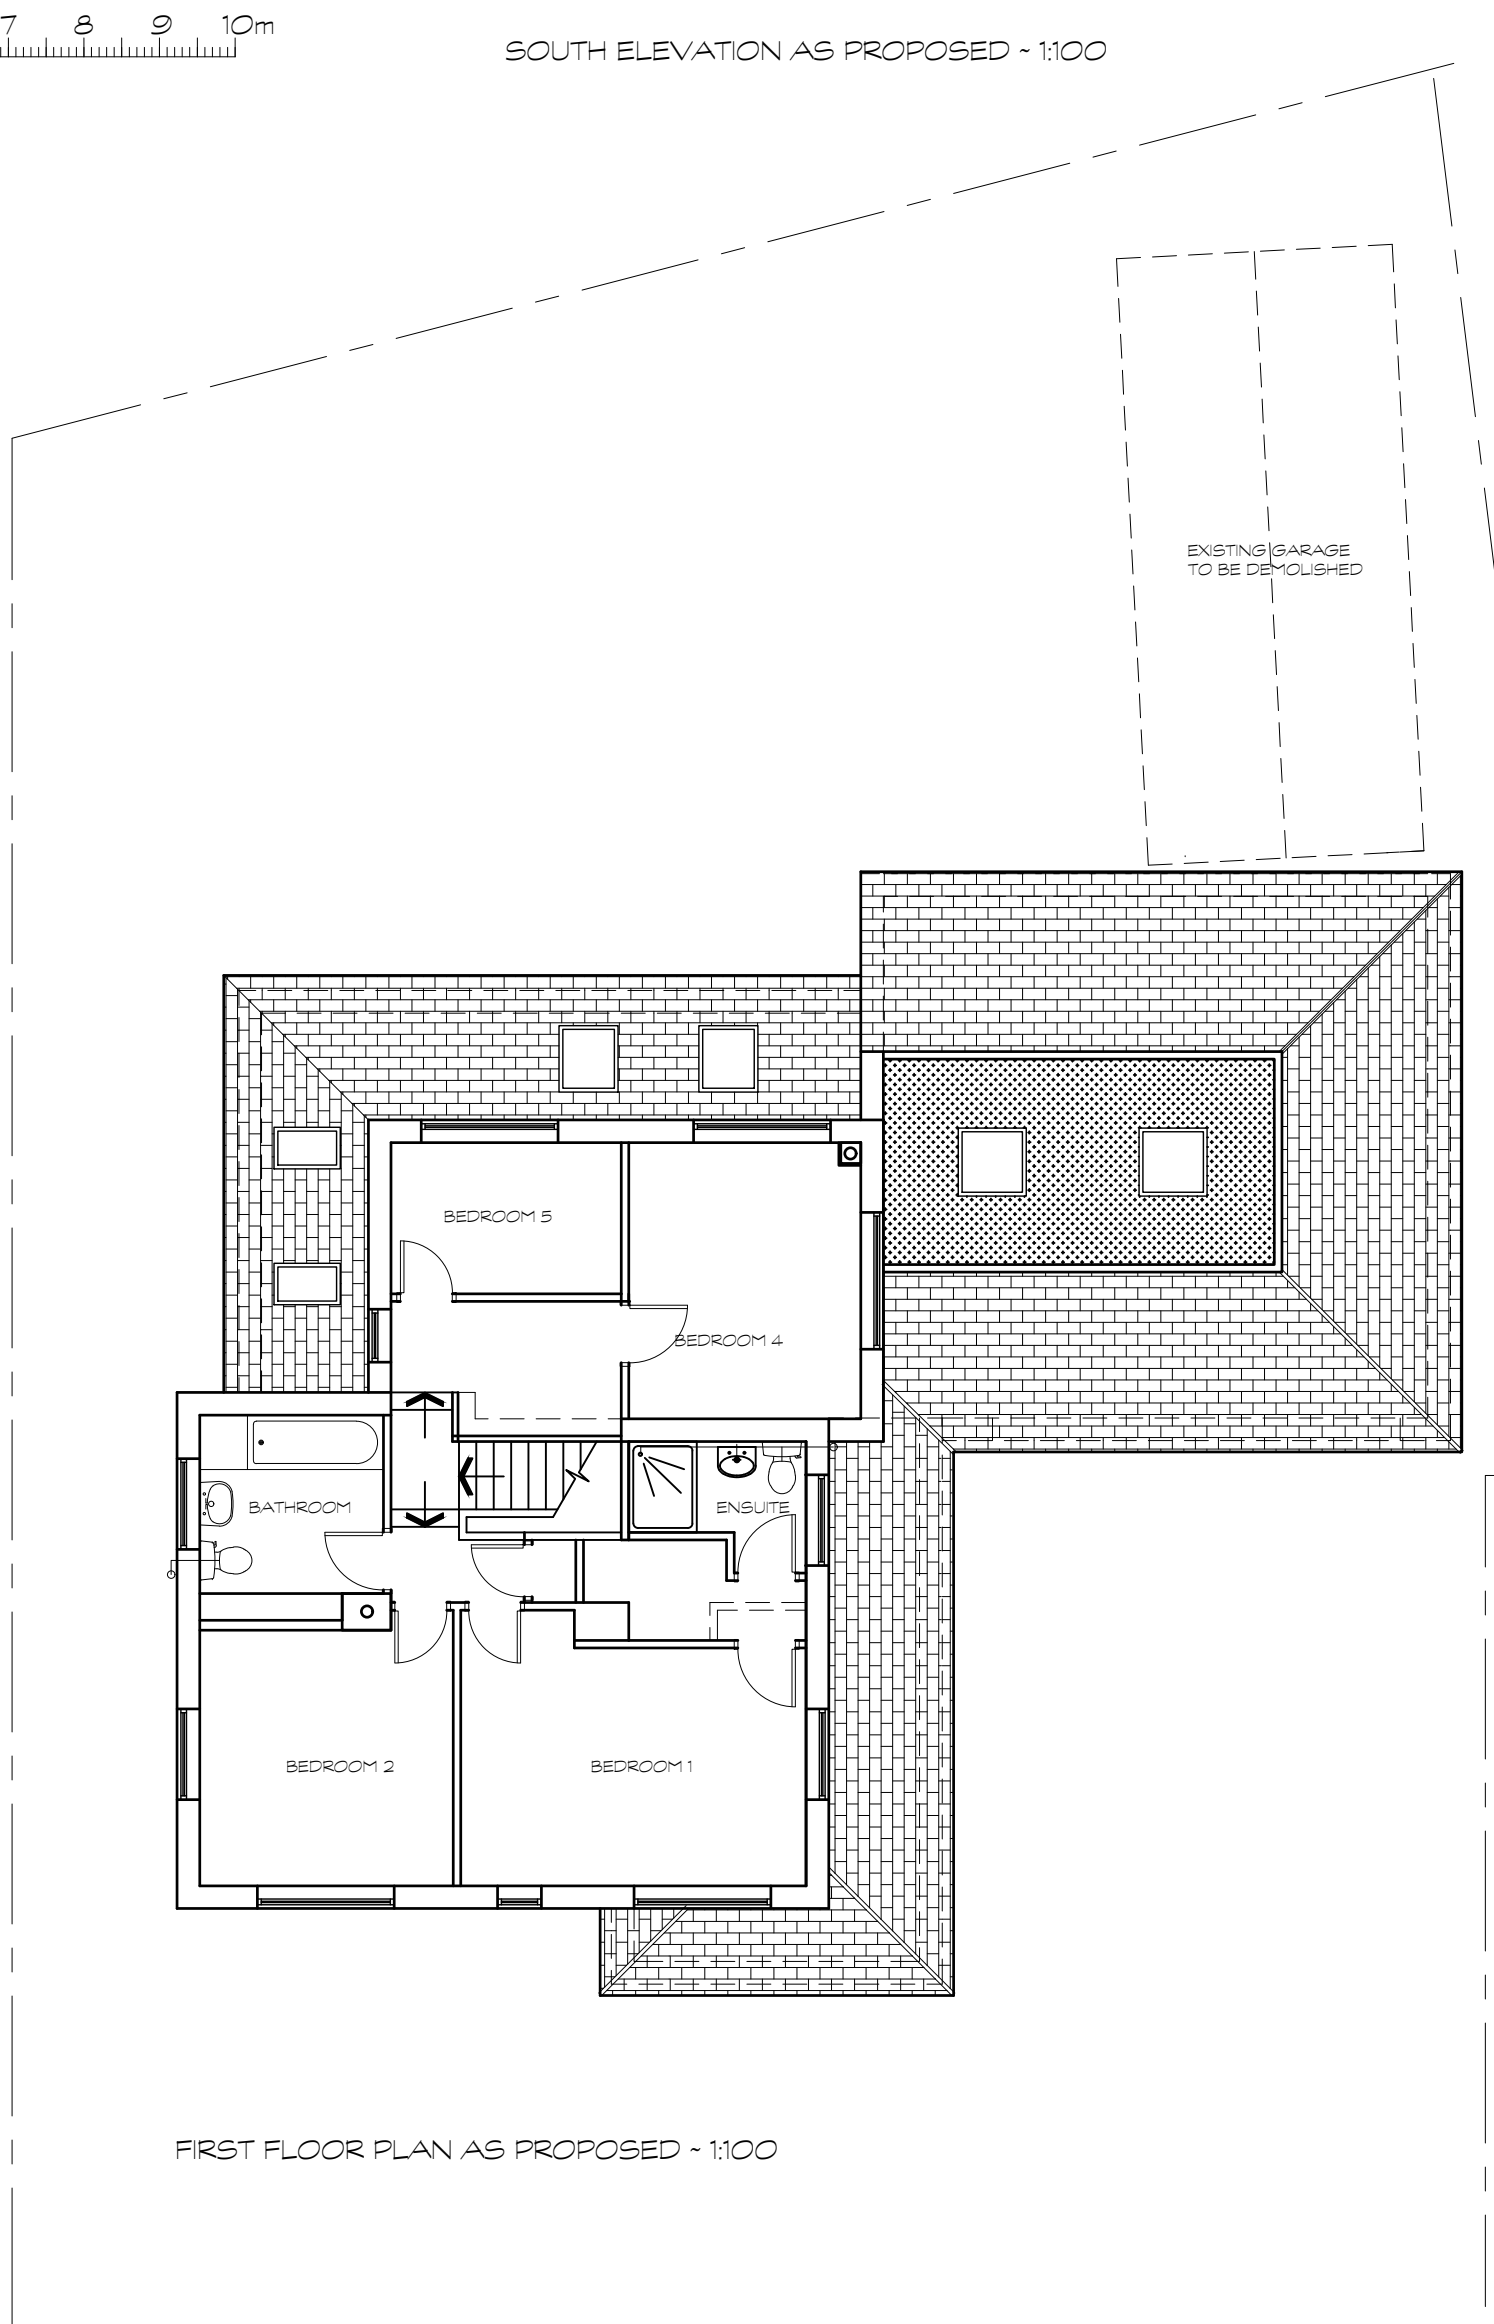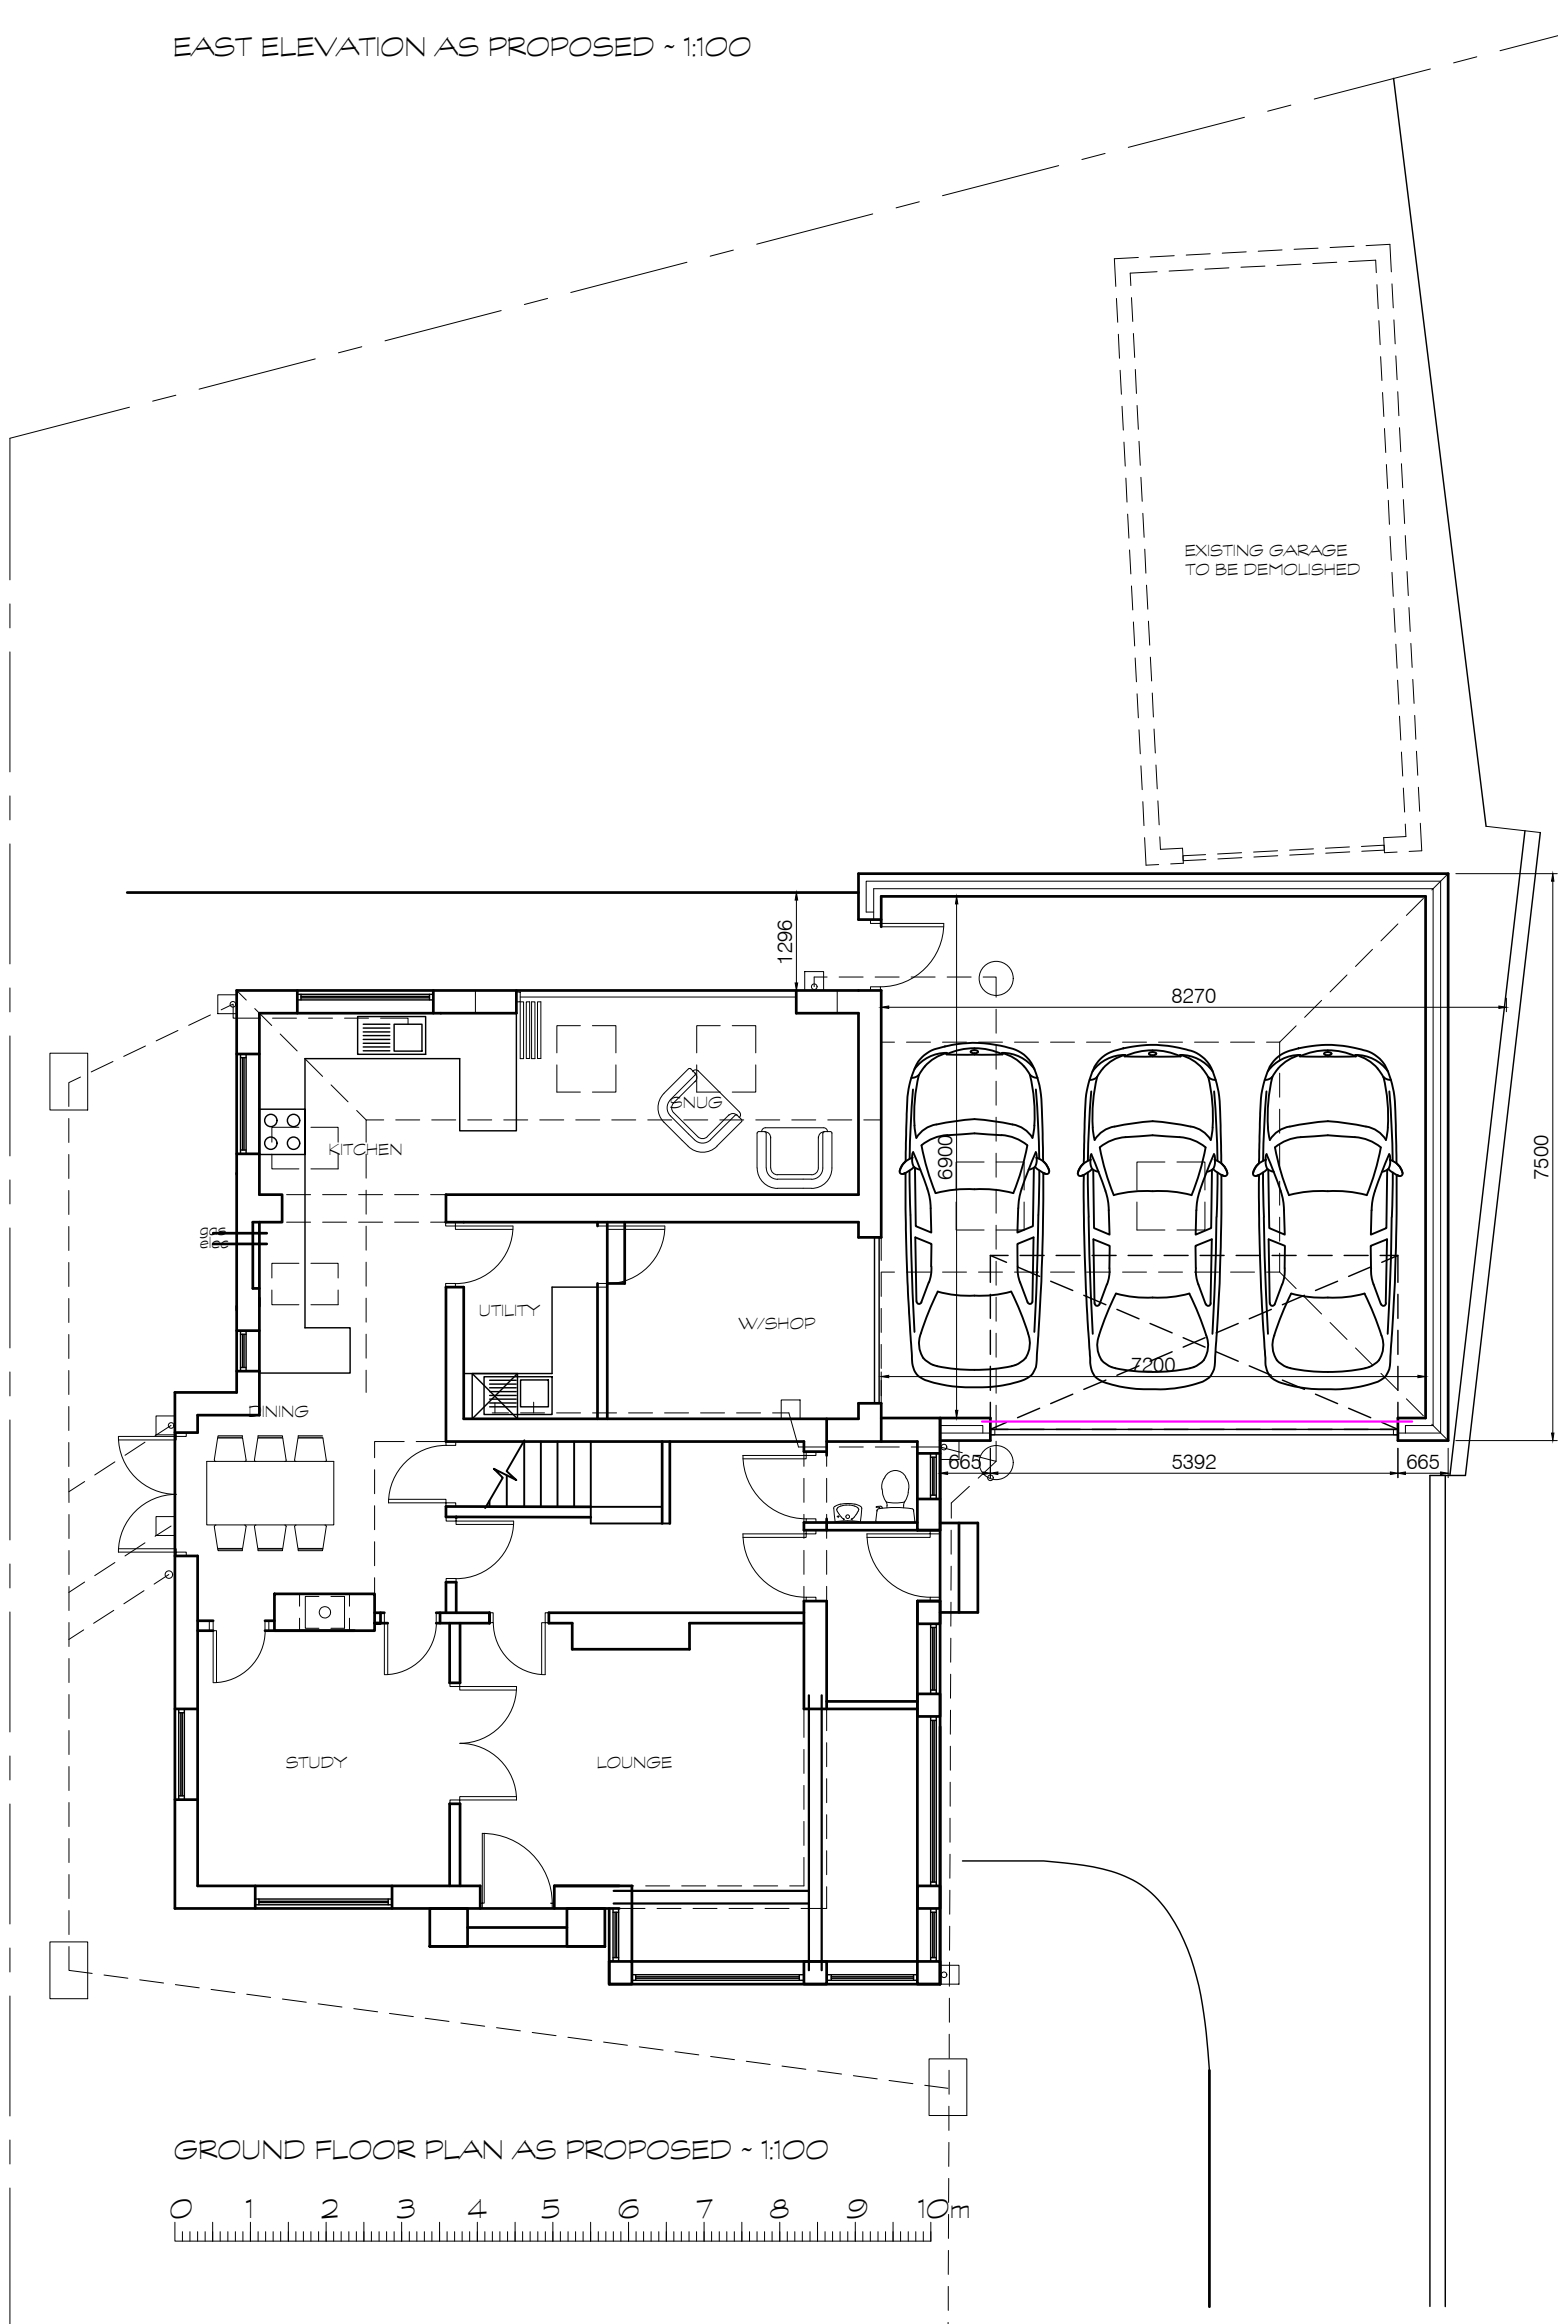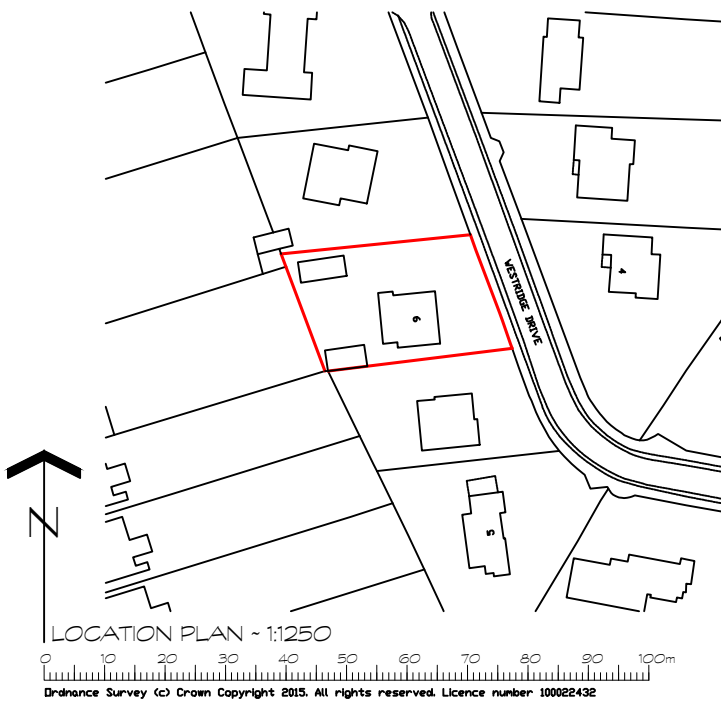

REV	DETAILS	DATE	INITIAL

PROJECT DEMOLITION OF EXISTING GARAGE & CONSTRUCTION OF ATTACHED GARAGE

CLIENT Mr NEVIL HALL
9 WESTRIDGE DRIVE
BEAUMONT PARK HUDDERSFIELD HD4 7AX
TITLE PLANS & ELEVATIONS
AS PROPOSED

DRG No. NH2/02 SCALE 1:100 @A1
DRN BY MH DATE 09/05/24

jmh.design
architectural & interior consultants

Poplar Studios, 12 Liversedge Hall Lane,
Liversedge, West Yorkshire. WF15 7DB
t: 01924 518 592
e: info@jmhdesign.co.uk