


DO NOT SCALE IF IN DOUBT ASK

No part of this drawing may be reproduced without prior written permission from J M H Design
J M H Design reserves all copyrights on its designs.

THIS DRAWING IS INTENDED FOR PLANNING AND BUILDING REGULATION SUBMISSIONS ONLY - AND SHOULD NOT BE USED AS A WORKING DRAWING FOR BUILDING PURPOSES


BOUNDARIES, ANGLES & DIMENSIONS ARE TO BE CHECKED ON SITE BY THE MAIN CONTRACTOR PRIOR TO COMMENCEMENT OF WORKS

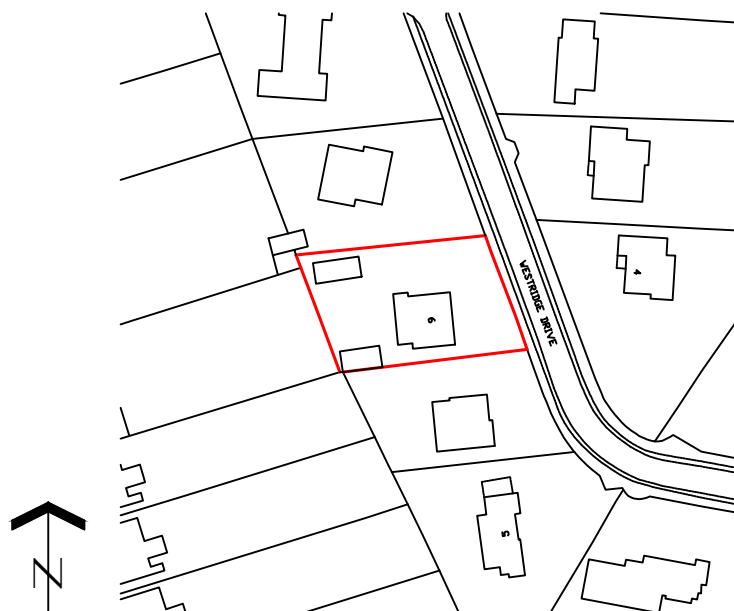

LOCATION PLAN ~ 1:1250

0 10 20 30 40 50 60 70 80 90 100m

Ordnance Survey (c) Crown Copyright 2015. All rights reserved. Licence number 100022432

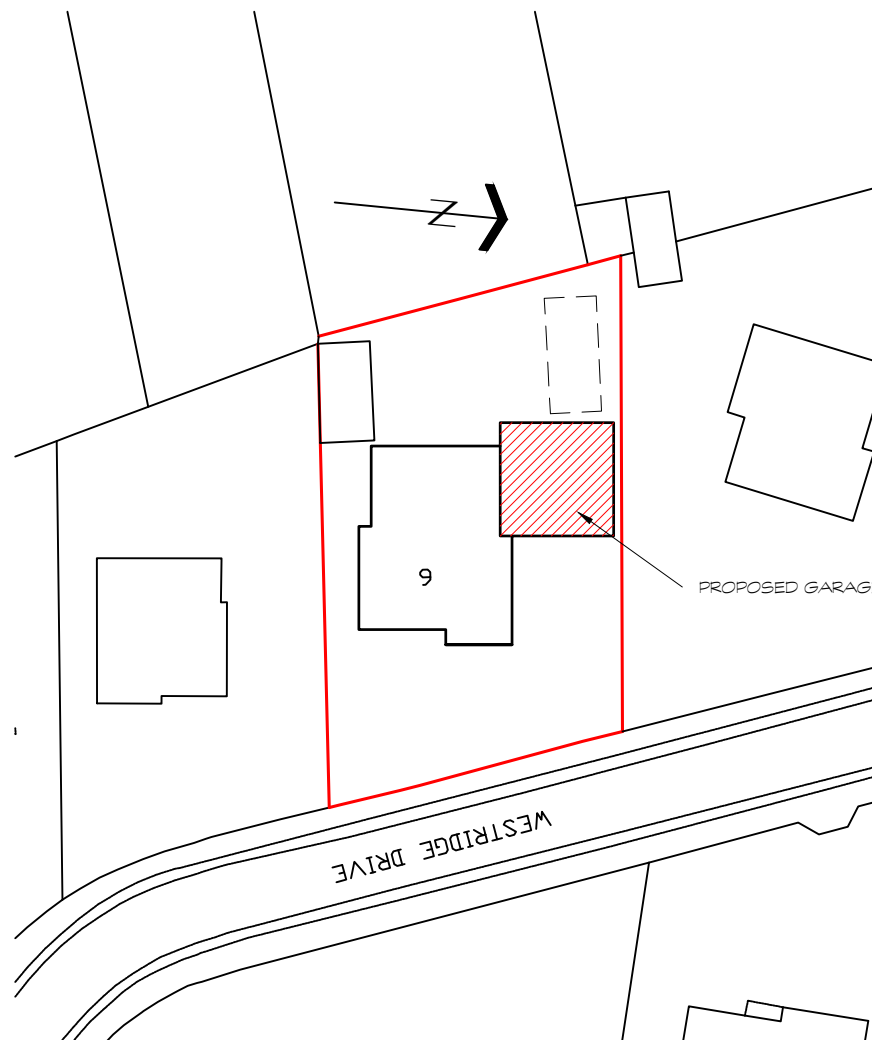

SITE PLAN ~ 1:500

0 10 20 30 40 50



A SITE PLAN ADDED 16.05.2024 MH

REV DETAILS DATE INITIAL

PROJECT PART SINGLE PART TWO STOREY
EXTENSIONS & INTERNAL ALTERATIONS
GARAGE ROOF & CAR PORT

CLIENT Mr NEVIL HALL
9 WESTRIDGE DRIVE
BEAUMONT PARK HUDDERSFIELD HD4 7AX

TITLE
LOCATION & SITE PLAN

DRG No. NH/03A SCALE 1:250 @ A4

DRN BY MH DATE 30/07/15

jmh.design
architectural & interior consultants

Poplar Studios, 12 Liversedge Hall Lane,
Liversedge, West Yorkshire. WF15 7DB

t: 01924 518 592
e: info@jmhdesign.co.uk