




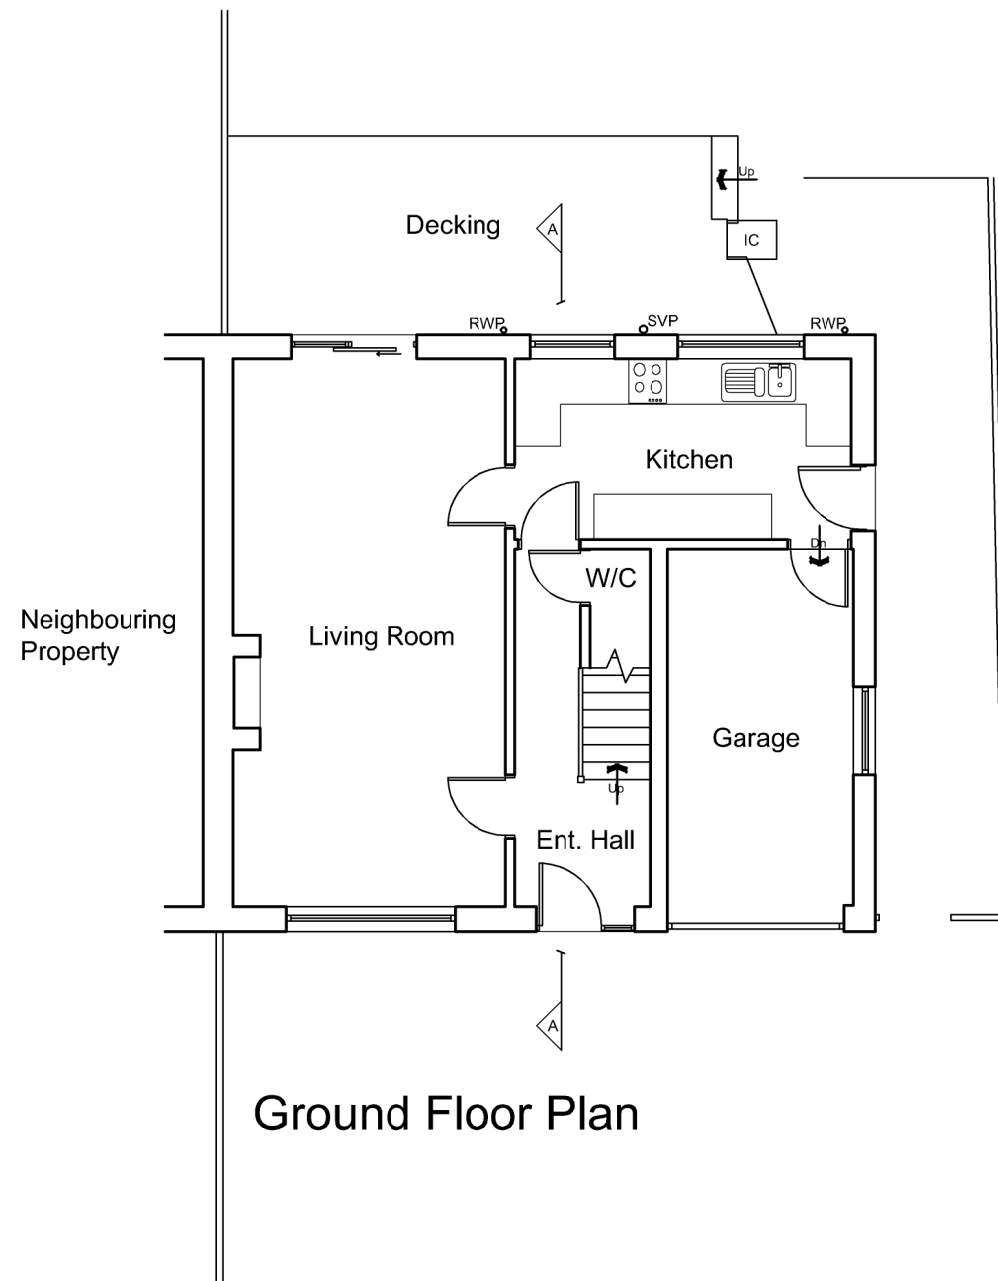


Ground Floor Plan

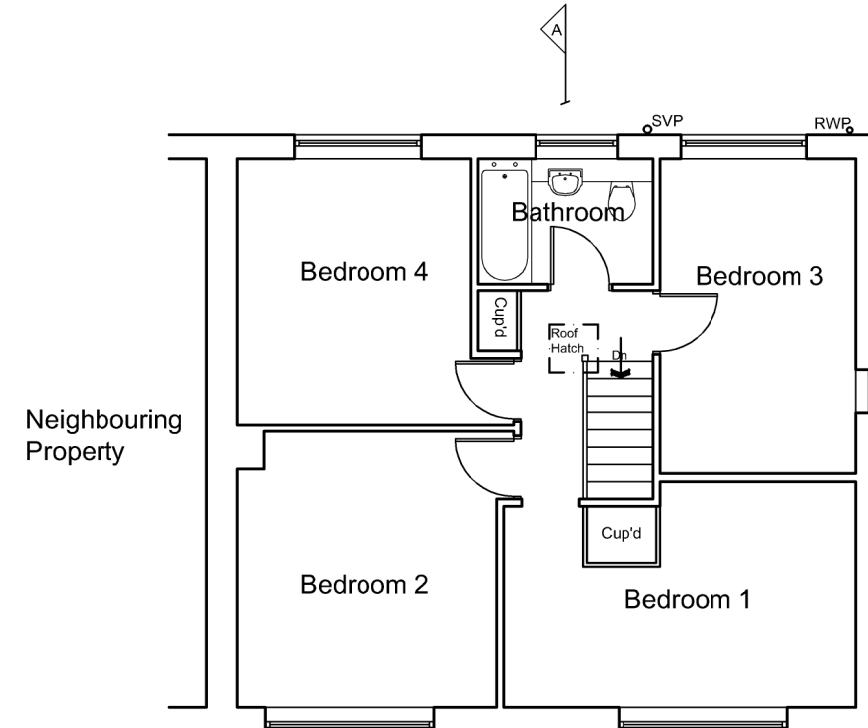


First Floor Plan

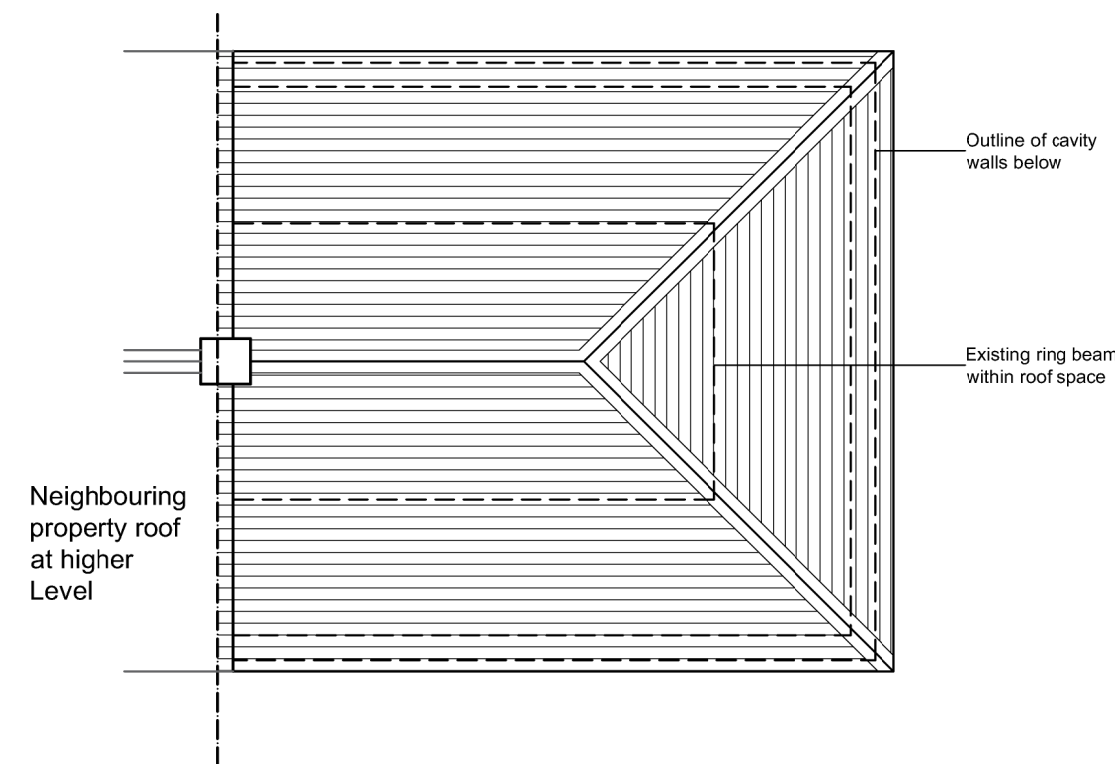


Roof Plan

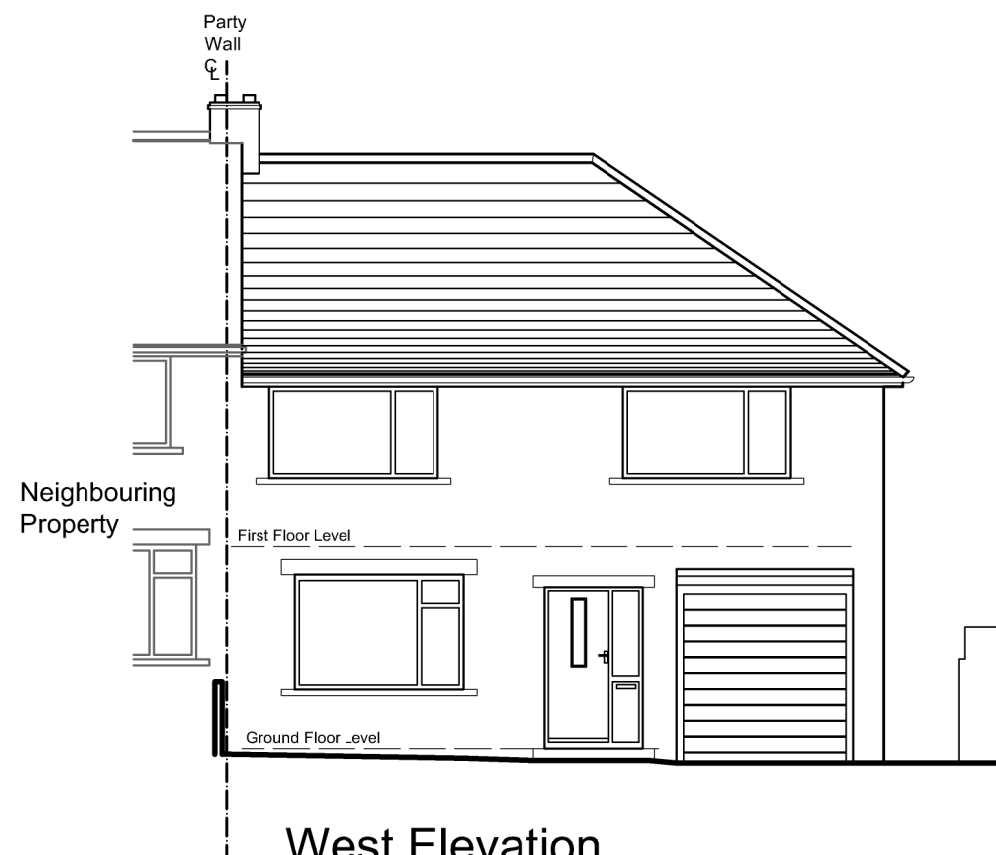


West Elevation

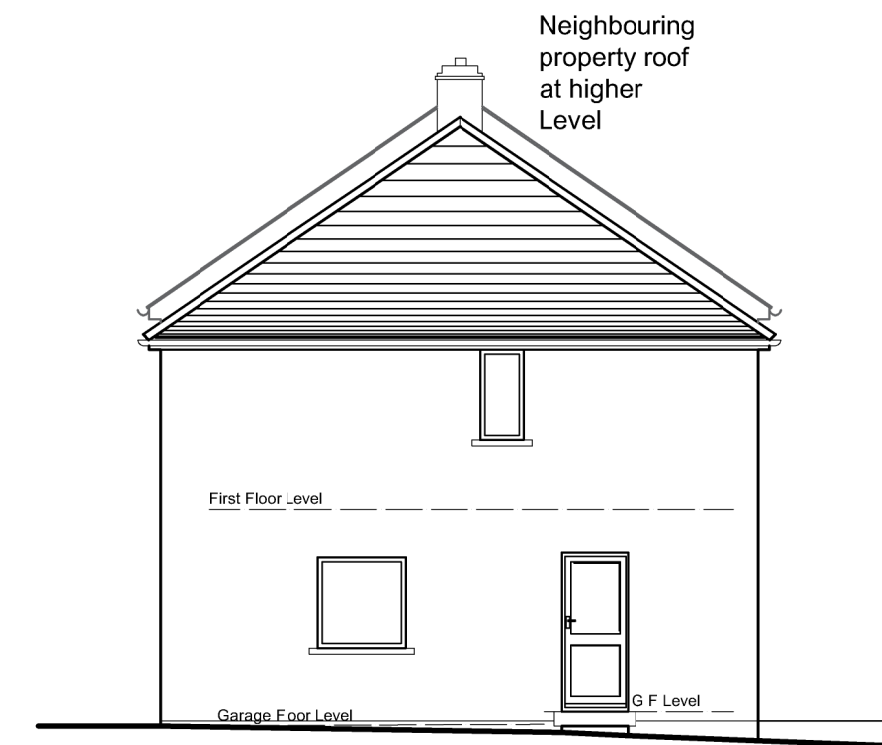


South Elevation

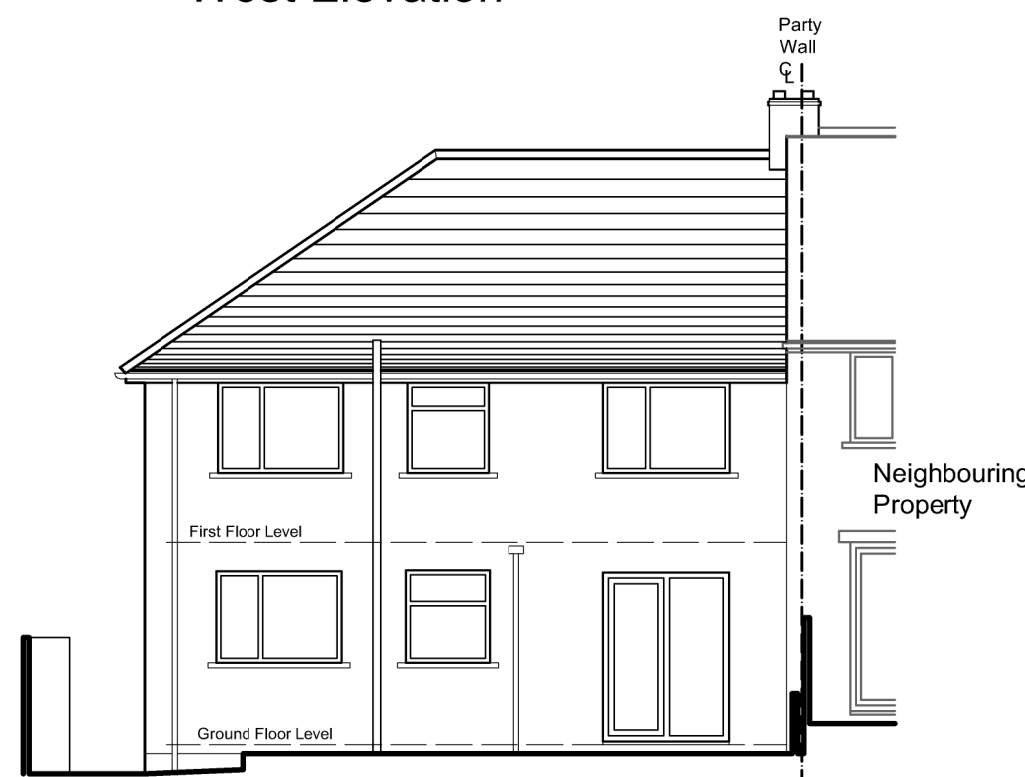

East Elevation

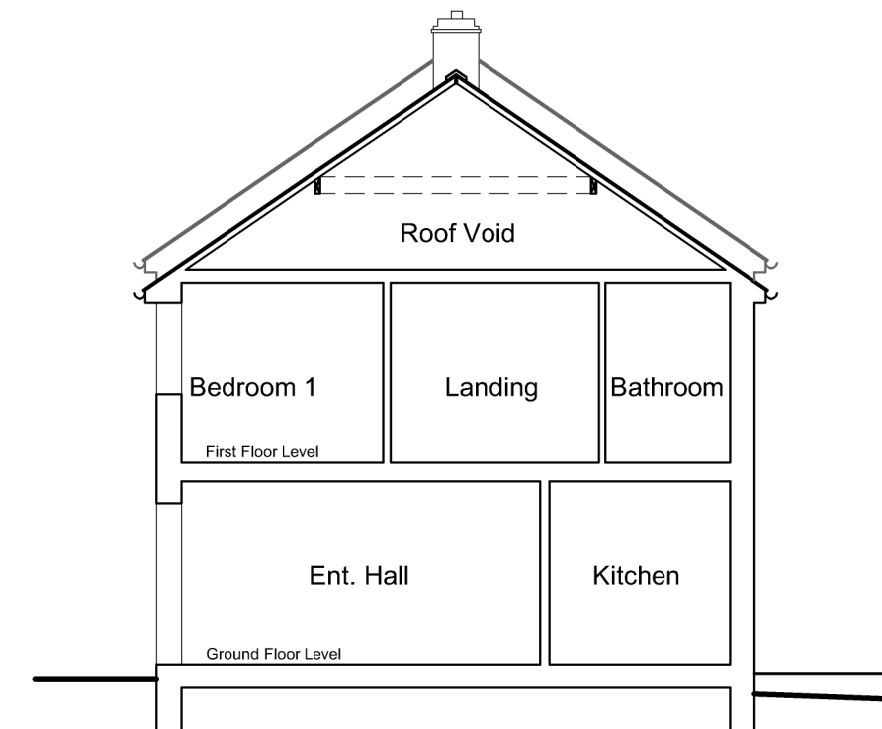

Section A-A

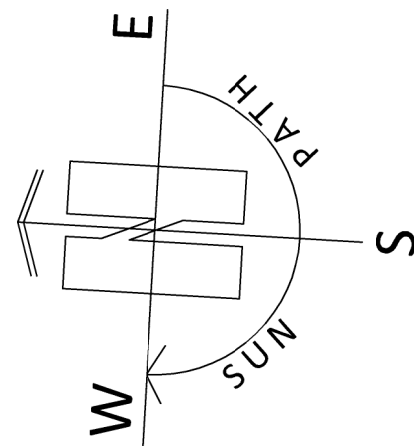

ARCHITECTURE | PLANNING | DESIGN

Malkin Farm

Brow Lane

Holmfirth

HD9 2RJ

07946872499

paul@paulmatthewsarchitectural.co.uk

www.paulmatthewsarchitectural.co.uk

Company Registration Number: 09898149 - Company
Registered in England and Wales

Project

Garage Conversion, Erection of Detached Garden
Room (ancillary outbuilding) and Conversion of Hip
to Gable at, 38 Birmingham Lane, Meltham,
Holmfirth, HD9 5LH

Client

Mr & Mrs S Boothroyd

Drawing Title/Issue

General Arrangement as Existing

scale 1:100 date 04/2024 sheet size A2 dwg. no. 24/1001/03