



Rear Elevation as Proposed

Side Elevation as Proposed

Side Elevation as Proposed

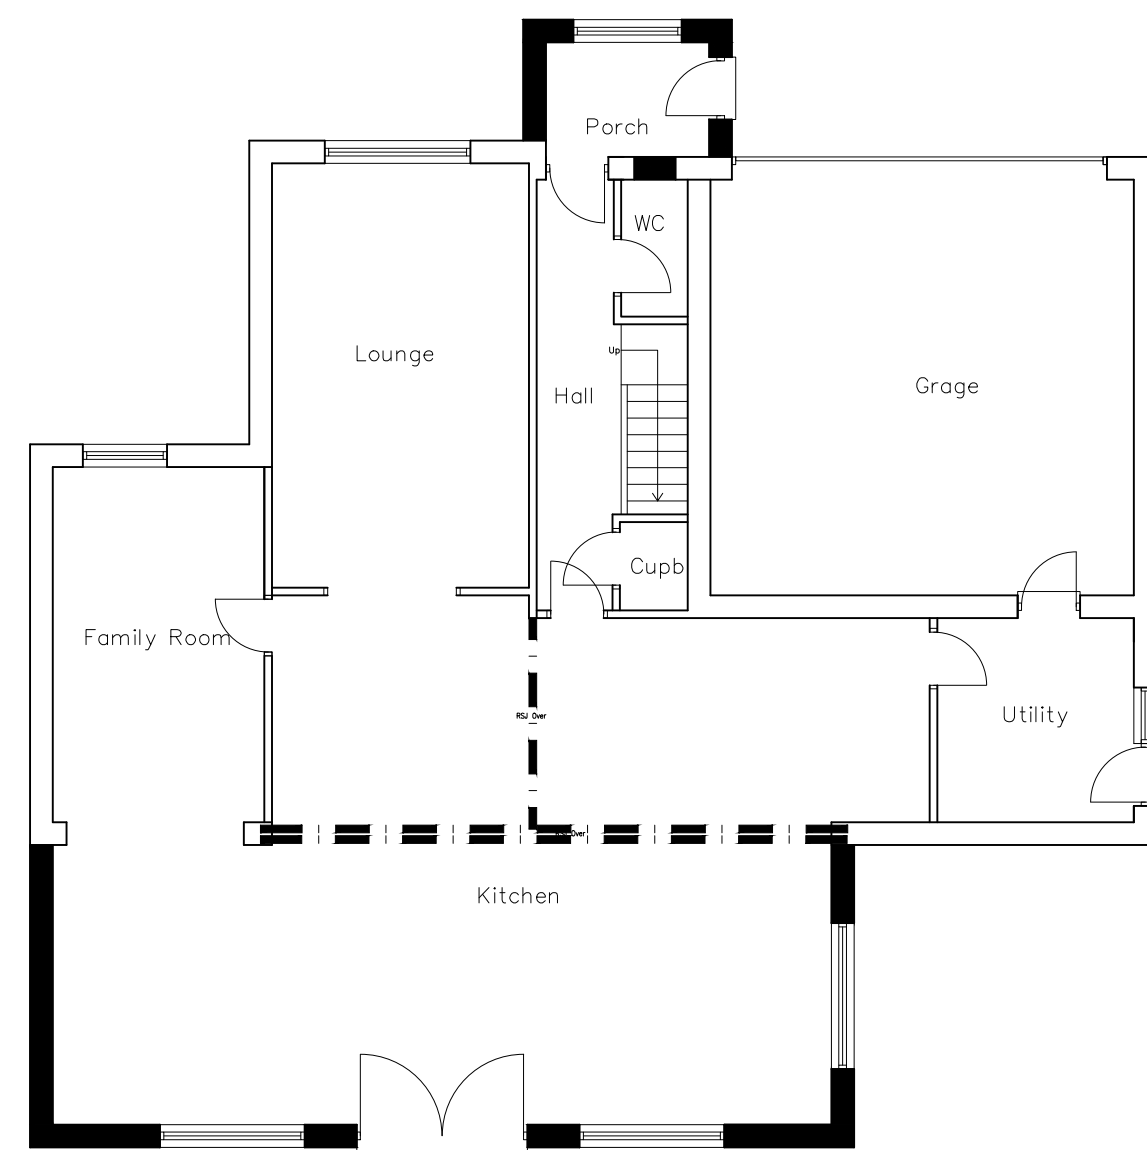

Ground Floor as Proposed

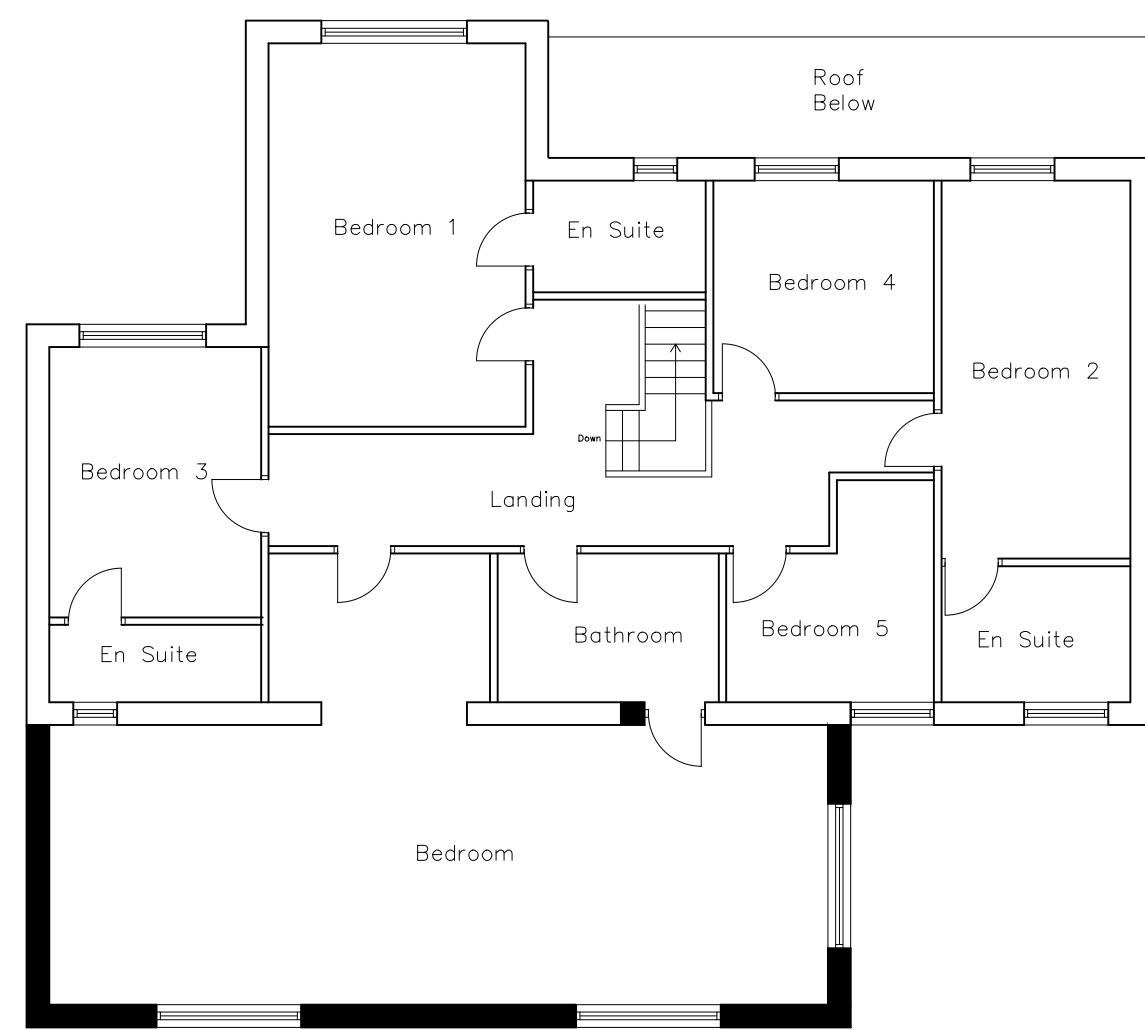

First Floor as Proposed



Front Elevation as Proposed

REV.	DATE	DESCRIPTION
------	------	-------------

Proposed Extension at 53 Hall Le Fold
for Mr and Mrs Chaudhari

PLANS AND ELEVATIONS AS
PROPOSED

PLANNING DRAWING

SCALE 1:100 1:500 1:1250	DATE 22.02.24
-----------------------------	------------------

DRAWN JB	
-------------	--

REF.

DRAWING NO. 2023/0017/0002	REV.
-------------------------------	------