
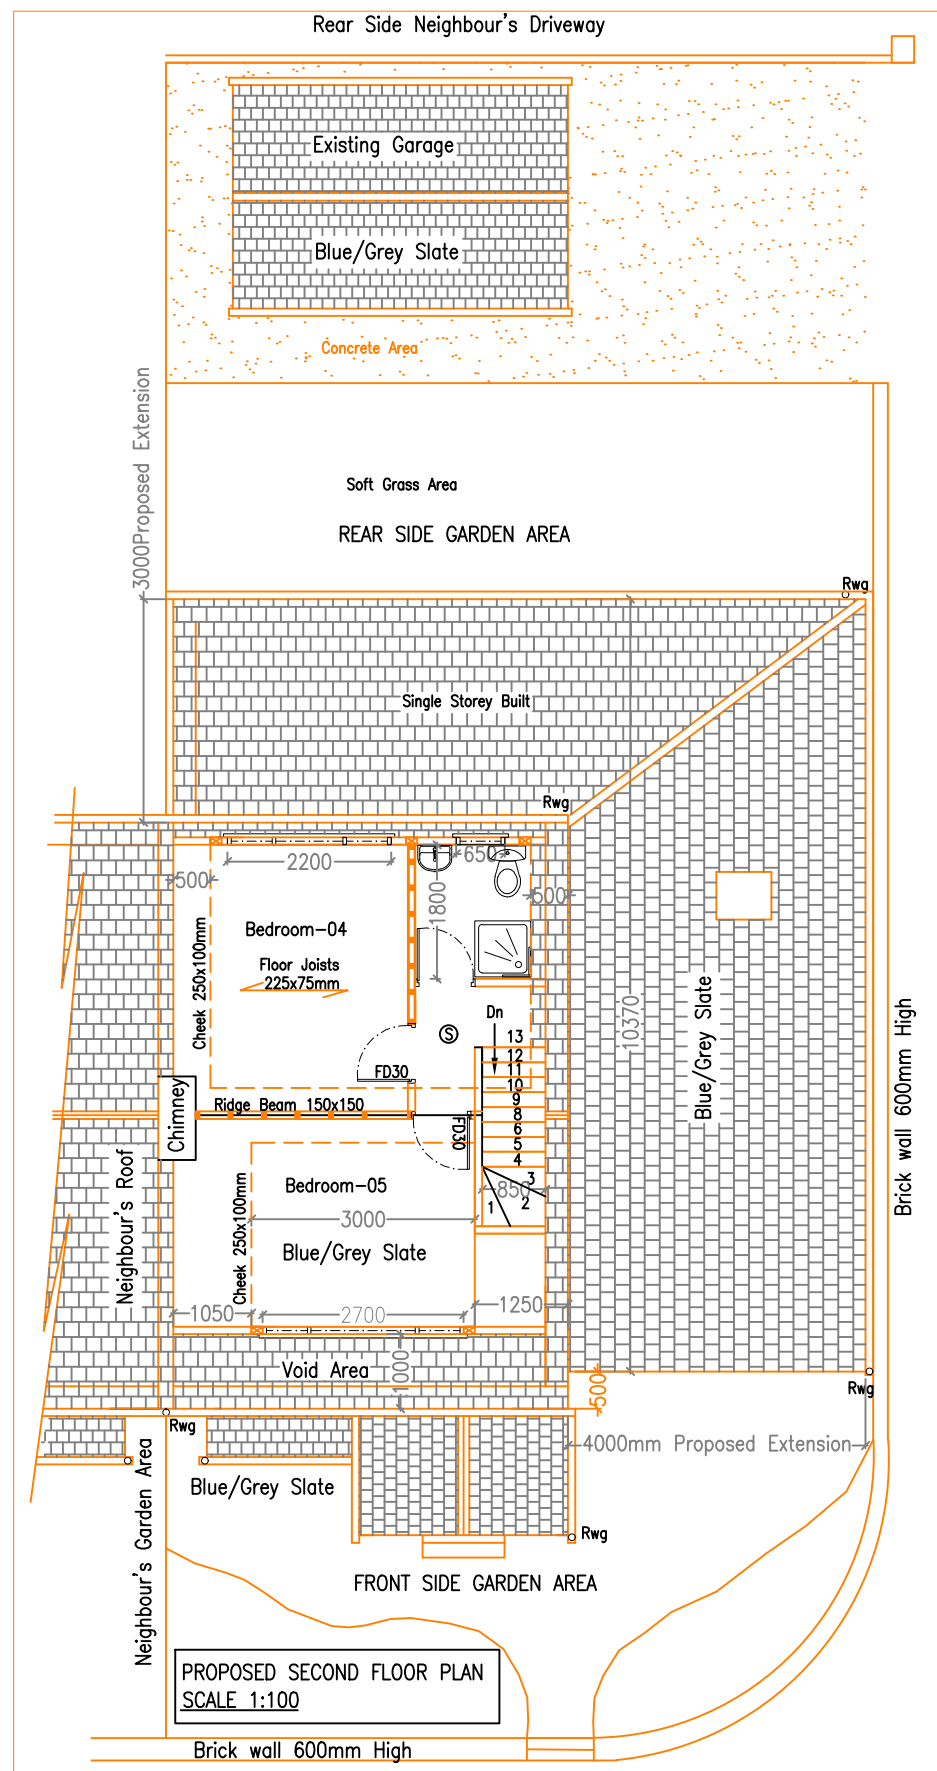
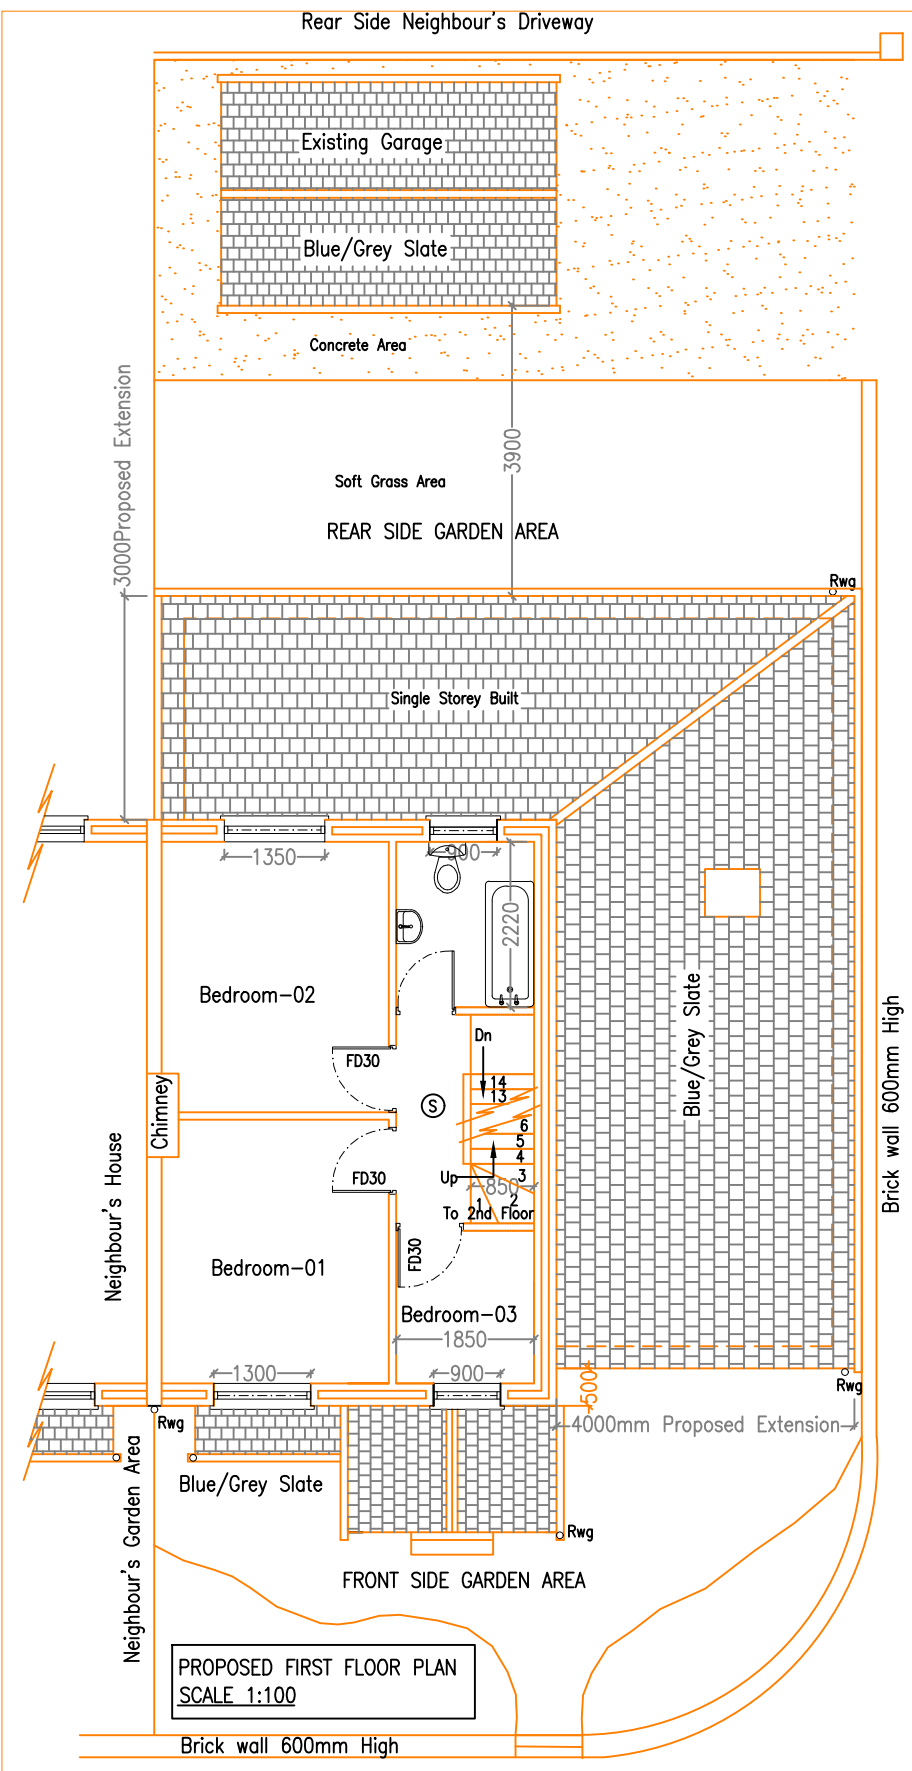


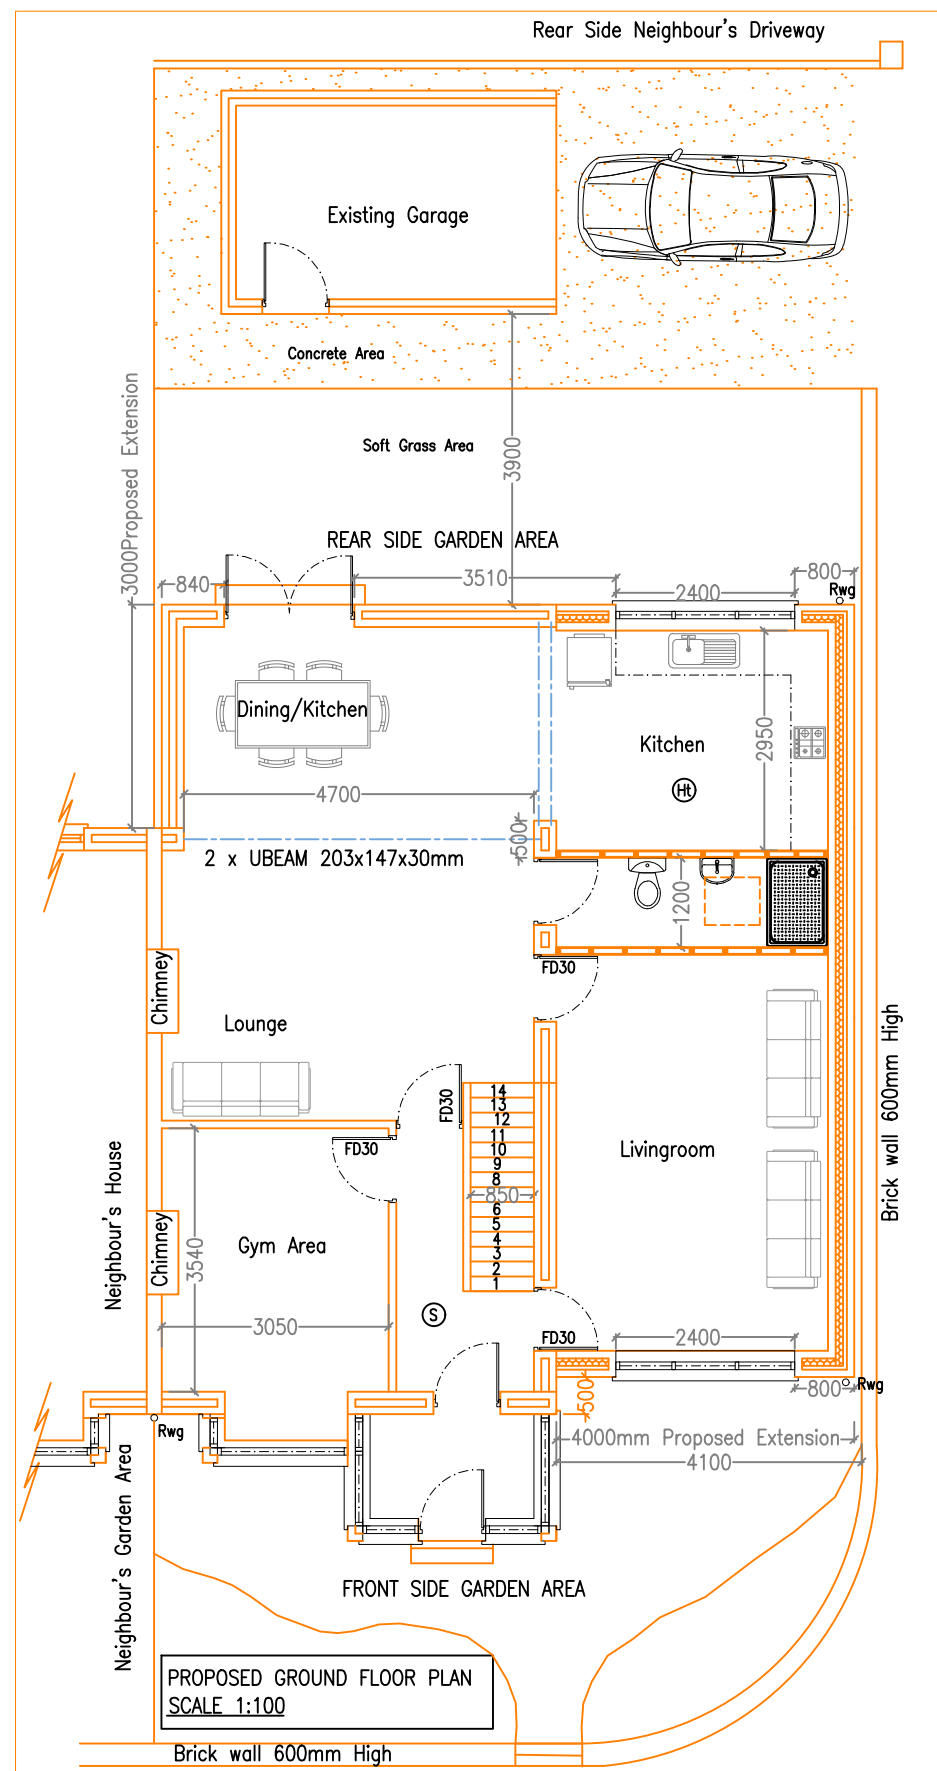

PROPOSED SIDE SINGLE STOREY EXTENSION WAS APPROVED REF : 2016-90661

A1_CAD_DESIGN
BRADFORD WEST YORKSHIRE

528 GREAT HORTON ROAD
BRADFORD - 7
WEST YORKSHIRE
BRADFORD BD7 3EU
TEL (01274) 447699 MOBILE - 07727182285
E-mail : amjldm130@gmail.com

TITLE

PROPOSED GROUND FLOOR PLAN
PROPOSED FIRST FLOOR PLAN
PROPOSED LOFT CONVERSION PLAN

CLIENT/PROJECT

Ms ZARINA AMIN
15 COLWYN STREET, MARSH, HUDDERSFIELD
WEST YORKSHIRE, HD1 4PF

DRAWING STATUS FOR APPROVAL

DRAWN	M.AMJID
DATE	10/05/2024
SCALE	1:100 @ A3

DRAWING No

A1-CAD/03

REVISION
