



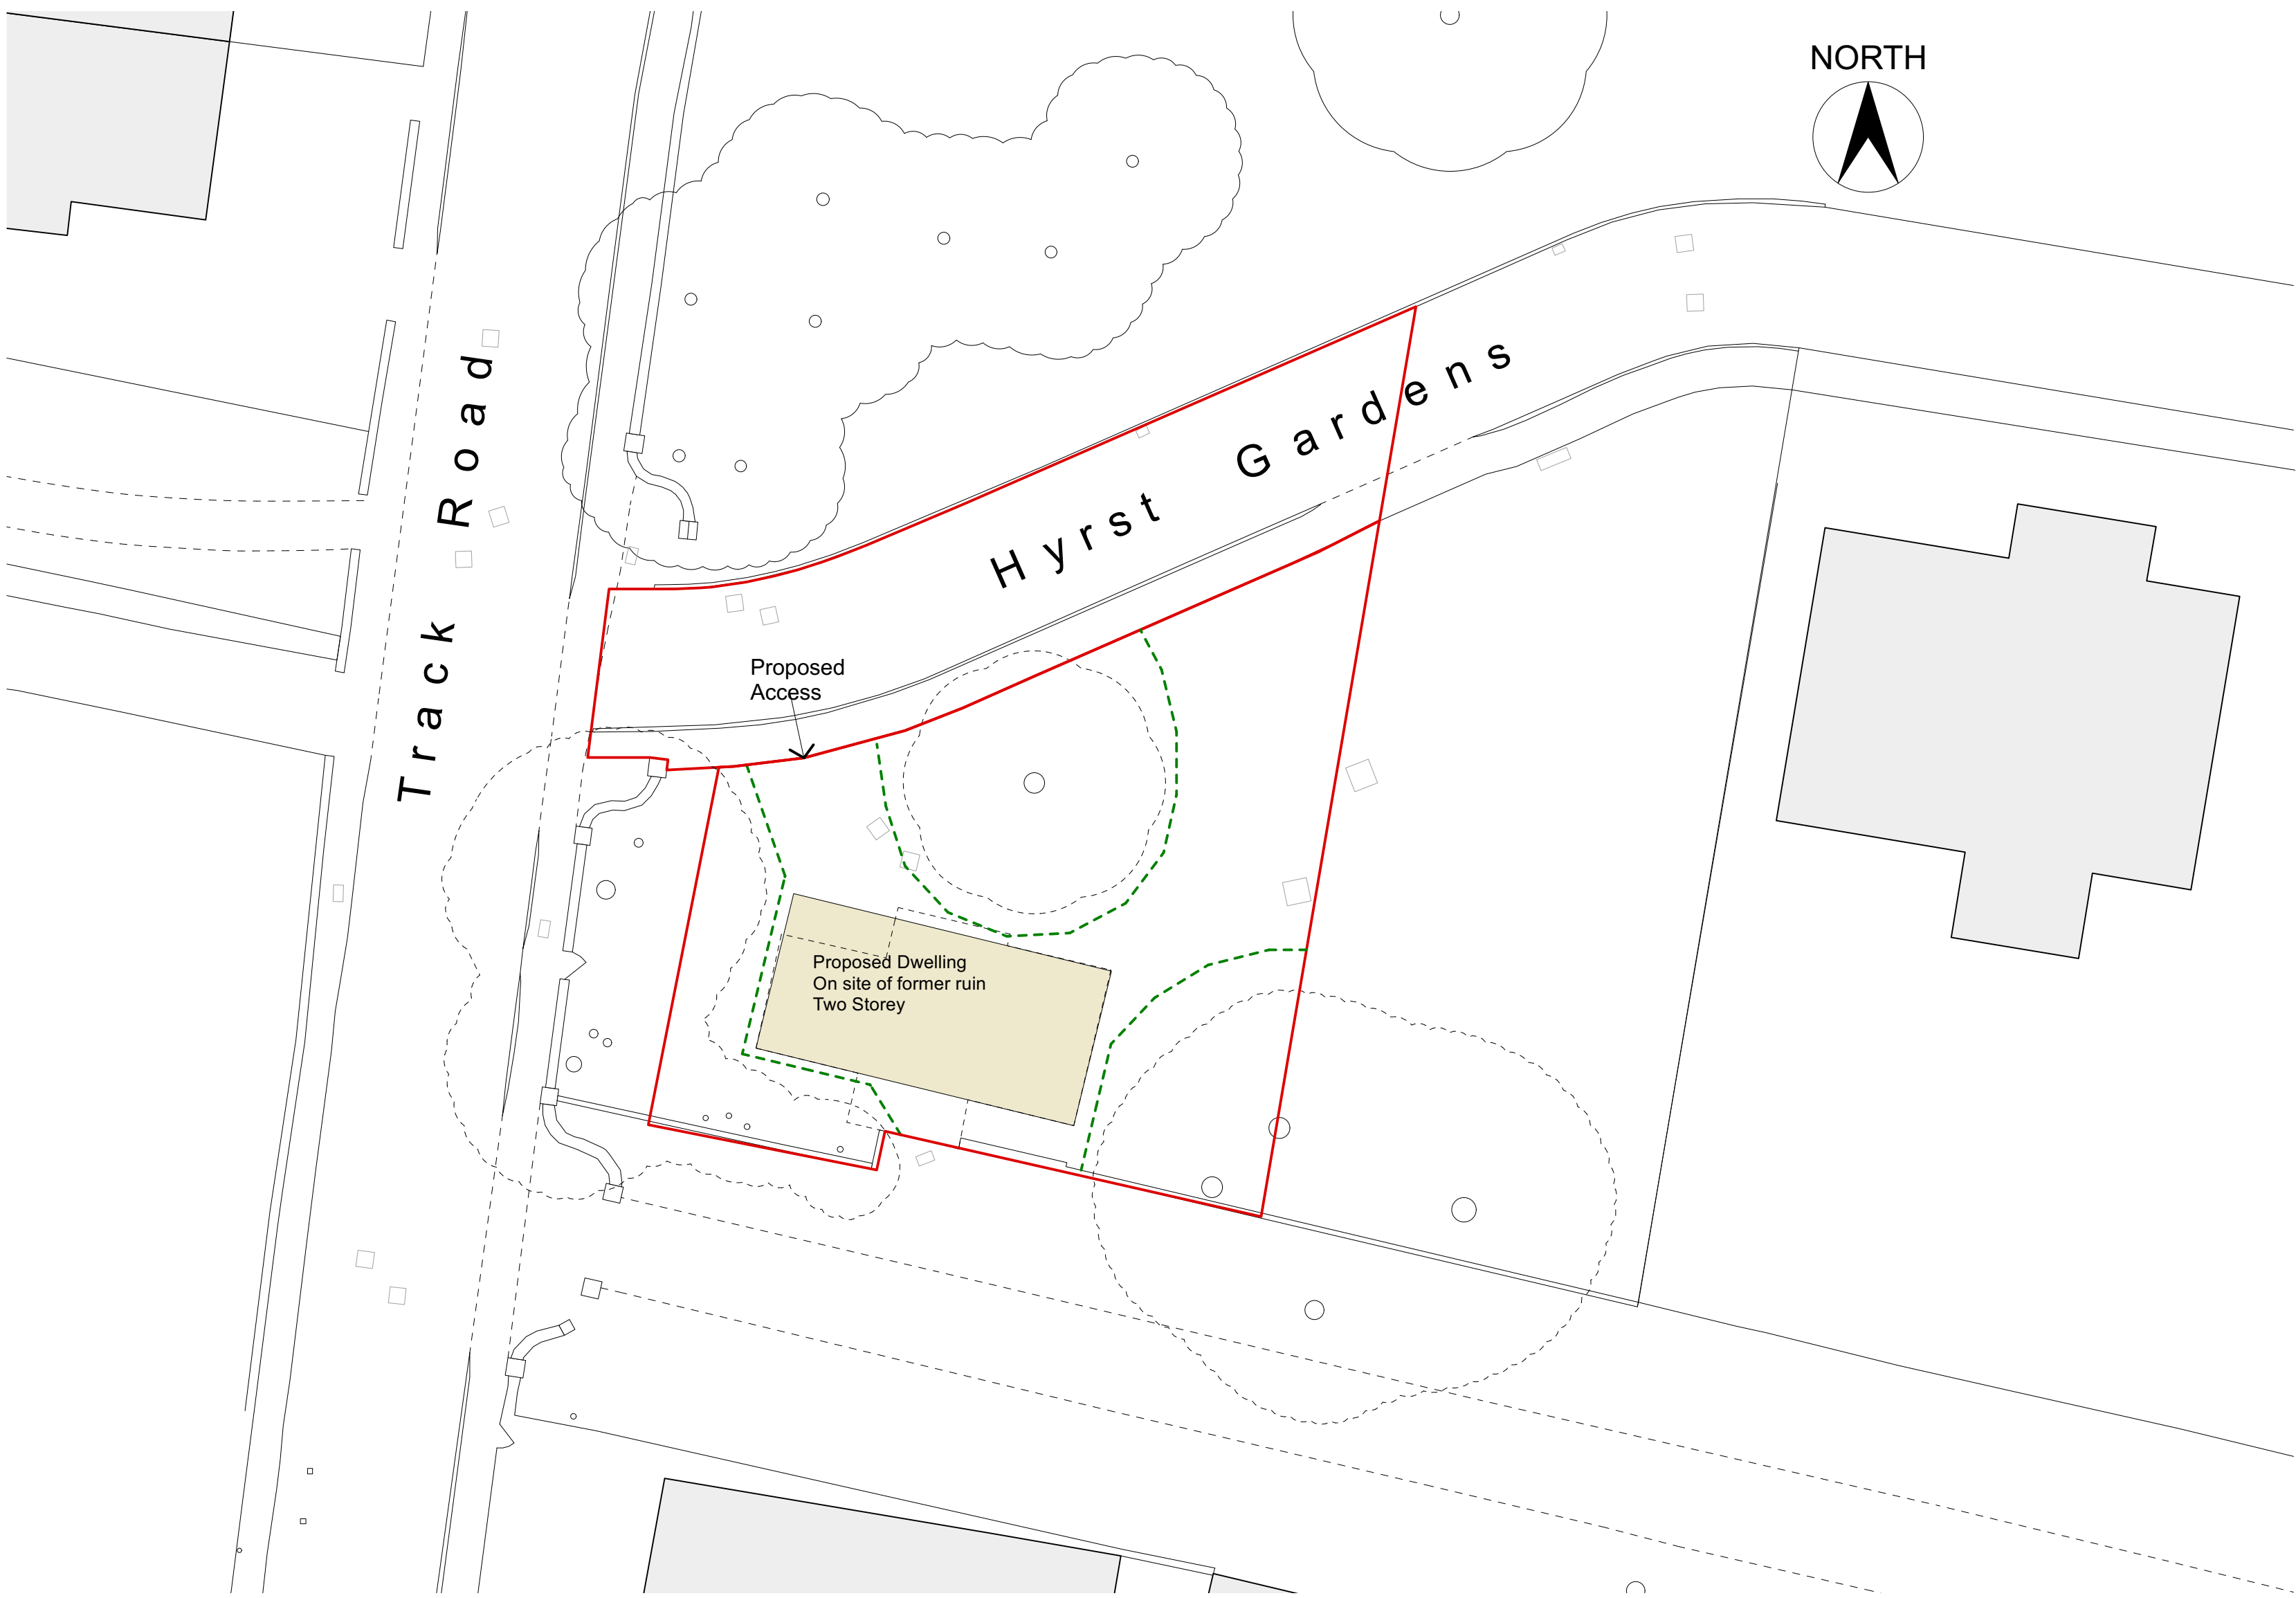

Site Plan As Proposed
Scale 1:200


0m 5m 10m

Key:
Proposed line of Tree Protection Barrier

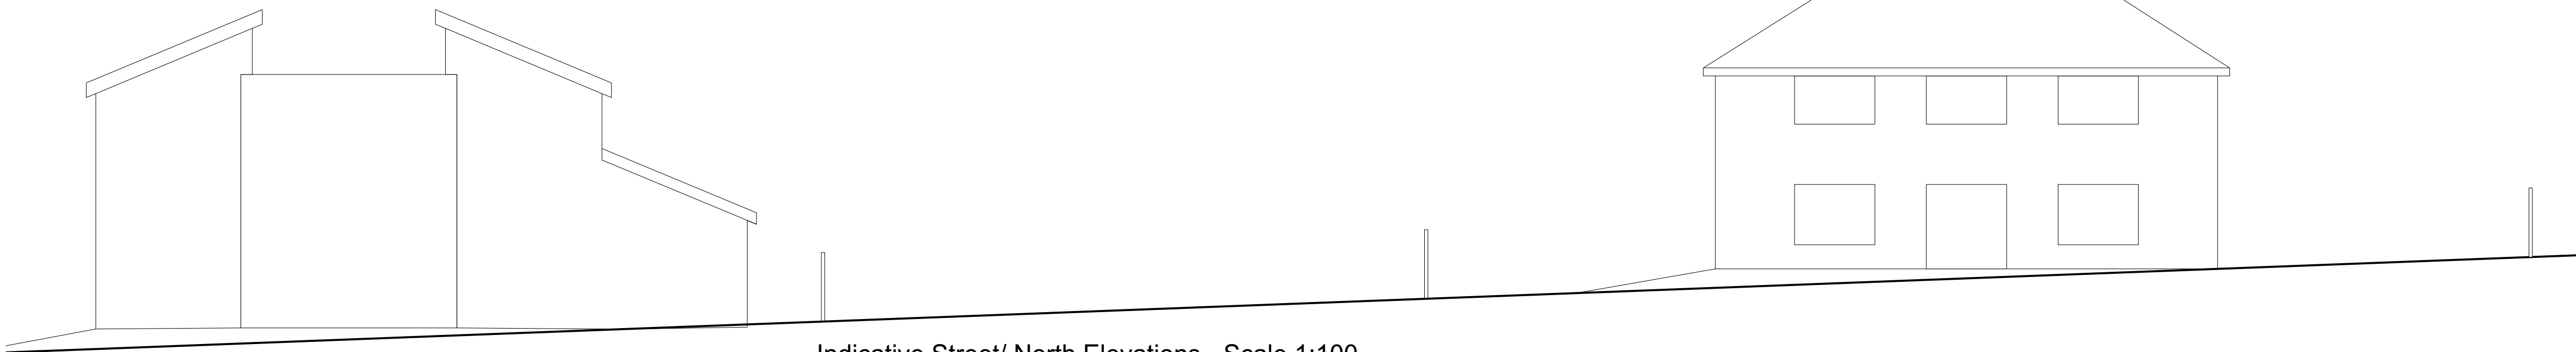


Indicative Street/ North Elevations - Scale 1:100


0m 1m 2m 3m 4m 5m

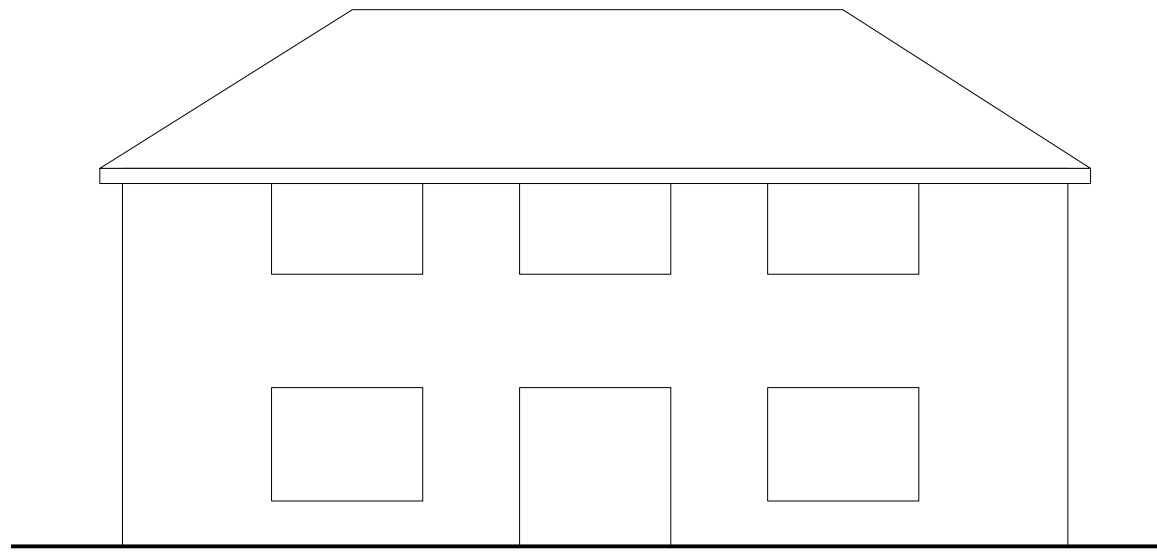

Front/ North Elevation

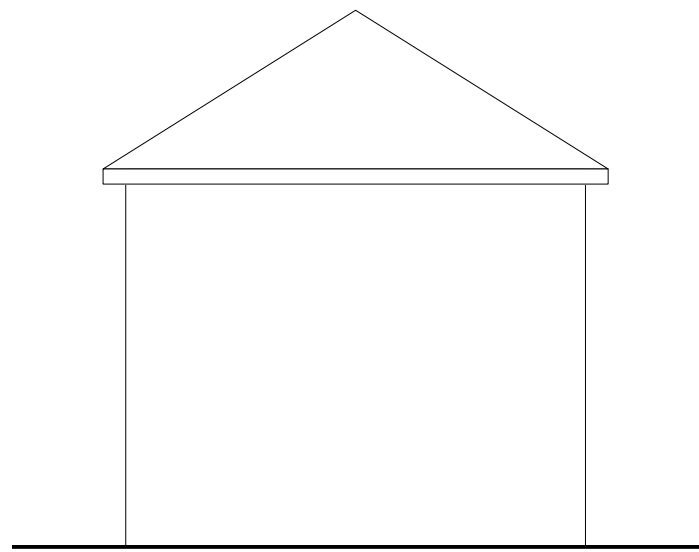

Side/ East & West Elevation

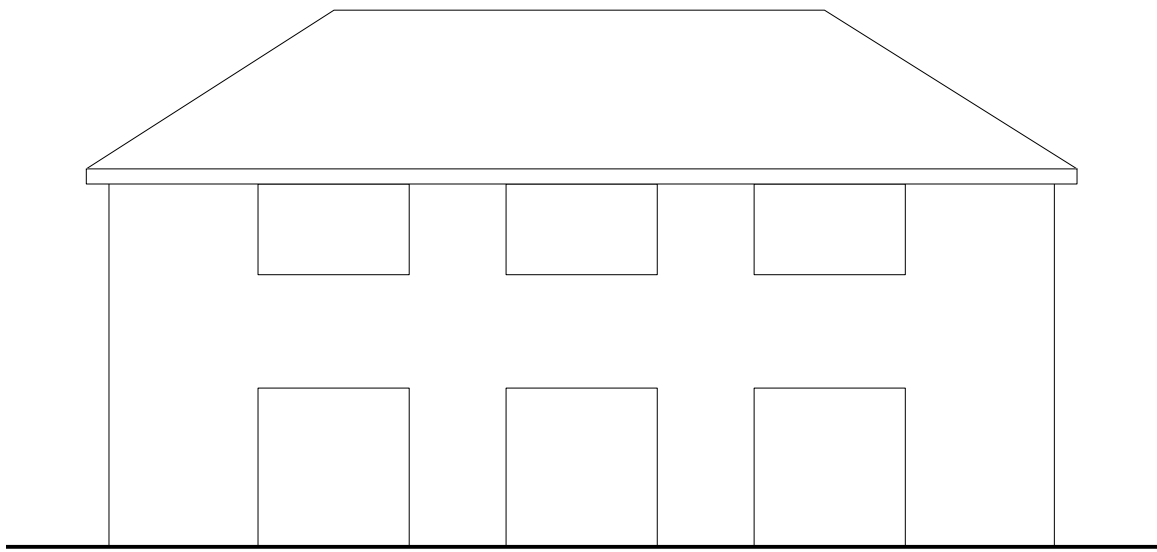

Rear/ South Elevation

Indicative Elevations - Scale 1:100

0m 1m 2m 3m 4m 5m

NOTES:
Any errors or omissions to be reported to Code L6 immediately.
This drawing and design is the copyright of Code L6 and is not to be used for any purpose without their consent.

B Tree protection added 05/06/24

A Redline amended to include 18/05/24
Hyrst Gardens' access road.
Site access point noted.

rev details date

Code L6
Architecture Ltd
No 2 Warehouse, The Wharf,
Sowerby Bridge,
HX6 2AG
T: 01422 648431
E: info@codeL6.com
W: www.CODEL6.com

Project:
Plot 01, Land at Hyrst Gardens
Track Lane,
Bailey
WF17 7EH

Client:
Mr E Zaman

Drawing:
Plans as Proposed

Date:
08/05/24

Scale:
1:100/ 200

Size:
A1

Drawing Number:

22-061-02B