
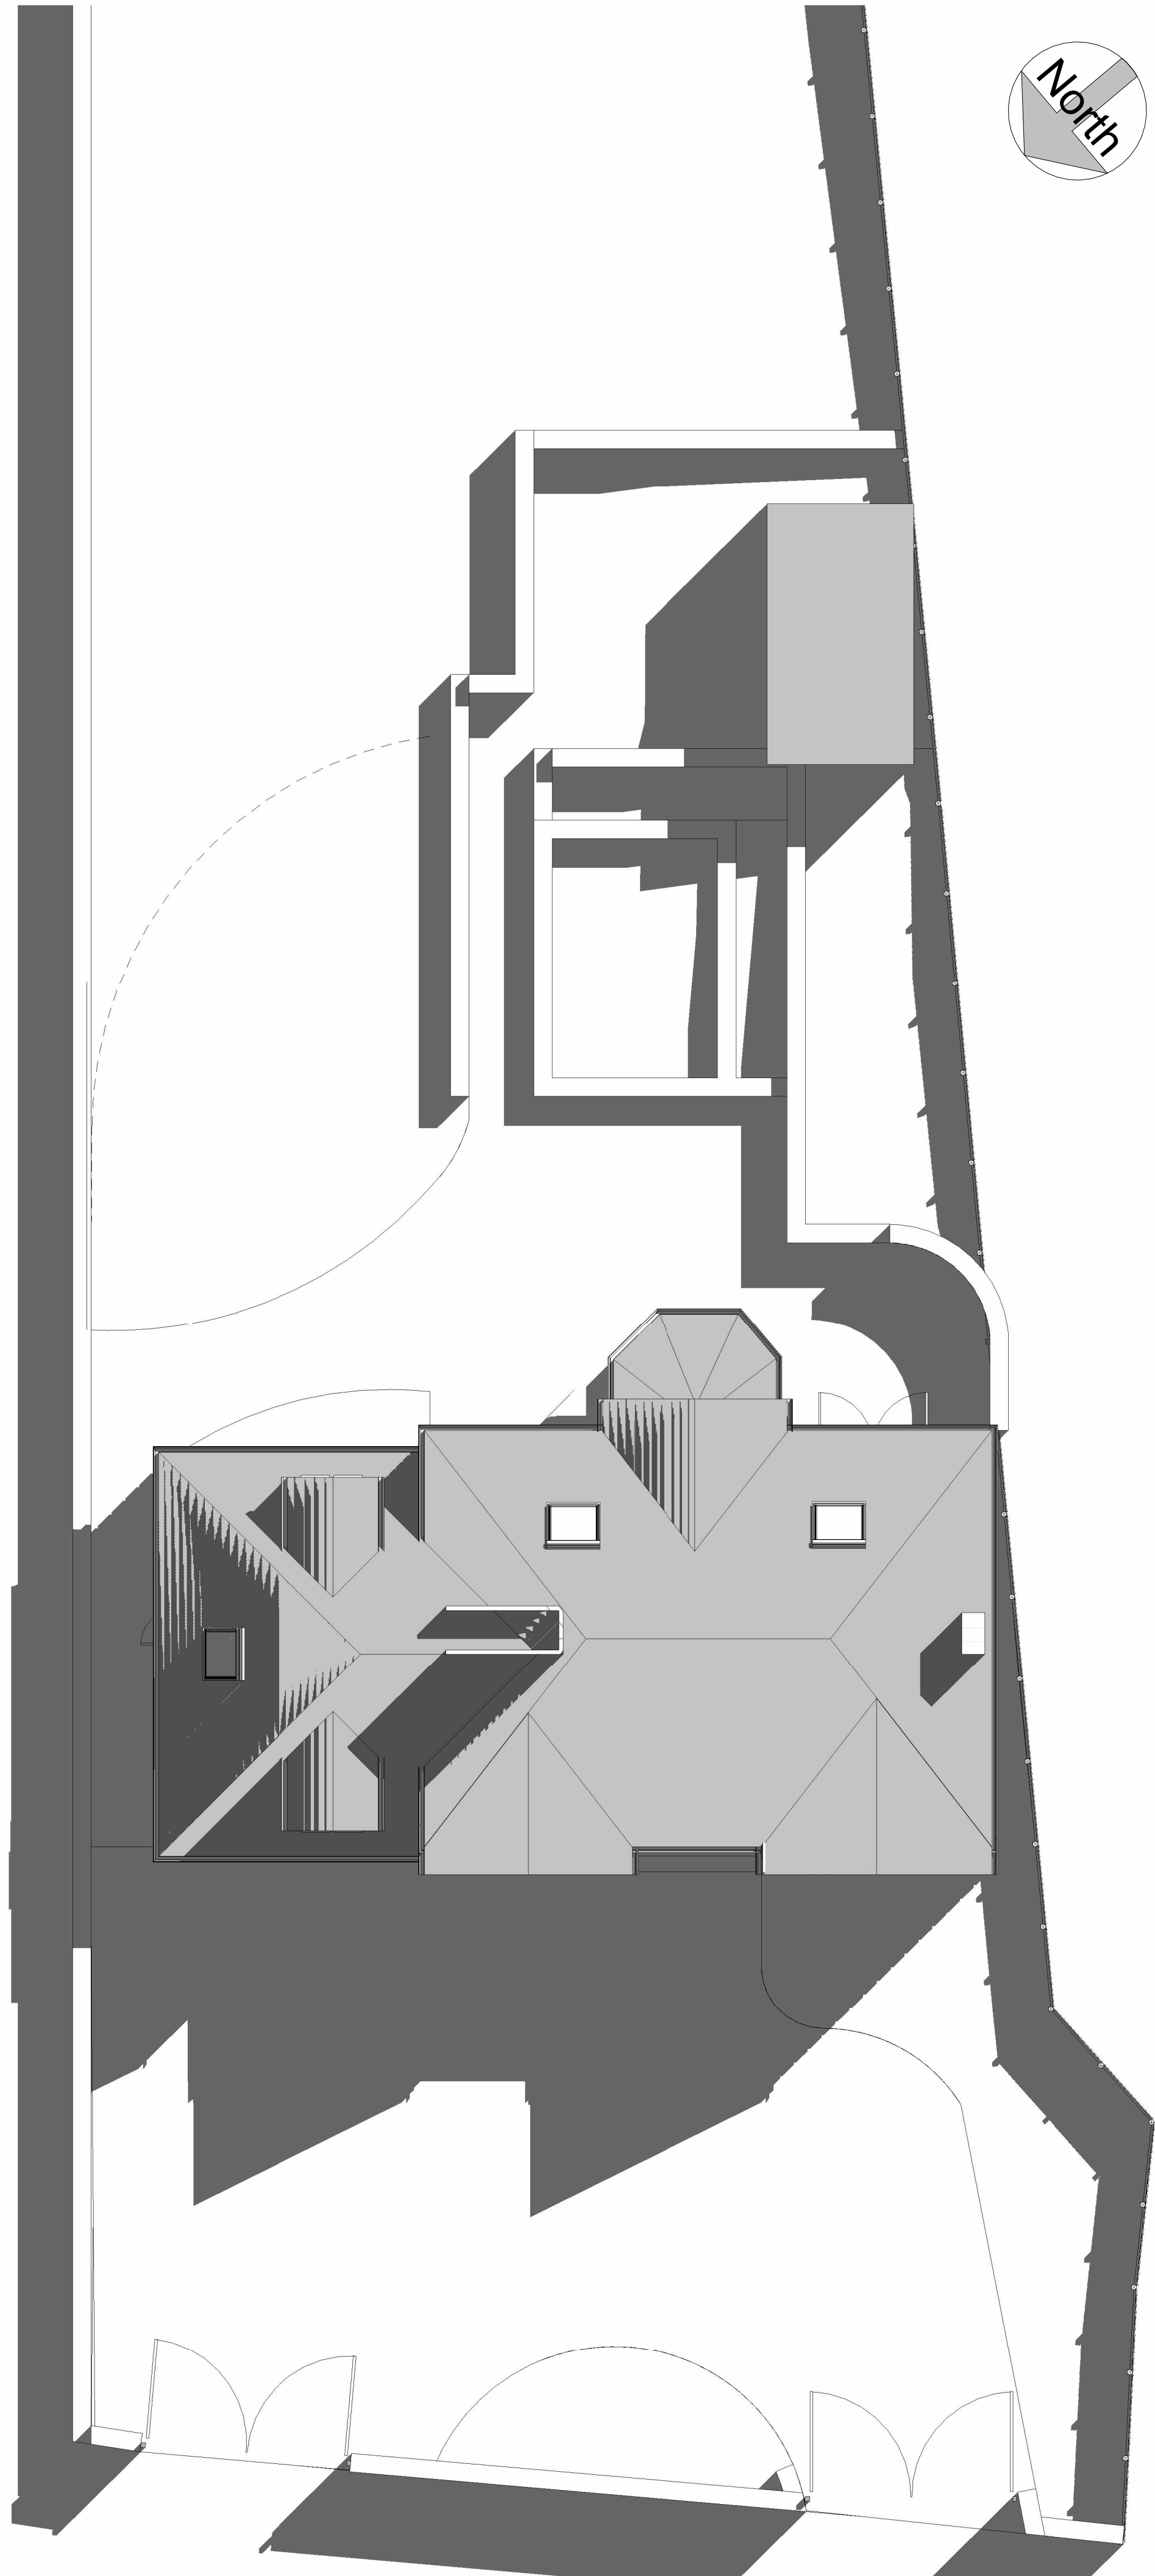
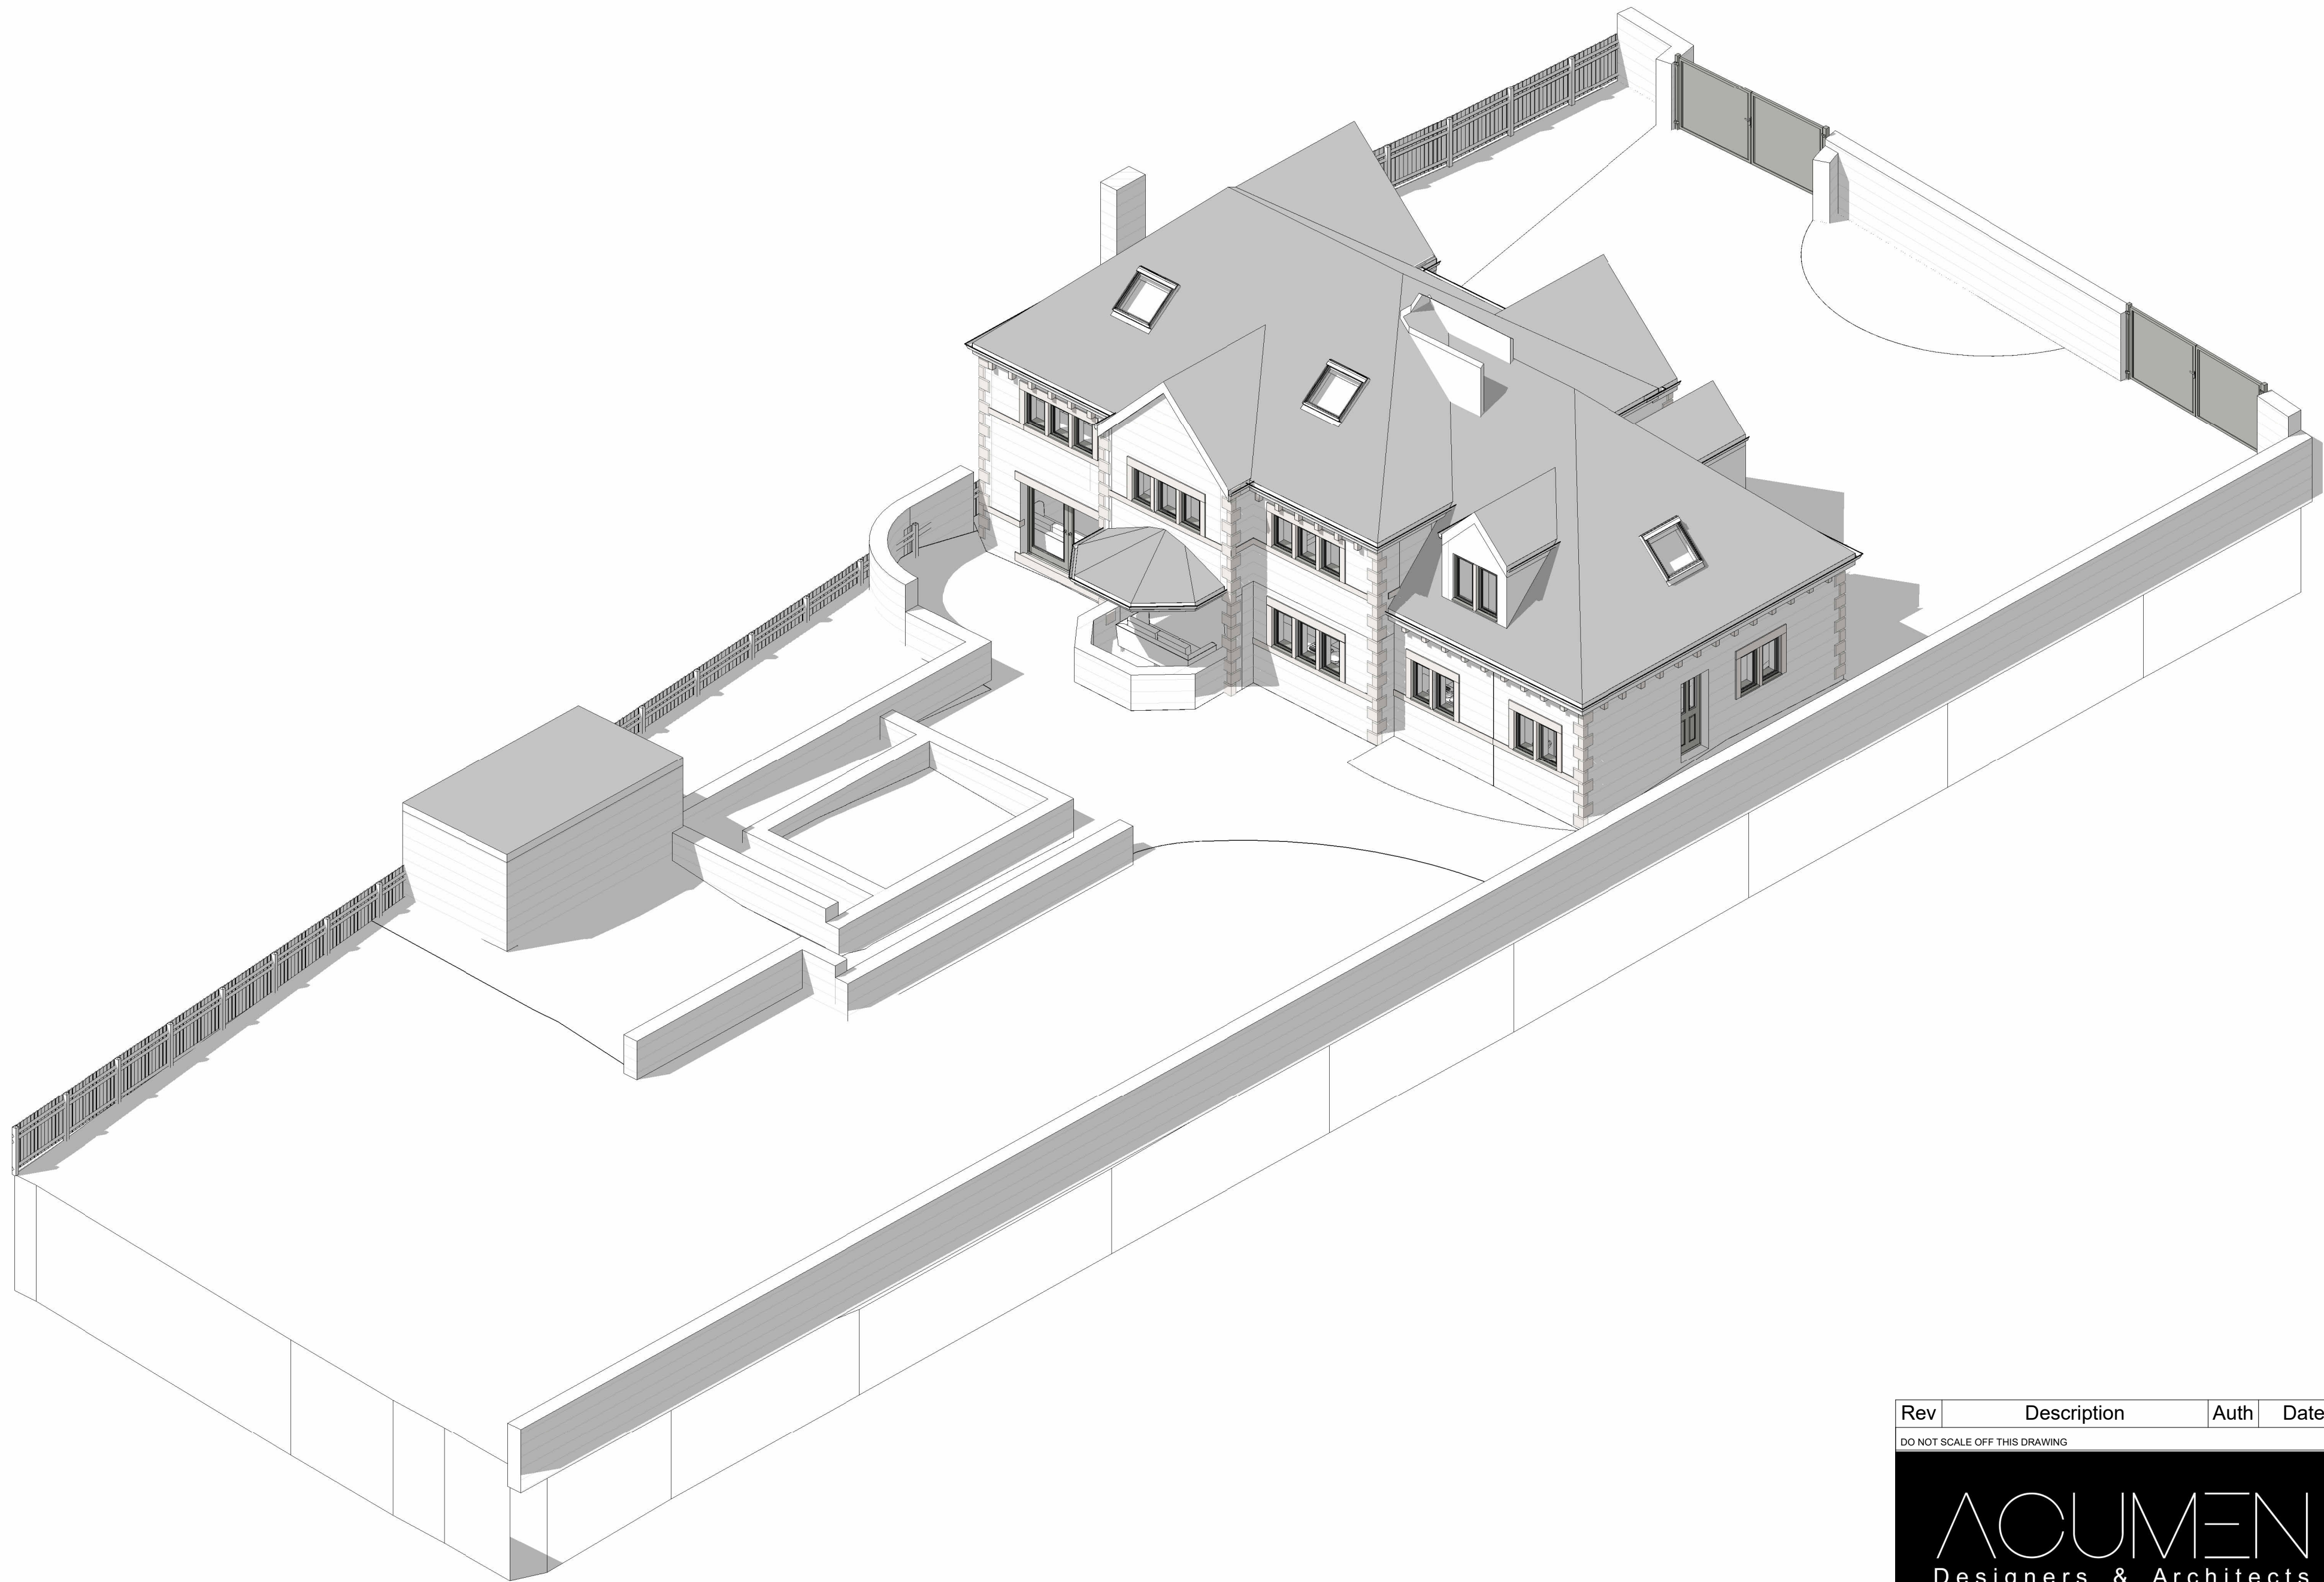


Only figured dimensions should be used.
Scaled dimensions should be checked with the Architect.
This drawing together with the design, is the property and copyright
of the Architect and must not be reproduced without written
permission

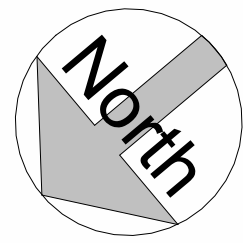

1

Site as Existing

1 : 100

Rev	Description	Auth	Date
-----	-------------	------	------

DO NOT SCALE OFF THIS DRAWING

ACUMEN
Designers & Architects

acumenarchitects.co.uk01484 546 000
Headrow House, Old Leeds Road, Huddersfield, Huddersfield HD115G

Client
Mr B Sarwar

Project
2 Kaffir Road, Huddersfield

Description
Site Plan & 3D Site Plan as Existing

Drawing No
2862_ACU(SK)A102

Rev No
P1

Scale 1 : 100 @ A1	Date Drawn 08/22/23	Drawn By AO	Authorised By JC
-----------------------	------------------------	----------------	---------------------

Purpose of Issue
Planning ☐ Building Regs ☐ Tender ☐ Construction ☐ Comment ☒ Info ☐