


T2 to be retained

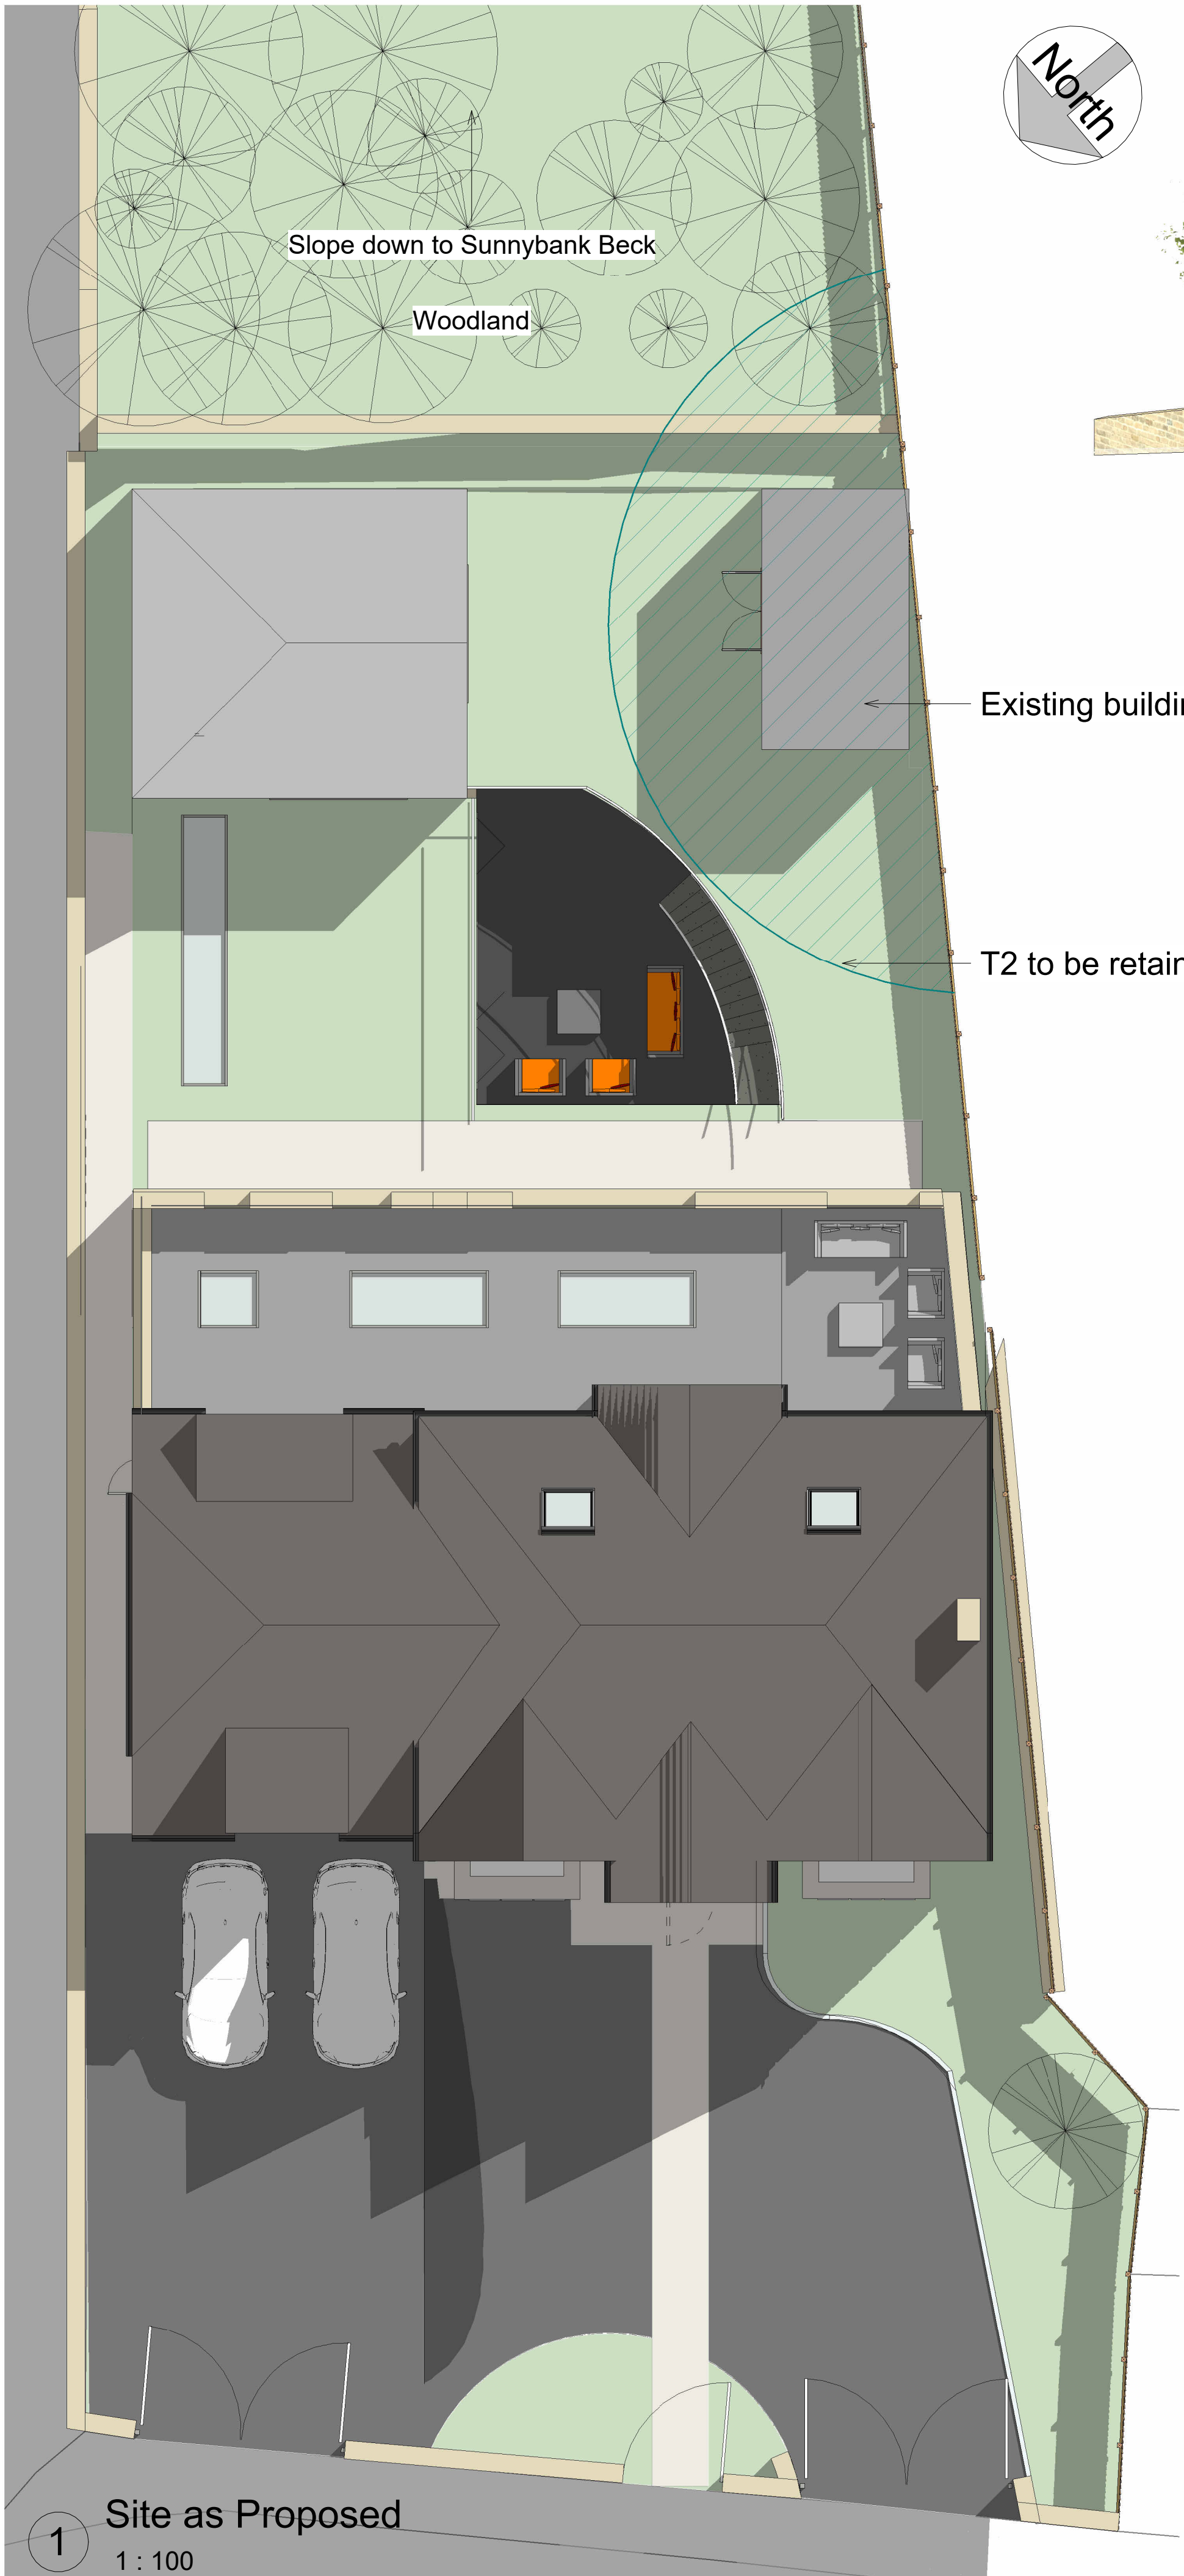

WOODLAND OMITTED FOR CLARITY

Only figured dimensions should be used.
Scaled dimensions should be checked with the Architect.
This drawing together with the design, is the property and copyright
of the Architect and must not be reproduced without written
permission

A	Scheme modified to accommodate tree report	GH	JC	16.07.24
rev	description	drawn	auth	date
DO NOT SCALE OFF THIS DRAWING				
ACUMEN Designers & Architects acumenarchitects.co.uk01484 546 000 Headrow House, Old Leeds Road, Huddersfield, Huddersfield HD1 1SG				
Client MR B SARWAR				
Project 2 KAFFIR ROAD, HUDDERSFIELD				
Project No 2867	Drawing No (100)04		Rev A	
Description SITE PLAN AND 3D SITE PLAN AS PROPOSED				
Scale 1 : 100 @ A1		Date Drawn APR 24	Drawn By AO	Authorised By JC
Purpose of Issue Planning ☒ Building Regs ☐ Tender ☐ Construction ☐ Comment ☐ Info ☐				

1 Site as Proposed
1 : 100