


Slope down to Sunnybank Beck

Woodland

Existing building to be demolished

T2 to be retained

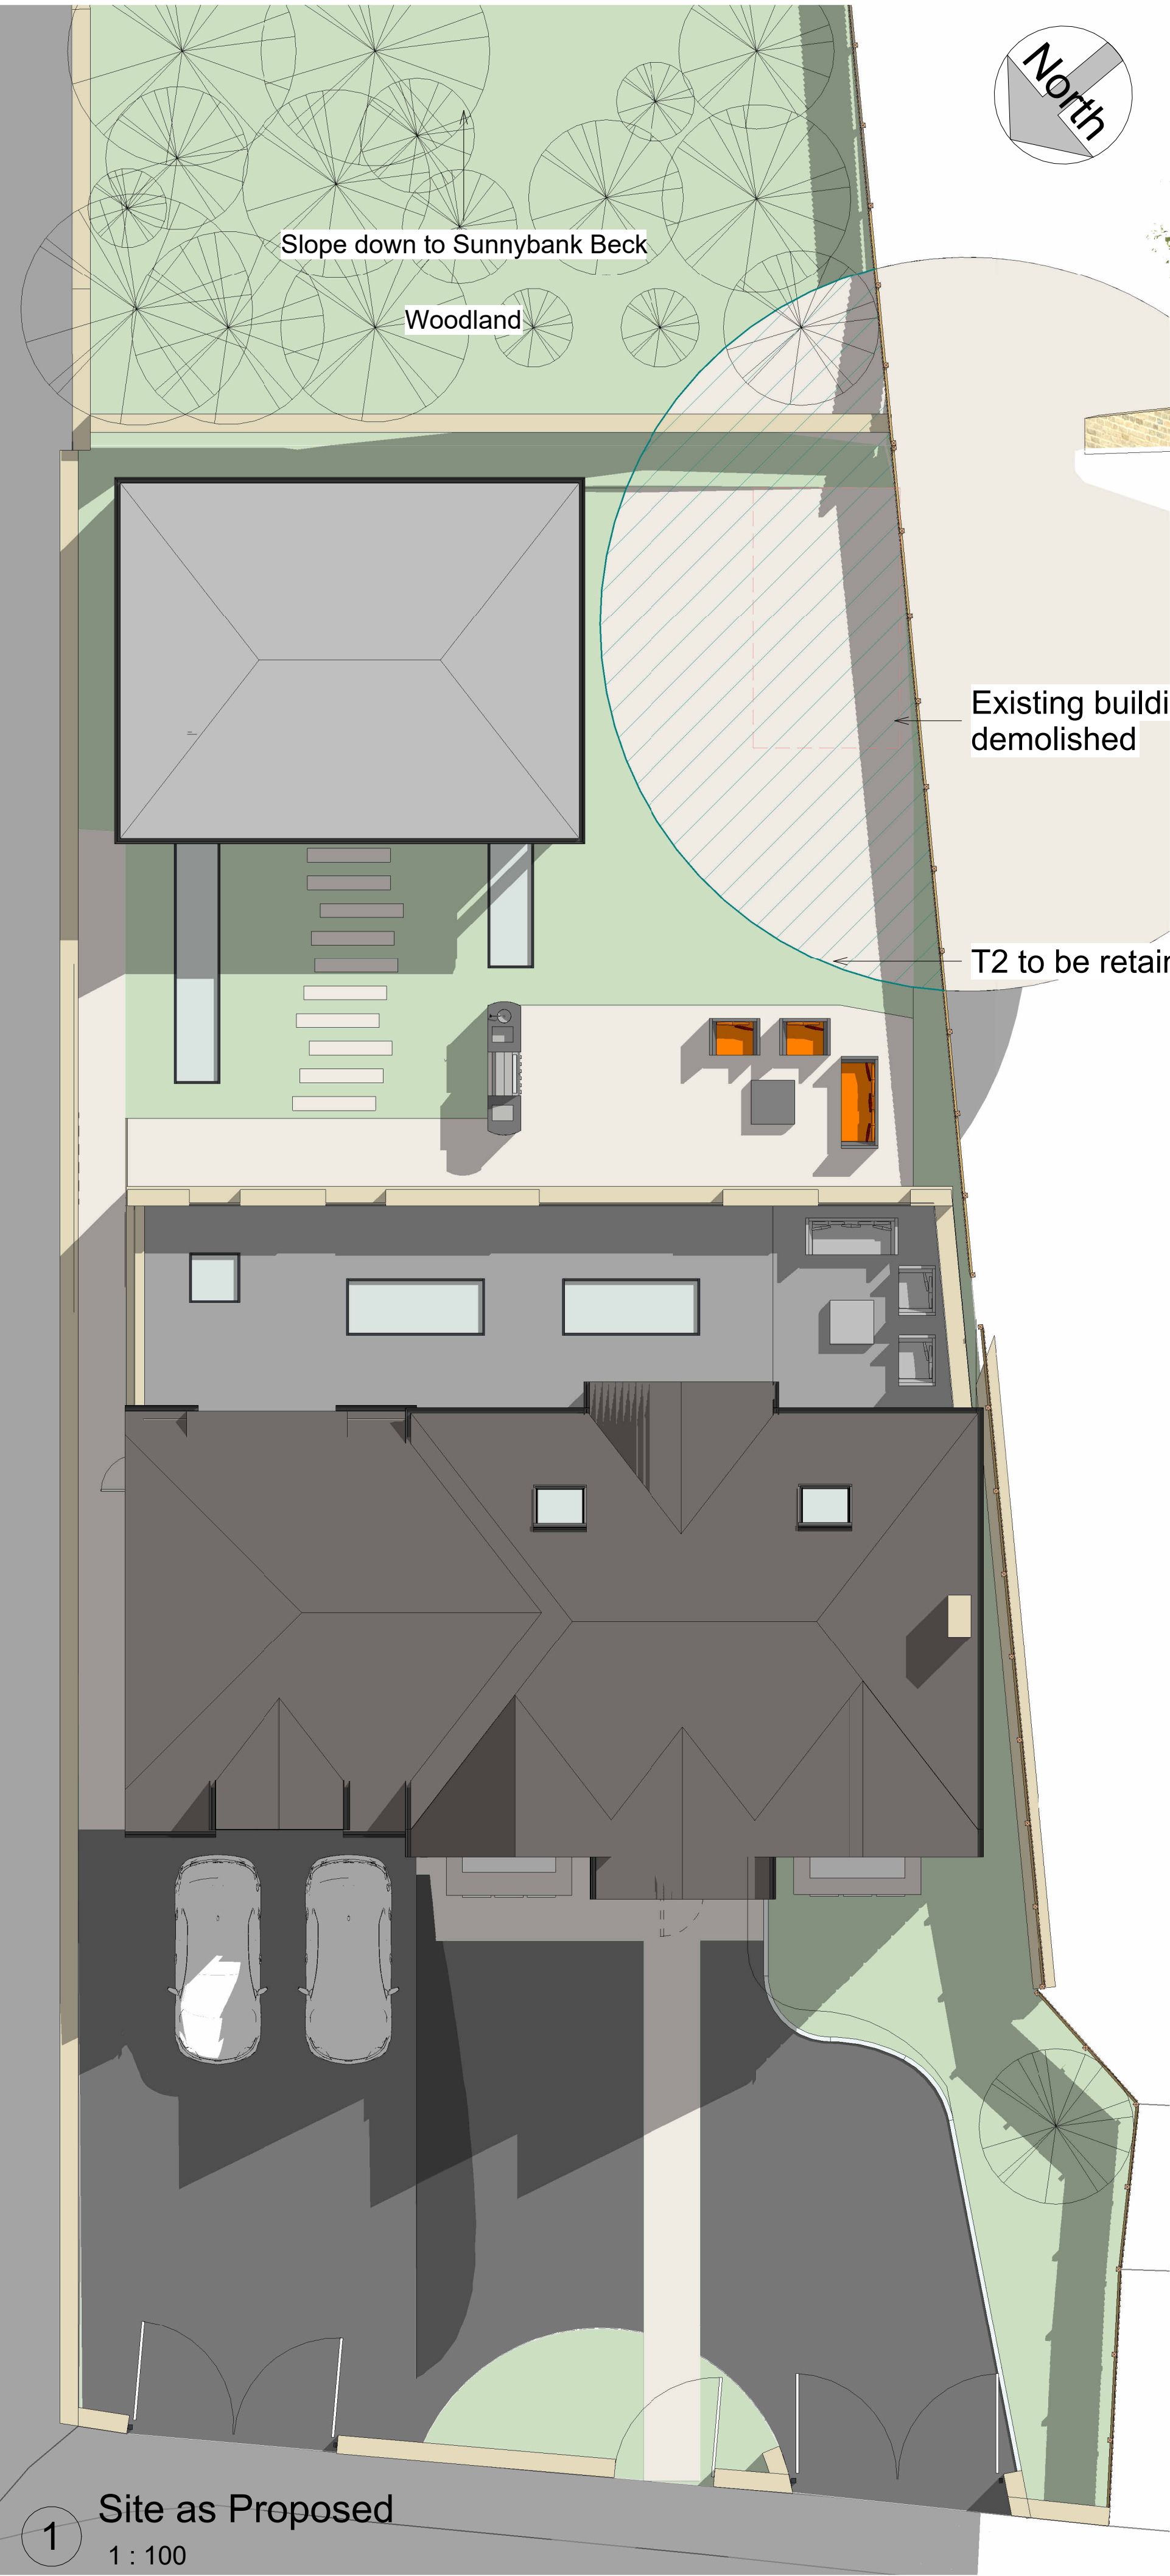

T2 to be retained



WOODLAND OMITTED FOR CLARITY

Only figured dimensions should be used.
Scaled dimensions should be checked with the Architect.
This drawing together with the design, is the property and copyright
of the Architect and must not be reproduced without written
permission

G	Amended front entrance to house following Client feedback,	HB	JC	11.12.24
F	Amended front entrance to house following Client feedback	HB	JC	18.11.24
E	Amended front entrance to house following Client feedback	HB	JC	18.10.24
D	Amended front entrance to house following planning feedback	HB	JC	15.10.24
C	Scheme to include cinema room & extend basement	AO	JC	04.09.24
B	Scheme amended to client comment	AO	JC	19.08.24
A	Scheme modified to accomodate tree report	GH	JC	16.07.24
rev	description	drawn	auth	date

DO NOT SCALE OFF THIS DRAWING

ACUMEN
Designers & Architects

acumenarchitects.co.uk01484 546 000
Headrow House, Old Leeds Road, Huddersfield, Huddersfield HD115G

Client
MR B SARWAR

Project
2 KAFFIR ROAD, HUDDERSFIELD

Project No	Drawing No	Rev
2867	(100)04	G

Description
SITE PLAN AND 3D SITE PLAN AS PROPOSED

Scale	Date Drawn	Drawn By	Authorised By
1 : 100 @ A1	APR 24	AO	JC

Purpose of Issue
Planning ☒ Building Regs ☐ Tender ☐ Construction ☐ Comment ☐ Info ☐