



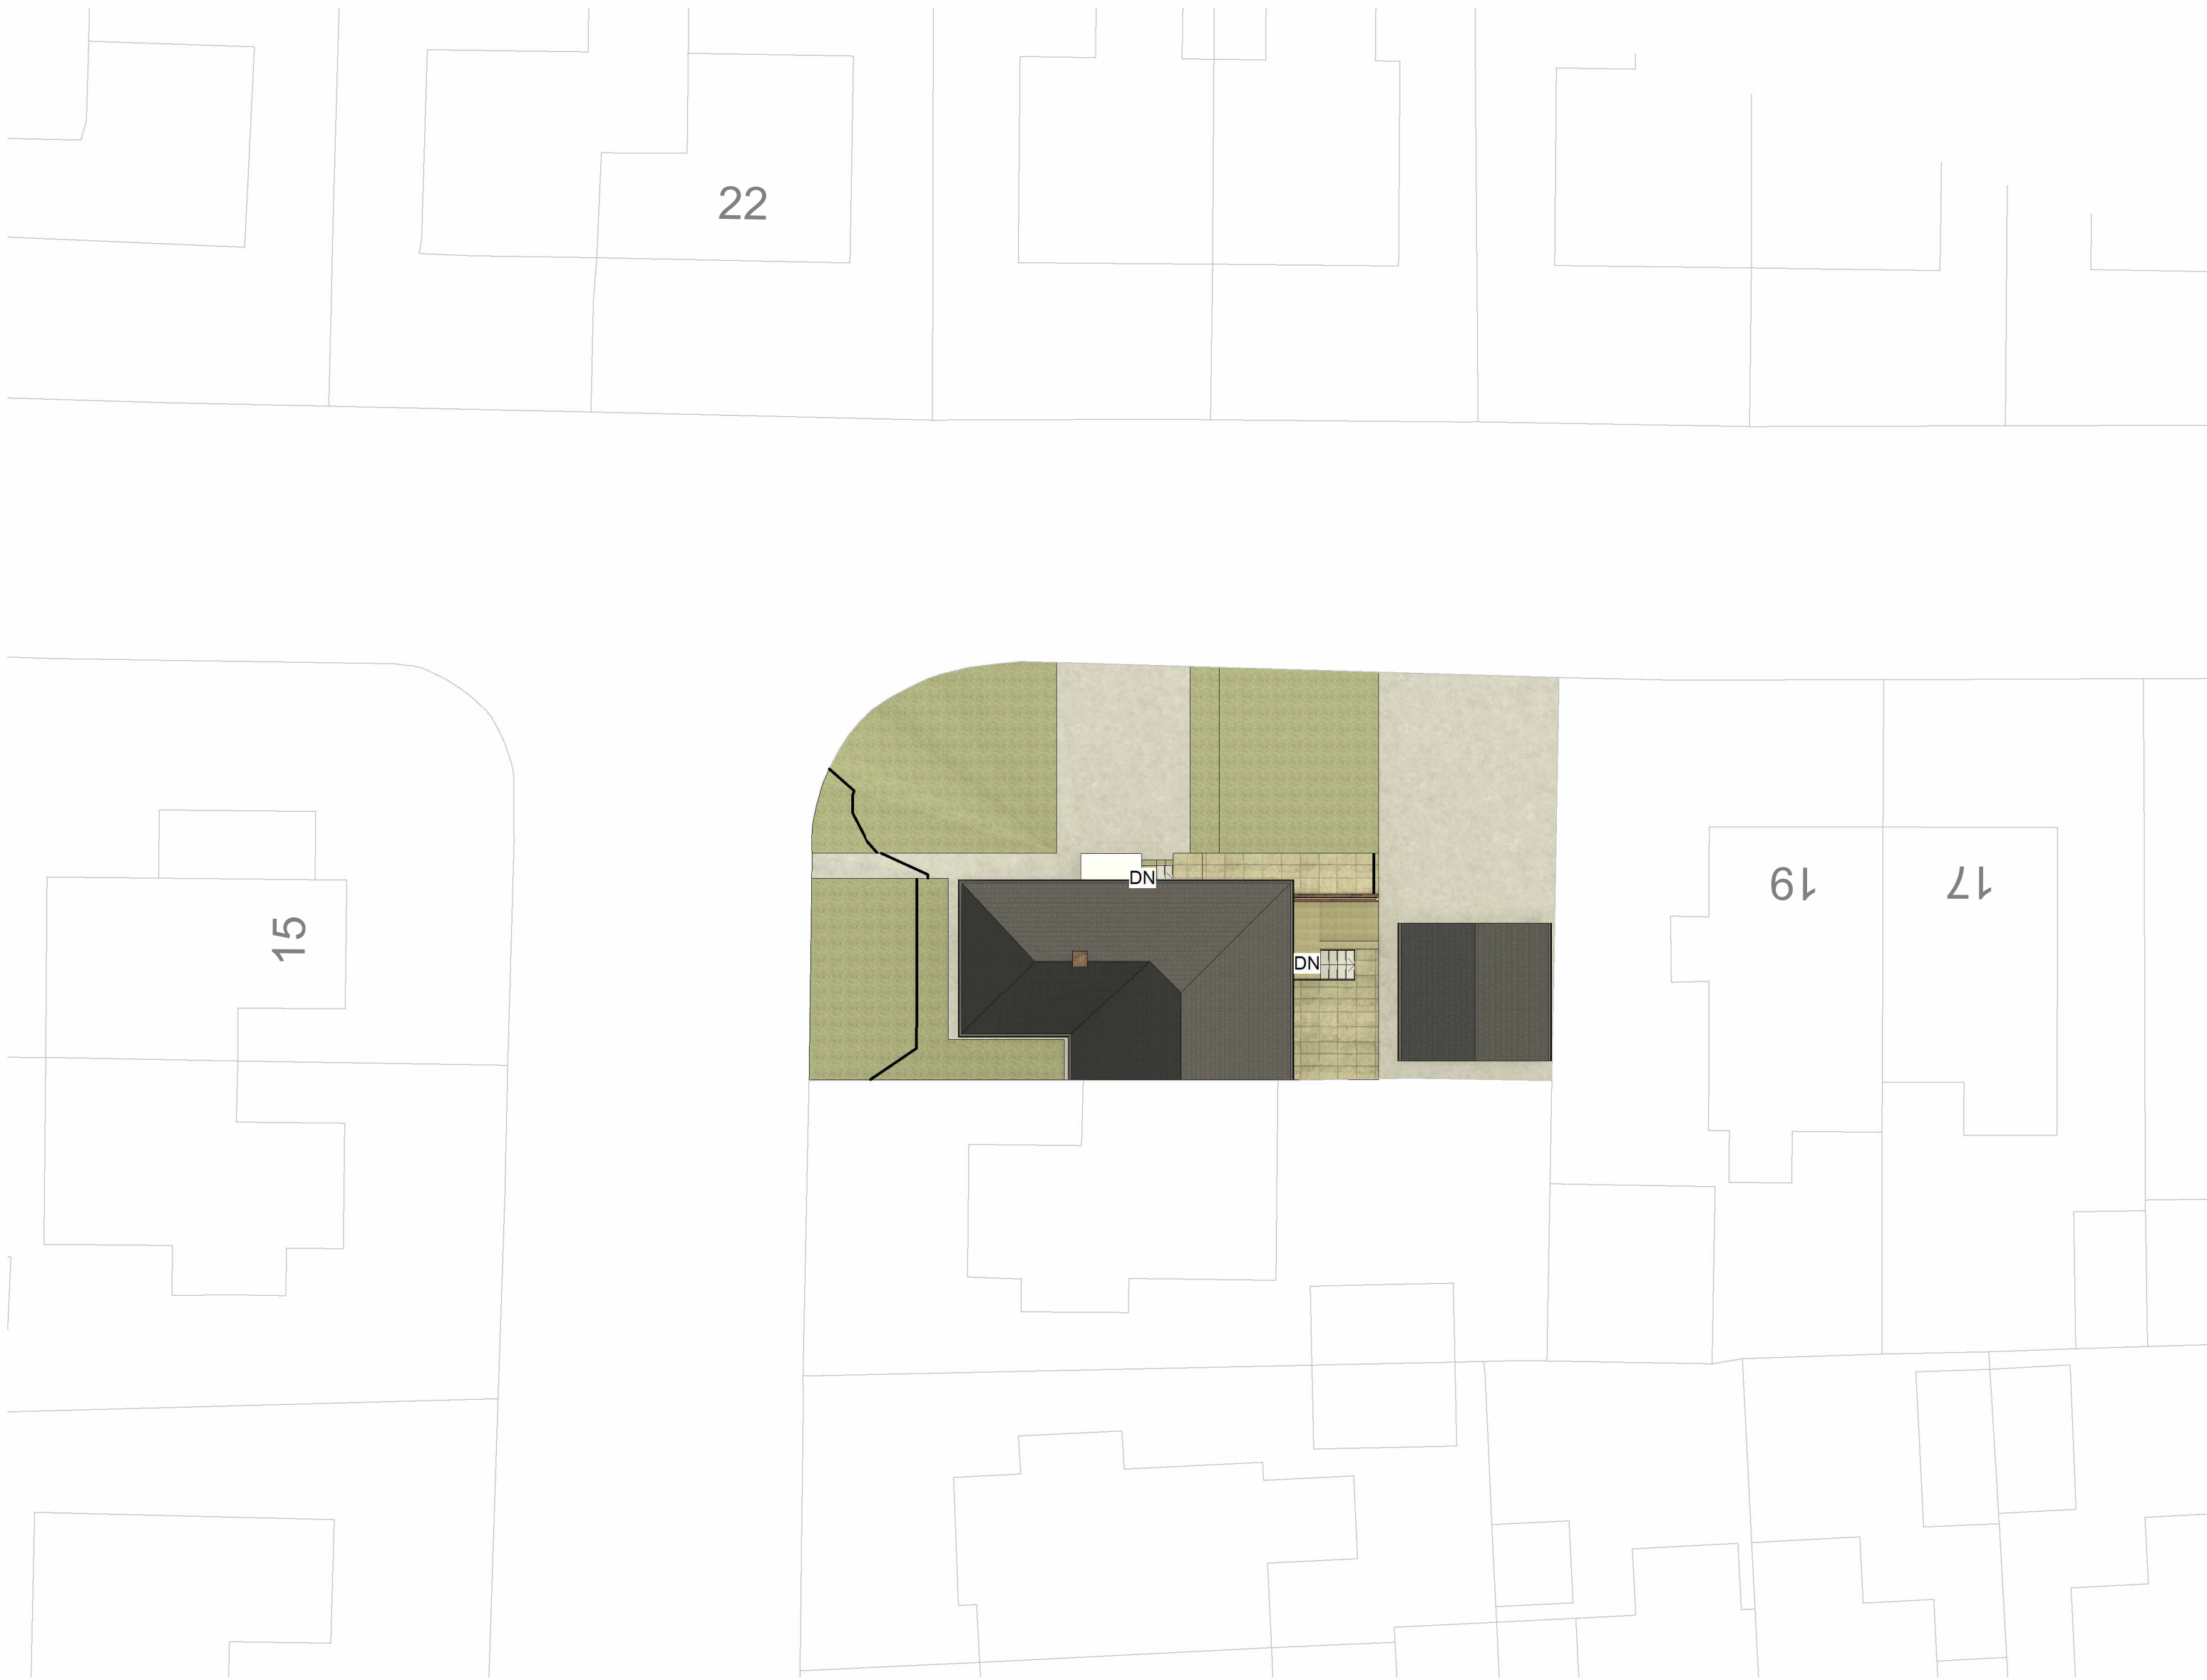

1 Site  
1 : 200

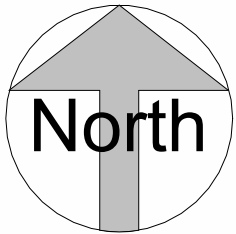

GRAPHIC SCALE: 1:200

| rev | description | drawn | auth | date |
|-----|-------------|-------|------|------|
|-----|-------------|-------|------|------|

DO NOT SCALE OFF THIS DRAWING

ACUMEN

Designers & Architects

acumenarchitects.co.uk

01484 546 000

Headrow House, Old Leeds Road, Huddersfield, Huddersfield HD1 1SG

Client  
MR CHAMBERLAIN

Project  
12 EDGE VIEW

|                    |                       |     |
|--------------------|-----------------------|-----|
| Project No<br>2898 | Drawing No<br>(100)03 | Rev |
|--------------------|-----------------------|-----|

Description  
EXISTING SITE PLAN

|                       |                      |                |                     |
|-----------------------|----------------------|----------------|---------------------|
| Scale<br>1 : 200 @ A1 | Date Drawn<br>APR 24 | Drawn By<br>GH | Authorised By<br>JC |
|-----------------------|----------------------|----------------|---------------------|

Purpose of Issue  
Planning ☒ Building Regs ☐ Tender ☐ Construction ☐ Comment ☐ Info ☐