
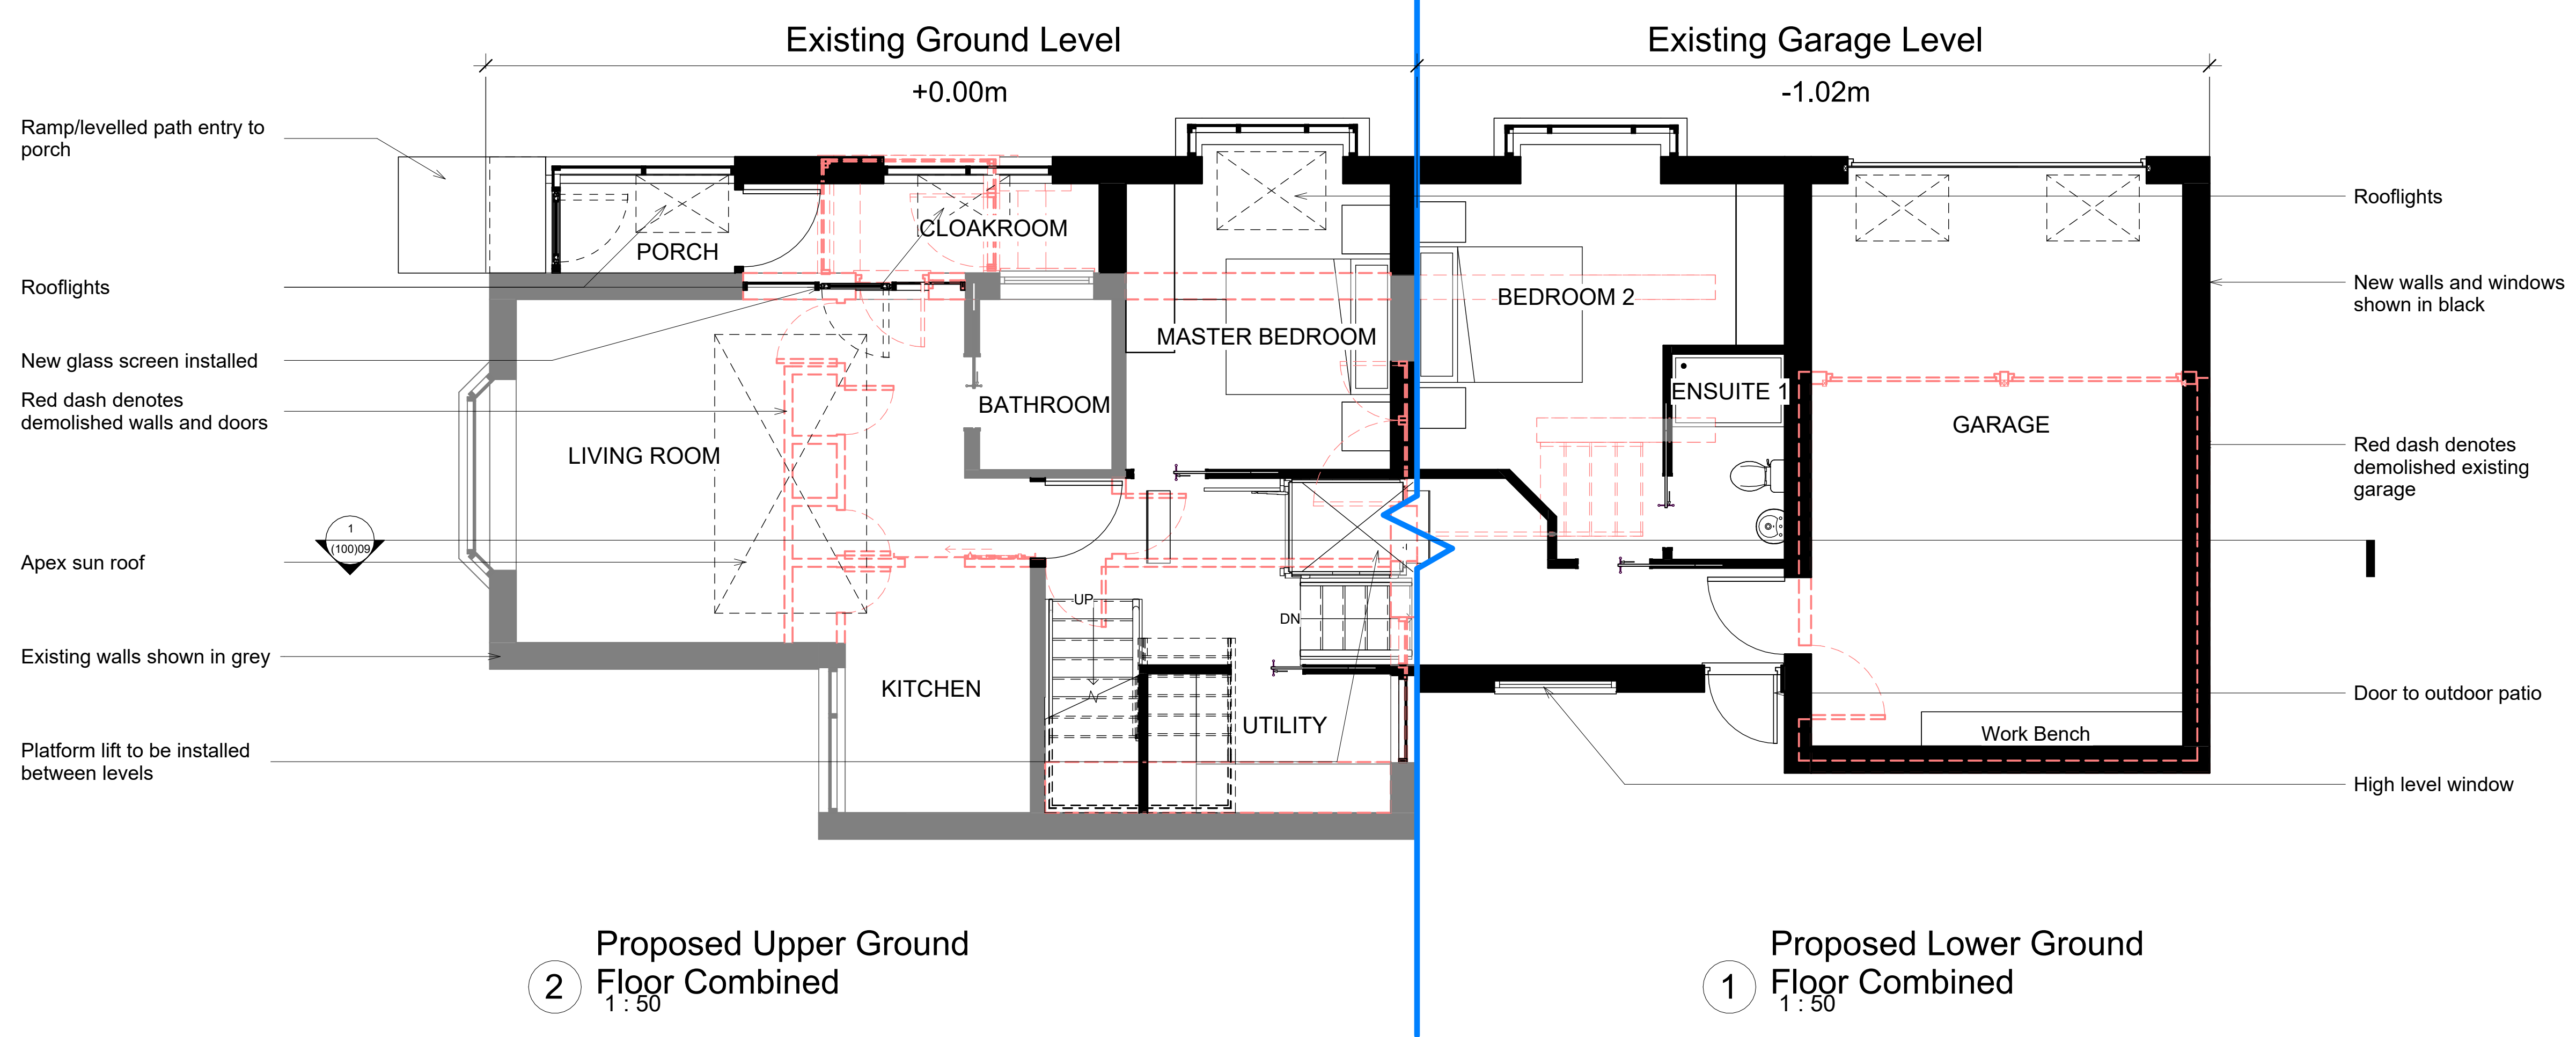


Only figured dimensions should be used.

Scaled dimensions should be checked with the Architect.

This drawing together with the design, is the property and copyright of the Architect and must not be reproduced without written permission

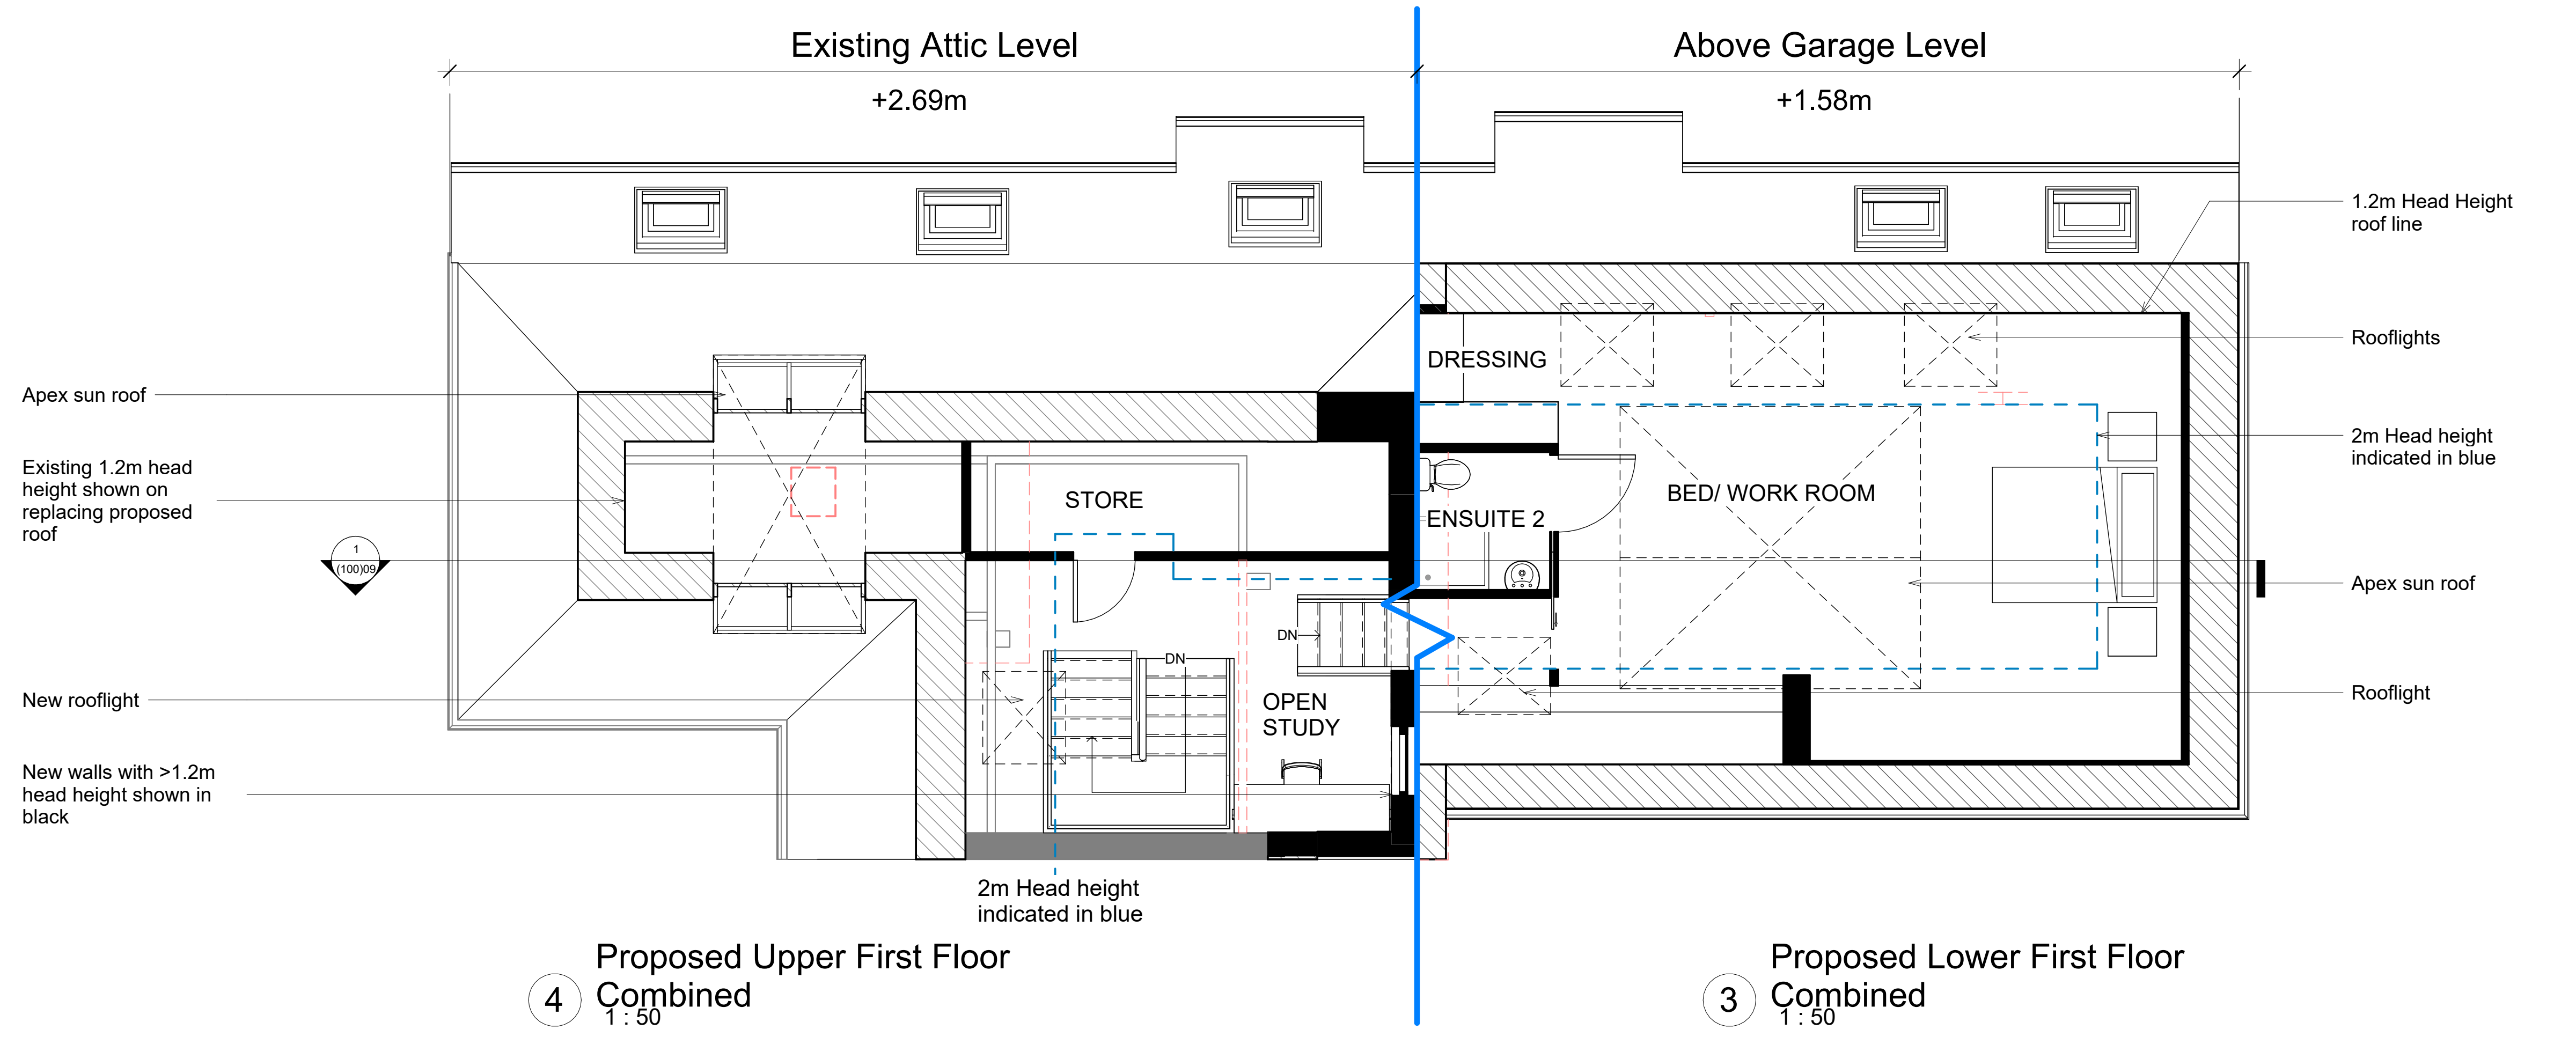

0 1 2 3 4 5
GRAPHIC SCALE: 1:50

rev	description	drawn	auth	date
DO NOT SCALE OFF THIS DRAWING				

ACUMEN
Designers & Architects

acumenarchitects.co.uk 01484 546 000
Headrow House, Old Leeds Road, Huddersfield, Huddersfield HD1 1SG

Client
MR CHAMBERLAIN

Project
12 EDGE VIEW

Project No 2898	Drawing No (100)05	Rev
--------------------	-----------------------	-----

Description
PROPOSED LOWER AND UPPER FLOOR PLANS COMBINED

Scale 1:50 @ A1	Date Drawn APR 24	Drawn By GH	Authorised By JC
--------------------	----------------------	----------------	---------------------

Purpose of Issue
Planning ☒ Building Regs ☐ Tender ☐ Construction ☐ Comment ☐ Info ☐