


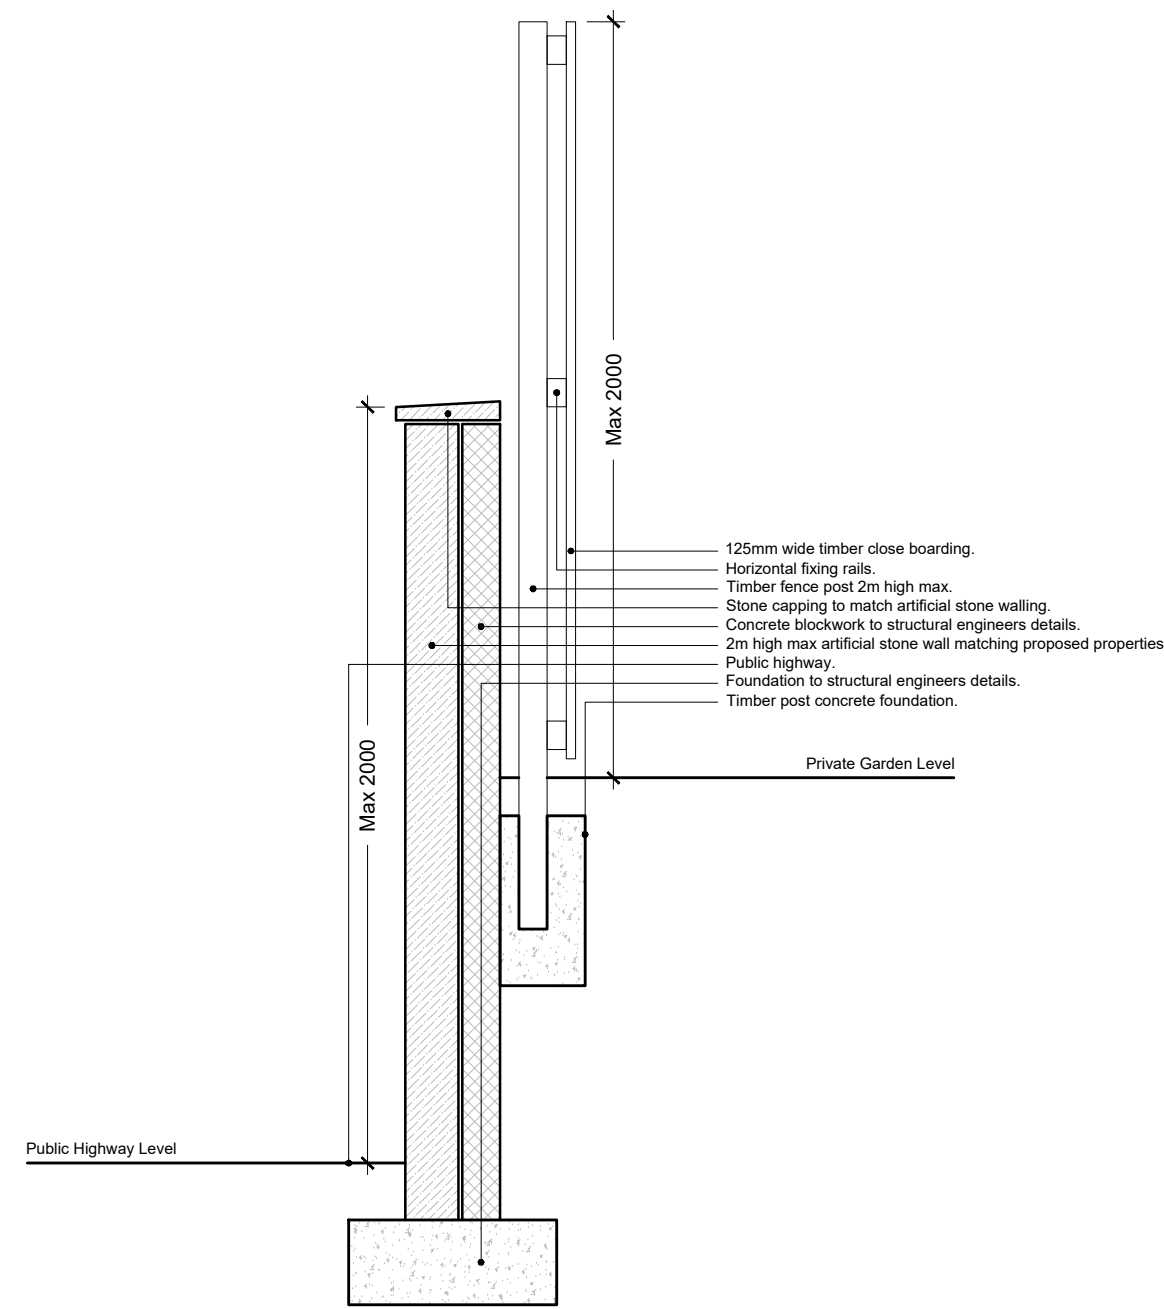

Section A-A
Proposed Boundary Section (to rear of plots 11-19)
Scale: 1:20



Addition Site Area Plan
Scale 1:200

Do not scale from this drawing. All drawings to be checked on site. If in doubt, please ask.

Revision: A Date: 08/06/2023
Plot 5 and 6 garden fencing revised.
Revision: B Date: 04/08/2023
Drawing revised following clients comments.
Revision: C Date: 12/09/2023
Drawing revised following clients comments.
Revision: D Date: 18/09/2023
Layout revised following clients comments and key information added.
Revision: E Date: 11/10/2023
Dimensions added to the revised parking spaces.
Revision: F Date: 27/10/2023
Boundary retaining wall detail added.
Revision: G Date: 16/11/2023
Bridge access created.
Revision: H Date: 18/12/2023
Meter locations added.
Revision: I Date: 09/02/2024
Additional Site Area Plan added following case officers comments.

Boundary Treatments

- 2m high existing security fencing.
- 2m high close boarded fencing.
- Existing fence to be retained.
- Stone faced retaining wall, match approved dwellings.

Waste Storage


- General Waste Bin 240litres
- Recycling Bin 240litres
- Garden Waste Bin 120litres

Materials Key

- Natural Buff Stone Paving
- Tarmac Hard standing
- Tarmac Footpath

Metering

- Water Meter Location
- Gas Meter Location
- Electric Meter Location

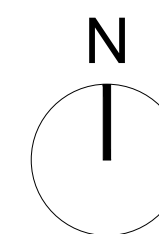

CHETWYND ARCHITECTS

Address: 305 Springvale Road, Crooksmoor, Sheffield, S10 1LL
Tel: 07891586373
Email: andrew@chetwyndarchitects.co.uk
Instagram: @chetwyndarchitects

Client:
Mr P Hargreaves

Project:
Crosland Moor

Huddersfield

HD4 5AY

Drawing Title:
Proposed Site Plan

Drawing Status: Information

Scale:
1:20 & 1:200
Date:
07/06/2023
Paper Size:
A1
DWG No:
2138_021