


REAR ELEVATION

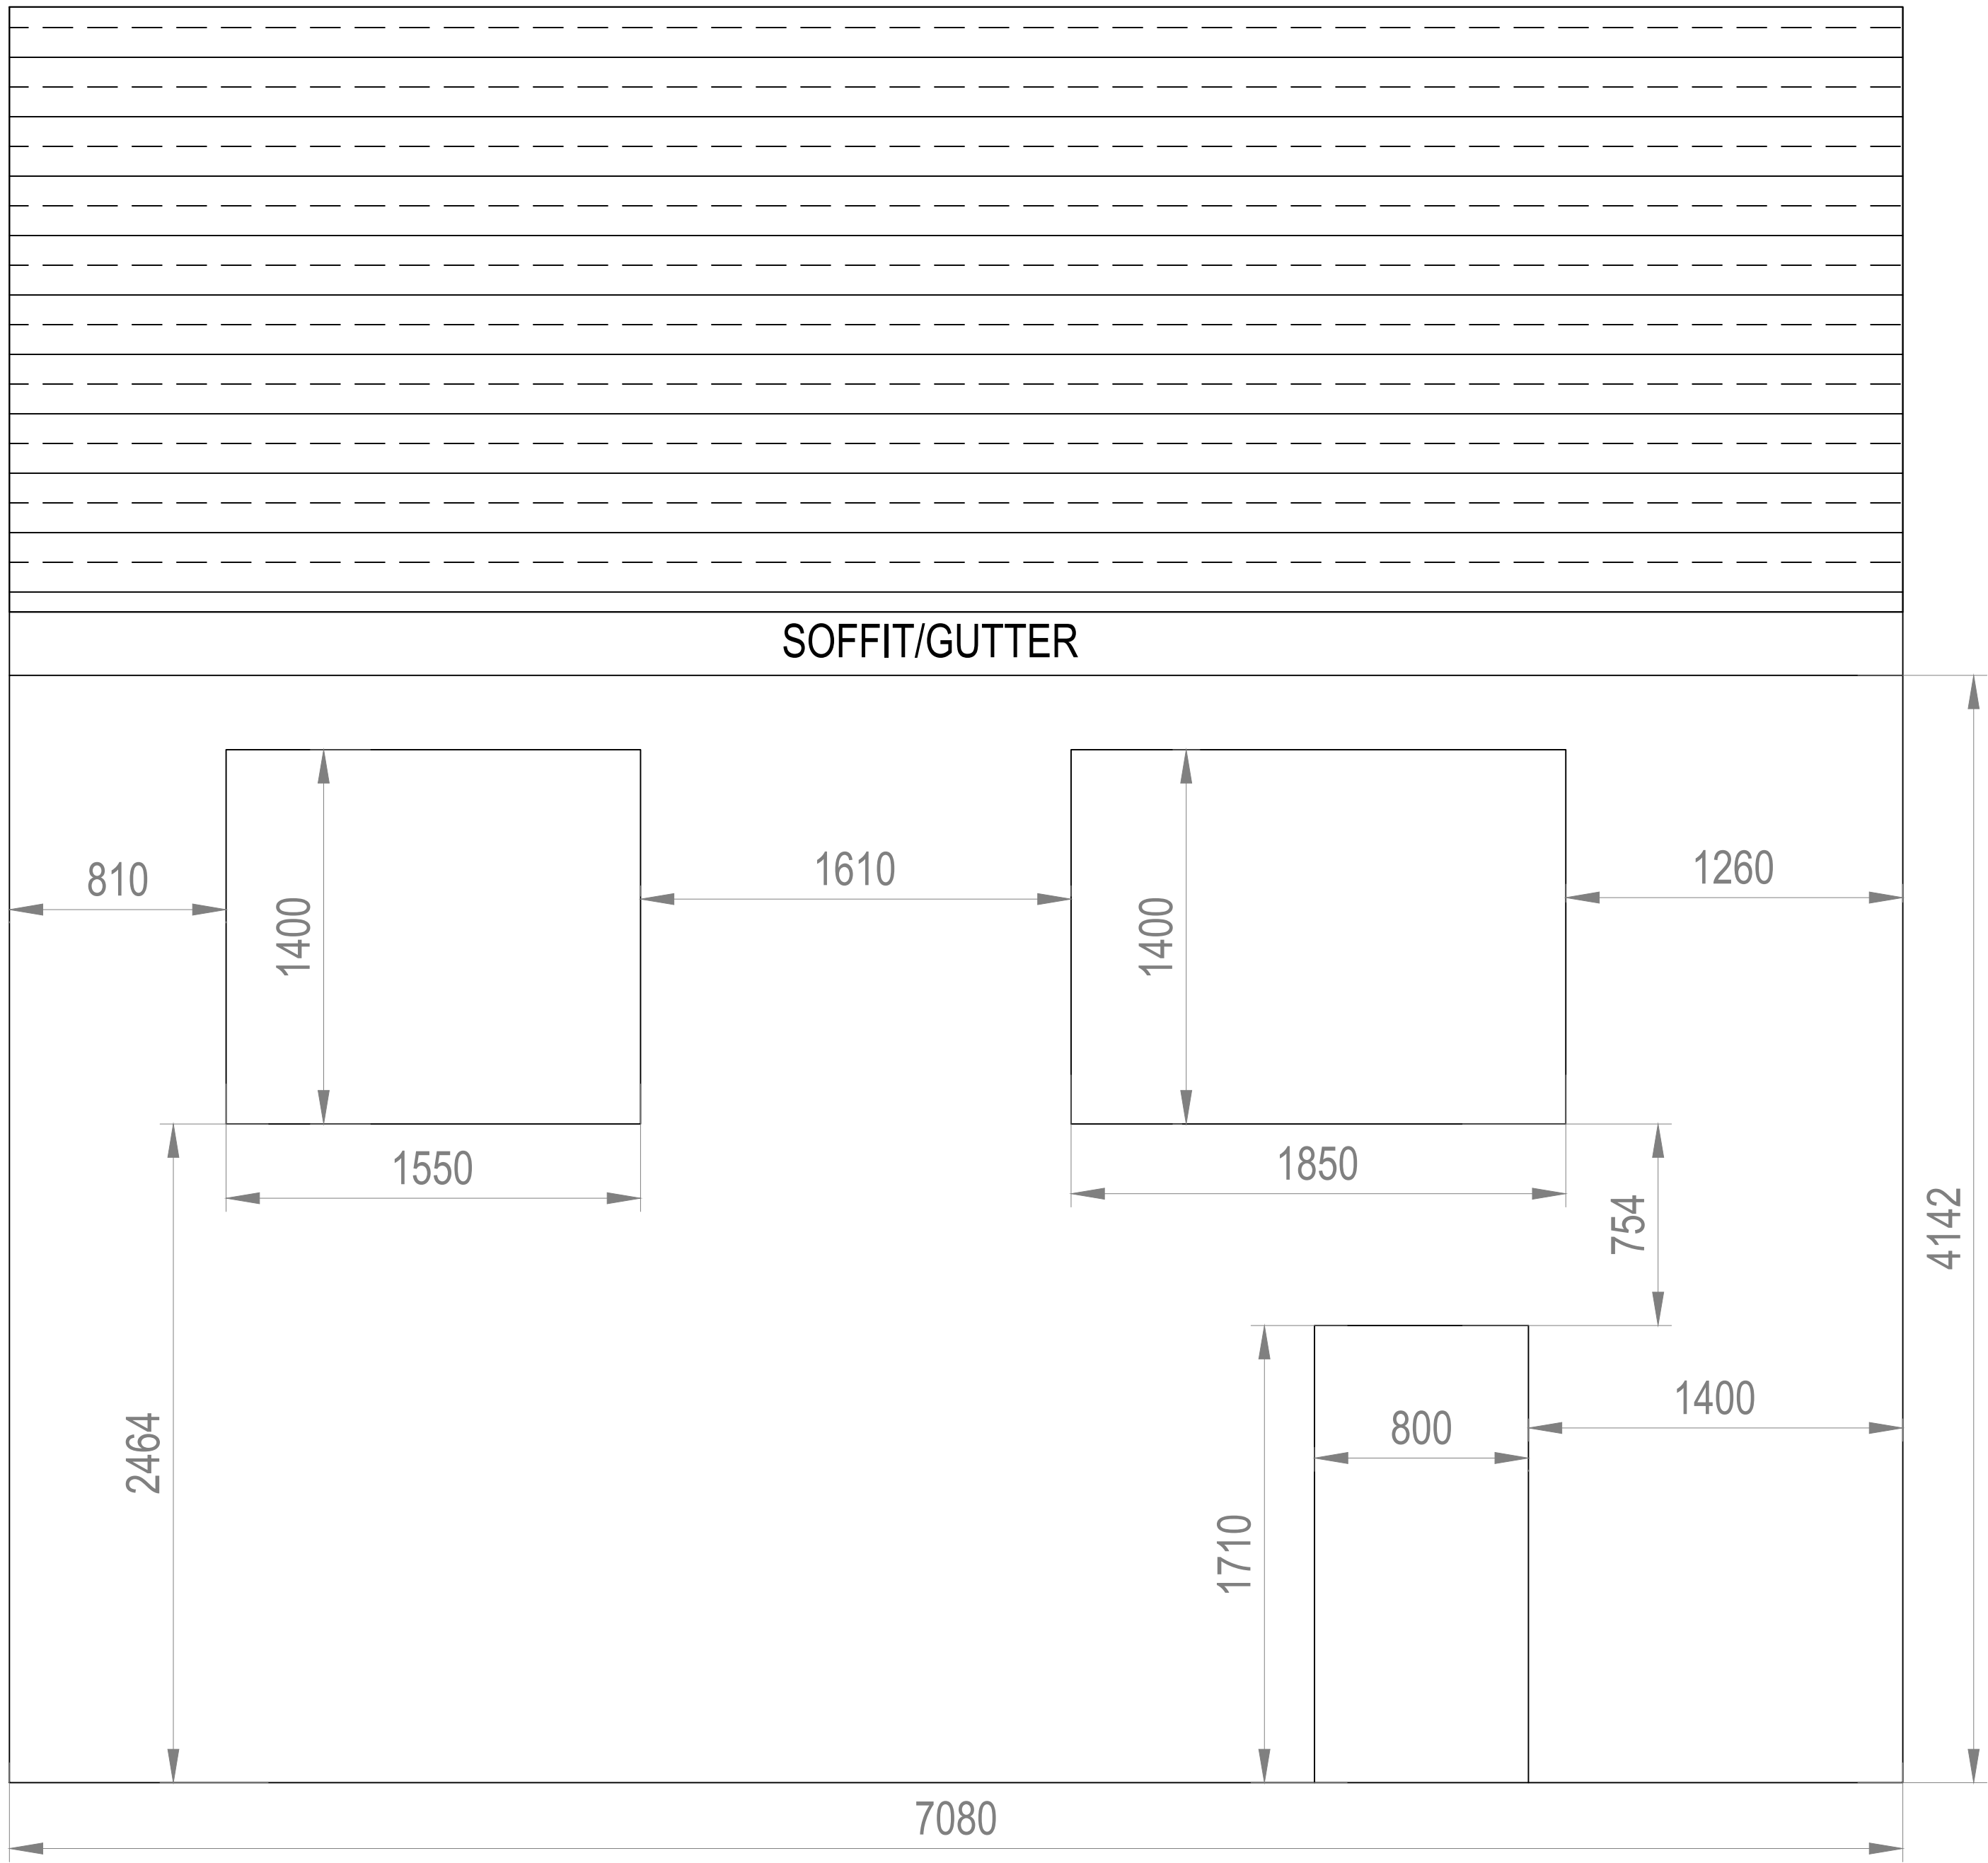

REAR ELEVATION OF  
16 DAISY ROYD,  
NEWSOME,  
HUDDERSFIELD,  
HD4 6RA  
SCALE : 1:20 @ A1