




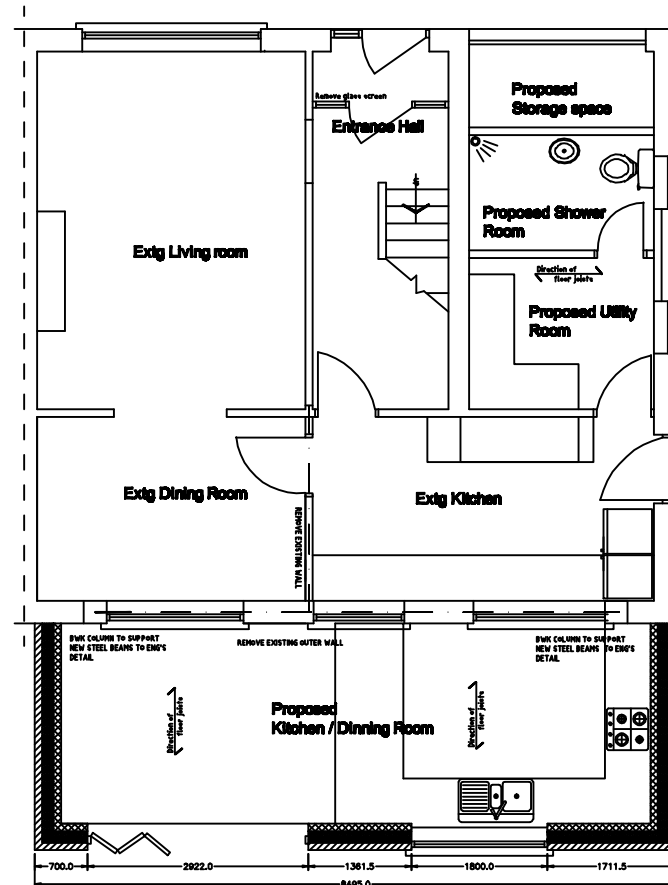


PROPOSED GROUND FLOOR PLAN SCALE 1:100

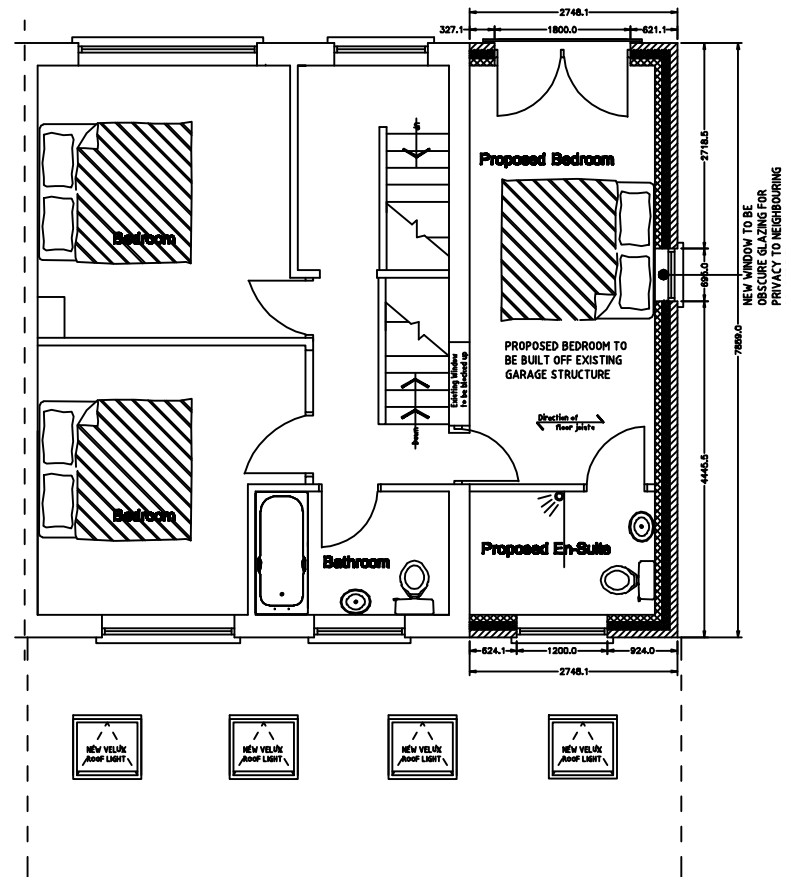

PROPOSED FIRST FLOOR PLAN SCALE 1:100

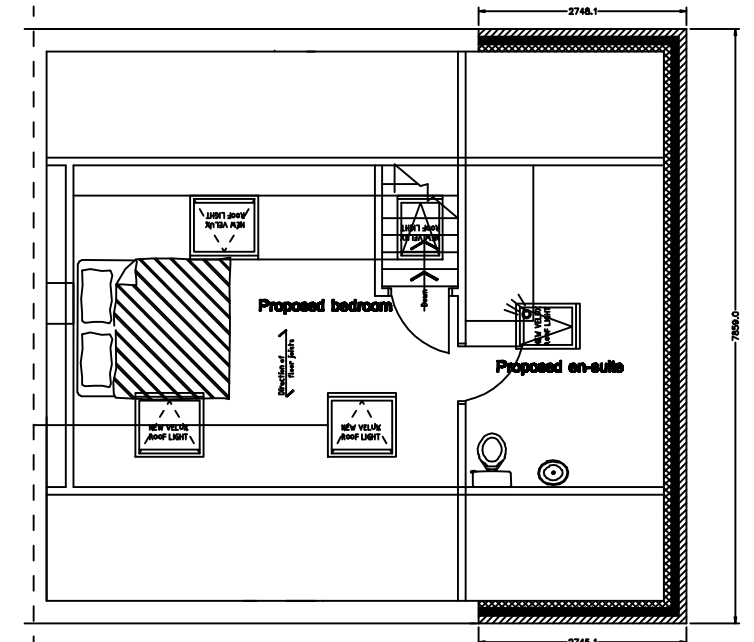

PROPOSED SECOND FLOOR PLAN SCALE 1:100

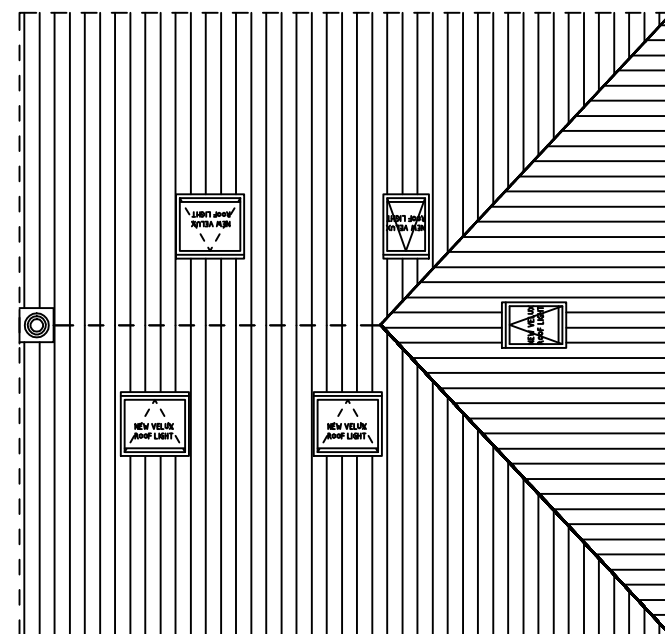

PROPOSED ROOF PLAN SCALE 1:100

PROJECT TITLE Proposed rear extension and over garage extension @ 82 Jenkyn Lane Shepley	CLIENT Ian Spedding 82 Jenkyn Lane, Shepley
DRAWN BY Ian Spedding	DRAWING NO I.S 003
DATE May 2024	SCALE Proposed Plans 1:100 @ A3