




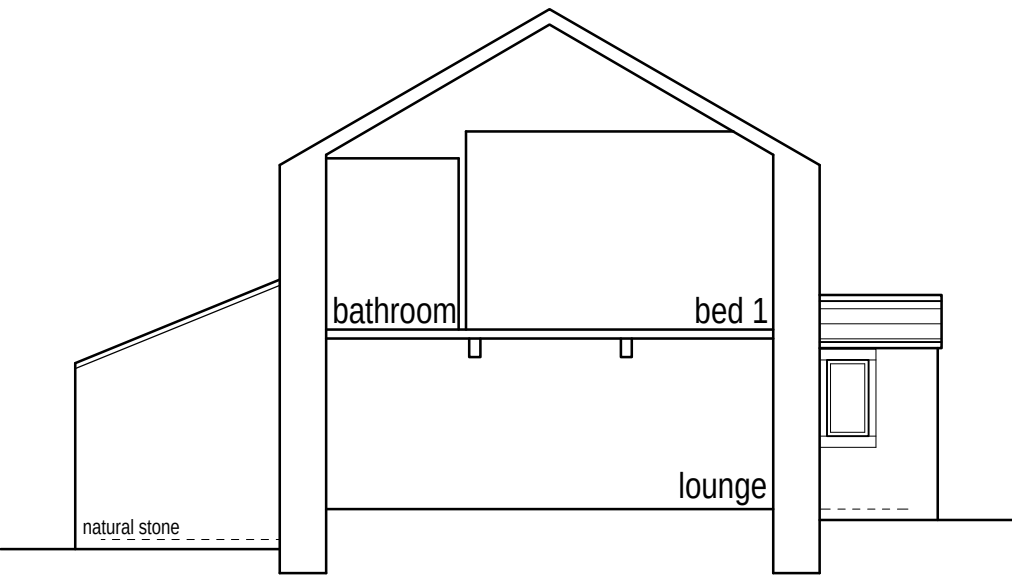

Proposed sectional elevation (1:100)

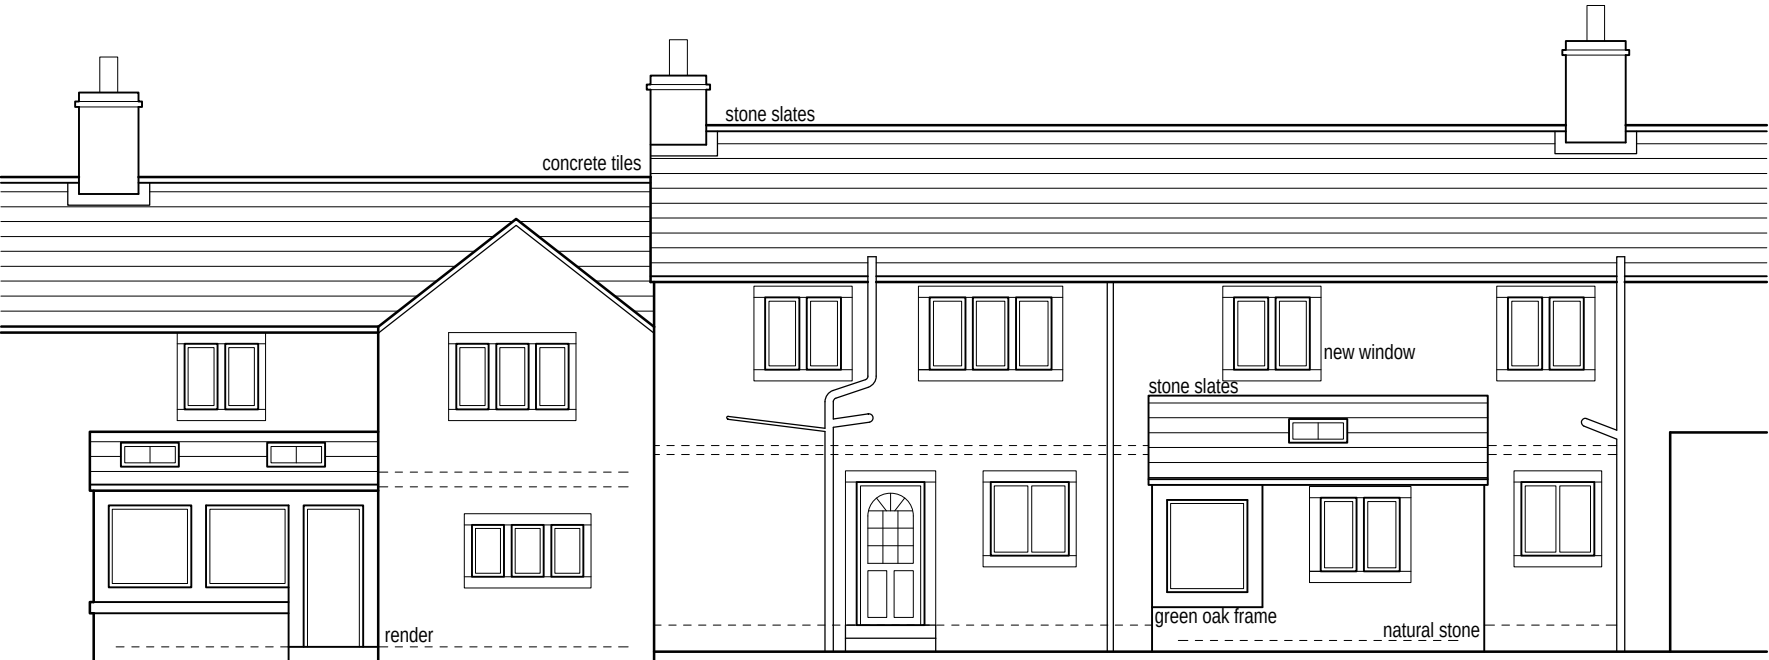

Proposed rear/north west facing elevation (1:100)

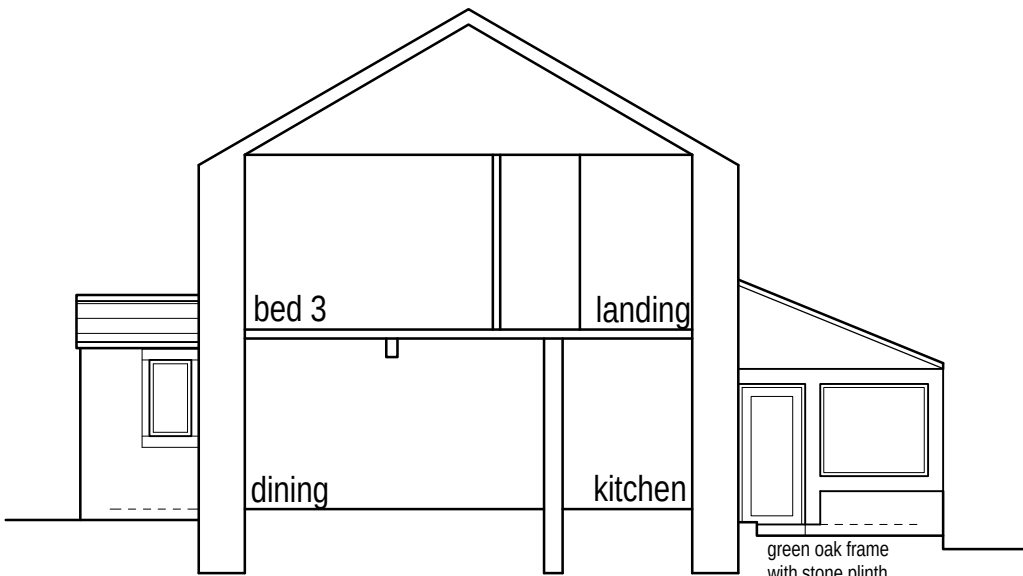


Existing sectional elevation (1:100)


0m	Scale 1:50	4m
0m	Scale 1:100	8m
0m	Scale 1:200	16m
0m	Scale 1:500	40m
0m	Scale 1:1250	100m

(When to scale of original: plan bar = 8cm)


- Notes:
1. Setting out to be the responsibility of contractor.
 2. Contractor to pay particular attention to pitch of roof and headroom at stairs.
 3. Any discrepancies to be reported to Colne Valley Design.

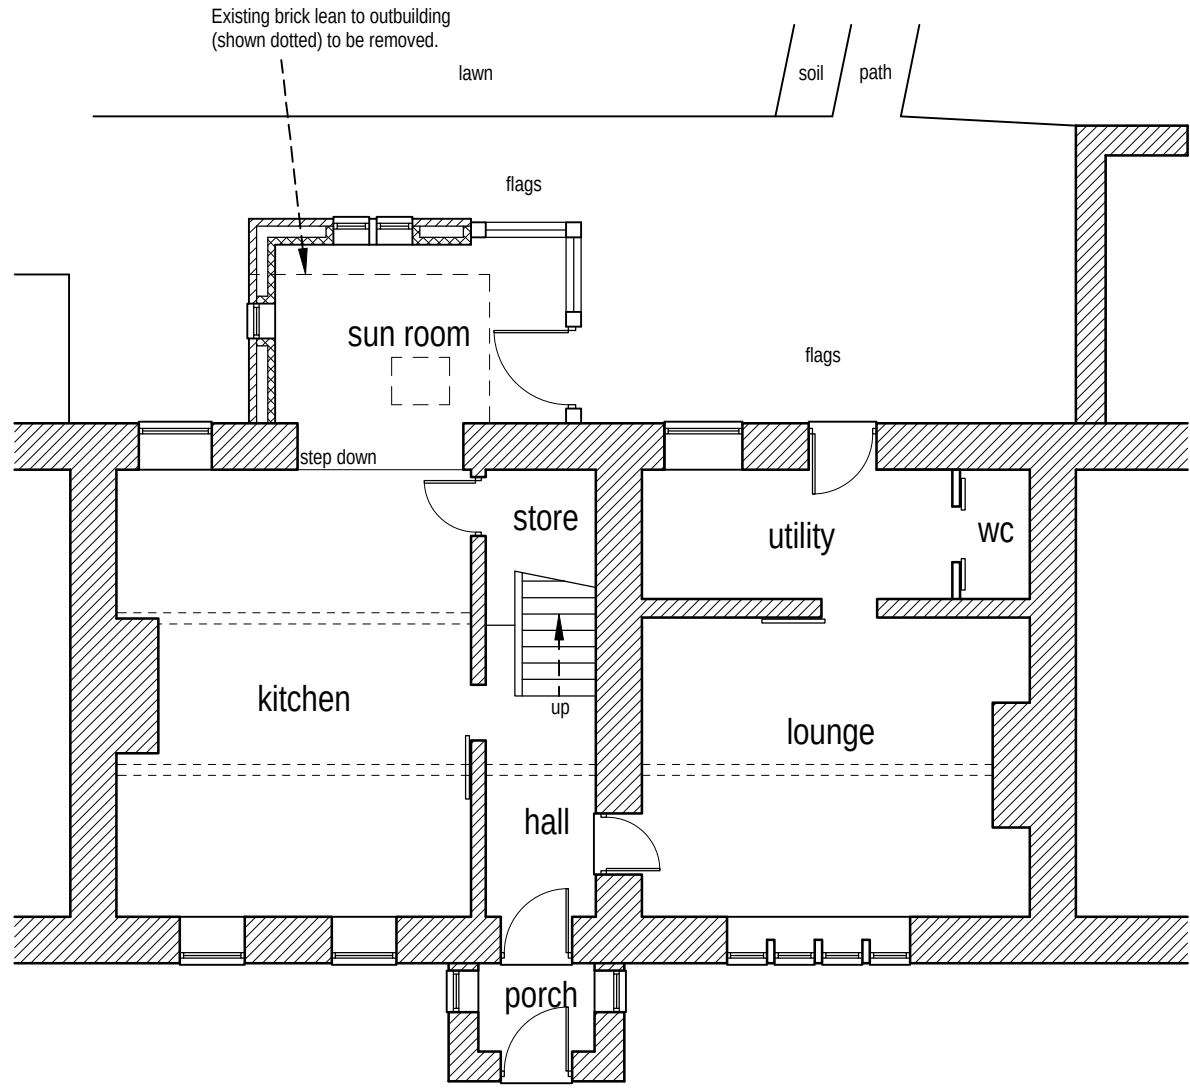

Proposed ground floor layout (1:100)

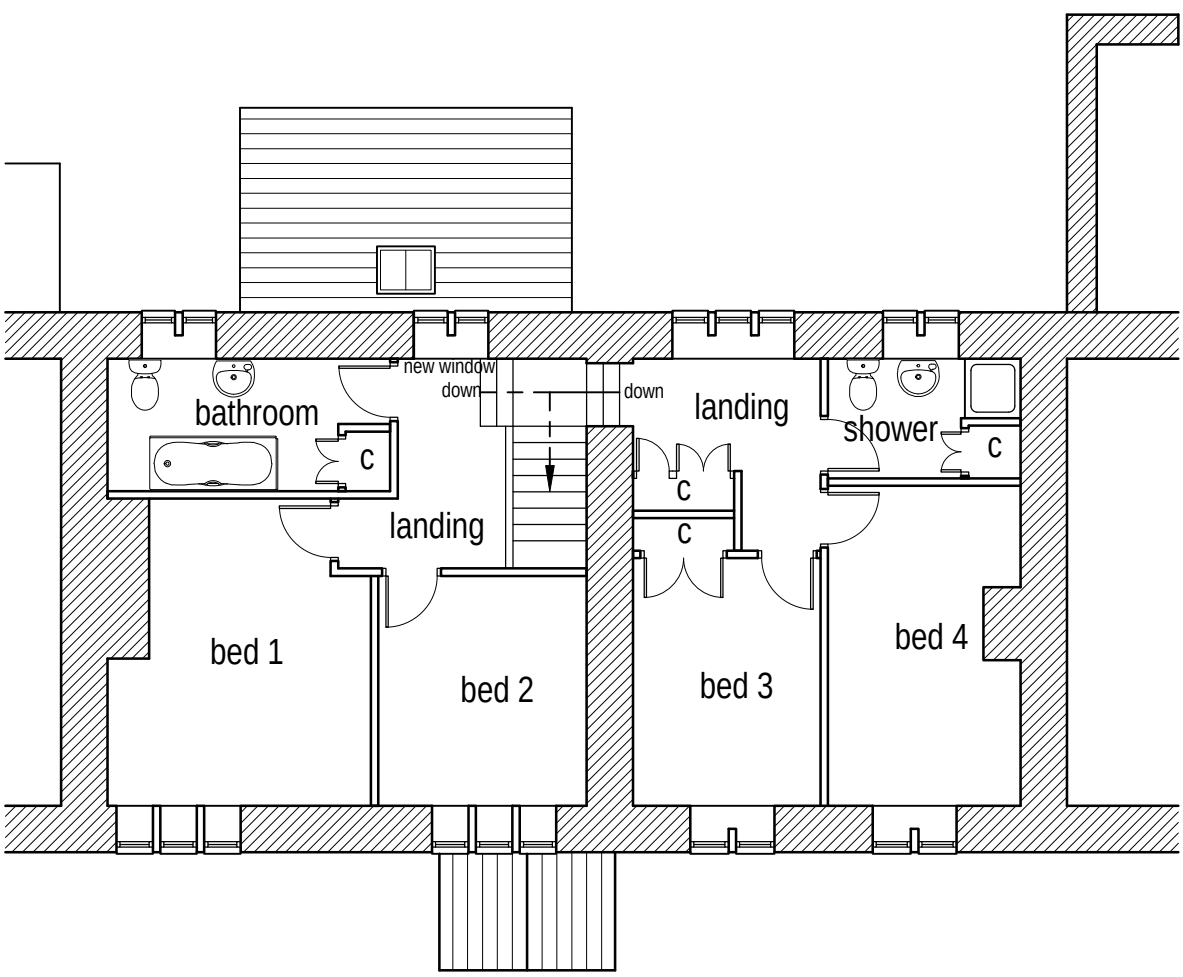

Proposed first floor layout (1:100)

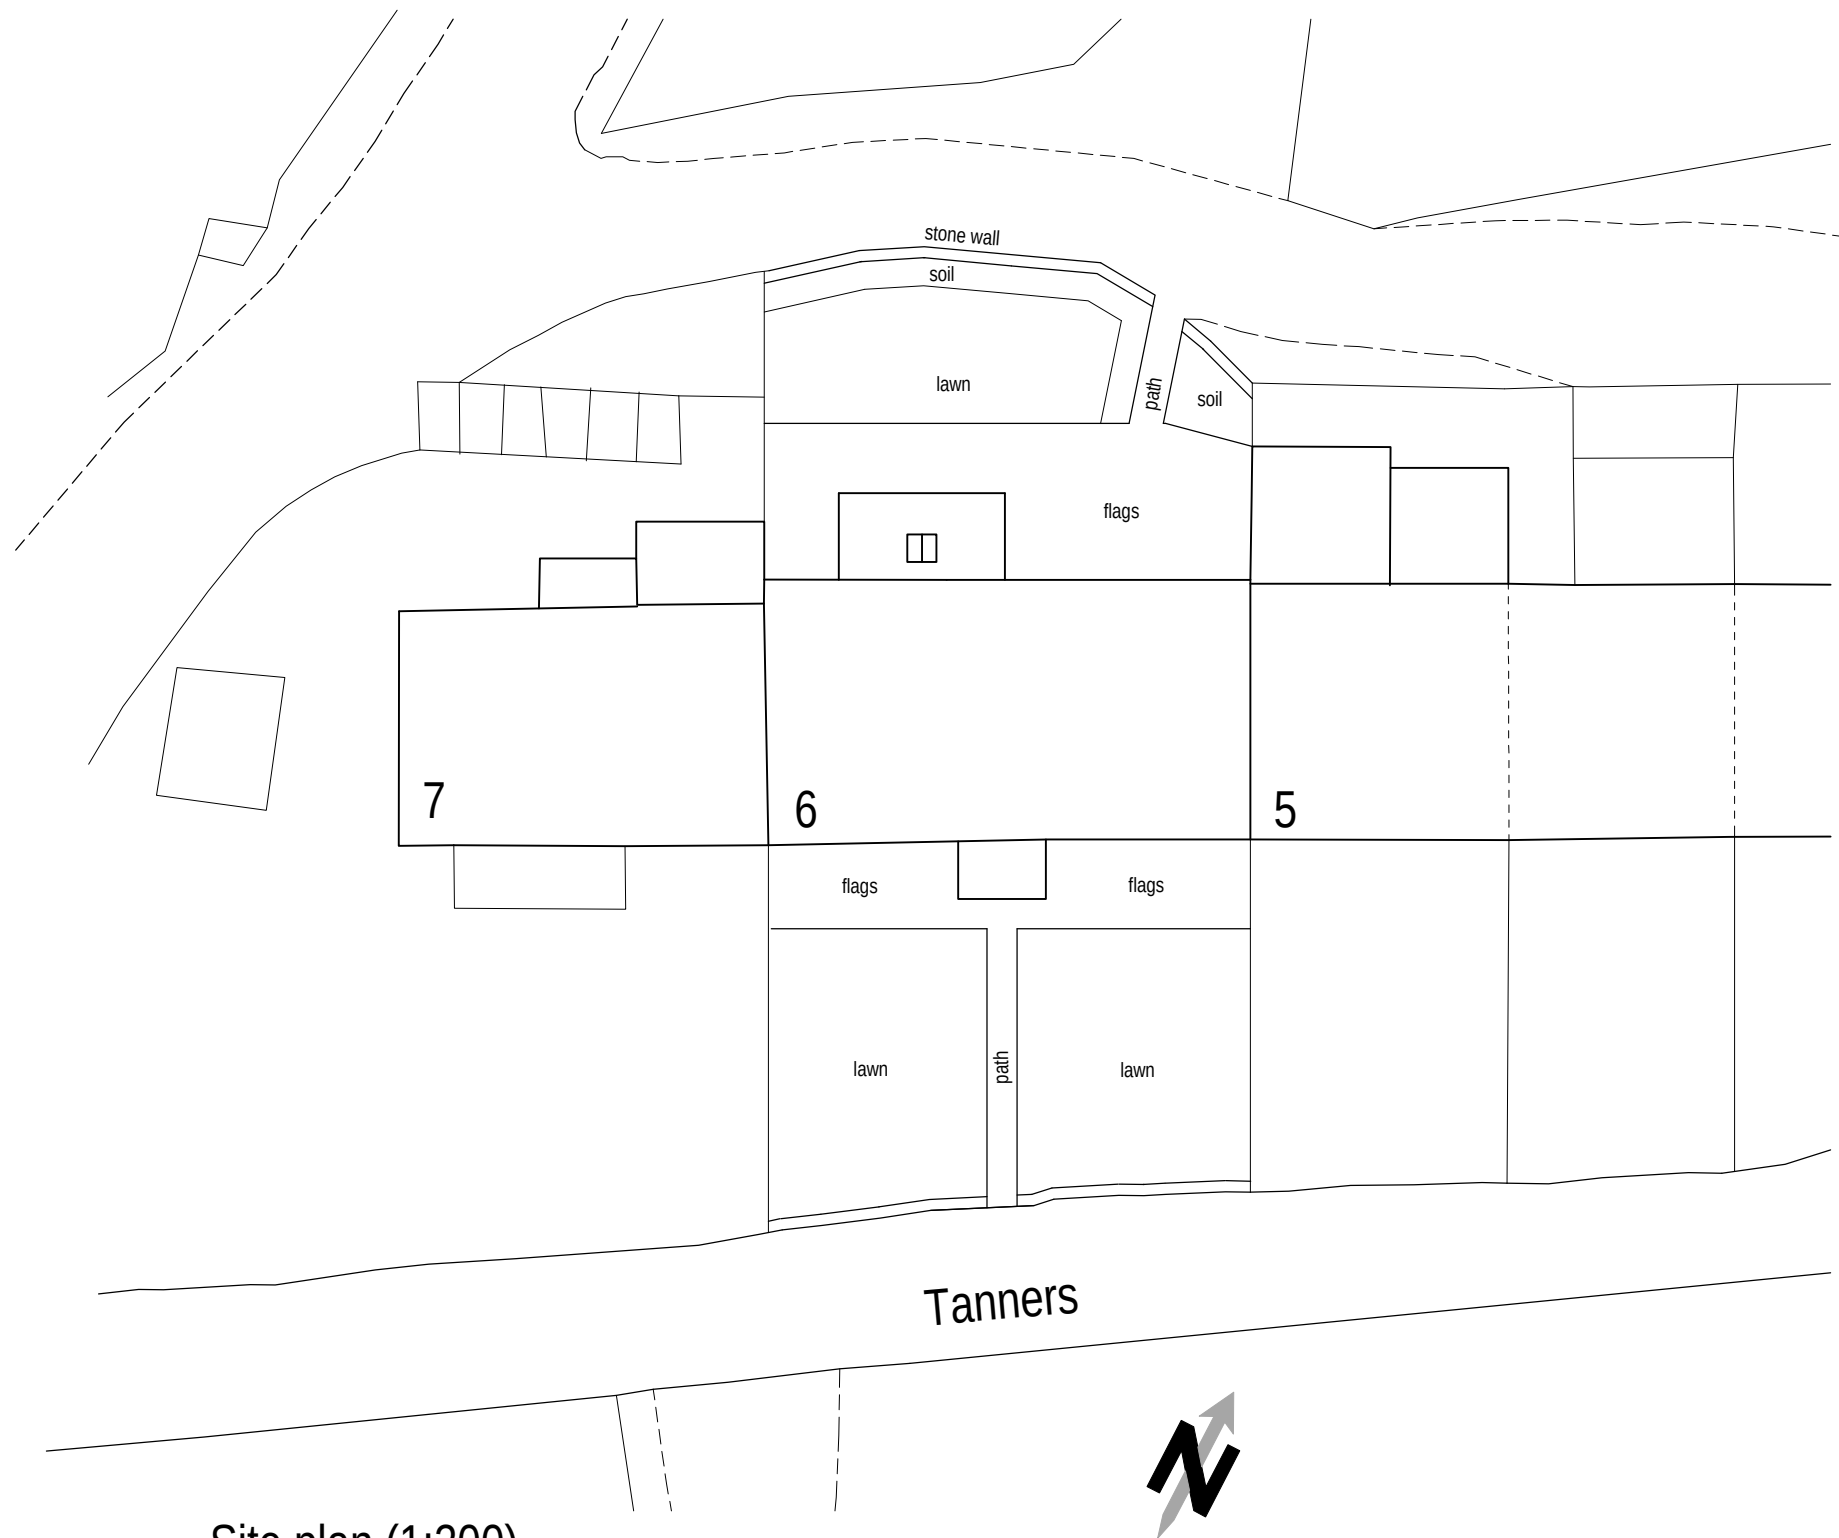

Site plan (1:200)

Rev A 14/05/2024 Size of extension reduced.



Colne Valley Design
8 Meadow Lane
Slaithwaite
Huddersfield HD7 5EX

Tel: 01484 842097
Mobile: 07867 803312
E-mail: mitchell@sbhomes.co.uk

Proprietor: S.A. Mitchell (ACIOB)

Project
Proposed extension and internal alterations.

For
Mr & Mrs D Middleton.

Address
6 Yew Tree
Slaithwaite
HD7 5UD.

Title
Proposed layouts and elevations.

Job No.
23 J 56.

Drawing number
02 A.

Date
Nov 2023.