






Proposed front/north east facing elevation (1:100)

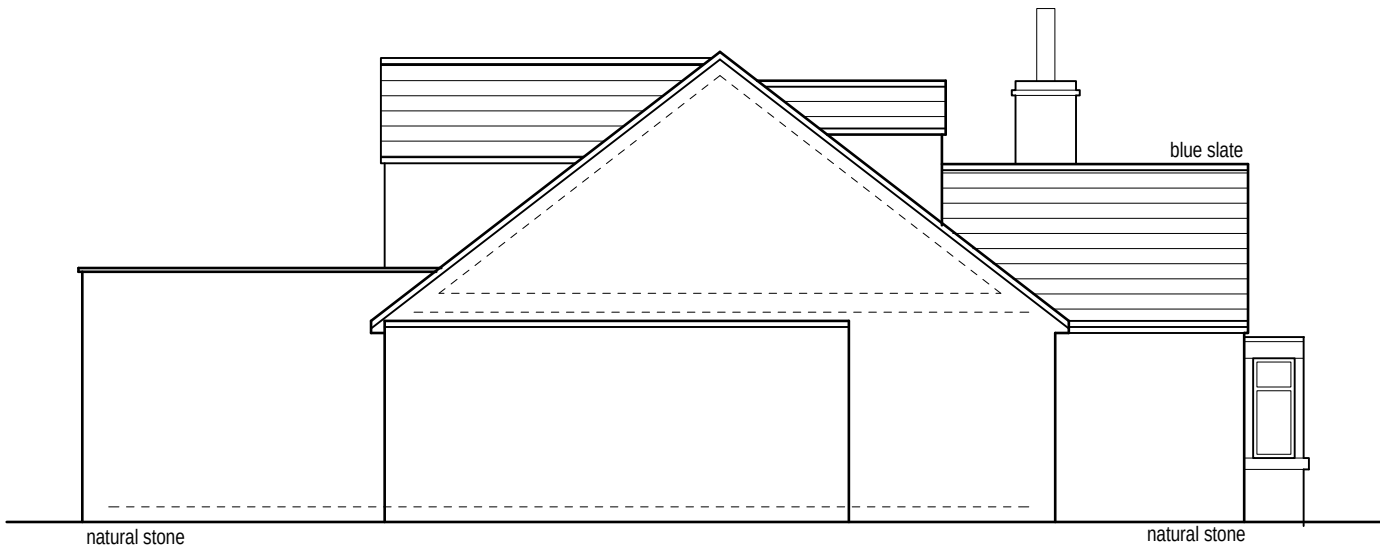


Proposed side/south east facing elevation (1:100)

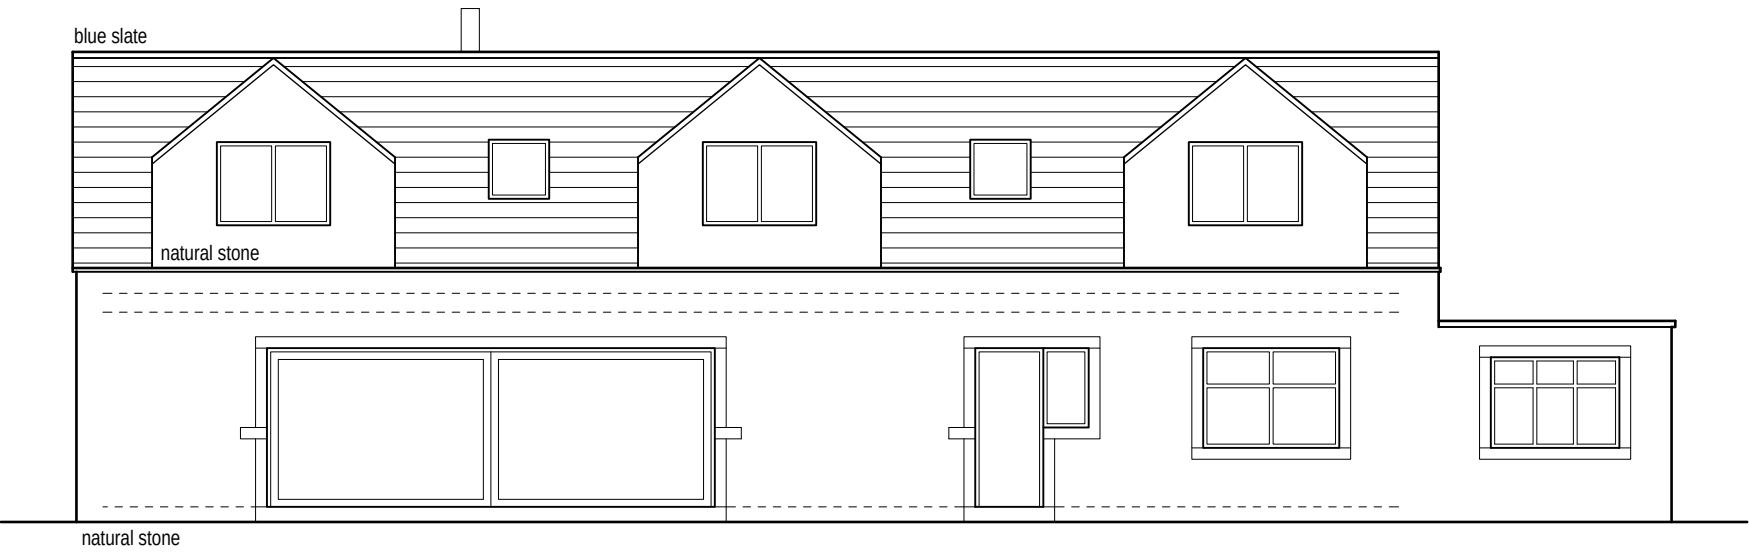


Proposed rear/south west facing elevation (1:100)

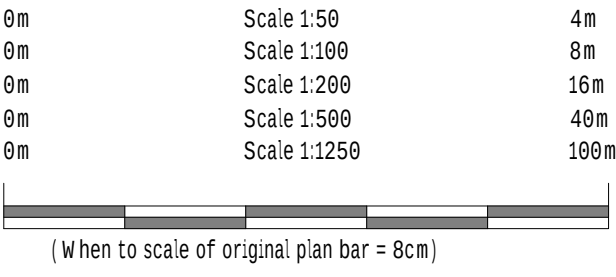


- Notes:
1. Setting out to be the responsibility of contractor.
 2. Contractor to pay particular attention to pitch of roof and headroom at stairs.
 3. Any discrepancies to be reported to Colne Valley Design.

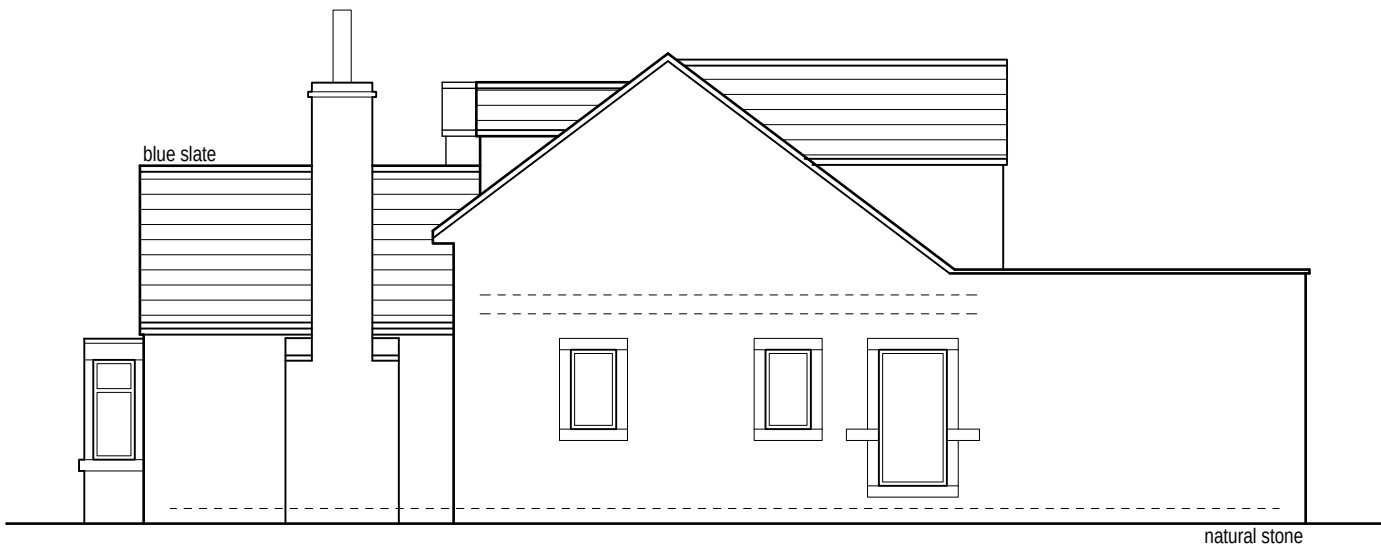


Proposed side elevation (1:100)

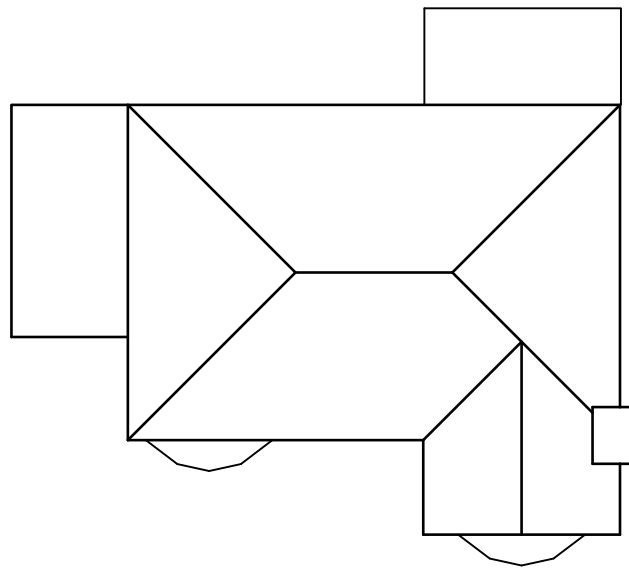


Existing roof plan (1:200)

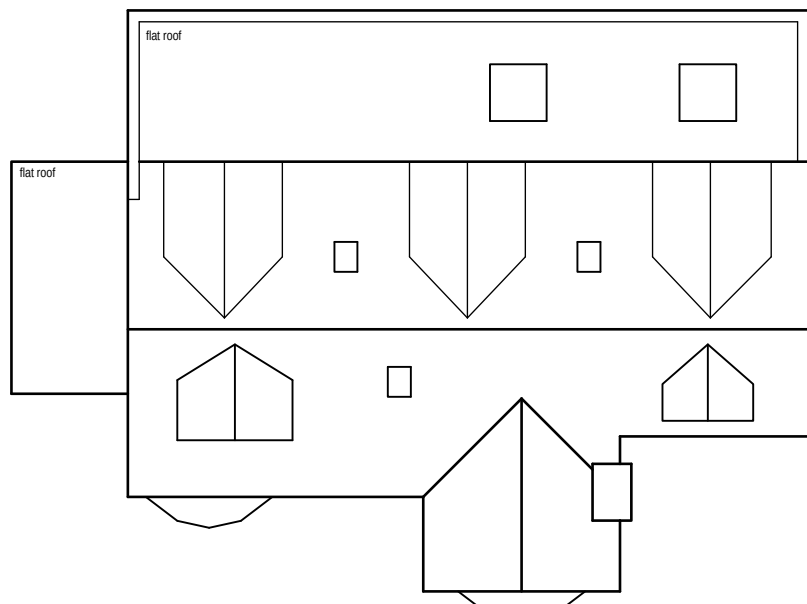


Proposed roof plan (1:200)

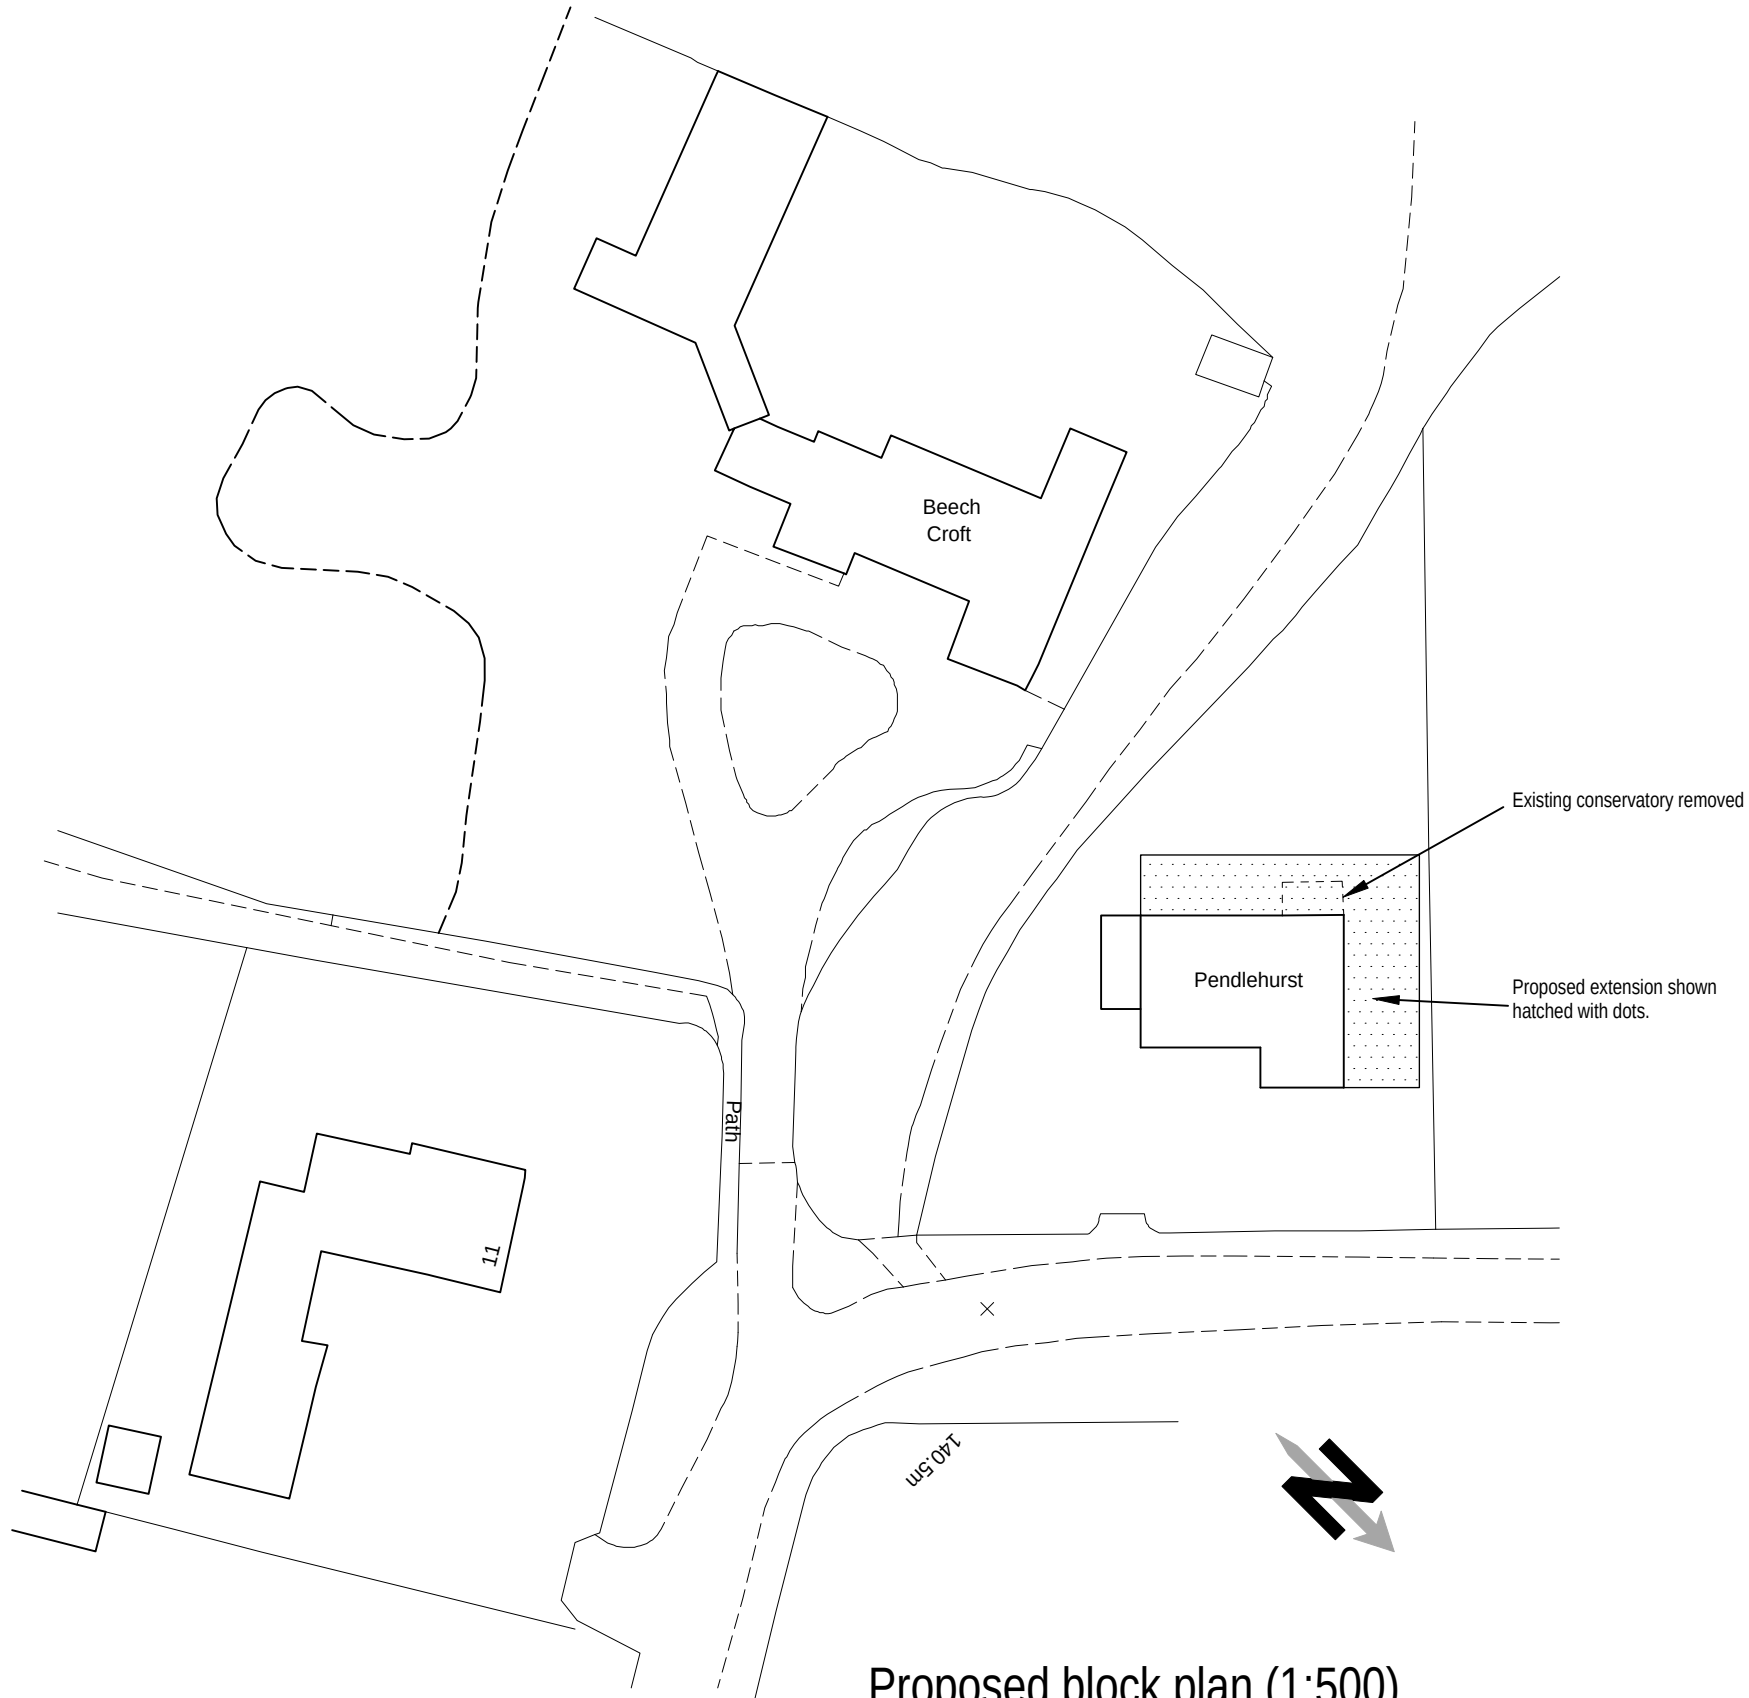


Proposed block plan (1:500)

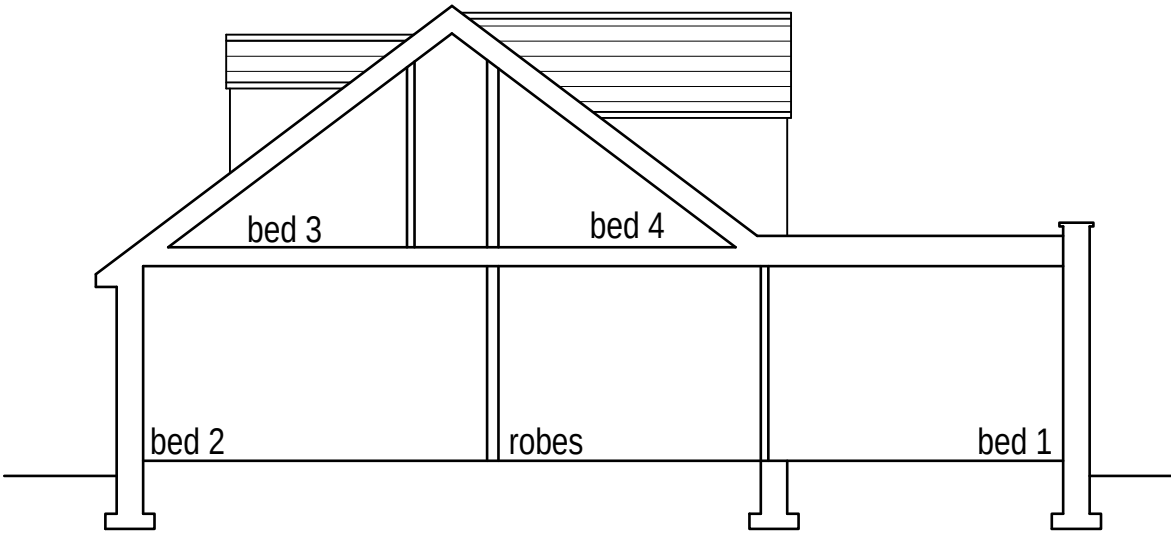

Typical cross section (1:100)

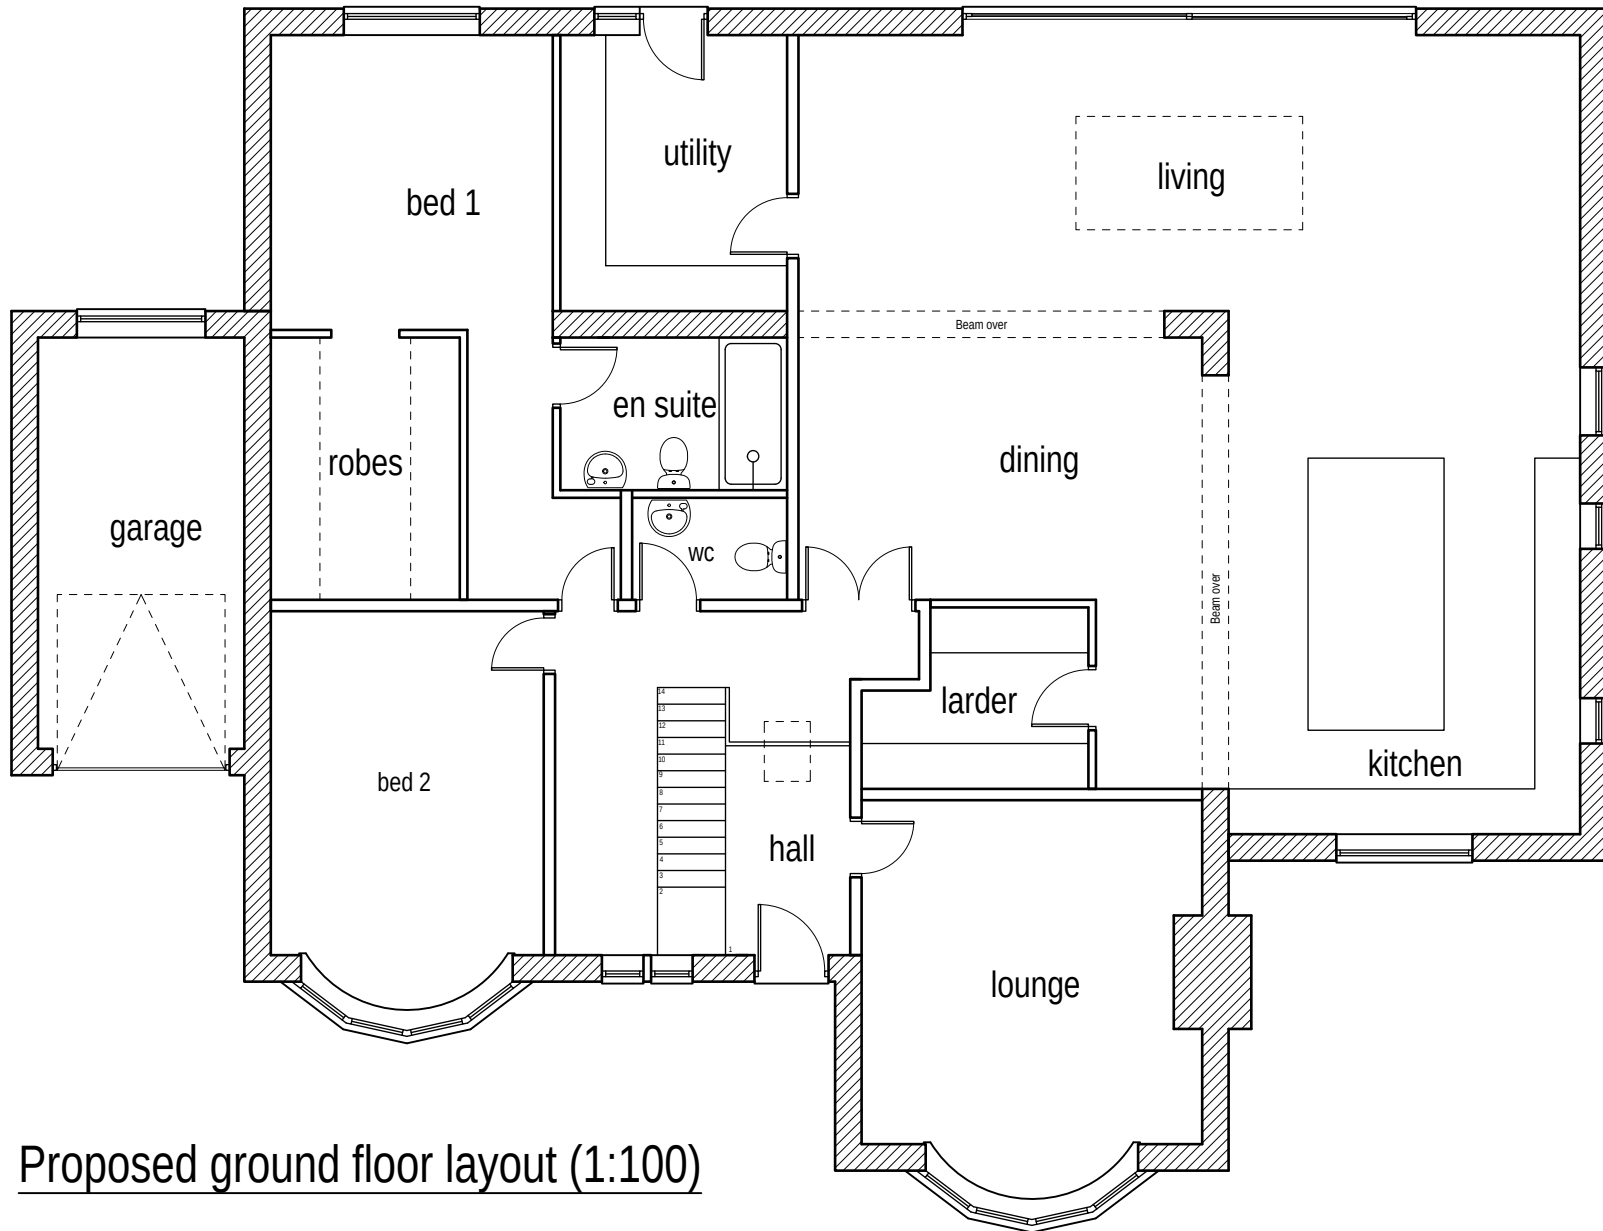

Proposed ground floor layout (1:100)

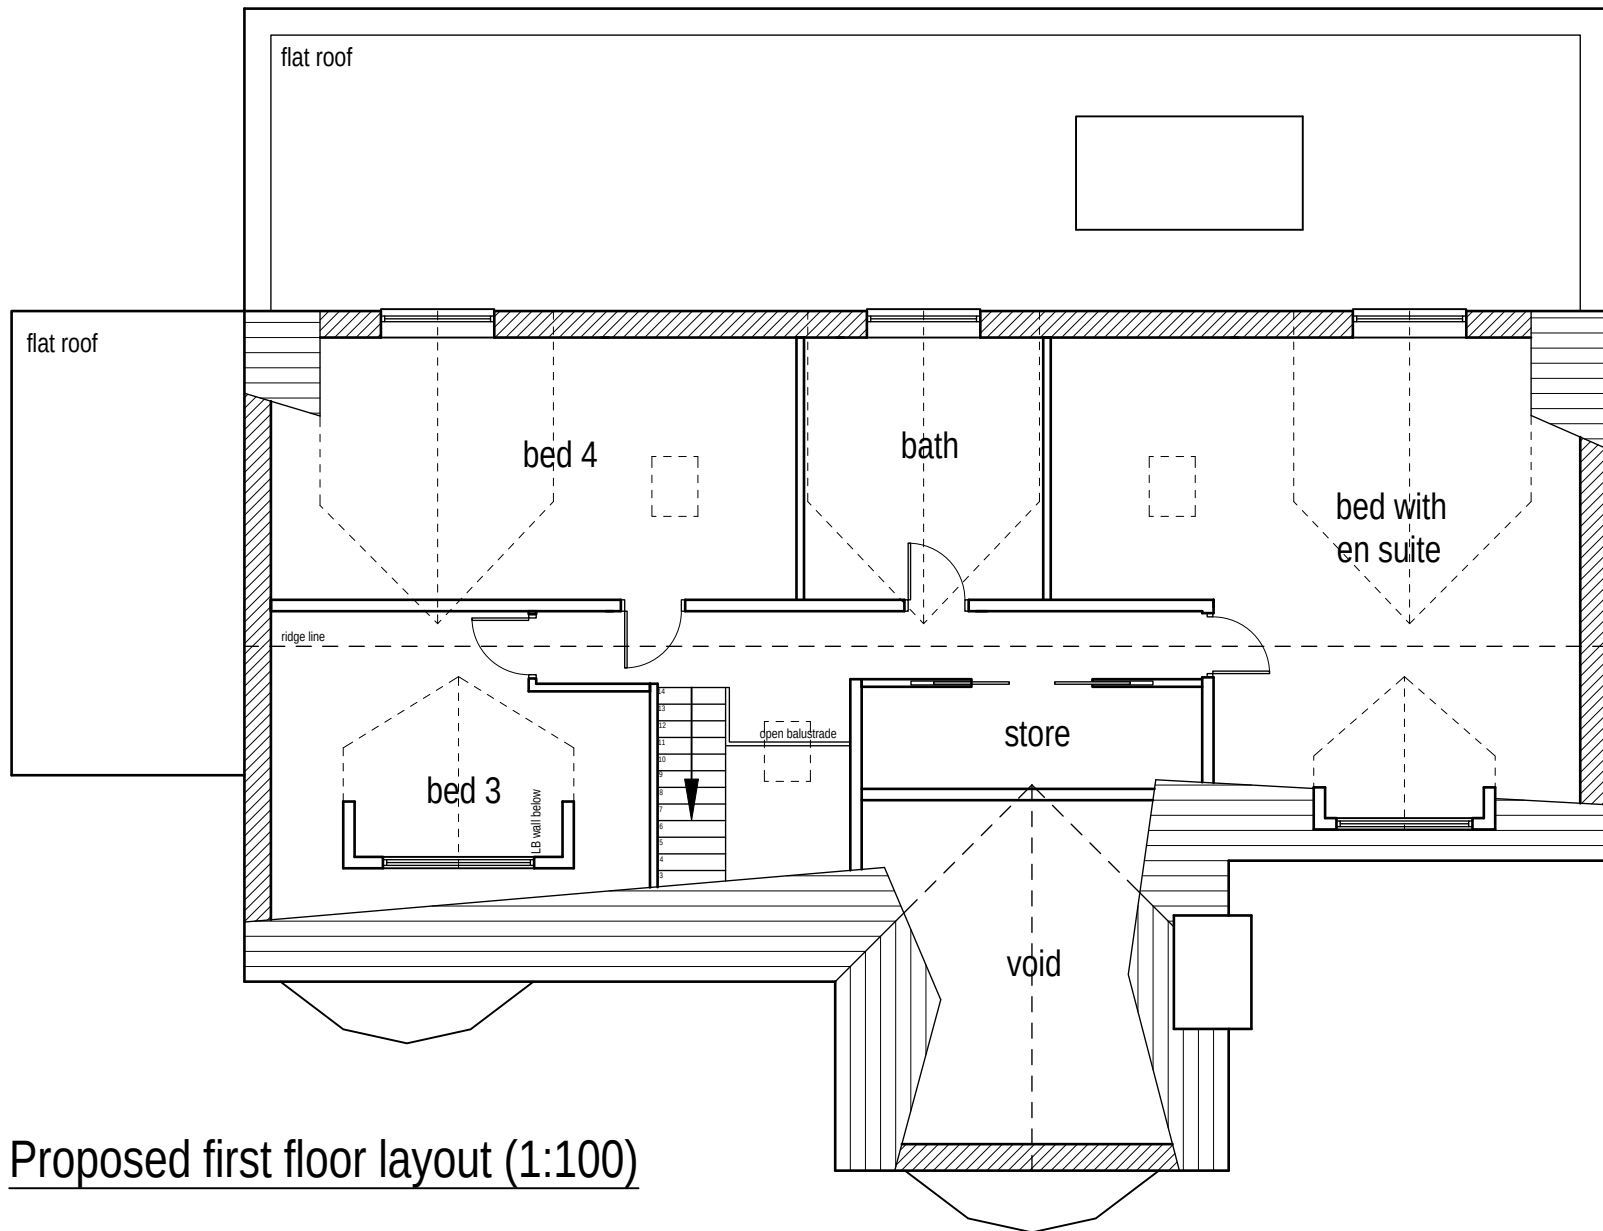

Proposed first floor layout (1:100)



Colne Valley Design
8 Meadow Lane
Slaithwaite
Huddersfield HD7 5EX

Tel: 01484 842097
Mobile: 07867 803312
E-mail: mitchell@sbhomes.co.uk

Proprietor: S.A. Mitchell (ACIOB)

Project
Proposed extensions and alterations.

For
Mr & Mrs K Ferneyhough.

Address
Pendlehurst
Sandbeds
HD9 6RD.

Title
Proposed layouts and elevations.

Job No.
24 J 06.

Drawing number
02.

Date
May 2024.