



Rear Elevation NW
1 : 100




Side Elevation NE
1 : 100



Rear Elevation NW
1 : 100





Side Elevation NE
1 : 100

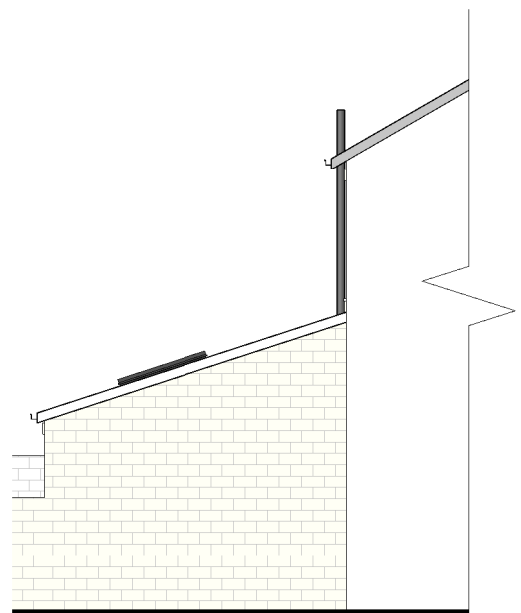



Sectional Elevation SW
1 : 100





Front Elevation SE
1 : 100

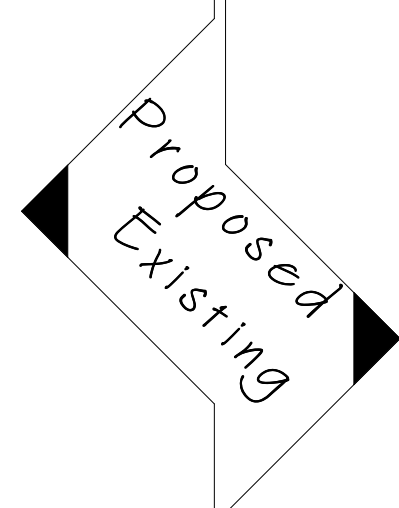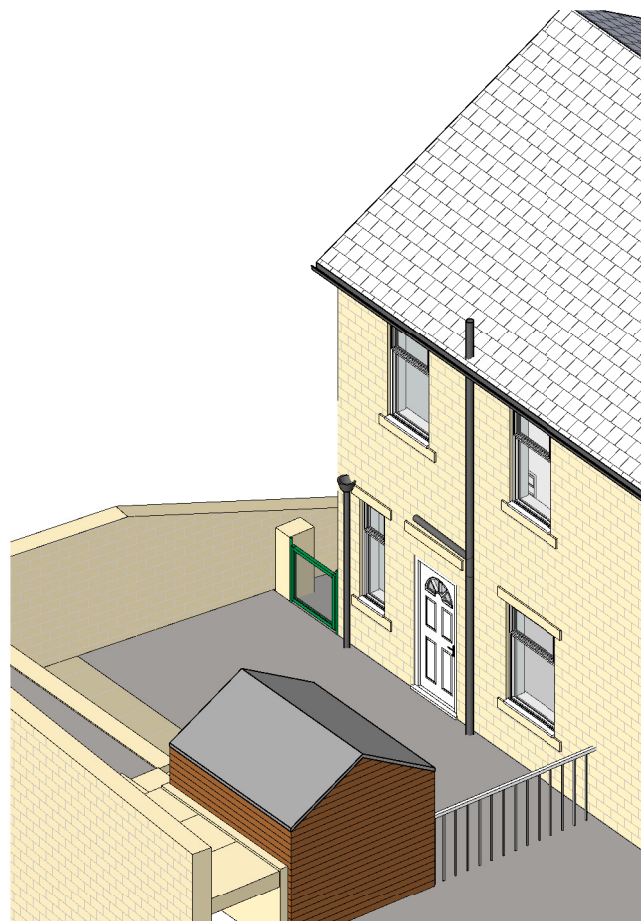



Front Elevation SE
1 : 100

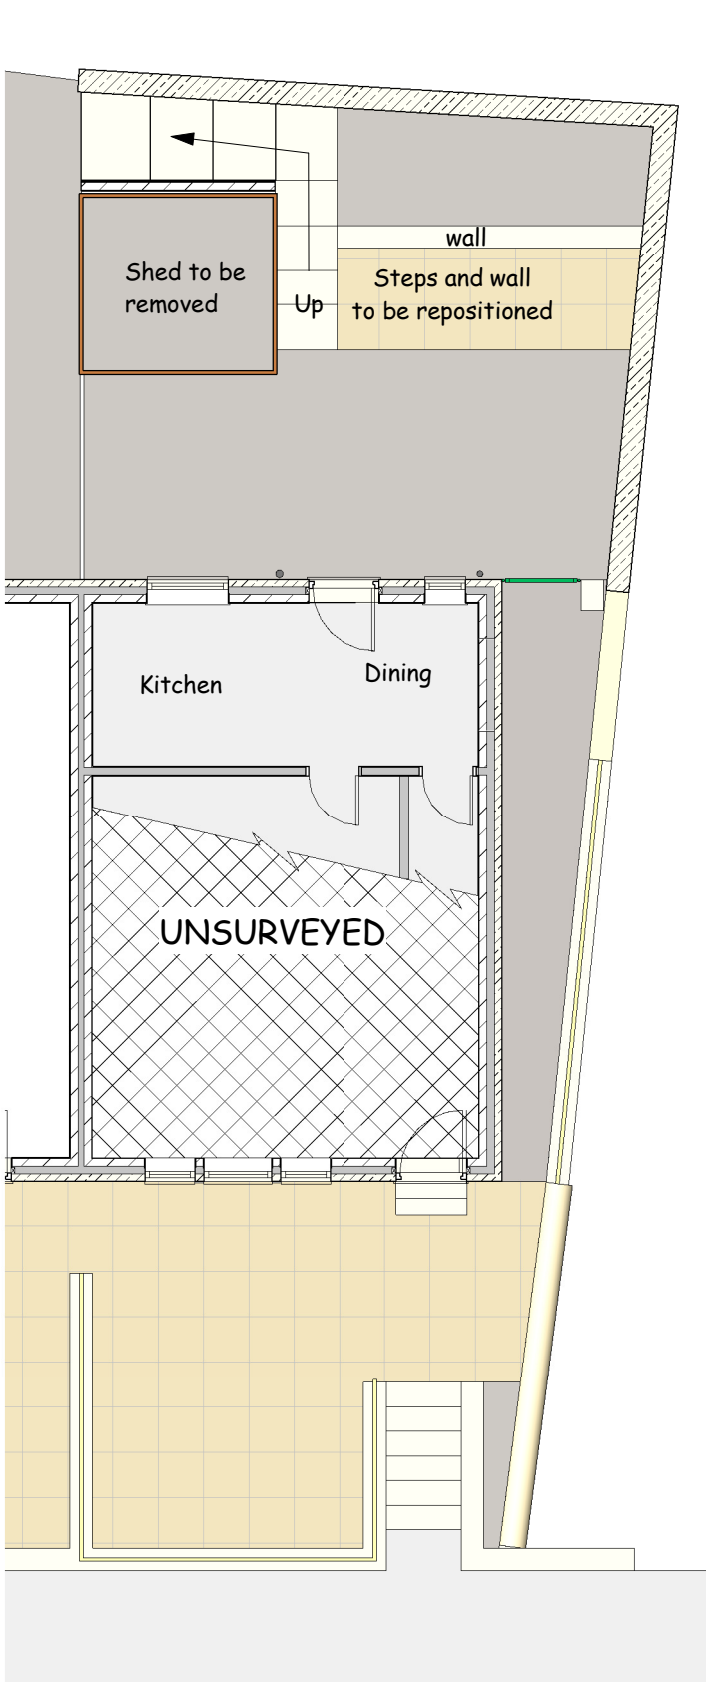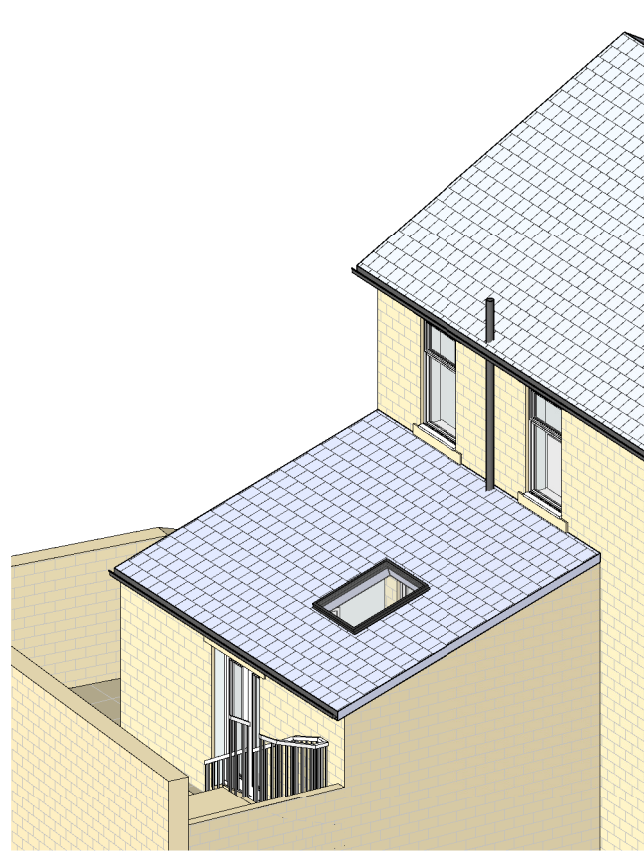

Ground Floor Plan
1 : 100

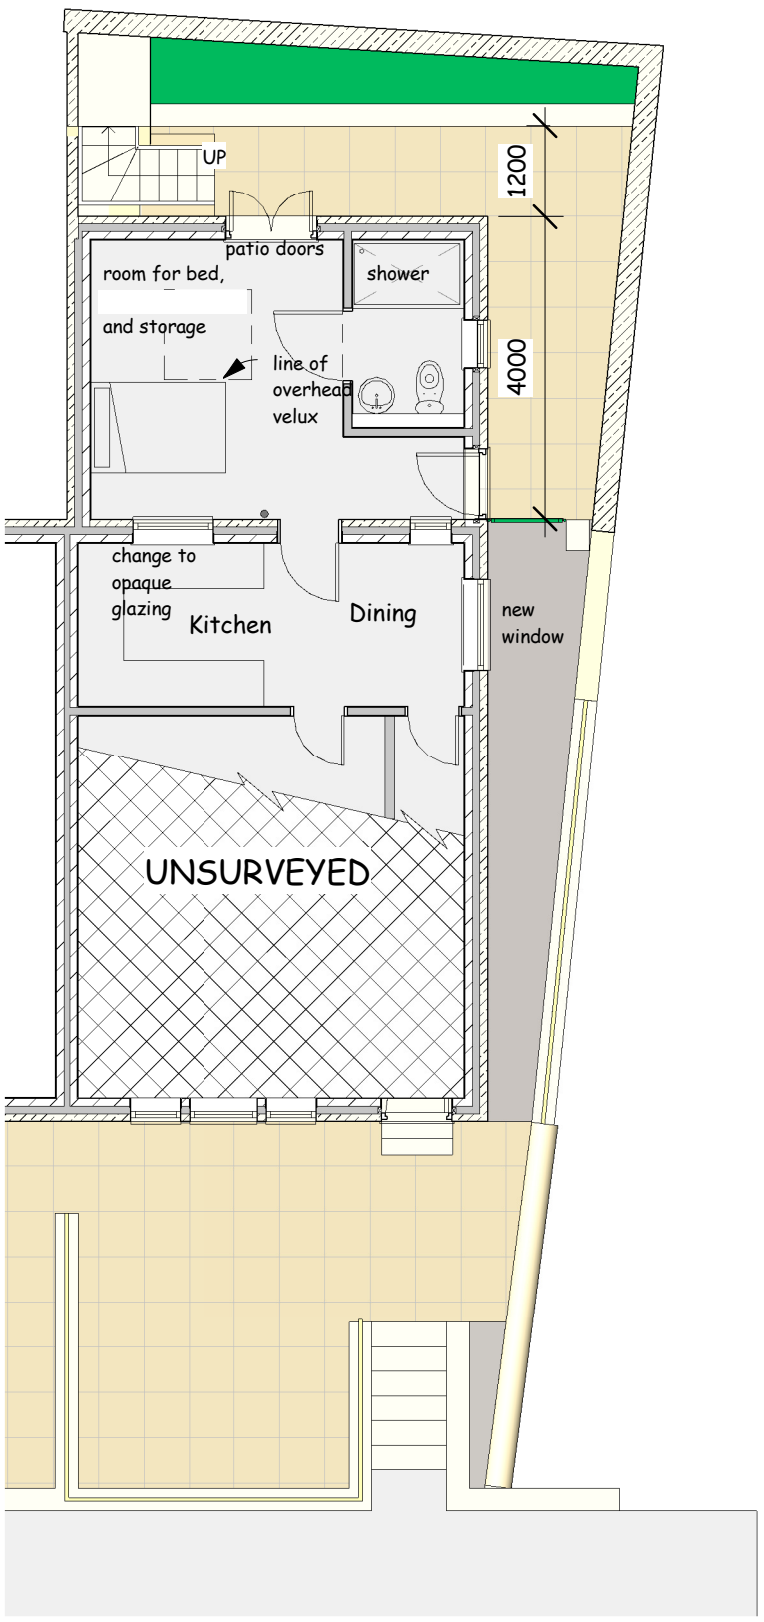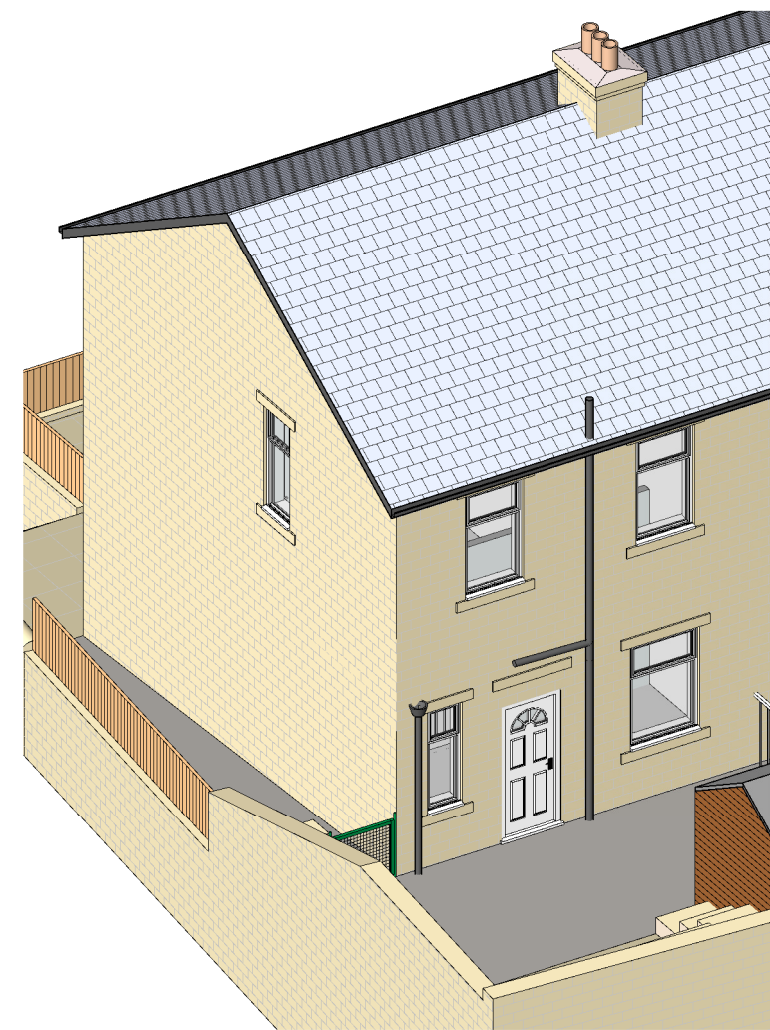

Ground Floor Plan
1 : 100

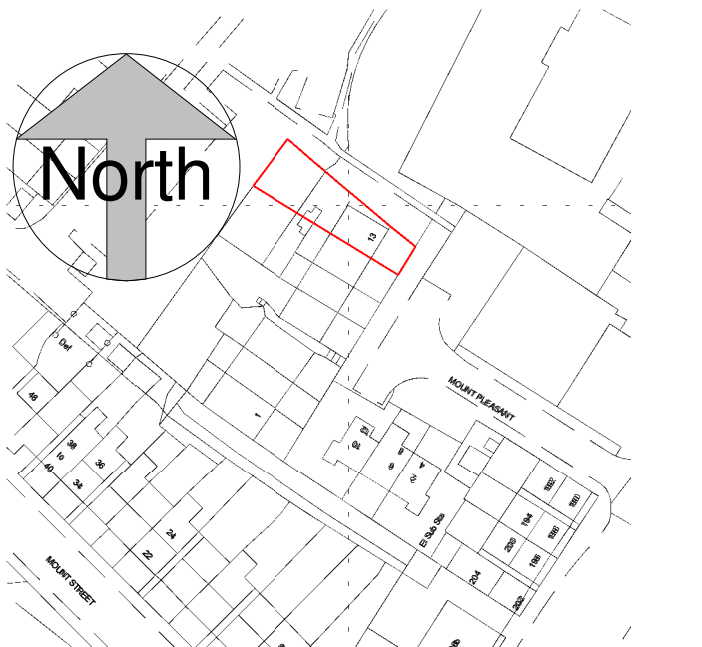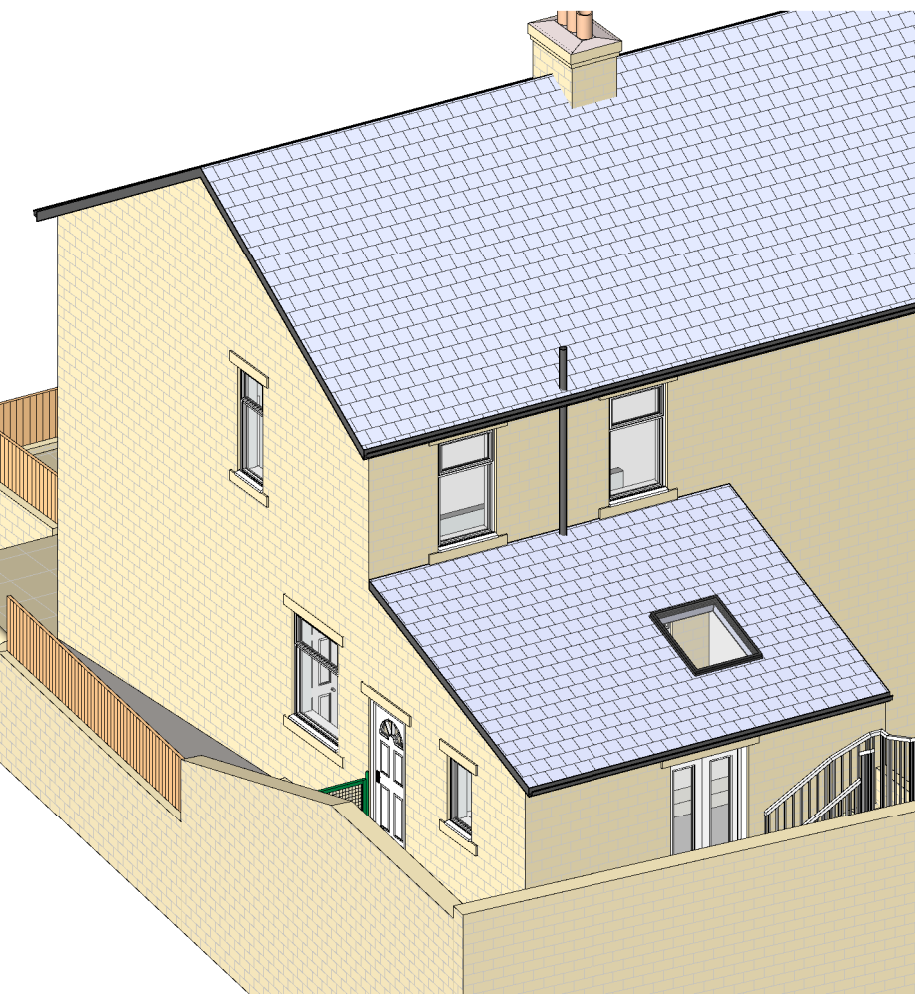

A4 Location Plan
1 : 1250



Block Plan
1 : 500

This drawing is copyright and must not be reproduced without written permission
Do not scale - Use figured dimensions only

PROJECT Proposed Rear Extension at 13 Mount Pleasant. Lockwood Road, Huddersfield. HD1 3QS

CLIENT Mrs Sharzia Sardar

DWG TITLE Plans, Elevations and Views as Existing and Proposed

DWG NO. 2418 - 01

SCALE 1 : 100
1 : 500
1 : 1250

DATE 14/05/2024

DB ARCHITECTS

31 Moor View, Meltham, Holmfirth, HD9 5RT

t:01484 850579 e:david.dbarchitects@virginmedia.com

