





Side Elevation NW
1 : 100



Rear Elevation SW
1 : 100


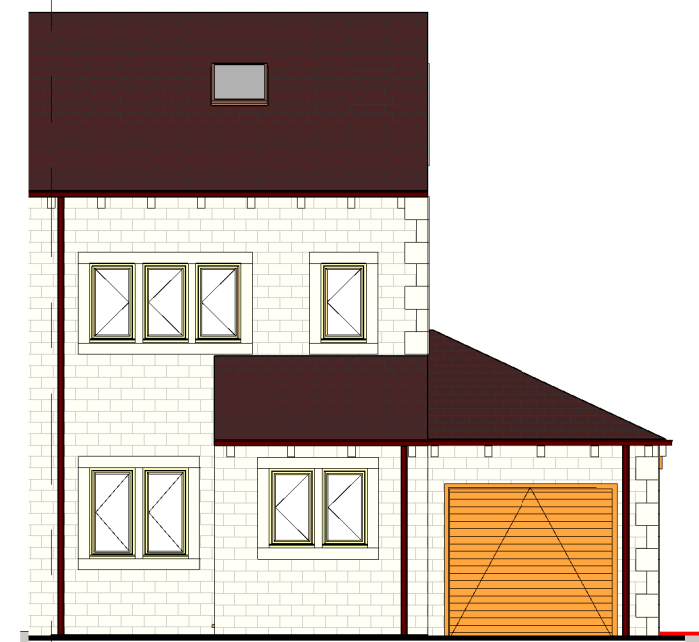


Front Elevation NE
1 : 100

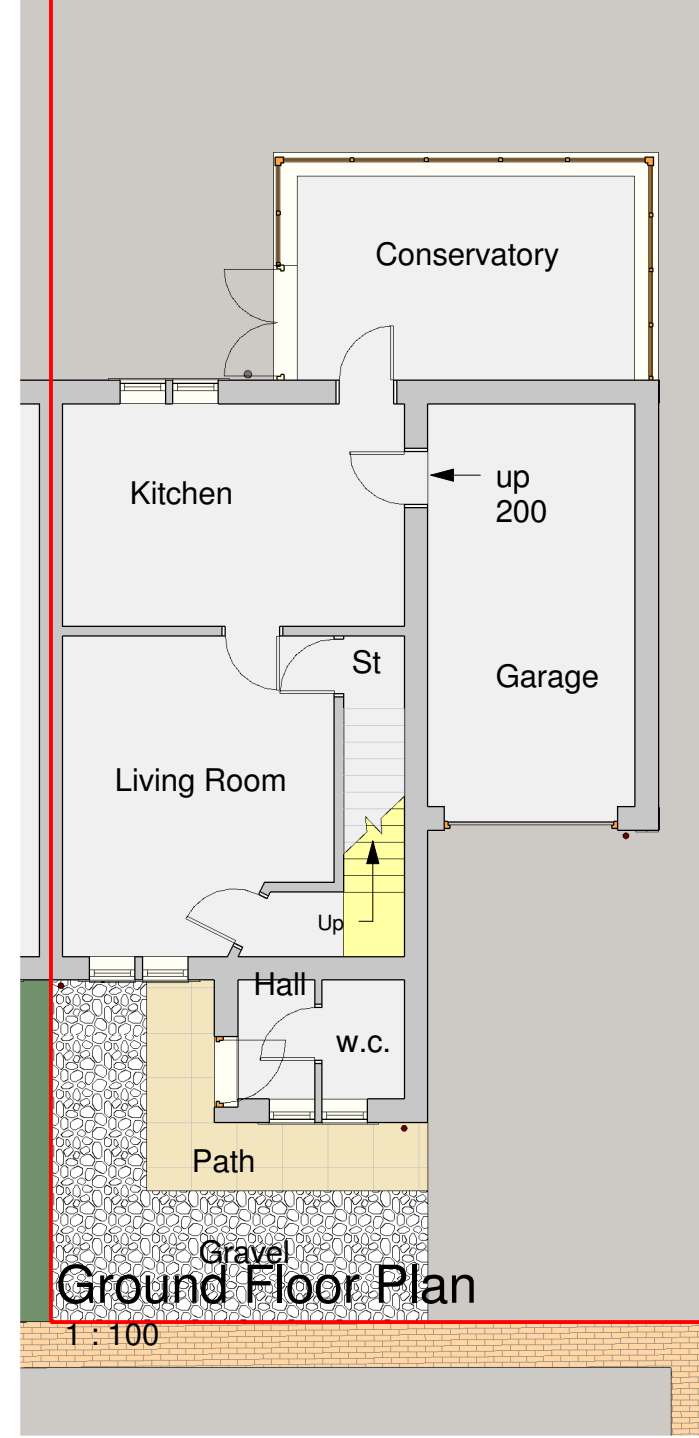

Ground Floor Plan
1 : 100

Sectional Elevation
1 : 100

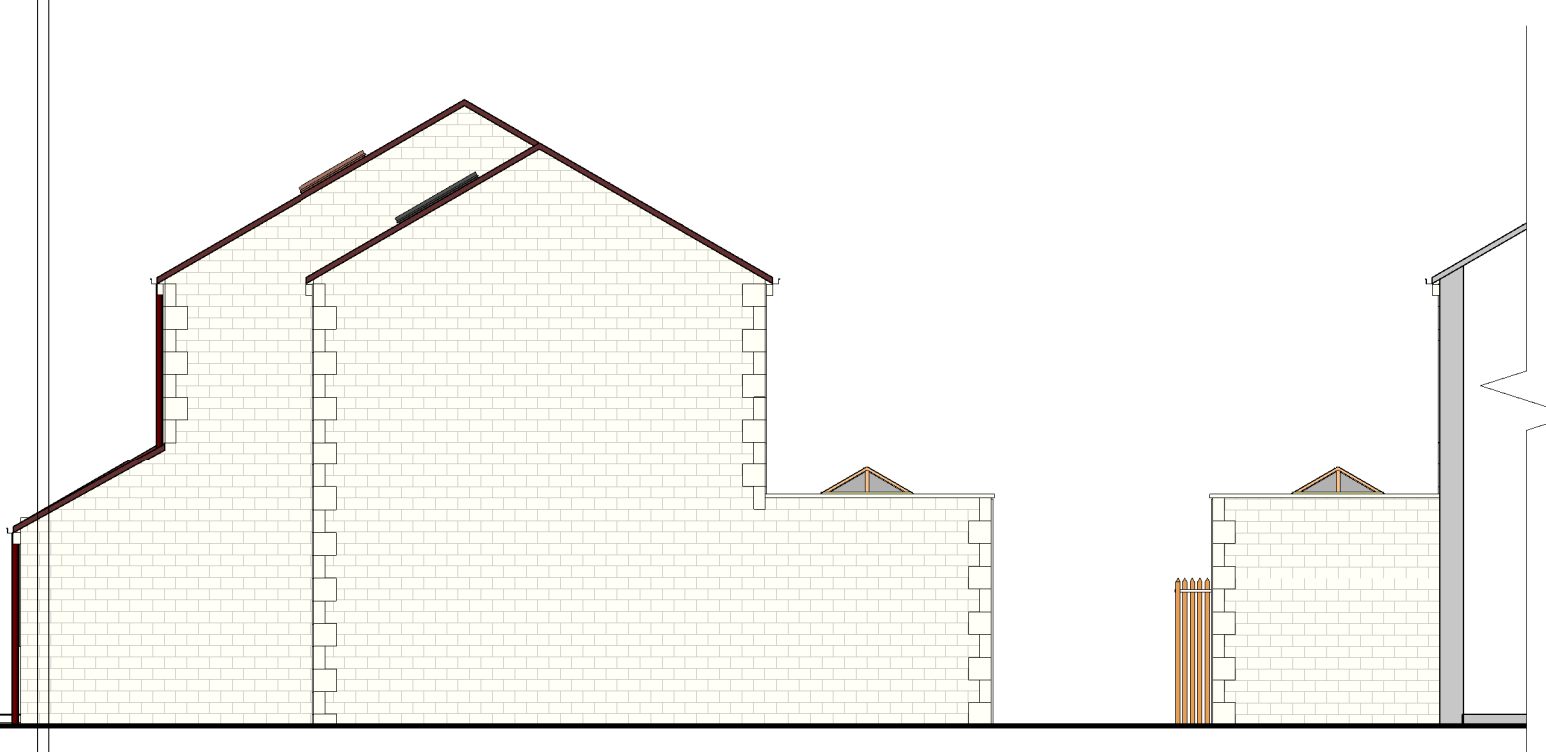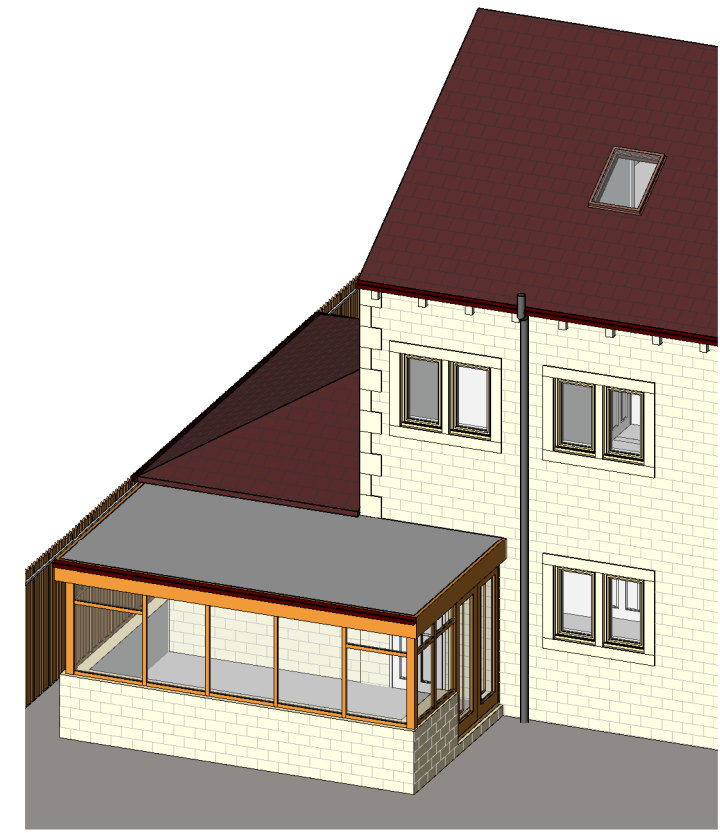


Side Elevation NW
1 : 100



Rear Elevation SW
1 : 100




Front Elevation NE
1 : 100

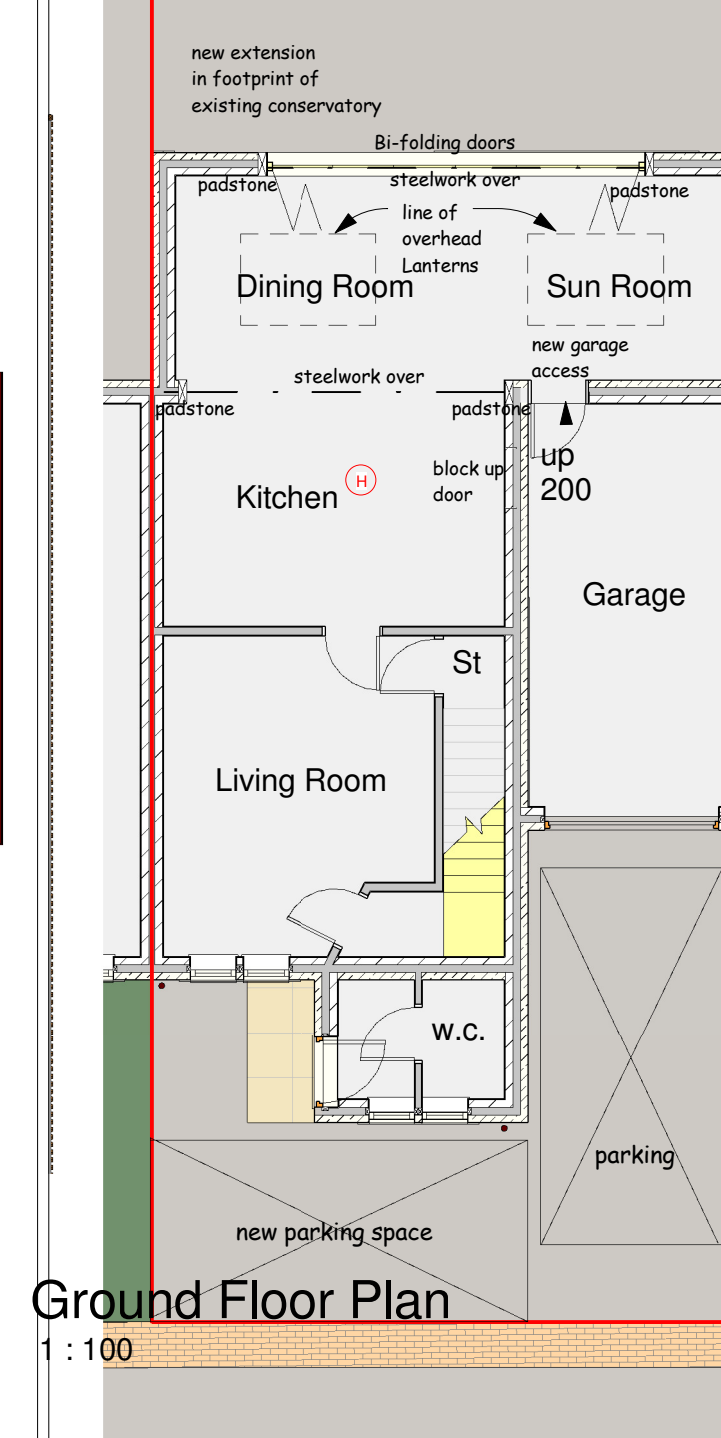


Ground Floor Plan
1 : 100


Sectional Elevation
1 : 100

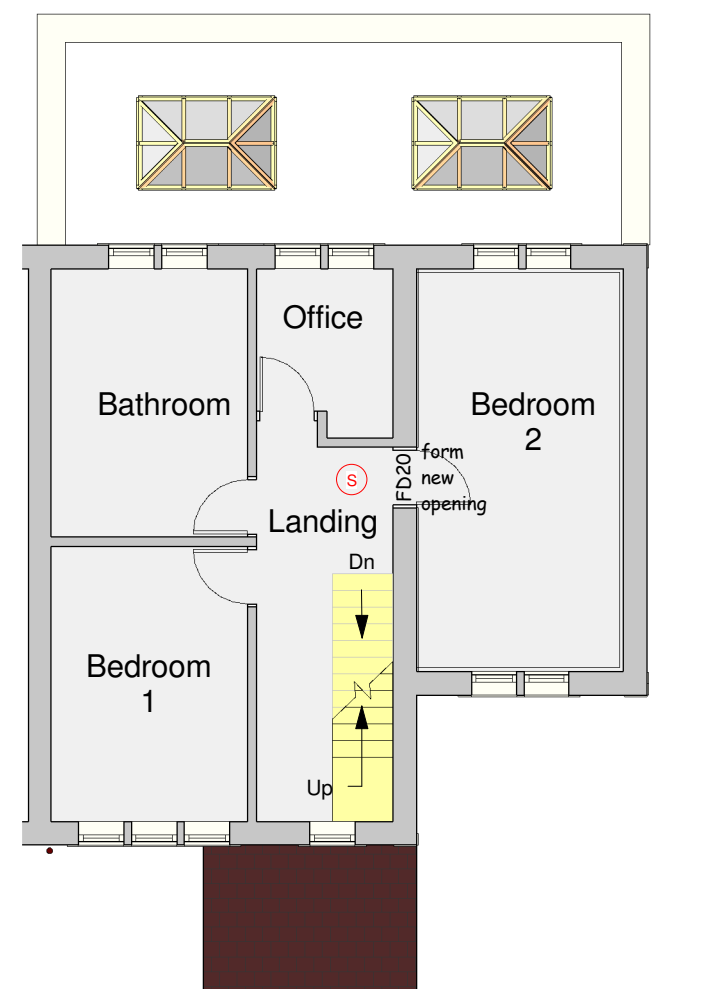


First Floor Plan
1 : 100

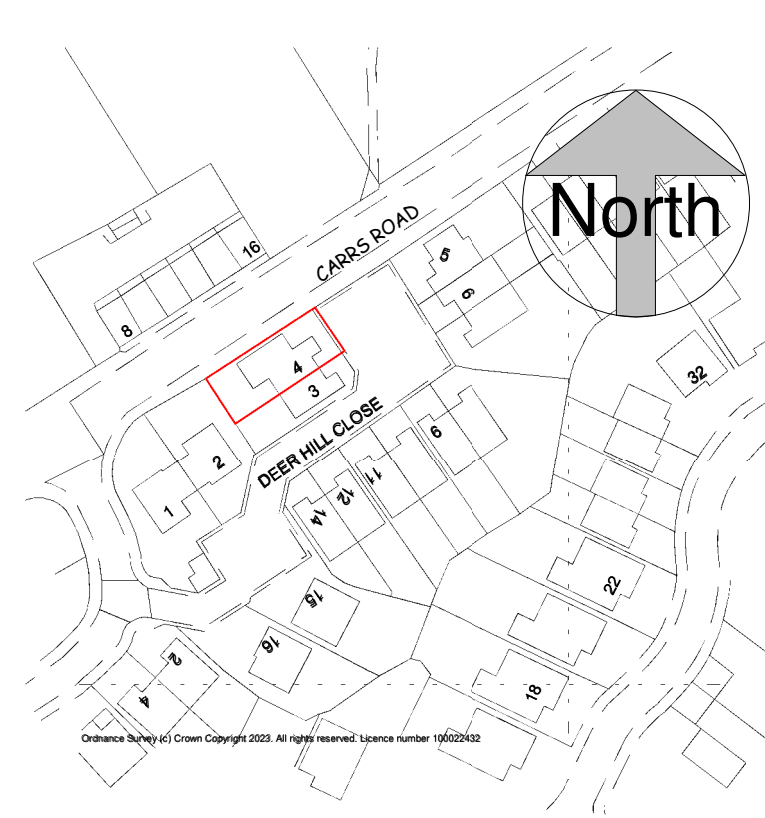


A4 Location Plan
1 : 1250

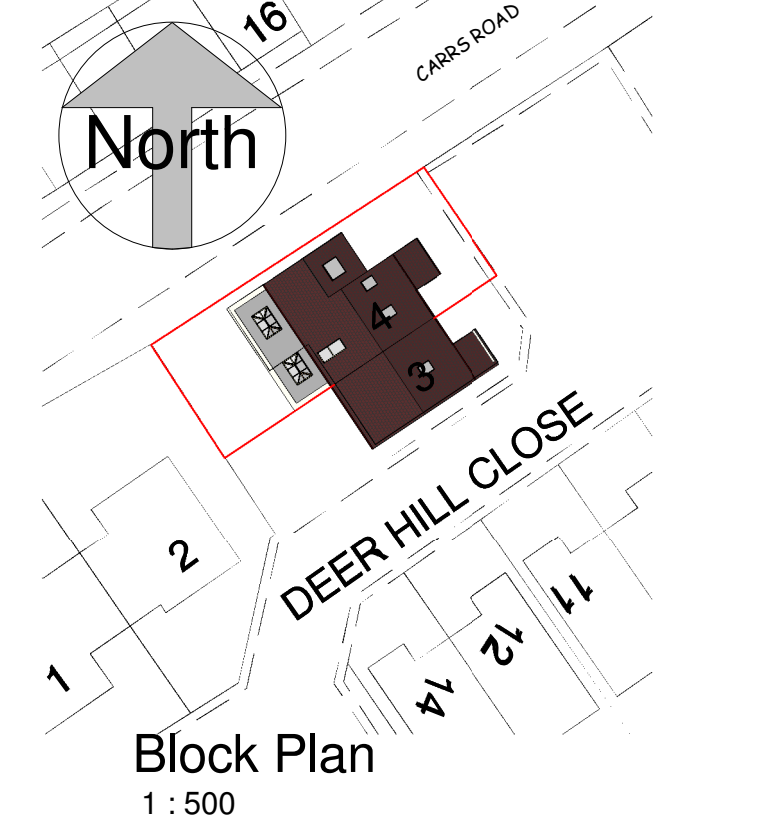


Block Plan
1 : 500

 


scale 1 : 100 @ sheet size A1

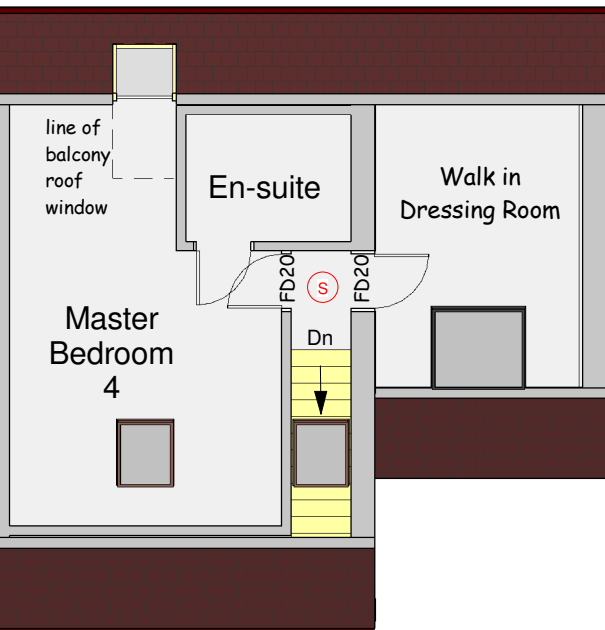

Attic Plan
1 : 100

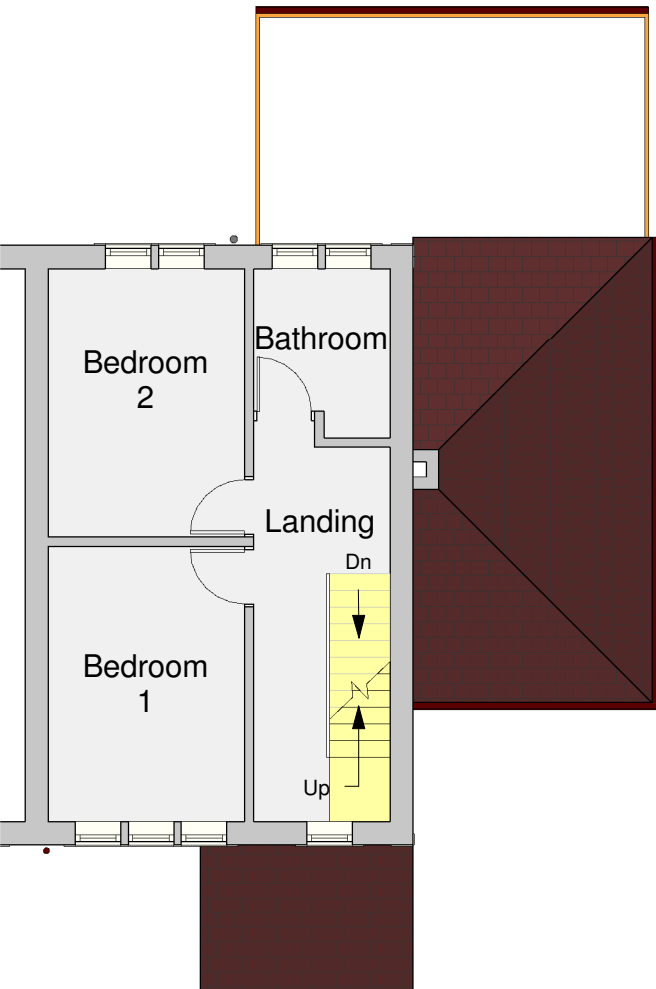

First Floor Plan
1 : 100

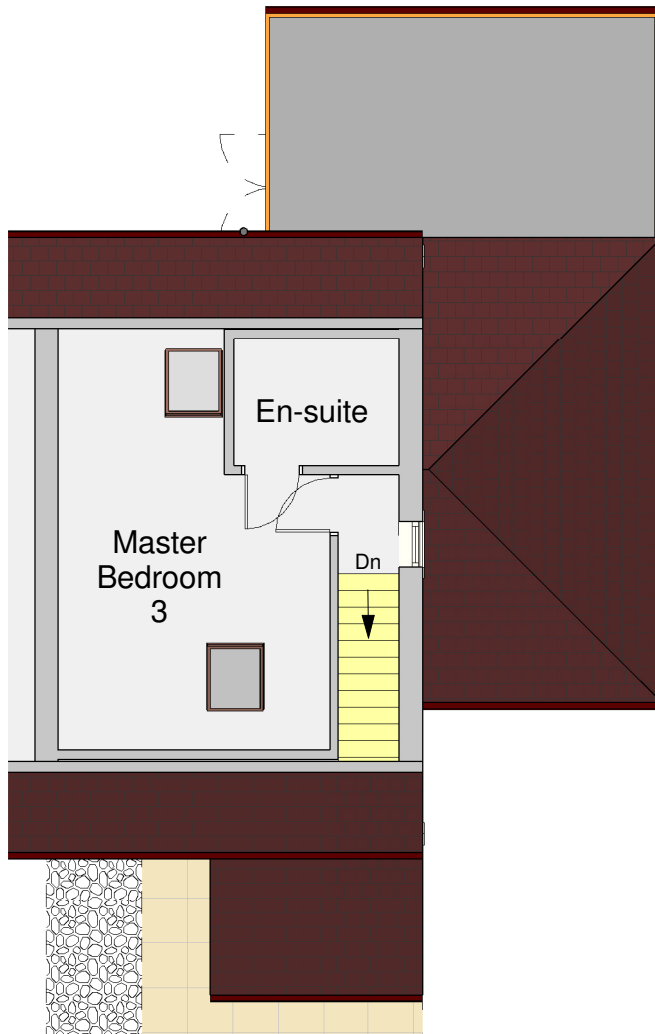

Attic Plan
1 : 100

This drawing is copyright and must not be reproduced without written permission
Do not scale - Use figured dimensions only

PROJECT	Proposed Front, Side and Rear Extension at 4 Deer Hill Close, Marsden, Huddersfield. HD7 6LG
CLIENT	Craigie Grice and Ruth Walker
DWG TITLE	Plans, Elevations and Views as Existing and Proposed

DWG NO.	2321 - 01 Rev B	SCALE	1 : 100 1 : 1250	DATE	22/05/2024
---------	--------------------	-------	---------------------	------	------------

DB | ARCHITECTS

31 Moor View, Meltham, Holmfirth, HD9 5RT
t:01484 850579 e:david.dbarchitects@virginmedia.com

