




Ground Floor Plan 1: 50

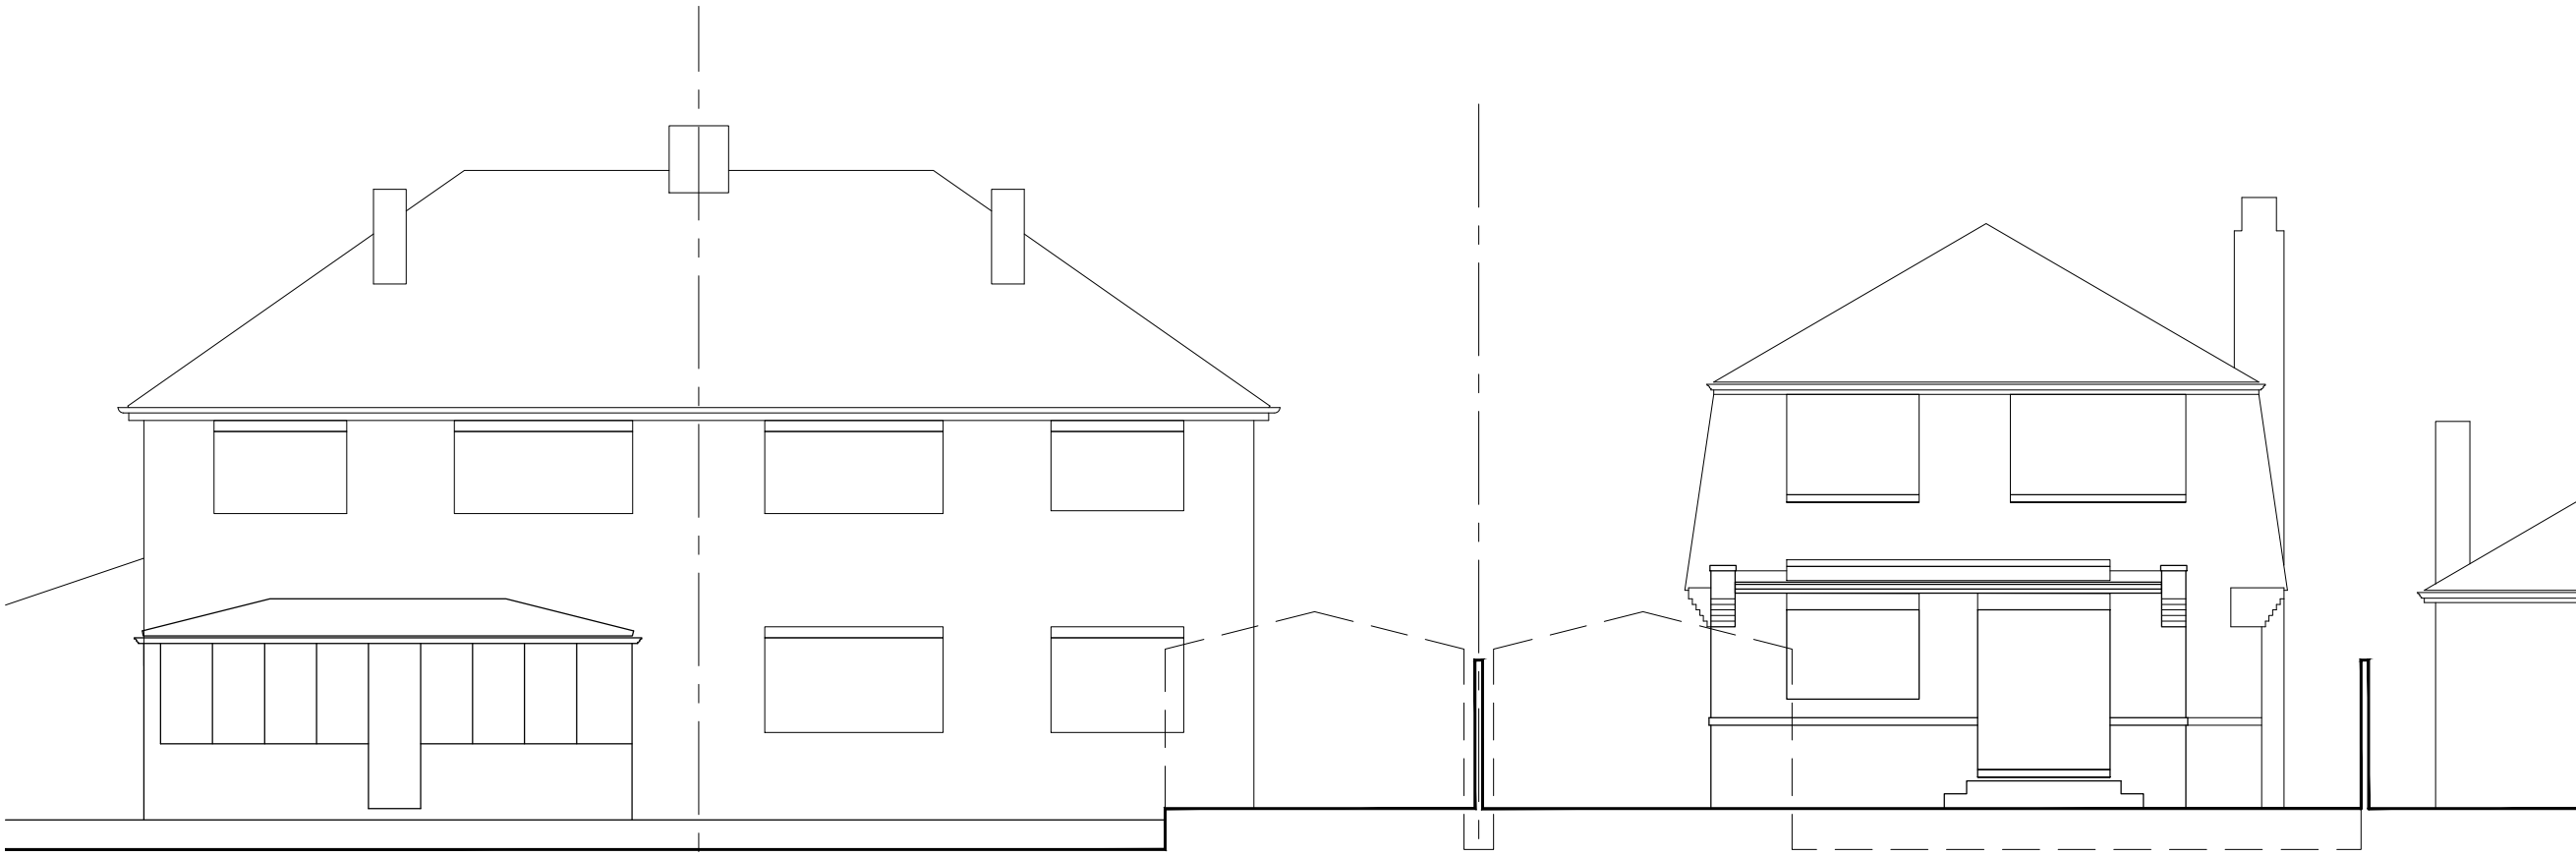


Southern Elevation 1: 100



Location Plan 1: 1250



Eastern Elevation 1: 100

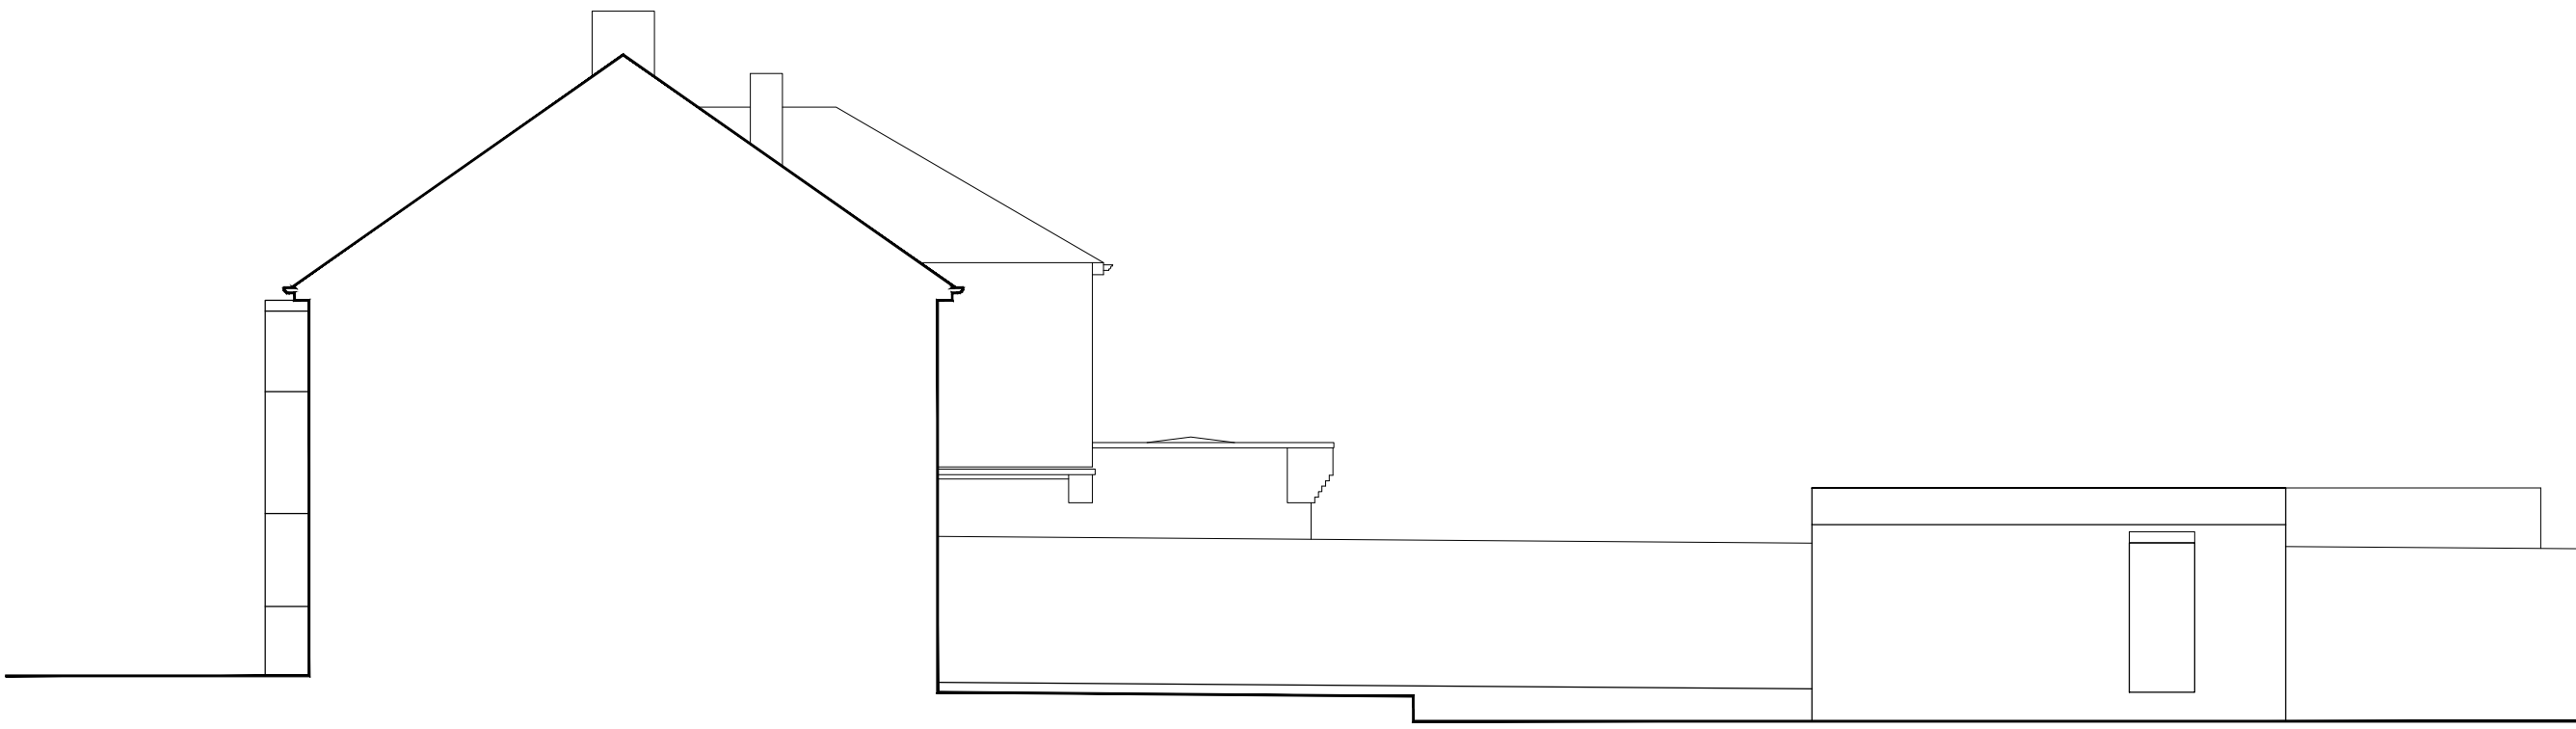

Western Elevation 1: 100

Garage

Drawings based on Ordnance Survey (Streetwise License No 100047474) and preliminary survey – design and drawing content subject to further Site Surveys, Structural Survey, Site Investigations, Planning and Statutory Requirements and Approvals.

Pumphouse Lane Rev. Des. Date By

Architects and Design
The Studio, 100 High Street, Brighton
BN1 1AB
01273 501111
www.jb.co.uk

0 0.5 1 1.5 2 2.5m

Scale 1: 50

Project	Proposed larger home extension at 16 Pumphouse Lane, Mirfield
Client	Mr Ben Tillotson, 16 Pumphouse Lane, Mirfield WF14 0AW
Dwg Title	(24304)1_Scheme as existing
Scale	1: 50, 100, 1250 @ A1
Date	Sept 23