






rear elevation (north-west)

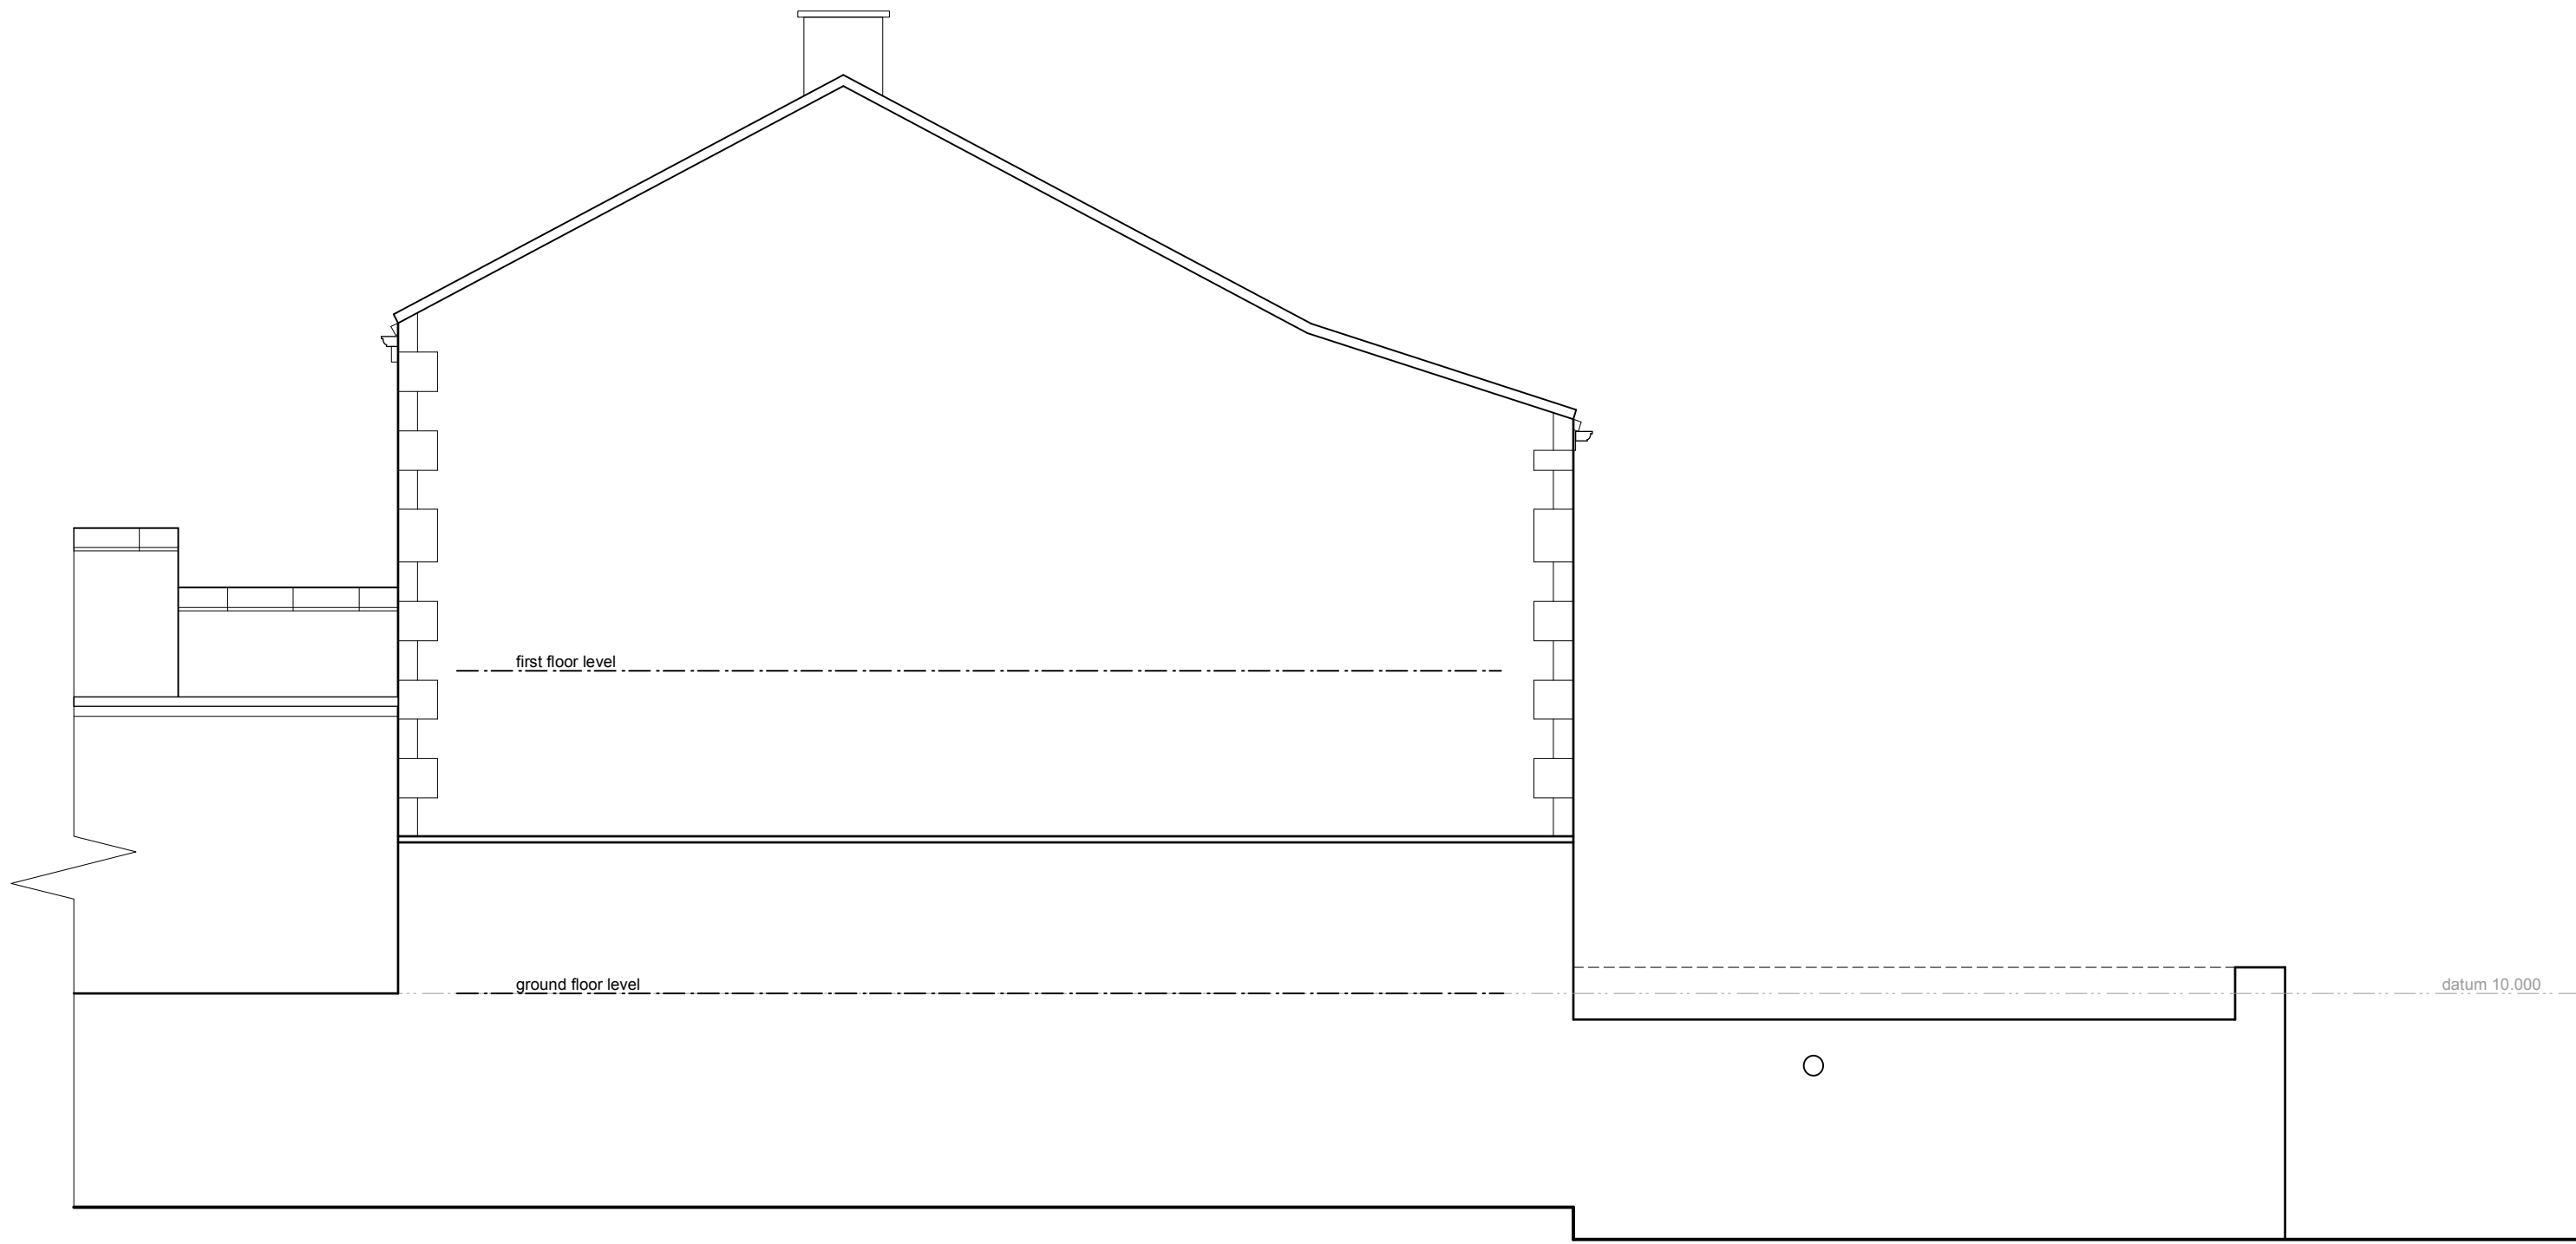


side elevation (north-east)

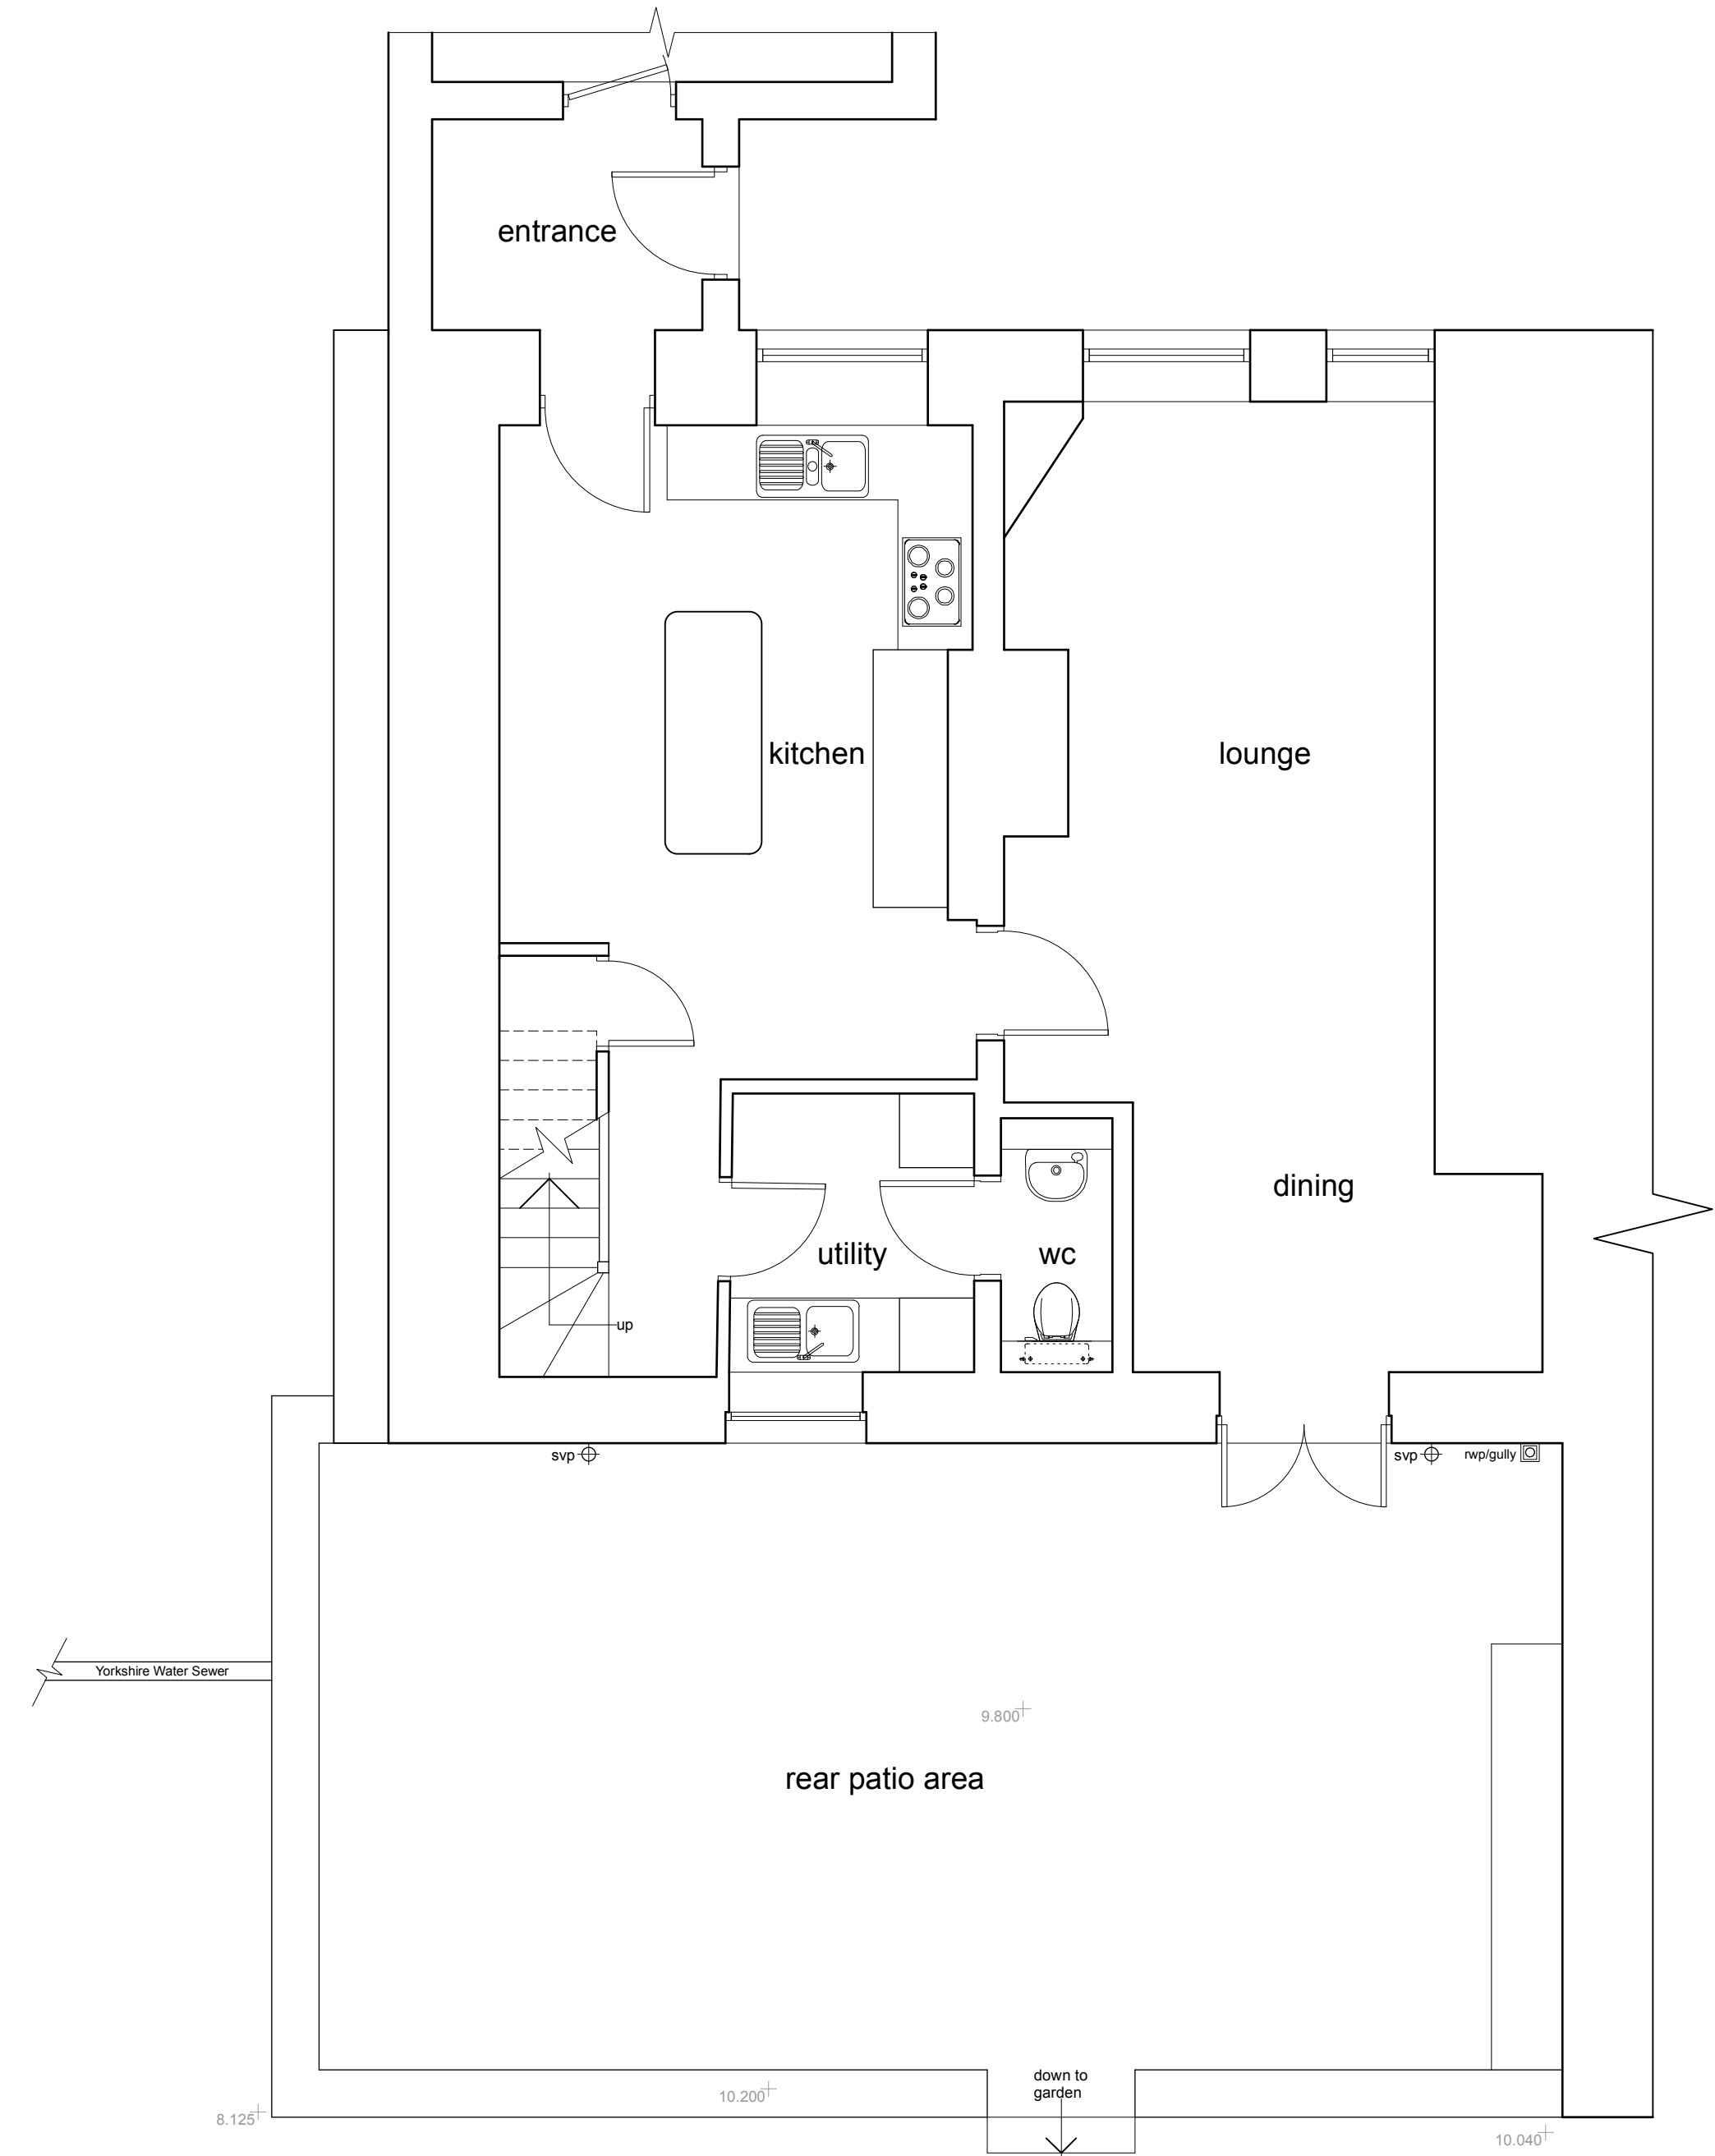

ground floor / part site plan

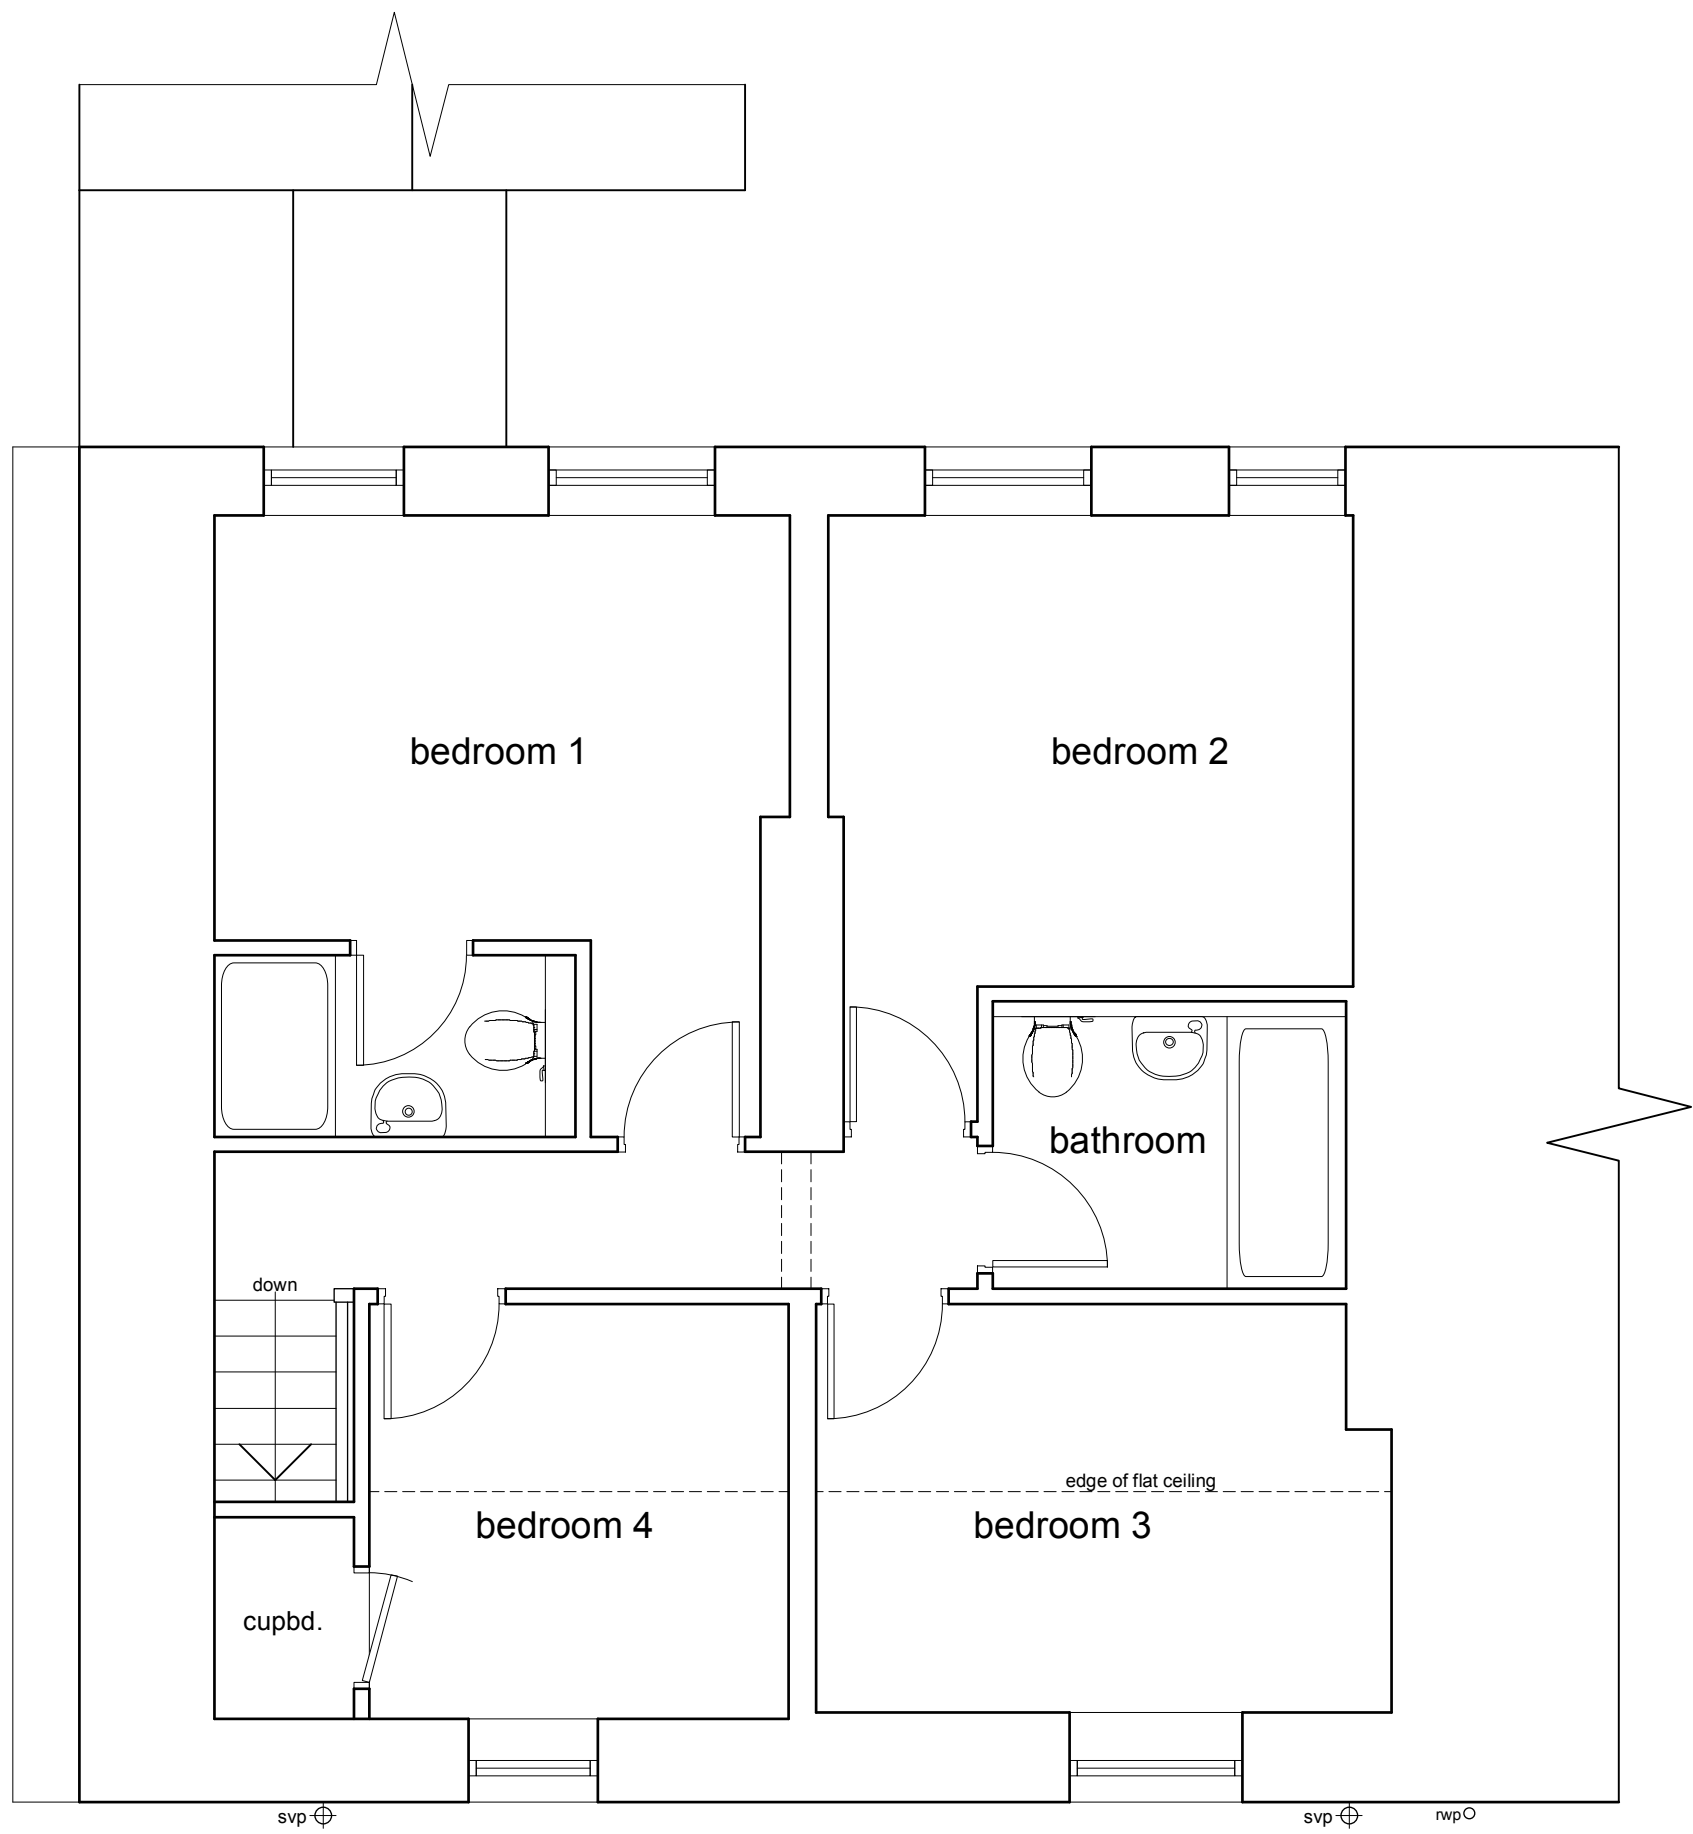

first floor plan

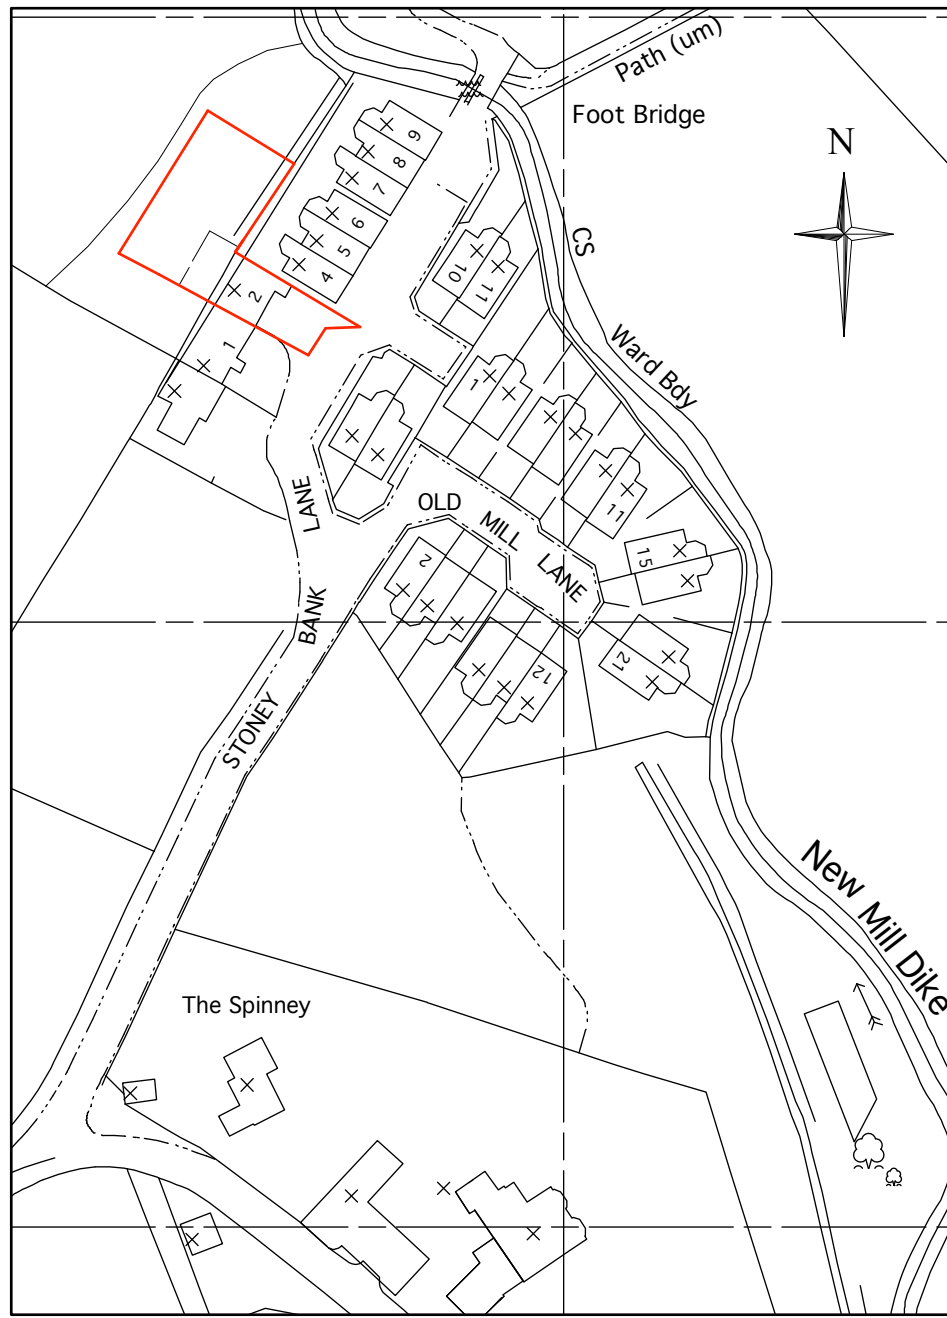

location plan 1:1250

This drawing has been prepared specifically for the purpose of obtaining Planning Permission and/or Building Regulation Approval. Its suitability for other purposes, without supplementary details and specifications cannot be guaranteed. The Permissions and/or Approvals are beyond the Architects control and no guarantees that such will be granted is given or to be inferred by reason of the preparation of this drawing. Only figured dimensions are to be used. All dimensions to be checked on site. This drawing together with the design is the property and copyright of the Architect and must not be reproduced without prior written permission.

P05	Drawing updated with adjusted red line - for new application submission	10.06.24	NG	NG
P04	Drawing updated with adjusted red line	07.04.21	NG	NG
P03	Drawing updated with adjusted red line & blue line boundaries	03.03.21	NG	NG
P02	Drawing updated with rear elevation and additional information	18.01.21	JS	NG
P01	Drawing originated	30.06.20	NG	NG
rev.	description	date	drawn	approved



project Two-storey Extension to Rear
at
2 Stoney Bank Lane
New Mill
Holmfirth, HD9 7LW
for
Mr K Moorhouse

title GA as existing
number 20050D-01-P05
scale 1:50 and 1:1250
size A1

ARCHITECTURE
+ DESIGN
PARTNERSHIP

The Old Police Station 16 Bridge Lane Holmfirth HD9 7AN
T: 01484 685411 E: hello@adp-architects.com
W: www.adp-architects.com

RIBA
Chartered Practice